



Telecommunications Project Management



June 19, 2012

Ms. Carol Young
Real Estate Assets Department
The City of San Diego
1200 Third Avenue, Suite 1700
San Diego, California 92101

RE: Site Address: 3491 Adams Avenue, San Diego (the "Property")
 Site Name: SS0025 (Adams Park)
 Agreement: Lease Agreement, dated February 9th, 2011 (the "Lease") between The
 City of San Diego ("City") and New Cingular Wireless PCS, LLC
 ("AT&T").

Dear Ms. Young:

While this site was only recently built, the available technology has changed during the course of finishing the construction process and AT&T would like to incorporate the following design changes into the finished build:

Radio Equipment: Install three (3) PBC02 Cabinets, and reconfigure a second Radio Cabinet within the existing block wall enclosure.

Ancillary Equipment: Install three (3) Remote Radio Units ("RRU's") and three (3) Duplexers in each of the three antenna sectors. Please see attached plans for details.

Pursuant to Section 10.3. Upgrading of the Lease Agreement, "If changes in technology occur during the Term that require Lessee to upgrade the Communications Equipment, Lessee may perform such upgrading, provided that (1) Lessee obtains City's prior written consent..." In order to comply with such requirement, AT&T would like to request City's consent and approval to complete the items described above.

If all meets with your approval, please either (i) have an authorized City representative sign below, or (ii) provide an alternative "consent" as City deems appropriate. By signing this letter, City is providing its consent and approval to allow AT&T to perform the proposed modifications described herein. Upon signature, please return to my attention at:

PlanCom, Inc.
302 State Place, 2nd Floor
Escondido, California 92029

Please call me at (760) 587-3003 should you have any questions or require additional information. Thank you for your consideration.

Sincerely,

Kerrigan A. Diehl

Kerrigan A. Diehl, *agent*
for AT&T

**ACKNOWLEDGEMENT AND CONSENT
FOR SITE SS0025 – ADAMS PARK:**

By:

David A. Sandoval

Name:

David A. Sandoval, CCIM

Title:

Deputy Director, Real Estate Assets

Date:

6/22/12

EXISTING

CITY OF SAN DIEGO-DEVELOPMENT SERVICES DEPARTMENT ENTITLEMENTS- WIRELESS COMMUNICATION FACILITIES	
EXHIBIT "A"	
Project Number:	279600
Approval Date:	5/8/12
Signed (List Sheet):	

at&t	SS0025
	Adams Park
	3491 Adams Ave.
	San Diego, CA 92116



693689

Proposed antennas and shrouded TMA's mounted to replacement stadium light standards



Proposed cable tray to match existing building

Proposed louvered screen wall to match existing building

PROPOSED

Photosimulation of proposed telecommunications site



SS0025 (5C)

[illegible]

CITY OF SAN DIEGO

ALL THAT CERTAIN REAL PROPERTY SITUATED IN THE COUNTY OF SAN DIEGO, STATE OF CALIFORNIA, DESCRIBED AS FOLLOWS:

PARCEL A

THE NORTHERLY 41.00 FEET OF THE EASTERLY 90.00 FEET OF LOTS 30 AND 31 IN BLOCK 40 OF MIRAMAR HEIGHTS, IN THE CITY OF SAN DIEGO, COUNTY OF SAN DIEGO, STATE OF CALIFORNIA, ACCORDING TO MAP THEREOF NO. 8855, FILED IN THE OFFICE OF THE COUNTY RECORDER OF SAN DIEGO COUNTY, MAY 9, 1908.

T-1	TITLE SHEET
T-2	SPECIFICATIONS AND NOTES
T-3	SPECIFICATIONS AND NOTES
T-4	APPROVAL NOTES
A-0	SITE PLAN
A-1	EQUIPMENT LAYOUT
A-2	ELEVATIONS
A-3	ELEVATIONS
E, A-4	DETAILS

Signed (1st Sheet):

	GSM		UMTS	
Tx	658	- 874.5 MHz		
	890	- 891.4 MHz	874.5	- 876.6 MHz
	1950	- 1952.5 MHz	1945	- 1950 MHz
	1970	- 1980 MHz		
Rx	874	- 829.4 MHz		
	845	- 846.4 MHz	829.5	- 834.4 MHz
	1870	- 1872.5 MHz	1865	- 1869.8 MHz
	1990	- 1990 MHz		

MAX ERP: 650 Wper: 24 WATTS

[illegible]

ALL WORK SHALL COMPLY WITH THE FOLLOWING APPLICABLE CODES

CALIFORNIA FIRE CODE, 2010 EDITION
CALIFORNIA BUILDING CODE, 2010 EDITION
CALIFORNIA PLUMBING CODE, 2010 EDITION
CALIFORNIA MECHANICAL CODE, 2010 EDITION
CALIFORNIA ELECTRICAL CODE, 2010 EDITION
CALIFORNIA GREEN BUILDING CODE, 2010 EDITION

IN THE EVENT OF CONFLICT, THE MOST RESTRICTIVE CODE SHALL PREVAIL

THE DRAWING SCALES SHOWN IN THIS SET REPRESENT THE CORRECT SCALE ONLY WHEN THESE CHARACTERS ARE PRINTED IN 24"x36" FORMAT. IF THIS CHARACTERS SET IS NOT 24"x36", THIS SET IS NOT TO SCALE.

THIS PROJECT IS AN UNOCCUPIED WIRELESS PCS TELECOMMUNICATIONS FACILITY AND, ACCORDING TO WRITTEN INTERPRETATION FROM THE CALIFORNIA DEPARTMENT OF THE STATE ARCHITECT, IS EXEMPT FROM DISABLED ACCESS REQUIREMENTS.

CLIENTS REPRESENTATIVE:	ARCHITECT:
PLANDOM, INC. 302 STATE PLACE ESCONDIDO, CA 92029 PHONE: (760) 582-3063 FAX: (760) 735-4913 CONTACT: KATHY HAN DENE	JWA 1 SAN JOAQUIN PLAZA SUITE 250 NEWARK BEACH, CA 92660 PHONE: (949) 760-3929 FAX: (949) 760-3631 CONTACT: JEFF HOGUE

APPLICANT: 4758 PACIFIC CENTER BUILDING, 2ND FLOOR
SAN DIEGO, CALIFORNIA 92121

CENTER: CITY OF SAN DIEGO
1515 WEST
SAN DIEGO, CALIFORNIA 92116

PURPOSE:
DESCRIPTION: SECURE
A1717 PROVIDES TO MONITOR, OPERATE AND MAINTAIN AN (E) UNMANNED
AERIAL COMMUNICATIONS FACILITY. THIS MODIFICATION WILL CONSIST OF
THE FOLLOWING:

- INSTALL (E) A1717 BUSY BEHIND (E) EQUIPMENT SCREENING ON ROOFTOP
- INSTALL (E) PROOF PAPER CABINETS BEHIND (E) EQUIPMENT SCREENING
ROOFTOP
- INSTALL (E) DUCKETS BEHIND (E) EQUIPMENT SCREENING ON ROOFTOP

OTHER ON-SITE TELECOM FACILITIES:	NO
PROJECT ADDRESS:	3481 ADAMS AVENUE SAN DIEGO, CALIFORNIA 92118
ASSESSORS PARCEL NUMBER:	440-562-76
EXISTING ZONING:	DP-1-1
PROPOSED PROJECT AREA:	2.8 SF
PROPOSED TYPE OF CONSTRUCTION:	TYPE V-B
PROPOSED OCCUPANCY:	U
EXISTING TYPE OF CONSTRUCTION:	TYPE V-B
EXISTING OCCUPANCY:	RECREATION CENTER
JURISDICTION:	CITY OF SAN DIEGO

Jeffrey Rame & Associates, Inc.
Architecture & Telecommunications
1 San Joaquin Plaza, Suite 150
Newport Beach, California 92660
Phone: (949) 750-3320
Fax: (949) 750-3851

THE INFORMATION CONTAINED IN
THIS SET OF CONSTRUCTION
DOCUMENTS IS PROPRIETARY BY
NATURE. ANY USE OR DISCLOSURE
OTHER THAN THAT WHICH RELATES
TO AIA IS STRICTLY PROHIBITED.



PREPARED FOR

 at&t

5736 Pacific Center Boulevard, 2nd Floor
San Diego, California 92121

APPROVING S

RF

CONSTRUCTION

SITE ACQUISITION

FOR THE
COUNCIL OF
CITY AND
COUNTY

PROJECT NAME

ADAMS PARK
PROJECT NUMBER
SS0025 (5C)
JABT ADAMS AVENUE
SAN DIEGO, CALIFORNIA 92118
CITY OF SAN DIEGO

DRAFTING DATES

04/06/12	PROJ. CO. REVISE (P1-B1)
08/17/12	100% CDS (P1-B2)
05/08/12	APPROVAL NOTED ADD: (P1-B3)

SHEET TITLE

TITLE SHEET

DOI: 10.1683/j.cnki.issn1009-2745.2015.01.001

T-1

**CITY OF SAN DIEGO DEVELOPMENT SERVICES DEPARTMENT
ENTITLEMENTS-WIRELESS COMMUNICATION FACILITIES**

EXHIBIT "A"

Project Number:

2796000

Approval Date:

5/8/12

Signed (1st Sheet):

**ROOFING & WATERPROOFING
NOTES**

1. CONTRACTOR SHALL CONTACT BUILDING OWNER TO DETERMINE IF ROOF IS UNDER WARRANTY. CONTRACTOR SHALL GUARANTEE THAT ANY AND ALL NEW ROOFING WORK MEETS THE SPECIFICATION OF ANY EXISTING ROOFING WARRANTIES SUCH THAT THE WARRANTY IS NOT VOIDED AS A RESULT OF THIS WORK. IF IT IS DETERMINED THAT THE ARCHITECT'S DRAWING IS INADEQUATE OR UNUSUAL OR IF ANY OTHER DEFICIENCY IS FOUND, THE CONTRACTOR SHALL IMMEDIATELY NOTIFY THE ARCHITECT AND THE AT&T WIRELESS PROJECT MANAGER IN WRITING. LATELY, THE CONTRACTOR SHALL BE RESPONSIBLE FOR COMPLYING WITH THE ORIGINAL ROOF MANUFACTURER'S SPECIFICATIONS.
2. CONTRACTOR SHALL USE METHODS AND MATERIALS SHOWN AND LAMINATE WITH LISTED MATERIALS & CONDITIONS FOR ROOF PATCHING, NEW PENETRATIONS, ETC.
3. THE CONTRACTOR SHALL PROPERLY SEAL ALL NEW ROOF & BUILDING ENVELOPE PENETRATIONS SUCH THAT THE INTEGRITY OF THE ORIGINAL BUILDING ASSEMBLY AND ALL APPLICABLE WARRANTIES ARE MAINTAINED.
4. IF IT DEEMED NECESSARY TO REMOVE EXISTING FLASHING AND/OR MATERIALS, THE CONTRACTOR SHALL BE RESPONSIBLE FOR RECONSTRUCTING FLASHING AND MATERIALS TO LIKE-NEW CONDITION. CONTRACTOR SHALL MAINTAIN THE ORIGINAL COLORS, FINISHES & FINISHES SPECIFICALLY NOTED TO THE CENTRUM OF APPROVED BY THE AT&T WIRELESS CONSTRUCTION MANAGER IN ADVANCE.
5. AT THE AT&T WIRELESS CONSTRUCTION MANAGER'S DIRECTION, THE CONTRACTOR SHALL PROVIDE ACCESS TO ALL NEW EQUIPMENT INCLUDING ANTENNAS AND ETS UNITS AND ALONG CABLE ROUTING ON CONVENTIONAL ROOFING. THE MAIN PADS SHALL BE TIGHT BONDING AS MANUFACTURED BY THE MANUFACTURER. ON SPECIAL ROOFING SYSTEMS SUCH AS SINGLE MEMBRANE ROOFS, REQUIRE A SPECIFIC PRODUCT AS NOTED ON PLANS OR AS REQUIRED BY NOTES 1 & 2 ABOVE.

**PENETRATION AT FIRE
RATED ASSEMBLIES**

1. AT THE AT&T WIRELESS PROJECT MANAGER'S DIRECTION, THE CONTRACTOR SHALL PROVIDE "TIGHT" HIGH PERFORMANCE FIRESTOP SYSTEM (B-200) AT ALL FIRE RATED PENETRATIONS INSTALLED FOR MANUFACTURER'S LATEST INSTALLATION SPECIFICATIONS.
2. ALL PENETRATIONS THROUGH FIRE RATED ASSEMBLIES SHALL BE CONSTRUCTED SO AS TO MAINTAIN AN EQUAL OR GREATER FIRE RATING.

PAINTING NOTES & SPECIFICATIONS

1. GENERAL
2. ALL PAINT PROJECT LINES SHALL BE SHOWN HELIUMS UNLESS SPECIFICALLY NOTED OTHERWISE.
3. CONTRACTOR SHALL PREPARE ALL SURFACES AND APPLY ALL FINISHES PER LATEST EDITION OF MANUFACTURER'S SPECIFICATIONS.
4. COMPLY WITH MANUFACTURER'S WRITTEN INSTRUCTIONS REGARDING SUFFICIENT DRYING TIME BETWEEN COATS WITH PROGRAMS AS RECOMMENDED BY MANUFACTURER FOR EXISTING WEATHER CONDITIONS.
5. FRESH COLOR AND TEXTURE OF ALL PAINTED SURFACES SHALL MATCH EXISTING ADJACENT SURFACES UNLESS OTHERWISE NOTED.
6. ALL PAINT MATERIALS, BATH SHEETS SHALL BE PROVIDED TO THE AT&T WIRELESS CONSTRUCTION MANAGER.
7. REPAIR PREVIOUSLY PAINTED SURFACE BY LIGHT SANDING WITH 400 GRIT SANDPAPER AND NON-HYPOALLERGENIC, WATER BASED, GALLIUMS SURFACES BY ADD TECH OF SOLVENT CLEANING IN ACCORDANCE WITH SPS-001.
8. WASH OFF DIRT, OIL, GREASE, WAXING AND PROTECTIVE WETNESS TO PREVENT SPILL OR DROPPETS FROM ADJACENT SURFACES AND FINISHES.
9. APPLY PAINT BY WIRELESS SPRAY, SPRAYING LIGHTLY BETWEEN EACH SUCCESSFUL SWEEP COAT ON FLAT SURFACES. APPLY MATERIAL TO ACHIEVE A COATING NO THINNER THAN THE DRY FILM THICKNESS INDICATED.
10. APPLY BLOCK FILLER TO CORRECT BLOCK CONSTRUCTION AT A RATE TO FORM COMPLETE CORNER WITH PORES COMPLETELY FILLED.
11. CONTRACTOR SHALL CORRECT RUNS, SACS, HOLES AND OTHER DEFECTS BY USING INADEQUATE COATINGS AS DIRECTED BY THE AT&T WIRELESS CONSTRUCTION MANAGER. REPAIRS ARE NECESSARY TO ADJUST SURFACES WHICH ARE SMOOTH, EVENLY COATED WITH UNIFORM SHEEN AND FREE FROM BLENDSHES AND FOLDERS.
12. PAINTING SCOPES

PAINTING SCOPE	PAINT TYPE	PAINT COLOR	PAINT FINISH	PAINT THICKNESS
1. ALL EXTERIOR SURFACES	1. ALL EXTERIOR SURFACES	1. ALL EXTERIOR SURFACES	1. ALL EXTERIOR SURFACES	1. ALL EXTERIOR SURFACES
2. ALL INTERIOR SURFACES	2. ALL INTERIOR SURFACES	2. ALL INTERIOR SURFACES	2. ALL INTERIOR SURFACES	2. ALL INTERIOR SURFACES
3. ALL ROOF SURFACES	3. ALL ROOF SURFACES	3. ALL ROOF SURFACES	3. ALL ROOF SURFACES	3. ALL ROOF SURFACES
4. ALL FLOOR SURFACES	4. ALL FLOOR SURFACES	4. ALL FLOOR SURFACES	4. ALL FLOOR SURFACES	4. ALL FLOOR SURFACES
5. ALL WALL SURFACES	5. ALL WALL SURFACES	5. ALL WALL SURFACES	5. ALL WALL SURFACES	5. ALL WALL SURFACES
6. ALL CEILING SURFACES	6. ALL CEILING SURFACES	6. ALL CEILING SURFACES	6. ALL CEILING SURFACES	6. ALL CEILING SURFACES
7. ALL DOOR SURFACES	7. ALL DOOR SURFACES	7. ALL DOOR SURFACES	7. ALL DOOR SURFACES	7. ALL DOOR SURFACES
8. ALL WINDOW SURFACES	8. ALL WINDOW SURFACES	8. ALL WINDOW SURFACES	8. ALL WINDOW SURFACES	8. ALL WINDOW SURFACES
9. ALL TRUSS SURFACES	9. ALL TRUSS SURFACES	9. ALL TRUSS SURFACES	9. ALL TRUSS SURFACES	9. ALL TRUSS SURFACES
10. ALL BRACE SURFACES	10. ALL BRACE SURFACES	10. ALL BRACE SURFACES	10. ALL BRACE SURFACES	10. ALL BRACE SURFACES
11. ALL JOIST SURFACES	11. ALL JOIST SURFACES	11. ALL JOIST SURFACES	11. ALL JOIST SURFACES	11. ALL JOIST SURFACES
12. ALL RAIL SURFACES	12. ALL RAIL SURFACES	12. ALL RAIL SURFACES	12. ALL RAIL SURFACES	12. ALL RAIL SURFACES
13. ALL STRINGER SURFACES	13. ALL STRINGER SURFACES	13. ALL STRINGER SURFACES	13. ALL STRINGER SURFACES	13. ALL STRINGER SURFACES
1. GENERAL
2. ALL PAINT PROJECT LINES SHALL BE SHOWN HELIUMS UNLESS SPECIFICALLY NOTED OTHERWISE.
3. CONTRACTOR SHALL PREPARE ALL SURFACES AND APPLY ALL FINISHES PER LATEST EDITION OF MANUFACTURER'S SPECIFICATIONS.
4. COMPLY WITH MANUFACTURER'S WRITTEN INSTRUCTIONS REGARDING SUFFICIENT DRYING TIME BETWEEN COATS WITH PROGRAMS AS RECOMMENDED BY MANUFACTURER FOR EXISTING WEATHER CONDITIONS.
5. FRESH COLOR AND TEXTURE OF ALL PAINTED SURFACES SHALL MATCH EXISTING ADJACENT SURFACES UNLESS OTHERWISE NOTED.
6. ALL PAINT MATERIALS, BATH SHEETS SHALL BE PROVIDED TO THE AT&T WIRELESS CONSTRUCTION MANAGER.
7. REPAIR PREVIOUSLY PAINTED SURFACE BY LIGHT SANDING WITH 400 GRIT SANDPAPER AND NON-HYPOALLERGENIC, WATER BASED, GALLIUMS SURFACES BY ADD TECH OF SOLVENT CLEANING IN ACCORDANCE WITH SPS-001.
8. WASH OFF DIRT, OIL, GREASE, WAXING AND PROTECTIVE WETNESS TO PREVENT SPILL OR DROPPETS FROM ADJACENT SURFACES AND FINISHES.
9. APPLY PAINT BY WIRELESS SPRAY, SPRAYING LIGHTLY BETWEEN EACH SUCCESSFUL SWEEP COAT ON FLAT SURFACES. APPLY MATERIAL TO ACHIEVE A COATING NO THINNER THAN THE DRY FILM THICKNESS INDICATED.
10. APPLY BLOCK FILLER TO CORRECT BLOCK CONSTRUCTION AT A RATE TO FORM COMPLETE CORNER WITH PORES COMPLETELY FILLED.
11. CONTRACTOR SHALL CORRECT RUNS, SACS, HOLES AND OTHER DEFECTS BY USING INADEQUATE COATINGS AS DIRECTED BY THE AT&T WIRELESS CONSTRUCTION MANAGER. REPAIRS ARE NECESSARY TO ADJUST SURFACES WHICH ARE SMOOTH, EVENLY COATED WITH UNIFORM SHEEN AND FREE FROM BLENDSHES AND FOLDERS.
12. PAINTING SCOPES

1. GENERAL
2. ALL PAINT PROJECT LINES SHALL BE SHOWN HELIUMS UNLESS SPECIFICALLY NOTED OTHERWISE.
3. CONTRACTOR SHALL PREPARE ALL SURFACES AND APPLY ALL FINISHES PER LATEST EDITION OF MANUFACTURER'S SPECIFICATIONS.
4. COMPLY WITH MANUFACTURER'S WRITTEN INSTRUCTIONS REGARDING SUFFICIENT DRYING TIME BETWEEN COATS WITH PROGRAMS AS RECOMMENDED BY MANUFACTURER FOR EXISTING WEATHER CONDITIONS.
5. FRESH COLOR AND TEXTURE OF ALL PAINTED SURFACES SHALL MATCH EXISTING ADJACENT SURFACES UNLESS OTHERWISE NOTED.
6. ALL PAINT MATERIALS, BATH SHEETS SHALL BE PROVIDED TO THE AT&T WIRELESS CONSTRUCTION MANAGER.
7. REPAIR PREVIOUSLY PAINTED SURFACE BY LIGHT SANDING WITH 400 GRIT SANDPAPER AND NON-HYPOALLERGENIC, WATER BASED, GALLIUMS SURFACES BY ADD TECH OF SOLVENT CLEANING IN ACCORDANCE WITH SPS-001.
8. WASH OFF DIRT, OIL, GREASE, WAXING AND PROTECTIVE WETNESS TO PREVENT SPILL OR DROPPETS FROM ADJACENT SURFACES AND FINISHES.
9. APPLY PAINT BY WIRELESS SPRAY, SPRAYING LIGHTLY BETWEEN EACH SUCCESSFUL SWEEP COAT ON FLAT SURFACES. APPLY MATERIAL TO ACHIEVE A COATING NO THINNER THAN THE DRY FILM THICKNESS INDICATED.
10. APPLY BLOCK FILLER TO CORRECT BLOCK CONSTRUCTION AT A RATE TO FORM COMPLETE CORNER WITH PORES COMPLETELY FILLED.
11. CONTRACTOR SHALL CORRECT RUNS, SACS, HOLES AND OTHER DEFECTS BY USING INADEQUATE COATINGS AS DIRECTED BY THE AT&T WIRELESS CONSTRUCTION MANAGER. REPAIRS ARE NECESSARY TO ADJUST SURFACES WHICH ARE SMOOTH, EVENLY COATED WITH UNIFORM SHEEN AND FREE FROM BLENDSHES AND FOLDERS.
12. PAINTING SCOPES

GENERAL ANTENNA AND CABLE NOTES

1. GENERAL
2. ALL ANTENNAS AND ANTENNA CABLE SHALL BE PROVIDED BY AT&T WIRELESS AND INSTALLED BY WIRELESS INSTALLATION CONTRACTOR.
3. PRIOR TO PLACEMENT OF ANTENNA PULL MOUNTS, THE CONTRACTOR SHALL VERIFY THAT THE JOINTS AND ENDINGS SHOWN ON THE PLANS MATCH ACTUAL FIELD CONDITIONS. ALLOWABLE TOLERANCE: HORIZONTAL ALIGNMENT - 1/8" VERTICAL ALIGNMENT - 1/8"
4. ANTENNA INSTALLATION CONTRACTOR SHALL PROVIDE ALL CABLE, CABLE TIES, CABLES, ETC. FOR COMPLETE INSTALLATION OF ANTENNAS AND CABLES SHOWN AND INTENDED AS REQUIRED FOR A COMPLETE OPERATING SYSTEM IN ACCORDANCE WITH AT&T WIRELESS STANDARDS.
5. IN NO CASE SHALL THERE BE MORE THAN TWO (2) 90 DEGREE (ON CENTER) IN ANY CONTINUOUS LENGTH OF CABLE BETWEEN PULL BOXES OR SIMILAR FITTINGS.
6. ANTENNA CABLE SHALL ONLY INCLUDE FACTORY-MADE LARGE RADIUS SHEATHS AT ALL CHANGES IN DIRECTION. SHEATH RADIUS SHALL BE 18" MINIMUM WITH GROUNDING AND 24" MINIMUM BELOW GROUND.
7. CABLE SHALL BE 3/4" MINIMUM ALL UNDERGROUND CABLE SHALL BE SCHEDULE 40 PIPE. ALL EXPOSED CABLE MUST HAVE GROUND LENS SHALL BE 18" OR MORE (UNLESS OTHERWISE SPECIFIED) IN A BUILDING OR ON A ROOF SHALL BE 18" OF UN-PAINTED PULVERIZED PORTLAND CEMENT CONCRETE.
8. IN HIGH TRAFFIC AREAS OR WHERE SUSCEPTIBLE TO DAMAGE, CONTRACTOR SHALL PROVIDE FORMED 1/4" GA. GALVANIZED SHEET METAL COVER OVER CABLE. CABLE ROUTES WHERE CABLE IS RUN ON THE WALL, ATTACH UNITS TO WALL AND COVER WITH 1/4" GA. GALVANIZED FORMED SHEET METAL COVER OR WALL IS DIRECTED BY AT&T WIRELESS CONSTRUCTION MANAGER.



STRUCTURAL SPECIFICATIONS

1. GENERAL
2. CONCRETE
3. STEEL
4. WOOD
5. GLASS
6. METAL
7. PLASTER
8. PAINT
9. FINISHES
10. ACCESSORIES
11. ERECTION
12. PROTECTION
13. MAINTENANCE
14. DEMOLITION
15. DISPOSAL
16. REPAIRS
17. MODIFICATIONS
18. VARIATIONS
19. OMISSIONS
20. ADDITIONS
21. DEVIATIONS
22. SUBSTITUTIONS
23. EQUIVALENCES
24. ALTERNATES
25. NOTES
26. DETAILS
27. SCHEDULES
28. SPECIFICATIONS
29. STANDARDS
30. CODES
31. PERMITS
32. INSURANCE
33. BONDS
34. SURETIES
35. WARRANTIES
36. GUARANTEES
37. RELEASES
38. ASSIGNMENTS
39. TRANSFERS
40. SURRENDERS
41. TERMINATIONS
42. EXPIRATIONS
43. CANCELLATIONS
44. REVOCATIONS
45. RESCINDMENTS
46. ANNULLMENTS
47. SETASIDES
48. REVERSALS
49. REPEALS
50. REPEALMENTS
51. REPEALMENTS
JRA
Jeffrey R. Rocco & Associates, Inc.
Architects & Engineers
1 San Antonio Plaza, Suite 200
Newport Beach, California 92660
Phone: (949) 760-3320
Fax: (949) 760-3331

PROPRIETARY INFORMATION
THE INFORMATION CONTAINED
HEREIN IS PROPRIETARY
PROPERTY OF JRA & ASSOCIATES, INC.
IT IS NOT TO BE REPRODUCED
OR TRANSMITTED IN ANY FORM OR
BY ANY MEANS, ELECTRONIC OR
MECHANICAL, INCLUDING PHOTOCOPYING,
RECORDING, OR BY ANY INFORMATION
STORAGE AND RETRIEVAL SYSTEM,
WITHOUT THE WRITTEN PERMISSION
OF JRA & ASSOCIATES, INC.



PREPARED FOR
at&t
5750 Pacific Center Boulevard, 2nd Floor
San Diego, California 92121

APPROVALS
BY: _____
DATE: _____
TITLE: _____
CONSTRUCTION
SITE ACQUISITION
OWNER APPROVAL

PROJECT NAME
ADAMS PARK
PROJECT NUMBER
SS0025 (SC)
1400 ADAMS PARK
SAN DIEGO, CALIFORNIA 92116
CITY OF SAN DIEGO

DRAWING DATE
04/06/12 PRELIM (P1-P11)
04/11/12 ISSUE 001 (P1-P11)
05/08/12 APPROVAL, NOTES ADDED (P1-P11)

SHEET TITLE
SPECIFICATIONS AND NOTES

T-2

EXHIBIT "A"

Approval Date: 5/8/12

Signed (1st Sheet):

3. THE LATEST EDITION OF THE AMERICAN INSTITUTE OF ARCHITECTS' DOCUMENT ADDS "GENERAL CONDITIONS OF THE CONTRACT FOR CONSTRUCTION" ARE INCLUDED IN THESE SPECIFICATIONS AS IF COMPLETELY REPRODUCED HEREIN

- [illegible]

NOT USED

1

Jeffrey Rome & Associates, Inc.
Architecture & Transportation Planning
1 San Joaquin Plaza, Suite 250
Newport Beach, California 92660
Phone: (949) 760-3829
Fax: (949) 762-3931

PROPRIETARY INFORMATION
THE INFORMATION CONTAINED IN
THIS SET OF CONSTRUCTION
DOCUMENTS IS PROPRIETARY BY
NATURE. ANY USE OR DISCLOSURE
OTHER THAN THAT WHICH RELATES
TO A&T IS STRICTLY PROHIBITED.



PREPARED FOR



5738 Pacific Center Boulevard, 2nd Floor
San Diego, California 92121

Abstract

9.9.

2000-2001 2001-2002 2002-2003 2408-2409 2409

CONSTRUCT

THE ASSOCIATION

WHAT IS ADDICTION?

PROJECT NAME

ADAMS PARK

PROJECT NUMBER

3421 ADAMS AVENUE
SAN DIEGO, CALIFORNIA 92118
CITY OF SAN DIEGO

FORMING DATA

04/06/12 WILLIAM CD REVIEW (P1-B1)
04/17/12 100% COS (P1-B2)
05/06/12 APPROVAL NOTES ADDED (P1-B3)

SWEET TITLE

SPECIFICATIONS AND NOTES

T-3

94 PROJECT NUMBER: 128447

CITY OF SAN DIEGO-DEVELOPMENT SERVICES DEPARTMENT
ENTITLEMENTS-WIRELESS COMMUNICATION FACILITIES

EXHIBIT "A"

Project Number: 279600
Approval Date: 5/8/12
Signed (1st Sheet): _____



THE CITY OF SAN DIEGO

May 8, 2012

Approval Type: Substantial Conformance Review (SCR) to CUP #693689
Approval No: 982020
Project Name: AT&T Adams Park SCR
Project No: 279600
Site Address: 3491 Adams Ave

DEVELOPMENT SERVICES DEPARTMENT ACTION

The proposed SCR to previously approved Conditional Use Permit (CUP) No. 982020 is approved. Please refer to the new approved Exhibit "A" dated May 8, 2012.

File under Project Number 195798.

Alex Hampton

Alex Hampton, AICP
Associate Planner, acting as Development Project Manager

JRA
Jeffrey R. Rasmussen & Associates, Inc.

Architectural & Engineering
1 San Antonio Plaza, Suite 250
San Antonio, California 78204
Phone: (214) 740-3828
Fax: (214) 740-3831

PROPRIETARY INFORMATION
THE INFORMATION CONTAINED IN
THIS SET OF CONSTRUCTION
DOCUMENTS IS PROPRIETARY TO
JRA AND ITS CLIENTS. ANY REUSE OR
OTHER THAN THAT WHICH RELATES
TO THIS PROJECT IS STRICTLY PROHIBITED.



PREPARED FOR



5724 Pacific Center Boulevard, 2nd Floor
San Diego, California 92121

APPROVALS

1

2

CONSTRUCTION

SITE ACQUISITION

OWNER APPROVAL

PROJECT NAME

ADAMS PARK

PROJECT NUMBER

SS0025 (SC)

3491 ADAMS AVENUE
SAN DIEGO, CALIFORNIA 92116

CITY OF SAN DIEGO

DRAWING DATES

04/26/12 PRELIM CD REVIEW (P1-P2)

04/27/12 100% CD REVIEW (P1-P2)

05/08/12 APPROVAL NOTED AND (P1-P2)

SHEET TITLE

APPROVAL NOTES

T-4

SITE PLAN KEYNOTES

- 1 (1) AT&T ANTENNAS AND (2) POC ST. POWER CABINET MOUNTED BEHIND (3) SCREENING ON (1) BUILDING ROOFTOP
- 2 (2) AT&T ROOF MOUNTED EQUIPMENT
- 3 (3) AT&T ANTENNAS MOUNTED ON (3) LIGHT STANDARDS
- 4 (4) PROPERTY LINE

(see previously approved
Ex. A for
antennas, landscape -
which remains
unchanged)

CITY OF SAN DIEGO-DEVELOPMENT SERVICES DEPARTMENT ENTITLEMENTS-WIRELESS COMMUNICATION FACILITIES


EXHIBIT "A"

Project Number: 279600

Approval Date: 5/8/12

Signed (1st Sheet):

1/25/12/12 1/25/12/12 1/25/12/12

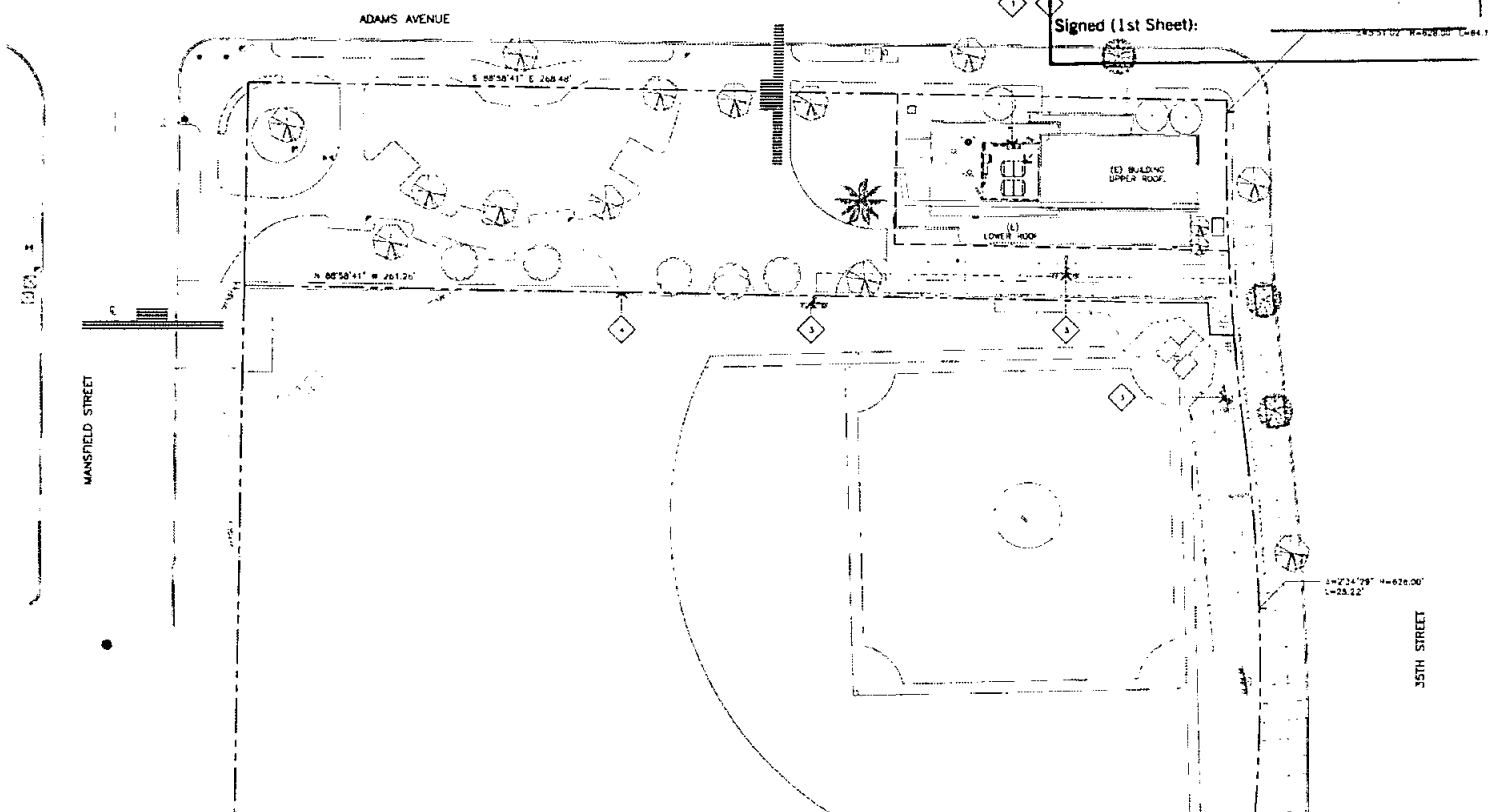

SITE PLAN

SCALE:
HTS 1

JRA
Jeffrey R. Rorie & Associates, Inc.
Architecture & Landscape Architecture
1 San Marcos Plaza, Suite 200
San Marcos, California 92069
Phone: (661) 760-3825
Fax: (661) 760-3831

PROPRIETARY INFORMATION
THE INFORMATION CONTAINED IN
THIS SET OF CONSTRUCTION
DOCUMENTS IS PROPRIETARY BY
NATURE. ANY USE OR DISCLOSURE
OTHER THAN THAT WHICH RELATES
TO J&A IS STRICTLY PROHIBITED.



PREPARED FOR



3730 PACIFIC Center Boulevard, 2nd Floor
San Diego, California 92121

APPROVALS

BY:

ZONING

CONSTRUCTION

SITE ACQUISITION

OWNER APPROVAL

PROJECT NAME

ADAMS PARK

PROJECT NUMBER

SS0025 (SC)
3481 ADAMS AVENUE
SAN DIEGO, CALIFORNIA 92118
CITY OF SAN DIEGO

DRAWING DATES

04/06/12 PRELIM CD REVIEW (P1-B1)
04/17/12 100% CDS (P1-B2)
03/08/12 APPROVAL NOTES ADDED (P1-B3)

SHEET TITLE


SITE PLAN

A-0

J&A PROJECT NUMBER 12547

EQUIPMENT LAYOUT KEYNOTES

1. (1) AT&T 1911 R'S MOUNTED BEHIND (1) EQUIPMENT SCREENING
2. (1) (1) PBC 02 POWER CABINET MOUNTED BEHIND (1) EQUIPMENT SCREENING
3. (1) (1) STACKED AT&T OUTLETERS MOUNTED BEHIND (1) EQUIPMENT SCREENING
4. (1) (1) STACKED PBC 02 POWER CABINETS MOUNTED BEHIND (1) EQUIPMENT SCREENING
5. (1) PULLOUT CABINET
6. (1) DEMA
7. (1) AT&T POWER PANEL
8. (1) FIRE EXTINGUISHER
9. (1) 3'-0" ACCESS DOOR
10. (1) STEEL PLATFORM
11. (1) WALL
12. (1) AT&T EQUIPMENT CABINETS
13. (1) CABLE TRAY
14. (1) HOODTOP

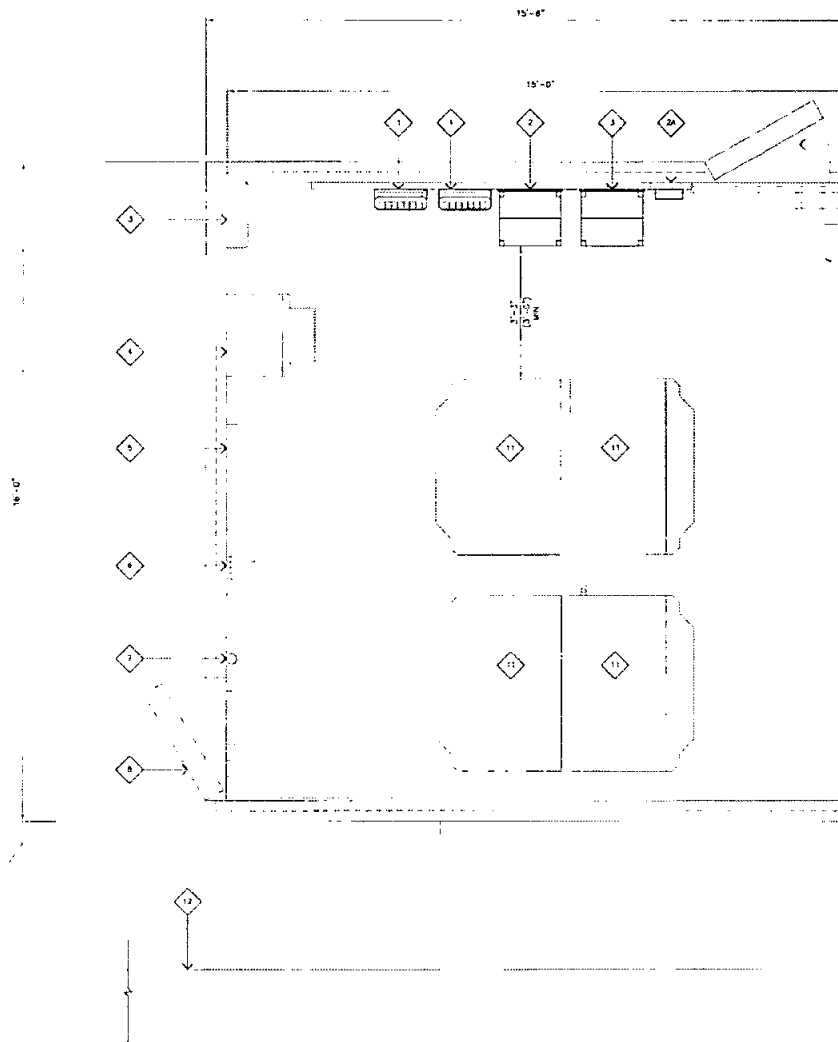

CITY OF SAN DIEGO-DEVELOPMENT SERVICES DEPARTMENT
ENTITLEMENTS-WIRELESS COMMUNICATION FACILITIES

EXHIBIT "A"

Project Number: 279600

Approval Date: 5/8/12

Signed (1st Sheet): _____

JRA
Jeffrey Rome & Associates, Inc.
Architecture & Telecommunications
1 San Jose Avenue, Suite 200
Newport Beach, California 92660
Phone: (949) 780-3525
Fax: (949) 780-3531

PROPRIETARY INFORMATION
THE INFORMATION CONTAINED IN
THIS SET OF CONSTRUCTION
DOCUMENTS IS PROPRIETARY OF
NATURE - ANY USE OR DISCLOSURE
OTHER THAN THAT WHICH RELATES
TO THIS IS STRICTLY PROHIBITED.

PREPARED FOR
at&t
5755 Pacific Center Boulevard, 2nd Floor
San Diego, California 92121

APPROVALS

CON-12

CON-13

SITE ACQUISITION

OWNER APPROVAL

PROJECT NAME
ADAMS PARK

PROJECT NUMBER
SS0025 (SC)

2481 ADAMS AVENUE
SAN DIEGO, CALIFORNIA 92116
CITY OF SAN DIEGO

DRAWING DATES
04/04/12 PRELIM CD REVIEW (P1-B1)
04/17/12 100% CD REVIEW (P1-B2)
05/08/12 APPROVAL NOTES ADDED (P1-B3)

SHEET TITLE
EQUIPMENT LAYOUT

A-1


EQUIPMENT LAYOUT

SCALE: 3/4"=1'-0"


0 5' 1' 2'

1

41- PROJECT NUMBER 1304-1

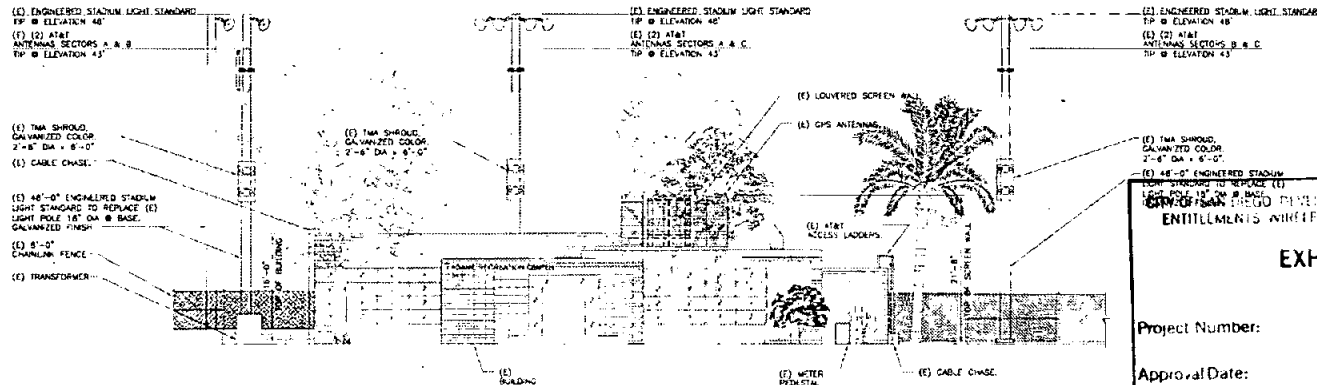

NORTH ELEVATION

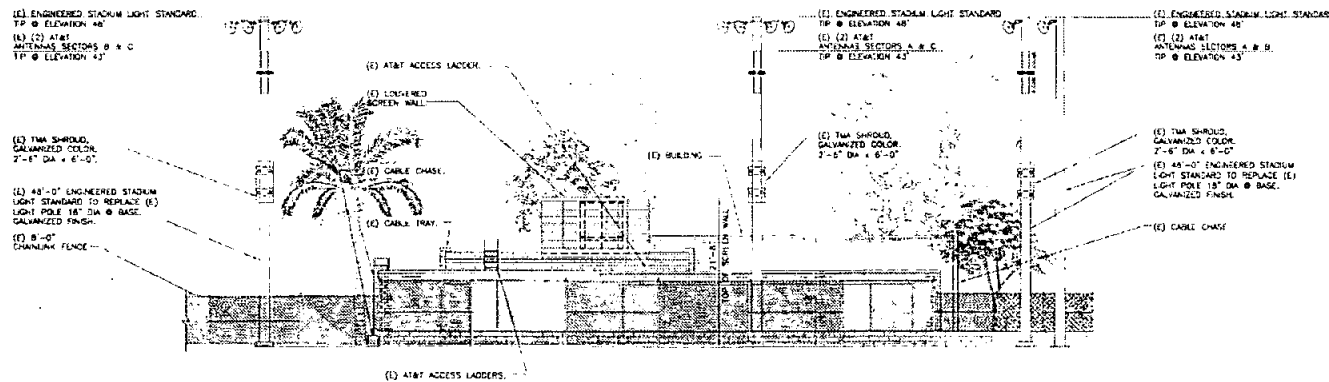

SOUTH ELEVATION

CITY OF SAN DIEGO PUBLIC WORKS DEPARTMENT
ENTITLEMENTS - WIRELESS COMMUNICATION FACILITIES

EXHIBIT "A"

Project Number: 279600
Approval Date: 5/8/12
Signed (1st Sheet):

SCALE: 1/8"=1'-0" 0 4' 8' 2

JRA
Jeffrey Rome & Associates, Inc.
Architectural & Telecommunications
1 San Jacinto Plaza, Suite 250
Newport Beach, California 92660
Phone: (949) 780-3839
Fax: (949) 780-5831

PROPRIETARY INFORMATION
THE INFORMATION CONTAINED IN THIS SET OF CONSTRUCTION DOCUMENTS IS PROPRIETARY TO JRA. ANY USE OR DISCLOSURE OF THIS INFORMATION WITHOUT THE WRITTEN CONSENT OF JRA IS STRICTLY PROHIBITED.



PREPARED FOR
at&t
5736 Hickey Center Boulevard, 2nd Floor
San Diego, California 92121

APPROVALS

DATE: _____
SIGNATURE: _____
TITLE: _____
CONSTRUCTION: _____
SITE ACQUISITION: _____
OWNER APPROVAL: _____

PROJECT NAME
ADAMS PARK
PROJECT NUMBER
SS0025 (SC)
5491 ADAMS AVENUE
SAN DIEGO, CALIFORNIA 92116
CITY OF SAN DIEGO


DRAWING DATES
04/06/12 PRELIM CD REVIEW (P1-B1)
04/17/12 100% CD (P1-B2)

SHEET TITLE
ELEVATIONS

A-2

SCALE: 1/8"=1'-0" 0 4' 8' 1

COMMUNICATION COMPONENTS INC. DTMABP0721VG12A CEO.31944

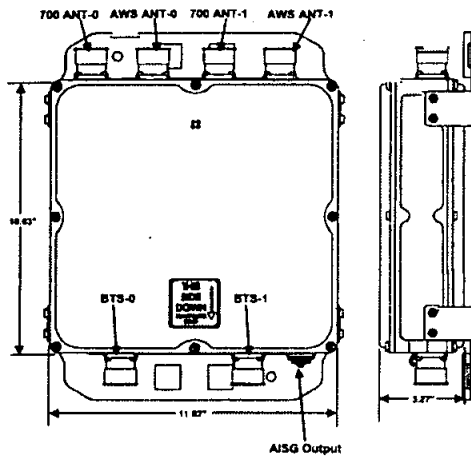


DUPLEXER DETAIL

NOT USED

ERICSSON PBC-02 POWER AND BATTERY BACKUP SYSTEM

PBC-02 COLOR: LIGHT GRAY
 DIMENSIONS, HxWxD: (22.8"x17.5"x17.4")
 WEIGHT, WITH PRE-MOUNTED BRACKETS: 92 lbs
 WIND LOAD: 180
 CONNECTOR: (4) 1/2 DIN FEMALE

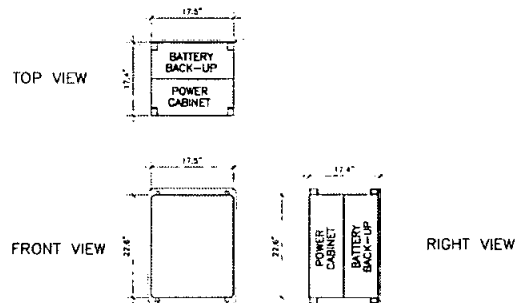


PBC-02 DETAIL

NOT USED

ERICSSON RRUW

RRUW COLOR: LIGHT GRAY
 DIMENSIONS, HxWxD: (23.6"x13.8"x4.4")
 WEIGHT, WITH PRE-MOUNTED BRACKETS: 44 lbs
 WIND LOAD: 180
 CONNECTOR: (4) 1/2 DIN FEMALE

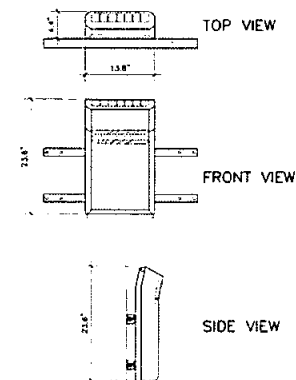

RRUW CABINET DETAIL

CITY OF SAN DIEGO DEVELOPMENT SERVICES DEPARTMENT
 ENTITLEMENTS DIVISION - COMMUNICATION FACILITIES

EXHIBIT "A"

Project Number: 279600

Approval Date: 5/8/12

Signed (1st Sheet):

NOT USED

JRA
 Jeffrey R. Jones & Associates, Inc.
 1 San Jacinto Plaza, Suite 200
 Newport Beach, California 92660
 Phone: (949) 760-2929
 Fax: (949) 760-5931

PROPRIETARY INFORMATION
 THE INFORMATION CONTAINED IN
 THIS SET OF CONSTRUCTION
 DOCUMENTS IS PROPRIETARY TO
 JRA. ANY USE OR DISCLOSURE
 OTHER THAN THAT WHICH RELATES
 TO THIS PROJECT IS STRICTLY PROHIBITED.



PREPARED FOR
 at&t
 3126 Pacific Center Boulevard, 2nd Floor
 San Diego, California 92121

APPROVALS
 P.E.

ZONING

CONSTRUCTION

SITE ACQUISITION

OWNER APPROVAL

PROJECT NAME
 ADAMS PARK
 PROJECT NUMBER
 SS0025 (SC)
 5101 ADAMS AVENUE
 SAN DIEGO, CALIFORNIA 92116
 CITY OF SAN DIEGO

DRAWING DATES
 04/06/12 PRELIM CD REVIEW (P1-B1)
 04/17/12 TOUR EDR (P1-B2)
 05/08/12 APPROVAL NOTES ADDED (P1-B3)

SHEET TITLE

DETAILS

A-4

SEE PROJECT NUMBER 120147

CITY OF SAN DIEGO DEVELPMENT SERVICES DEPARTMENT
 ENTITLEMENTS WIRELESS COMMUNICATION FACILITIES

EXHIBIT "A"

Project Number: 2796000

Approval Date: 5/9/12

Signed (1st Sheet): _____

JRA
 Jeffrey Rome & Associates, Inc.
 Architecture & Telecommunications
 1 San Jacinto Plaza, Suite 200
 Newport Beach, California 92660
 Phone: (949) 780-2828
 Fax: (949) 780-2831

PROPRIETARY INFORMATION
 THE INFORMATION CONTAINED IN
 THIS SET OF CONSTRUCTION
 DOCUMENTS IS PROPRIETARY BY
 NATURE. ANY USE OR DISCLOSURE
 OTHER THAN THAT WHICH RELATES
 TO THAT IS STRICTLY PROHIBITED.



PREPARED FOR:



3730 Pacific Center Boulevard, 2nd Floor
 San Diego, California 92121

APPROVALS


AS:
 JONAS
 CONSTRUCTION
 SITE ACQUISITION
 OWNER APPROVAL
 PROJECT NAME
ADAMS PARK
 PROJECT NUMBER
SS0025 (SC)
 3451 ADAMS AVENUE
 SAN DIEGO, CALIFORNIA 92116
 CITY OF SAN DIEGO

DRAWING DATES
 01/06/12 PRELIM CD REVIEW (P1-B1)
 04/17/12 CD REVIEW (P1-B1)
 02/08/12 APPROVAL NOTES ADDED (P1-B1)

SHEET TITLE

DETAILS

S-1

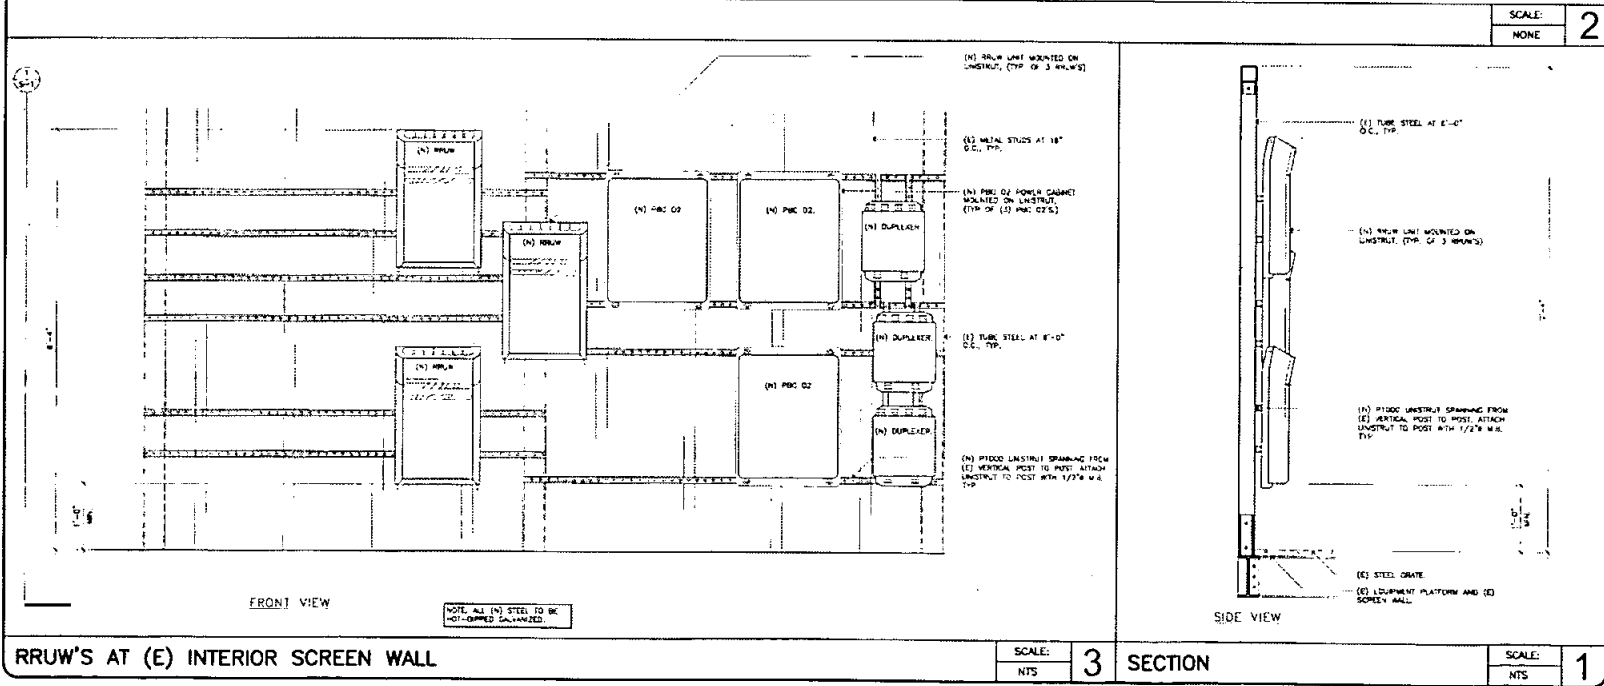


RRW'S AT (E) INTERIOR SCREEN WALL

SCALE: NTS 3


SECTION

SCALE: NTS 1

3451 PROJECT NUMBER: 120417

 

SCALE:	3
NONE	

 

SCALE:	4
NONE	

Signed (1st Sheet):

VOLT	AMPS	DESCRIPTION	POLE	BKR	CKT	CKT	BKR	POLE	DESCRIPTION	VOLT	AMPS
PHASE	#									PHASE	TRIPS
A											
--	--	SLURGE PROTECTION	1	30	1	1	30	2	UNITS BC	2400	
--	--	--	--	--	3	--	--	--	--	2400	240
140	--	GFY OUTLET	1	15	5	6	50	2	UNITS	2400	
100	--	EXTERNAL LIGHT	1	20	7	6	--	--	--	2400	240
200	--	BSC GSW	2	30	8	10	30	2	10000 GSW	2400	240
2400	--	--	--	--	11	12	--	--	--	2400	240
B43	--	(N) PBC POWER CABINET #1	2	20	13	14	30	1	PURCELL CAB	2400	
B40	--	--	--	--	15	16	--	--	SPACE		
B45	--	(N) PBC POWER CABINET #2	2	20	17	18	--	--	--		
B42	--	--	--	--	19	20	--	--	--		
B46	--	(N) PBC POWER CABINET #3	2	20	21	22	--	--	--		
B4C	--	--	--	--	23	24	--	--	--		
5,070	--	--	--	--	--	--	--	--	--	3,200	17,000

PHASE A=1,3,50
 PHASE B=1,2,250
 PHASE C=1,2,250
 VA/LINE

SCALE:	
NONE	

ELECTRICAL NOTES

1. ALL ELECTRICAL WORK SHALL CONFORM TO THE NEC AS WELL AS ALL APPLICABLE STATE AND LOCAL CODES.
2. CONTRACTOR SHALL FURNISH AND INSTALL ALL CONDUIT, CONDUCTORS, FULL BODIES, TRANSFORMER PADS, POLE RISERS, AND PERFORM ALL TRENCHING AND BACKFILLING REQUIRED IN THE PLANS.
3. ALL ELECTRICAL ITEMS SHALL BE U.L. APPROVED OR LISTED AND PROCURED PER PLAN SPECIFICATIONS.
4. ALL CIRCUIT BREAKERS, FUSES, AND ELECTRICAL EQUIPMENT SHALL HAVE AN INTERRUPTION RATING NOT LESS THAN THE MAXIMUM SHORT CIRCUIT CURRENT TO BE INTERRUPTED. IT MAY BE SUBJECTED WITH A MINIMUM OF 10,000 A.I.C. OR AS REQUIRED.
5. THE ENTIRE ELECTRICAL INSTALLATION SHALL BE GROUNDING AS REQUIRED BY ALL APPLICABLE CODES.
6. ELECTRICAL WIRING SHALL BE COPPER #12 MIN WITH TYPE THHN, THWN, OR THWN INSULATION.
7. ALL OUTDOOR EQUIPMENT SHALL HAVE NEMA 3B ENCLOSURE.
8. ALL BURIED WIRE SHALL RUN THROUGH SCHEDULE 40 PVC CONDUIT UNLESS OTHERWISE NOTED.
9. CIRCUIT BREAKERS SHALL BE 20 AMP MIN.
10. A GROUND WIRE IS TO BE PULLED IN ALL CONDUITS.
11. WHERE ELECTRICAL WIRING OCCURS OUTSIDE A STRUCTURE AND HAS THE POTENTIAL FOR EXPOSURE TO WEATHER, WIRING SHALL BE IN WATERHARD GALVANIZED RIGID STEEL OR FLEXIBLE CONDUIT.

SCALE:	
NONE	

ELECTRICAL PLAN

E-1

ENGINEERING

2006 INTERNATIONAL BUILDING CODE
2006 NATIONAL ELECTRIC CODE
TIA/EIA-222-F OR LATEST EDITION
CALIFORNIA BUILDING CODE, TITLE 24, 2007 EDITION
CALIFORNIA ELECTRICAL CODE, 2007 EDITION
CALIFORNIA PLUMBING CODE, 2007 EDITION
CALIFORNIA MECHANICAL CODE, 2007 EDITION
CALIFORNIA FIRE CODE, 2007 EDITION
CALIFORNIA ENERGY CODE, 2005 EDITION, INCLUSIVE OF 1997 UBC
2000 UMC, 2000 UPC, 2003 HEC & 2004 CEC
IN THE EVENT OF CONFLICT, THE MOST RESTRICTIVE CODE SHALL PREVAIL.

GENERAL NOTES

THE FACILITY IS UNINHABITED AND NOT FOR HUMAN HABITATION. A TECHNICIAN WILL VISIT THE SITE AS REQUIRED FOR ROUTINE MAINTENANCE. THE PROJECT WILL NOT RESULT IN ANY SIGNIFICANT DISTURBANCE OR EFFECT ON DRAINAGE; NO SANITARY SEWER SERVICE, POTABLE WATER, OR TRASH DISPOSAL IS REQUIRED AND NO COMMERCIAL SIGNAGE IS PROPOSED.

PROJECT DESCRIPTION

THE PROJECT CONSISTS OF THE INSTALLATION AND OPERATION OF ANTENNAS AND ASSOCIATED EQUIPMENT CABINETS FOR AT&T'S WIRELESS TELECOMMUNICATIONS NETWORK. INSTALLATION OF (4) RIS CABINETS AND (12) POLE-MOUNTED PANEL ANTENNAS.

SITE INFORMATION

PROPERTY OWNER: CITY OF SAN DIEGO
ADDRESS: 35TH ST
SAN DIEGO, 92116
SITE NAME: ADAMS PARK
SITE ADDRESS: 3491 ADAMS AVE
SAN DIEGO, CA 92116
SITE CONTACT: DUFFY DAUGHERTY
(619) 548-2000
COUNTY: SAN DIEGO
LATITUDE (NAD 83): 32° 45' 49.888" N
32° 45' 49.888" N
LONGITUDE (NAD 83): 117° 07' 1.937" W
-117° 07' 1.937" W
GROUND ELEVATION: 402' AMSL
ZONING JURISDICTION: CITY OF SAN DIEGO
ZONING: CP-1-1
PARCEL #: 440-042-28-00
OCCUPANCY GROUP: U
OTHER WIRELESS FACILITIES: NONE
POWER COMPANY: SDG&E
TELEPHONE COMPANY: AT&T
RF ENGINEER: RUS JENKINS
(619) 898-6254
SITE ACQUISITION CONTACT: DUFFY DAUGHERTY
(619) 548-2000
CONSTRUCTION MANAGER: GREGG MATTHEWS
(619) 413-0333

LEGAL DESCRIPTION

MAP REF: 001312 ABBREVIATED DESCRIPTION: 1.46 AC M/L IN LOTS 30 & 31 BLK 40 MAP 985 & 1N, LOT 32 BLK 40 MAP REF: 001312

CONTACT INFORMATION

ENGINEER: BLACK & VEATCH CORPORATION
8020 WILSON DRIVE, SUITE 310
SAN DIEGO, CA 92121
CONTACT: JAMES O'NEALLEY
PHONE: (619) 603-7647

originally approved Ex. A included for reference;
still applies with exceptions/changes
to eq. area.
-AH



SS0025
ADAMS PARK
3491 ADAMS AVENUE
SAN DIEGO, CA 92116

NOT TO BE USED
FOR CONSTRUCTION

APPROVALS

THE FOLLOWING PARTIES HEREBY APPROVE AND ACCEPT THESE DOCUMENTS AND AUTHORIZE THE SUBCONTRACTOR TO PROCEED WITH THE CONSTRUCTION DESCRIBED HEREIN. ALL DOCUMENTS ARE SUBJECT TO REVIEW BY THE LOCAL BUILDING DEPARTMENT AND MAY IMPOSE CHANGES OR MODIFICATIONS.

AT&T RF: _____ DATE: _____
SITE ACQUISITION: _____ DATE: _____
PROPERTY OWNER: _____ DATE: _____
CM: _____ DATE: _____
KEVIN BECKER: _____ DATE: _____

RF INFORMATION

	GSM	UMTS
Tx	889 - 874.8 MHz 890 - 881.4 MHz 1950 - 1952.8 MHz 1970 - 1980 MHz	874.6 - 879.8 MHz 1945 - 1950 MHz
Rx	874 - 879.4 MHz 845 - 846.4 MHz 1870 - 1872.8 MHz 1890 - 1900 MHz	828.6 - 834.4 MHz 1885 - 1889.8 MHz
MAX ERP:	850 MHz: 34 WATTS 1900 MHz: 54.5 WATTS	

DRAWING INDEX

SHEET NO.	SHEET TITLE
T-1	TITLE SHEET
JS-1	ADDITIONAL NOTES
LS-1	TOPOGRAPHIC SURVEY
LS-2	TOPOGRAPHIC SURVEY
Z-1	SITE PLAN
Z-2	ENLARGED SITE PLAN
Z-3	EQUIPMENT LAYOUT
Z-4	SITE ELEVATION
Z-5	SITE ELEVATION
D-1	SITE DETAILS
L-1	PLANTING PLAN
L-2	PLANTING NOTES & DETAILS

CITY OF SAN DIEGO PLANNING & SERVICES DEPARTMENT
ENGINEERING DIVISION - RADIO FACILITIES

EXHIBIT "A"


DO NOT SCALE DRAWINGS

SUBCONTRACTOR SHALL VERIFY ALL PLANS & EXISTING CONDITIONS & CONDITIONS ON THE GROUND. SITE & IMMEDIATELY NOTIFY THE ENGINEER IN WRITING OF ANY DISCREPANCIES BEFORE PROCEEDING WITH THE WORK OR BE RESPONSIBLE THEREFOR.

Approval Date: 8/17/17 PLOT WILL BE FULL SCALE 8/12

Signed (as Sheet): _____
UNDERGROUND SERVICE ALERT
UTILITIES PROTECTION CENTER, INC.
811
48 HOURS BEFORE YOU DIG

LOCATION MAPS

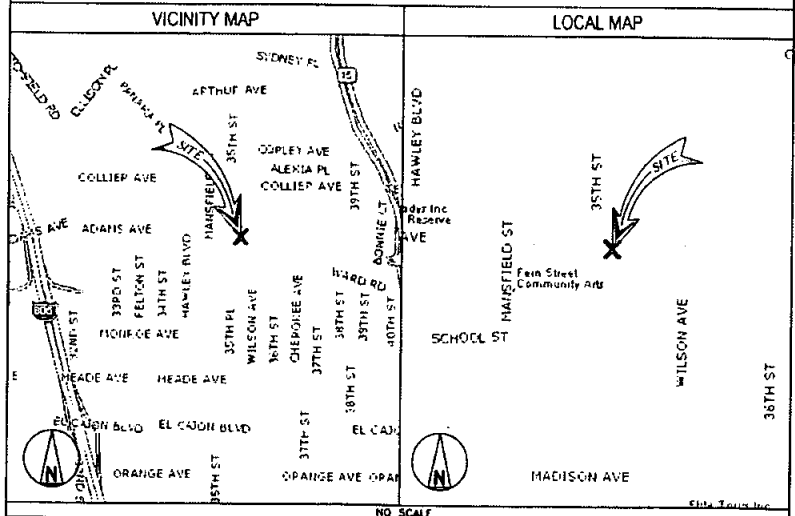

DRIVING DIRECTIONS

DIRECTIONS FROM AT&T OFFICE:
FROM PACIFIC CENTER BLVD, TURN LEFT ONTO LUSK BLVD, TURN RIGHT ONTO WAREHOUSE DRIVE, TURN LEFT ONTO SCRANTON ROAD, TURN RIGHT ONTO MIRA MESA BLVD, KEEP RIGHT ONTO 1-805 S RAMP, TAKE EXIT AT 17A, KEEP RIGHT ONTO OHIO STREET RAMP, TURN RIGHT ONTO OHIO STREET, TURN RIGHT ONTO ADAMS AVENUE, SITE IS ON THE LEFT.



5730 PACIFIC CENTER BLVD
SAN DIEGO, CA 92121



BLACK & VEATCH

10850 GRANDVIEW DRIVE
OVERLAND PARK, KANSAS 66210
(913) 438-2000

PROJECT NO: 163318

DRAWN BY: BVA

CHECKED BY: CWW

ENGINEER OF RECORD

PATRICK DOTY
CA NO. 74199
BLACK & VEATCH
10850 GRANDVIEW BL
OVERLAND PARK, KS 66210
(913) 438-2000

IF IT IS A VIOLATION OF LAW FOR ANY PERSON
UNLESS THEY ARE WORKING UNDER THE DIRECTION
OF A LICENSED PROFESSIONAL ENGINEER
TO ALTER THIS DOCUMENT.

SS0025
ADAMS PARK
3491 ADAMS AVE
SAN DIEGO, CA 92116
ZONING

SHEET TITLE
TITLE SHEET

SHEET NUMBER
T-1

$$^{\circ} \text{C} \quad \text{at} \quad 100 \text{ mm Hg} \quad \text{at} \quad 100 \text{ mm Hg} \quad \text{at} \quad 100 \text{ mm Hg}$$
$$k_1 \leq k_2 \leq \dots \leq k_{n-1} \leq k_n = 1, \quad k_1 + k_2 + \dots + k_{n-1} + k_n = n, \quad k_1, k_2, \dots, k_{n-1}, k_n \in \mathbb{N}, \quad k_1, k_2, \dots, k_{n-1}, k_n \geq 1.$$

1. *Verdacht*
 2. *Prüfung*
 3. *Ergebnis*
 4. *Ergebnis*
 5. *Ergebnis*
 6. *Ergebnis*
 7. *Ergebnis*
 8. *Ergebnis*
 9. *Ergebnis*
 10. *Ergebnis*

1. *Journal of the American Statistical Association*, 1991, 86, 1001-1011.

1. What are the symptoms of a stroke?
 2. What are the causes of a stroke?
 3. What are the risk factors for a stroke?
 4. What are the treatments for a stroke?
 5. What are the complications of a stroke?
 6. What are the long-term effects of a stroke?
 7. What are the prevention strategies for a stroke?
 8. What are the latest research findings on stroke?
 9. What are the ethical considerations in stroke research?
 10. What are the future prospects for stroke treatment?

311

- [illegible]



[illegible]

1. 2. 84

Signed (on sheet):

693689

NO SCALE

  

CHECKED BY: CWR

| | | |
|-----|----------|-------------------------|
| | | |
| | | |
| | | |
| | | |
| | | |
| | | |
| | | |
| | | |
| 7 | 07/11/19 | BY COMMONS |
| 8 | 06/11/19 | RE-CONSIDERED BY SENATE |
| 9 | 12/11/19 | SCHD FOR JOURNALING |
| REV | DNR | DECOMPOSED |



PATRICK DOYLE
CA NO. 74189
BLACK & YEATCH
10950 GRANDVIEW DR.
OVERLAND PARK, KS 66210
(913) 458-2000

IT IS A VIOLATION OF LAW FOR ANY PERSON
UNLESS THEY ARE ACTING UNDER THE DIRECTION
OF A LICENSED PROFESSIONAL ENGINEER
TO ALTER THIS DOCUMENT.

SS0025
ADAMS PARK
3491 ADAMS AVE
SAN DIEGO, CA 92116
ZONING

SHEET TITLE
JURISDICTIONAL NOTES

JN-1

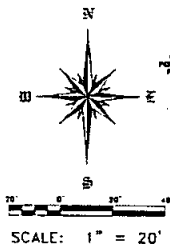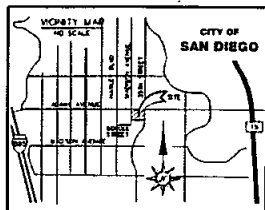

COORDINATES:

POINT 1
LATITUDE: 32°45'47.8188" N
LONGITUDE: 117°07'52.9188" W
BARROW: 14283
POINT 2
LATITUDE: 32°45'47.8175" N
LONGITUDE: 117°07'52.9182" W
BARROW: 14283
POINT 3
LATITUDE: 32°45'47.8175" N
LONGITUDE: 117°07'52.9174" W
BARROW: 14283

| POINT | Easting | Northing |
|-------|------------|--------------|
| 1 | 329,277.42 | 3,723,882.12 |
| 2 | 329,277.42 | 3,723,882.12 |
| 3 | 329,277.42 | 3,723,882.12 |

BASIS OF BEARINGS:

THE BEARING OF 117°07'52" E BEING THE BEARING
BETWEEN SAN DIEGO COUNTY GEODETIC CONTROL
POINTS 107 AND 108 OF 117°07'52" E, WAS USED AS
A BASIS OF BEARINGS FOR THIS SURVEY.

| LINE | BEARING | LENGTH |
|------|--------------|----------|
| 1-2 | 117°07'52" E | 0.000000 |
| 2-3 | 117°07'52" E | 0.000000 |
| 3-4 | 117°07'52" E | 0.000000 |



DATUM STATEMENT:

RECOMPUTED BY 1988
DESCRIPTION: SET LEAST A BRASS NAIL IN CONC. PAV.
ON INTERSECTION OF ADAMS AVE. & 35TH ST.

DATE OF SURVEY:
MAY 14, 2012

ASSESSOR'S PARCEL NUMBER:
110-361-29

LAND AREA:
1.31 AC. (1.31 AC. TEST)

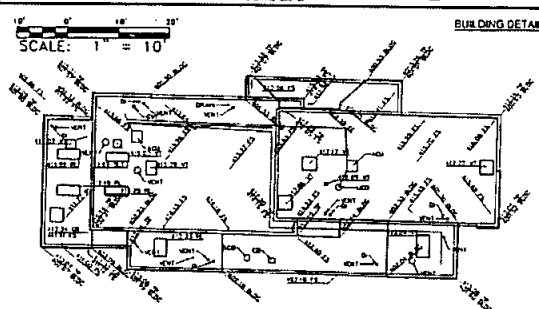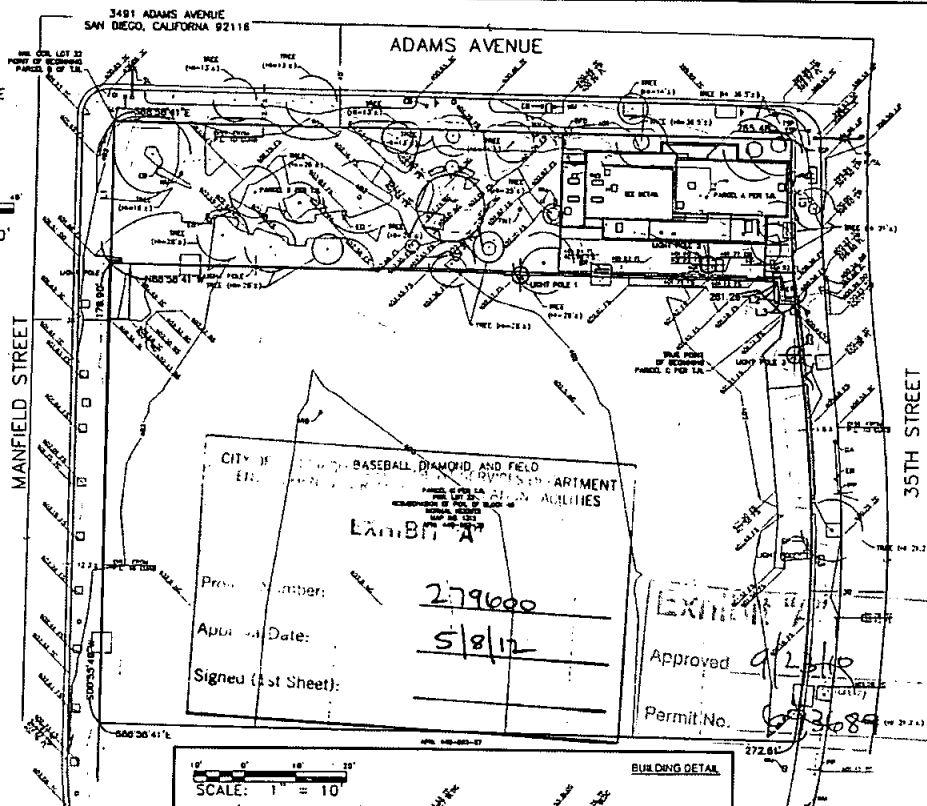

3738 PACIFIC CENTER BLVD
SAN DIEGO, CA 92121



BLACK & VEATCH

10930 CRAWFORD DRIVE
OVERLAND PARK, KANSAS 66210
(913) 438-2200

PROJECT NO: 163316
DRAWN BY: JLD
CHECKED BY: MAN

| NO. | DATE | DESCRIPTION |
|-----|---------|-------------------|
| 1 | 5/27/12 | ISSUED FOR PERMIT |
| 2 | 5/27/12 | ISSUED FOR PERMIT |
IT IS A VIOLATION OF LAW FOR ANY PERSON
TO REPRODUCE OR TRANSMIT THIS DOCUMENT
OR ANY PART THEREOF WITHOUT THE WRITTEN
CONSENT OF BLACK & VEATCH.

SS0025
ADAMS PARK
3491 ADAMS AVE
SAN DIEGO, CA 92116
ZONING

SHEET TITLE
TOPOGRAPHIC SURVEY

SHEET NUMBER
LS-1

| ANTENNAS | | | | | |
|----------|---------|-----------|--------------------|-----------------------|------------------------|
| SECTOR | AZIMUTH | MODEL NO. | ANTENNA TIP HEIGHT | TMA | COAX CABLE COAX LENGTH |
| A | 117 | 7752 | 33 | ORICSSON HWY 112 75/1 | 77' 10" |
| | 118 | 7752 | 33 | | 100' |
| | 119 | 7752 | 33 | | 100' |
| B | 117 | 7752 | 33 | ORICSSON HWY 112 75/1 | 77' 10" |
| | 118 | 7752 | 33 | | 100' |
| | 119 | 7752 | 33 | | 100' |
| C | 117 | 7752 | 33 | ORICSSON HWY 112 75/1 | 77' 10" |
| | 118 | 7752 | 33 | | 100' |
| | 119 | 7752 | 33 | | 100' |

| LINE TABLE | | |
|------------|--------|-----------------|
| LINE | LENGTH | BEARING |
| L1 | 85.30' | MOD 33° 41' E |
| L2 | 8.50' | MOD 173° 37' W |
| L3 | 8.57' | N 88° 34' 07" W |

NOT TO BE USED FOR CONSTRUCTION

CITY OF SAN DIEGO DEVELOPMENT SERVICES DEPARTMENT
ENTREPRENEURS WIRELESS COMMUNICATION FACILITIES

EXHIBIT "A"


Project Number:

279600

Approval Date:

5/8/12

Signed (1st Sheet):

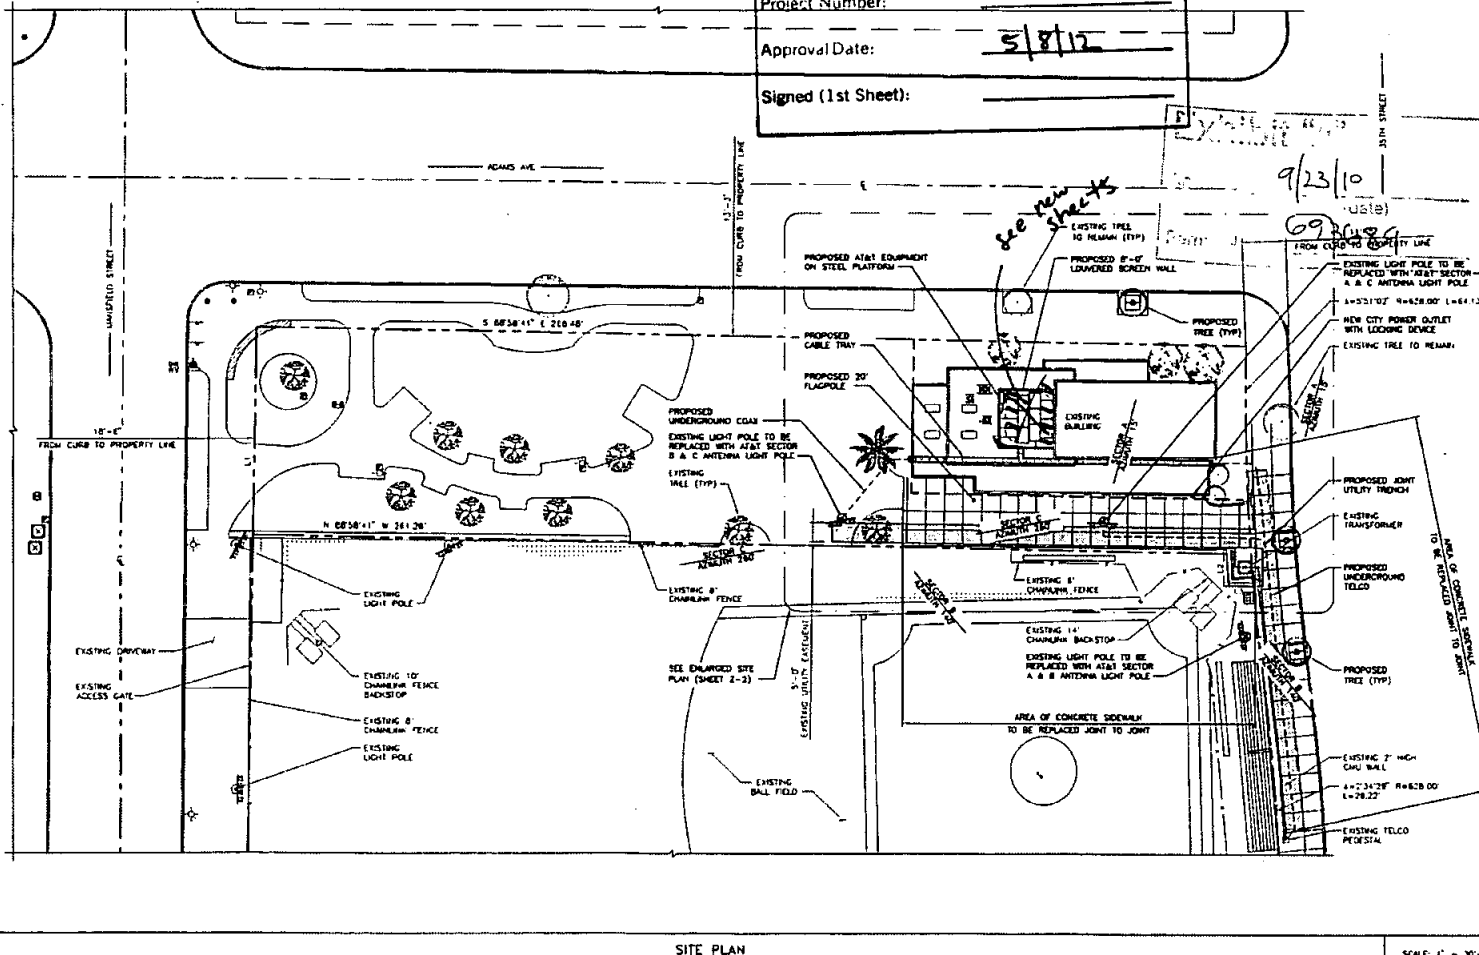

SITE PLAN

SCALE: 1" = 30'-0"



5735 PACIFIC CENTER BLVD
SAN DIEGO, CA 92121



10950 GRANDVIEW DRIVE
OVERLAND PARK, KANSAS 66210
(913) 438-2000

PROJECT NO: 163316
DRAWN BY: BMU
CHECKED BY: CWV

| REV | DATE | DESCRIPTION |
|-----|----------|---------------|
| 1 | 07/14/10 | REV. COMMENTS |
| 2 | 08/15/10 | REV. COMMENTS |
| 3 | 12/15/10 | REV. COMMENTS |

ENGINEER OF RECORD

PATRICK DOYLE
CA NO. 74189
BLACK & VEATCH
10950 GRANDVIEW DR
OVERLAND PARK, KS 66210
(913) 438-2000

IF BY A VENDOR OF LAND FOR ANY REASON
UNLESS THEY ARE ACTING UNDER THE DIRECTION
OF A LICENSED PROFESSIONAL ENGINEER
TO ALICE THIS DOCUMENT

SS0025
ADAMS PARK
3491 ADAMS AVE
SAN DIEGO, CA 92116
ZONING

SHEET TITLE
SITE PLAN

SHEET NUMBER
Z-1

NOTE

1. PROPOSED ALUMINUM ENCLOSURE DESIGN PROVIDES NO ADDITIONAL CAPACITY FOR GROWTH.

NOT TO BE USED
FOR CONSTRUCTION

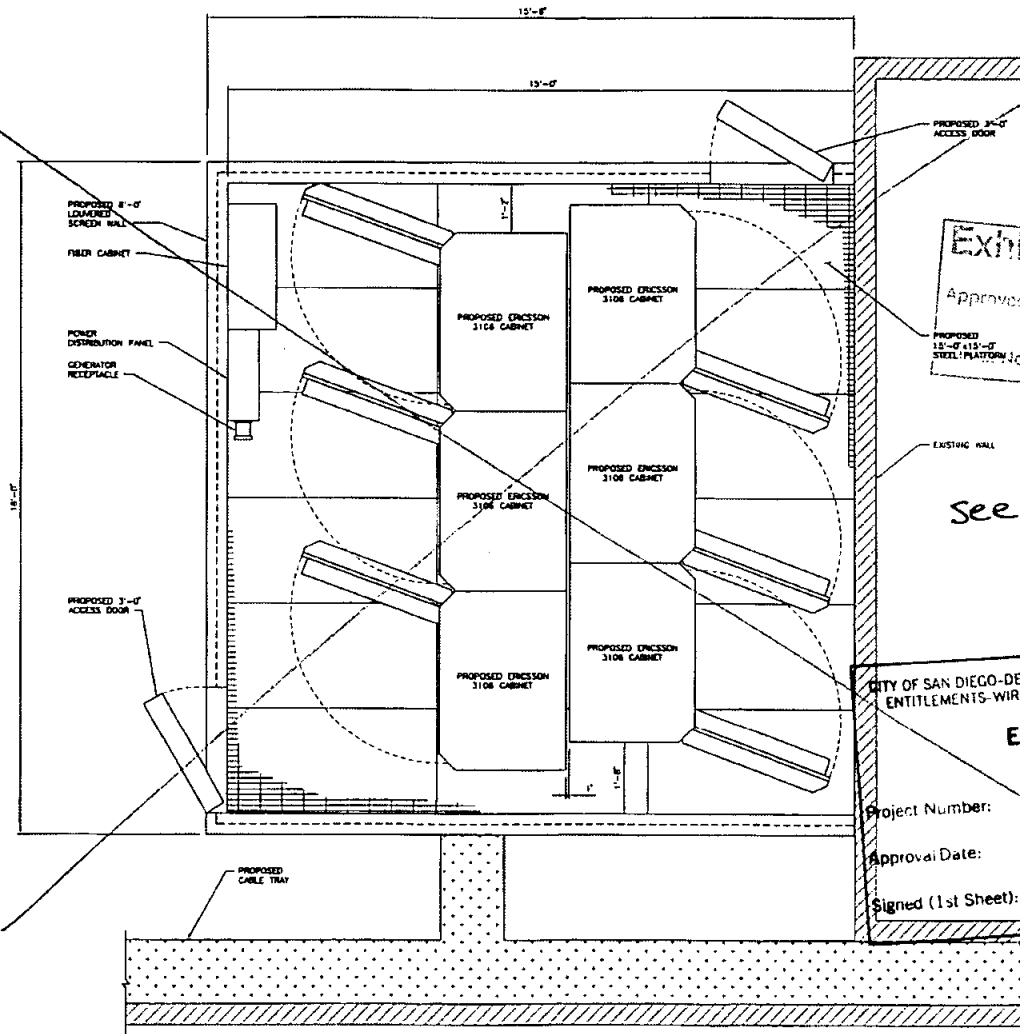


Exhibit
Approved 9/23/10
693689

See new
A-1

CITY OF SAN DIEGO-DEVELOPMENT SERVICES DEPARTMENT
ENTITLEMENTS-WIRELESS COMMUNICATION FACILITIES

EXHIBIT "A"

Project Number:

279600

Approval Date:

5/8/12

Signed (1st Sheet):



5735 PACIFIC CENTER BLVD
SAN DIEGO, CA 92121



BLACK & VEATCH

10950 GRANDVIEW DRIVE
OVERLAND PARK, KANSAS 66210
(913) 456-2000

PROJECT NO. 163316

DRAWN BY: BNU

CHECKED BY: CWW

| REV | DATE | DESCRIPTION |
|-----|----------|------------------------|
| 1 | 02/16/10 | REV COMMENTS |
| 2 | 05/18/12 | RE-DESIGN THE BUILDING |
| 3 | 12/23/10 | REVISED FOR ZONING |

ENGINEER OF RECORD

PATRICK DOYLE
CA NO. 74199
BLACK & VEATCH
10950 GRANDVIEW DR
OVERLAND PARK, KS 66210
(913) 456-2000

IT IS A VIOLATION OF LAW FOR ANY PERSON
UNLESS THEY ARE ACTING UNDER THE DIRECTION
OF A LICENSED PROFESSIONAL ENGINEER
TO ALTER THIS DOCUMENT.

SS0025
ADAMS PARK
3491 ADAMS AVE
SAN DIEGO, CA 92116
ZONING

SHEET TITLE
EQUIPMENT
LAYOUT

SHEET NUMBER
Z-3

EQUIPMENT LAYOUT

SCALE: 3/8" = 1'-0"

NOT TO BE USED
FOR CONSTRUCTION



5738 PACIFIC CENTER BLVD
SAN DIEGO, CA 92121



BLACK & VEATCH

PROJECT NO: 163318

DRAWN BY: BHU

CHECKED BY: CWF


| | | |
|-----|----------|----------------------|
| 2 | 07/14/10 | DTT COMMENTS |
| 1 | 06/16/10 | RE-BIDDER RUN SHROUD |
| 9 | 12/23/09 | REDESIGN FOR SIGNAGE |
| REV | DATE | DESCRIPTION |

IT IS A VIOLATION OF LAW FOR ANY PERSON
UNLESS THEY ARE WORKING UNDER THE DIRECTION
OF A LICENSED PROFESSIONAL ENGINEER
TO ALTER THIS DOCUMENT.

SS0025
ADAMS PARK
3491 ADAMS AVE
SAN DIEGO, CA 92116
ZONING

SHEET TITLE
SITE ELEVATION

SHEET NUMBER
Z-4

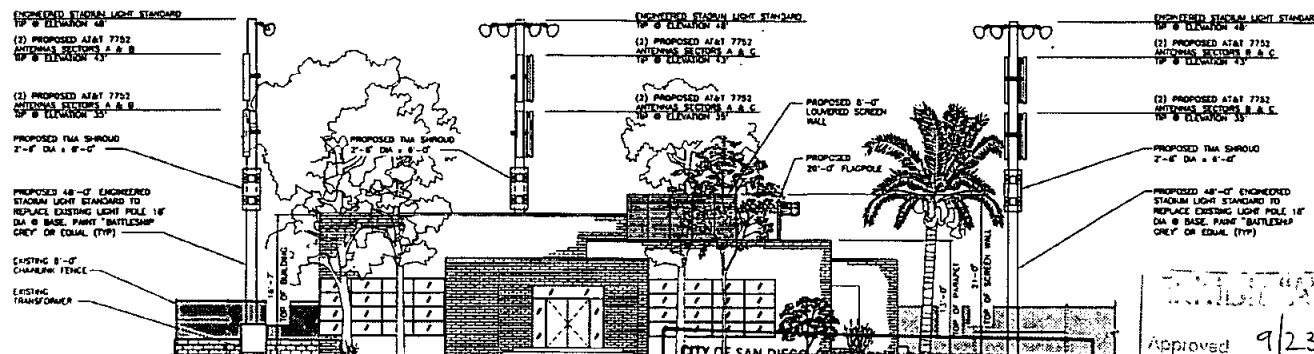

CITY OF SAN DIEGO - DEVELOPMENT SERVICES DEPARTMENT
ENTITLEMENTS-WIRELESS COMMUNICATION FACILITIES


EXHIBIT "A"

Approved 9/23/10 (date)
Permit No 693689

NORTH ELEVATION

SCALE: 1/16"=1'-0" A


Project Number: 279600
Approval Date: 5/8/12
Signed (1st Sheet):

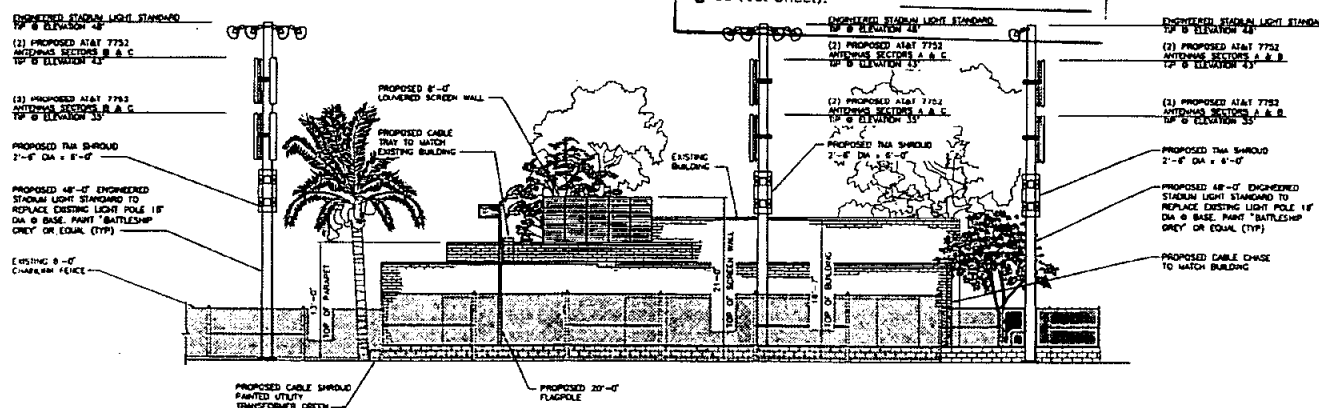

SOUTH ELEVATION


SCALE: 1/16"=1'-0" B

NOT TO BE USED
FOR CONSTRUCTION

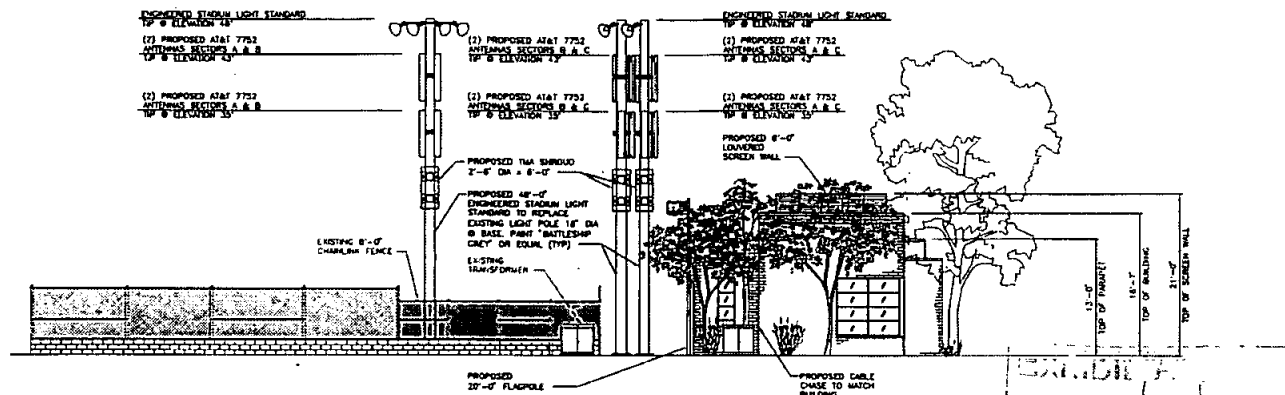

EAST ELEVATION

Approved 9/23/10
693684
SCALE: 1/8"=1'-0"

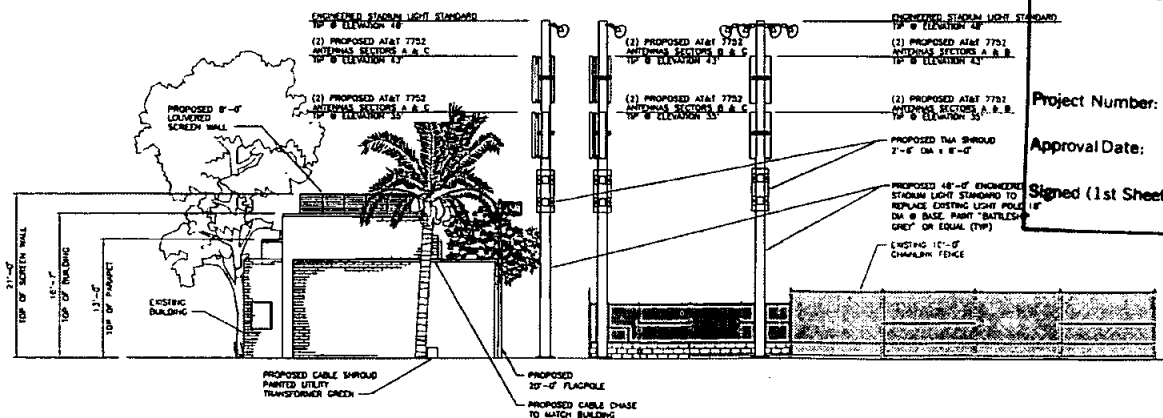

WEST ELEVATION

CITY OF SAN DIEGO-DEVELOPMENT SERVICES DEPARTMENT
ENTITLEMENTS-WIRELESS COMMUNICATION FACILITIES

EXHIBIT "A"

Project Number: 279600
Approval Date: 5/8/12
Signed (1st Sheet):

SCALE: 1/8"=1'-0"



5735 PACIFIC CENTER BLVD
SAN DIEGO, CA 92121



BLACK & VEATCH

10950 GRANDVIEW DRIVE
OVERLAND PARK, KANSAS 66210
(913) 436-2000

PROJECT NO: 163318
DRAWN BY: BMU
CHECKED BY: CWN

| REV | DATE | DESCRIPTION |
|-----|----------|----------------------|
| 1 | 07/16/10 | CITY COMMENTS |
| 2 | 08/16/10 | RE-DESIGN TIA SHROUD |
| 3 | 12/23/10 | ADDED FOR EXHIBIT |

ENGINEER OF RECORD


PATRICK DOYLE
CA NO. 74188
BLACK & VEATCH
10950 GRANDVIEW DR.
OVERLAND PARK, KS 66210
(913) 436-2000

THIS IS A NOTIFICATION OF LAW FOR ANY PERSONS
UNLESS THEY ARE ADVISED BY THE DIRECTOR
OF A LICENSED PROFESSIONAL ENGINEER
TO ALTER THIS DOCUMENT.

SS0025
ADAMS PARK
3491 ADAMS AVE
SAN DIEGO, CA 92116
ZONING

SHEET TITLE
SITE ELEVATION

SHEET NUMBER
Z-5

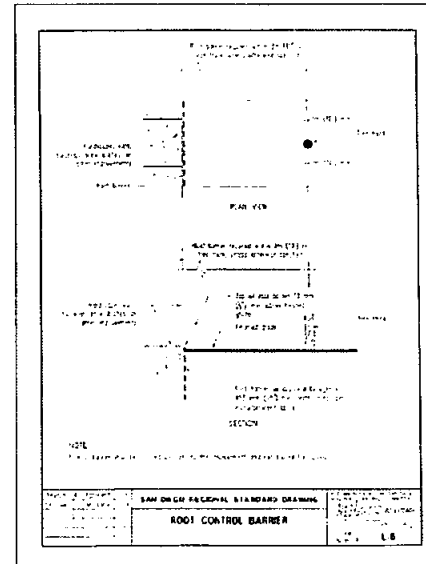

Approved 9/23/10
Form No. 693689

**CS
DG**

8965 El Carrizo Road
Suite 105-AE2
Carlsbad, CA 92009
(P) 760-772-8742
(F) 760-454-3097

CS Design Group, Inc.

The seal of the International Association of Professional Designers (IAPD) is circular. It features the text "INTERNATIONAL ASSOCIATION OF PROFESSIONAL DESIGNERS" around the top inner edge and "IAPD" in the center. There are also some smaller, less legible text elements within the seal.

