

SD Real Estate
Assets
City Consent Application

For Installation / modification of Telecommunication antenna facility on City owned property

08/02/17

Date

The City of San Diego
Real Estate Assets Department
1200 Third Avenue, Suite 1700
San Diego, California 92101

RE: Site Name: Sprint - Fire Station #26 - SD34XC669 Project # 563907
Site Address: 2850 54th Street, San Diego, Ca. 92105, San Diego (the "Property")
Agreement: Agreement dated _____ (the "agreement") between The City of San Diego ("City") and _____, ("Lessee" or "Permittee").

Sprint is seeking Consent from the City to perform the following to the above referenced site:

- ☒ Modify, upgrade or changes to existing equipment or Site as describe in the attached plans / photos.
- ☐ Installation of a New Wireless Communication Facility on City owned property.
- ☐ Apply for new Permit/New Agreement on existing facility - **NO** modifications or changes to Existing equipment or site.

Describe proposed project below:

PTS#244215/ PROJECT # 244215
CUP# 9508919 AS AMENDED BY SCR APPROVAL 1005454

EXISTING SPRINT EQUIPMENT AND EQUIPMENT ROOM TO REMAIN

EXISTING SPRINT FRP SCREEN TO BE REMOVED AND REPLACED WITH PROPOSED FRP SCREEN ON EXISTING FIRE STATION TOWER.

EXISTING (5) SPRINT ANTENNAS AND SUPPORTS ON FIRE STATION TOWER TO BE RELOCATED.

INSTALL (4) NEW SPRINT PANEL ANTENNAS PIPE MOUNTED BEHIND PROPOSED FRP SCREEN. (TOTAL OF 9)

INSTALL (6) NEW SPRINT RRH'S MOUNTED BEHIND PROPOSED ANTENNAS.

EXISTING SPRINT SCREEN WALL AROUND EQUIPMENT TO BE REMOVED AND REPLACE WITH PROPOSED 6'-8" CMU WALL WITH LATTICE SCREEN

Pursuant to Improvements and Alterations section of the above referenced agreement, "Lessee / Permittee shall not construct any improvements, structures or installations of the Premises or make any alterations to the Premises (with the exception of equipment replacement or repairs) without City's prior written approval."

In order to comply with such requirements, Sprint PCS Assets would like to request City's consent to submit to Development Services Department for review of the proposed items above.

Sincerely, [Signature] agent for Sprint PCS Assets, LLC
Applicant Signature: Manj Hamithan, Sprint Project Manager SD

☐ A one-time, **non-refundable Processing Fee** (\$4,920 for long term agreements - \$980 for Short term or ROE Permits) payable to "City Treasure", MUST be paid within 1 week of feasibility walk. This fee applies even if the agreement is never executed.

City Fire Department Department has provided its consent and approval to allow applicant to submit application for Required Permits needed for the proposed items listed herein, with the understanding that the Department will be allowed to review the Improvement plans prior to any permits being issued and that a pre-construction meeting will be conducted with staff before any work begins, if required.

10/16/2017 James Gaboury, Deputy Chief
Date Print Name & Title

[Signature]
Signature

City of San Diego, acknowledgement and consent for Fire Station 26
Site Location
10/17/17 Cybele Thompson, Director
Date Print Name & Title

[Signature]
Signature

☐ Approved and Stamped plans received and attached
☐ Scan as Amendment to Agreement



Real Estate
Assets

STRUCTURAL CONCRETE SPECIFICATIONS

A. GENERAL

1. PRELIMINARY: UNLESS OTHERWISE NOTED OR SPECIFIED IN THESE DRAWINGS, THE FOLLOWING GENERAL NOTES SHALL APPLY. INFORMATION ON THESE DRAWINGS SHALL HAVE THE FOLLOWING PRECEDENCE:
 - a. ALL DIMENSIONS TO THIS PRECEDENCE OVER SCALE SHOWN ON PLANS, SECTIONS AND DETAILS.
 - b. NOTES AND DETAILS ON DRAWINGS SHALL TAKE PRECEDENCE OVER GENERAL NOTES AND TYPICAL DETAILS.
 - c. MATERIAL, NOTES AND SPECIFICATIONS ON THE DRAWINGS SHALL TAKE PRECEDENCE OVER THE SPECIFICATIONS.
2. OTHER NOTES: SEE OTHER SHEETS IN THESE DRAWINGS FOR INFORMATION AND DIMENSIONS NOT SHOWN THAT MAY BE NEEDED TO PROPERLY COMPLETE THIS FOUNDATION WORK.
3. SIMILAR DETAILS: CONSTRUCTION DETAILS NOT FULLY SHOWN OR NOTED SHALL BE SIMILAR TO DETAILS SHOWN FOR SIMILAR CONDITIONS.
4. INTERFERING WORK: INTERFERING DETAILS AND SPECIFICATIONS, ALTHOUGH SOMEWHAT SHOWN ON STRUCTURAL DRAWINGS ARE FOR GENERAL INFORMATION PURPOSES ONLY. ARCHITECTURAL, MECHANICAL, ELECTRICAL, AND OTHER DETAILS, WHERE APPLICABLE, APPROVE ELSEWHERE IN THESE DRAWINGS.
5. MEANS & METHODS: THESE DRAWINGS AND ASSOCIATED DETAILS REPRESENT THE FINISHED STRUCTURE. THEY DO NOT INDICATE THE MEANS OR METHODS OF CONSTRUCTION UNLESS SPECIFICALLY NOTED OTHERWISE.
6. SHOWING: IT SHALL BE THE RESPONSIBILITY OF THE CONTRACTOR TO INSTALL ALL TEMPORARY BRACING AND SHORING TO MAINTAIN THE SAFETY OF THE WORK UNTIL IT IS IN ITS COMPLETED FORM. THIS INCLUDES UNDERPINNING EXISTING FOOTINGS WHERE APPLICABLE.

B. MATERIALS

1. GENERAL: DETAIL, PREPARE, FORM, CURE AND PLACE CONCRETE IN ACCORDANCE WITH ACI 318, ACI 308.1, AND ACI 309.1. ALL MATERIALS SHALL BE APPROVED BY THE ENGINEER.
 - a. CONCRETE: ALL CONCRETE SHALL BE 3,000 PSI.
 - b. AGGREGATE: ALL AGGREGATE SHALL BE 3/4" MAXIMUM SIZE.
 - c. CEMENT: ALL CEMENT SHALL BE TYPE I.
 - d. WATER: ALL WATER SHALL BE POTABLE.
 - e. ADULTERANTS: ALL ADULTERANTS SHALL BE APPROVED BY THE ENGINEER.
2. STRENGTH: CONCRETE FOR THIS PROJECT SHALL HAVE THE FOLLOWING MINIMUM ULTIMATE COMPRESSIVE STRENGTH AT AGE OF 28 DAYS:



LOCATION	STRENGTH	WEIGHT	SLUMP	ADULTERANT
A. CHASSIS FOOTING	4,000psi	3,000pcf	4"	NONE

C. CHASSIS FOOTING

1. CONTRACTOR SHALL PROVIDE CONCRETE TEST CYLINDERS AS REQUIRED FOR 7 DAY AND 28 DAY TESTING. TEST DATA SHALL BE SUBMITTED TO THE ENGINEER FOR APPROVAL.
 - a. 7 DAY TESTS: 1 CYLINDER PER 100 CYCLES OF CONCRETE.
 - b. 28 DAY TESTS: 1 CYLINDER PER 100 CYCLES OF CONCRETE.
2. SPECIAL INSPECTION: CONCRETE WITH SPECIFIED STRENGTH REQUIRED TO BE GREATER THAN 3,000 PSI SHALL BE CONTINUOUSLY MONITORED DURING PLACEMENT BY A SPECIAL INSPECTOR EMPLOYED BY A TESTING LABORATORY APPROVED BY THE BUILDING DEPARTMENT.
3. REINFORCING BARS: REINFORCING BARS SHALL BE COLD PLAIN OR WELDED. REINFORCING BARS SHALL BE AS FOLLOWS:
 - a. #4: 36 INCHES LONG, 1" DIA.
 - b. #5: 48 INCHES LONG, 1.315" DIA.
 - c. #6: 60 INCHES LONG, 1.5" DIA.
 - d. #7: 72 INCHES LONG, 1.77" DIA.
 - e. #8: 84 INCHES LONG, 2" DIA.
 - f. #9: 96 INCHES LONG, 2.29" DIA.
 - g. #10: 108 INCHES LONG, 2.55" DIA.
 - h. #11: 120 INCHES LONG, 2.81" DIA.
 - i. #12: 132 INCHES LONG, 3.07" DIA.
 - j. #13: 144 INCHES LONG, 3.34" DIA.
 - k. #14: 156 INCHES LONG, 3.61" DIA.
 - l. #15: 168 INCHES LONG, 3.87" DIA.
 - m. #16: 180 INCHES LONG, 4.14" DIA.
 - n. #17: 192 INCHES LONG, 4.41" DIA.
 - o. #18: 204 INCHES LONG, 4.68" DIA.
 - p. #19: 216 INCHES LONG, 4.94" DIA.
 - q. #20: 228 INCHES LONG, 5.21" DIA.
 - r. #21: 240 INCHES LONG, 5.48" DIA.
 - s. #22: 252 INCHES LONG, 5.74" DIA.
 - t. #23: 264 INCHES LONG, 6.01" DIA.
 - u. #24: 276 INCHES LONG, 6.28" DIA.
 - v. #25: 288 INCHES LONG, 6.55" DIA.
 - w. #26: 300 INCHES LONG, 6.82" DIA.
 - x. #27: 312 INCHES LONG, 7.08" DIA.
 - y. #28: 324 INCHES LONG, 7.35" DIA.
 - z. #29: 336 INCHES LONG, 7.62" DIA.
 - aa. #30: 348 INCHES LONG, 7.89" DIA.
 - ab. #31: 360 INCHES LONG, 8.15" DIA.
 - ac. #32: 372 INCHES LONG, 8.42" DIA.
 - ad. #33: 384 INCHES LONG, 8.69" DIA.
 - ae. #34: 396 INCHES LONG, 8.95" DIA.
 - af. #35: 408 INCHES LONG, 9.22" DIA.
 - ag. #36: 420 INCHES LONG, 9.49" DIA.
 - ah. #37: 432 INCHES LONG, 9.75" DIA.
 - ai. #38: 444 INCHES LONG, 10.02" DIA.
 - aj. #39: 456 INCHES LONG, 10.29" DIA.
 - ak. #40: 468 INCHES LONG, 10.56" DIA.
 - al. #41: 480 INCHES LONG, 10.82" DIA.
 - am. #42: 492 INCHES LONG, 11.09" DIA.
 - an. #43: 504 INCHES LONG, 11.36" DIA.
 - ao. #44: 516 INCHES LONG, 11.62" DIA.
 - ap. #45: 528 INCHES LONG, 11.89" DIA.
 - aq. #46: 540 INCHES LONG, 12.16" DIA.
 - ar. #47: 552 INCHES LONG, 12.42" DIA.
 - as. #48: 564 INCHES LONG, 12.69" DIA.
 - at. #49: 576 INCHES LONG, 12.96" DIA.
 - au. #50: 588 INCHES LONG, 13.22" DIA.
 - av. #51: 600 INCHES LONG, 13.49" DIA.
 - aw. #52: 612 INCHES LONG, 13.75" DIA.
 - ax. #53: 624 INCHES LONG, 14.02" DIA.
 - ay. #54: 636 INCHES LONG, 14.29" DIA.
 - az. #55: 648 INCHES LONG, 14.56" DIA.
 - ba. #56: 660 INCHES LONG, 14.82" DIA.
 - bb. #57: 672 INCHES LONG, 15.09" DIA.
 - bc. #58: 684 INCHES LONG, 15.36" DIA.
 - bd. #59: 696 INCHES LONG, 15.62" DIA.
 - be. #60: 708 INCHES LONG, 15.89" DIA.
 - bf. #61: 720 INCHES LONG, 16.16" DIA.
 - bg. #62: 732 INCHES LONG, 16.42" DIA.
 - bh. #63: 744 INCHES LONG, 16.69" DIA.
 - bi. #64: 756 INCHES LONG, 16.96" DIA.
 - bj. #65: 768 INCHES LONG, 17.22" DIA.
 - bk. #66: 780 INCHES LONG, 17.49" DIA.
 - bl. #67: 792 INCHES LONG, 17.75" DIA.
 - bm. #68: 804 INCHES LONG, 18.02" DIA.
 - bn. #69: 816 INCHES LONG, 18.29" DIA.
 - bo. #70: 828 INCHES LONG, 18.56" DIA.
 - bp. #71: 840 INCHES LONG, 18.82" DIA.
 - bq. #72: 852 INCHES LONG, 19.09" DIA.
 - br. #73: 864 INCHES LONG, 19.36" DIA.
 - bs. #74: 876 INCHES LONG, 19.62" DIA.
 - bt. #75: 888 INCHES LONG, 19.89" DIA.
 - bu. #76: 900 INCHES LONG, 20.16" DIA.
 - bv. #77: 912 INCHES LONG, 20.42" DIA.
 - bw. #78: 924 INCHES LONG, 20.69" DIA.
 - bx. #79: 936 INCHES LONG, 20.96" DIA.
 - by. #80: 948 INCHES LONG, 21.22" DIA.
 - bz. #81: 960 INCHES LONG, 21.49" DIA.
 - ca. #82: 972 INCHES LONG, 21.75" DIA.
 - cb. #83: 984 INCHES LONG, 22.02" DIA.
 - cc. #84: 996 INCHES LONG, 22.29" DIA.
 - cd. #85: 1008 INCHES LONG, 22.56" DIA.
 - ce. #86: 1020 INCHES LONG, 22.82" DIA.
 - cf. #87: 1032 INCHES LONG, 23.09" DIA.
 - cg. #88: 1044 INCHES LONG, 23.36" DIA.
 - ch. #89: 1056 INCHES LONG, 23.62" DIA.
 - ci. #90: 1068 INCHES LONG, 23.89" DIA.
 - cj. #91: 1080 INCHES LONG, 24.16" DIA.
 - ck. #92: 1092 INCHES LONG, 24.42" DIA.
 - cl. #93: 1104 INCHES LONG, 24.69" DIA.
 - cm. #94: 1116 INCHES LONG, 24.96" DIA.
 - cn. #95: 1128 INCHES LONG, 25.22" DIA.
 - co. #96: 1140 INCHES LONG, 25.49" DIA.
 - cp. #97: 1152 INCHES LONG, 25.75" DIA.
 - cq. #98: 1164 INCHES LONG, 26.02" DIA.
 - cr. #99: 1176 INCHES LONG, 26.29" DIA.
 - cs. #100: 1188 INCHES LONG, 26.56" DIA.
 - ct. #101: 1200 INCHES LONG, 26.82" DIA.
 - cu. #102: 1212 INCHES LONG, 27.09" DIA.
 - cv. #103: 1224 INCHES LONG, 27.36" DIA.
 - cw. #104: 1236 INCHES LONG, 27.62" DIA.
 - cx. #105: 1248 INCHES LONG, 27.89" DIA.
 - cy. #106: 1260 INCHES LONG, 28.16" DIA.
 - cz. #107: 1272 INCHES LONG, 28.42" DIA.
 - ca. #108: 1284 INCHES LONG, 28.69" DIA.
 - cb. #109: 1296 INCHES LONG, 28.96" DIA.
 - cc. #110: 1308 INCHES LONG, 29.22" DIA.
 - cd. #111: 1320 INCHES LONG, 29.49" DIA.
 - ce. #112: 1332 INCHES LONG, 29.75" DIA.
 - cf. #113: 1344 INCHES LONG, 30.02" DIA.
 - cg. #114: 1356 INCHES LONG, 30.29" DIA.
 - ch. #115: 1368 INCHES LONG, 30.56" DIA.
 - ci. #116: 1380 INCHES LONG, 30.82" DIA.
 - cj. #117: 1392 INCHES LONG, 31.09" DIA.
 - ck. #118: 1404 INCHES LONG, 31.36" DIA.
 - cl. #119: 1416 INCHES LONG, 31.62" DIA.
 - cm. #120: 1428 INCHES LONG, 31.89" DIA.
 - cn. #121: 1440 INCHES LONG, 32.16" DIA.
 - co. #122: 1452 INCHES LONG, 32.42" DIA.
 - cp. #123: 1464 INCHES LONG, 32.69" DIA.
 - cq. #124: 1476 INCHES LONG, 32.96" DIA.
 - cr. #125: 1488 INCHES LONG, 33.22" DIA.
 - cs. #126: 1500 INCHES LONG, 33.49" DIA.
 - ct. #127: 1512 INCHES LONG, 33.75" DIA.
 - cu. #128: 1524 INCHES LONG, 34.02" DIA.
 - cv. #129: 1536 INCHES LONG, 34.29" DIA.
 - cw. #130: 1548 INCHES LONG, 34.56" DIA.
 - cx. #131: 1560 INCHES LONG, 34.82" DIA.
 - cy. #132: 1572 INCHES LONG, 35.09" DIA.
 - cz. #133: 1584 INCHES LONG, 35.36" DIA.
 - ca. #134: 1596 INCHES LONG, 35.62" DIA.
 - cb. #135: 1608 INCHES LONG, 35.89" DIA.
 - cc. #136: 1620 INCHES LONG, 36.16" DIA.
 - cd. #137: 1632 INCHES LONG, 36.42" DIA.
 - ce. #138: 1644 INCHES LONG, 36.69" DIA.
 - cf. #139: 1656 INCHES LONG, 36.96" DIA.
 - cg. #140: 1668 INCHES LONG, 37.22" DIA.
 - ch. #141: 1680 INCHES LONG, 37.49" DIA.
 - ci. #142: 1692 INCHES LONG, 37.75" DIA.
 - cj. #143: 1704 INCHES LONG, 38.02" DIA.
 - ck. #144: 1716 INCHES LONG, 38.29" DIA.
 - cl. #145: 1728 INCHES LONG, 38.56" DIA.
 - cm. #146: 1740 INCHES LONG, 38.82" DIA.
 - cn. #147: 1752 INCHES LONG, 39.09" DIA.
 - co. #148: 1764 INCHES LONG, 39.36" DIA.
 - cp. #149: 1776 INCHES LONG, 39.62" DIA.
 - cq. #150: 1788 INCHES LONG, 39.89" DIA.
 - cr. #151: 1800 INCHES LONG, 40.16" DIA.
 - cs. #152: 1812 INCHES LONG, 40.42" DIA.
 - ct. #153: 1824 INCHES LONG, 40.69" DIA.
 - cu. #154: 1836 INCHES LONG, 40.96" DIA.
 - cv. #155: 1848 INCHES LONG, 41.22" DIA.
 - cw. #156: 1860 INCHES LONG, 41.49" DIA.
 - cx. #157: 1872 INCHES LONG, 41.75" DIA.
 - cy. #158: 1884 INCHES LONG, 42.02" DIA.
 - cz. #159: 1896 INCHES LONG, 42.29" DIA.
 - ca. #160: 1908 INCHES LONG, 42.56" DIA.
 - cb. #161: 1920 INCHES LONG, 42.82" DIA.
 - cc. #162: 1932 INCHES LONG, 43.09" DIA.
 - cd. #163: 1944 INCHES LONG, 43.36" DIA.
 - ce. #164: 1956 INCHES LONG, 43.62" DIA.
 - cf. #165: 1968 INCHES LONG, 43.89" DIA.
 - cg. #166: 1980 INCHES LONG, 44.16" DIA.
 - ch. #167: 1992 INCHES LONG, 44.42" DIA.
 - ci. #168: 2004 INCHES LONG, 44.69" DIA.
 - cj. #169: 2016 INCHES LONG, 44.96" DIA.
 - ck. #170: 2028 INCHES LONG, 45.22" DIA.
 - cl. #171: 2040 INCHES LONG, 45.49" DIA.
 - cm. #172: 2052 INCHES LONG, 45.75" DIA.
 - cn. #173: 2064 INCHES LONG, 46.02" DIA.
 - co. #174: 2076 INCHES LONG, 46.29" DIA.
 - cp. #175: 2088 INCHES LONG, 46.56" DIA.
 - cq. #176: 2100 INCHES LONG, 46.82" DIA.
 - cr. #177: 2112 INCHES LONG, 47.09" DIA.
 - cs. #178: 2124 INCHES LONG, 47.36" DIA.
 - ct. #179: 2136 INCHES LONG, 47.62" DIA.
 - cu. #180: 2148 INCHES LONG, 47.89" DIA.
 - cv. #181: 2160 INCHES LONG, 48.16" DIA.
 - cw. #182: 2172 INCHES LONG, 48.42" DIA.
 - cx. #183: 2184 INCHES LONG, 48.69" DIA.
 - cy. #184: 2196 INCHES LONG, 48.96" DIA.
 - cz. #185: 2208 INCHES LONG, 49.22" DIA.
 - ca. #186: 2220 INCHES LONG, 49.49" DIA.
 - cb. #187: 2232 INCHES LONG, 49.75" DIA.
 - cc. #188: 2244 INCHES LONG, 50.02" DIA.
 - cd. #189: 2256 INCHES LONG, 50.29" DIA.
 - ce. #190: 2268 INCHES LONG, 50.56" DIA.
 - cf. #191: 2280 INCHES LONG, 50.82" DIA.
 - cg. #192: 2292 INCHES LONG, 51.09" DIA.
 - ch. #193: 2304 INCHES LONG, 51.36" DIA.
 - ci. #194: 2316 INCHES LONG, 51.62" DIA.
 - cj. #195: 2328 INCHES LONG, 51.89" DIA.
 - ck. #196: 2340 INCHES LONG, 52.16" DIA.
 - cl. #197: 2352 INCHES LONG, 52.42" DIA.
 - cm. #198: 2364 INCHES LONG, 52.69" DIA.
 - cn. #199: 2376 INCHES LONG, 52.96" DIA.
 - co. #200: 2388 INCHES LONG, 53.22" DIA.
 - cp. #201: 2400 INCHES LONG, 53.49" DIA.
 - cq. #202: 2412 INCHES LONG, 53.75" DIA.
 - cr. #203: 2424 INCHES LONG, 54.02" DIA.
 - cs. #204: 2436 INCHES LONG, 54.29" DIA.
 - ct. #205: 2448 INCHES LONG, 54.56" DIA.
 - cu. #206: 2460 INCHES LONG, 54.82" DIA.
 - cv. #207: 2472 INCHES LONG, 55.09" DIA.
 - cw. #208: 2484 INCHES LONG, 55.36" DIA.
 - cx. #209: 2496 INCHES LONG, 55.62" DIA.
 - cy. #210: 2508 INCHES LONG, 55.89" DIA.
 - cz. #211: 2520 INCHES LONG, 56.16" DIA.
 - ca. #212: 2532 INCHES LONG, 56.42" DIA.
 - cb. #213: 2544 INCHES LONG, 56.69" DIA.
 - cc. #214: 2556 INCHES LONG, 56.96" DIA.
 - cd. #215: 2568 INCHES LONG, 57.22" DIA.
 - ce. #216: 2580 INCHES LONG, 57.49" DIA.
 - cf. #217: 2592 INCHES LONG, 57.75" DIA.
 - cg. #218: 2604 INCHES LONG, 58.02" DIA.
 - ch. #219: 2616 INCHES LONG, 58.29" DIA.
 - ci. #220: 2628 INCHES LONG, 58.56" DIA.
 - cj. #221: 2640 INCHES LONG, 58.82" DIA.
 - ck. #222: 2652 INCHES LONG, 59.09" DIA.
 - cl. #223: 2664 INCHES LONG, 59.36" DIA.
 - cm. #224: 2676 INCHES LONG, 59.62" DIA.
 - cn. #225: 2688 INCHES LONG, 59.89" DIA.
 - co. #226: 2700 INCHES LONG, 60.16" DIA.
 - cp. #227: 2712 INCHES LONG, 60.42" DIA.
 - cq. #228: 2724 INCHES LONG, 60.69" DIA.
 - cr. #229: 2736 INCHES LONG, 60.96" DIA.
 - cs. #230: 2748 INCHES LONG, 61.22" DIA.
 - ct. #231: 2760 INCHES LONG, 61.49" DIA.
 - cu. #232: 2772 INCHES LONG, 61.75" DIA.
 - cv. #233: 2784 INCHES LONG, 62.02" DIA.
 - cw. #234: 2796 INCHES LONG, 62.29" DIA.
 - cx. #235: 2808 INCHES LONG, 62.56" DIA.
 - cy. #236: 2820 INCHES LONG, 62.82" DIA.
 - cz. #237: 2832 INCHES LONG, 63.09" DIA.
 - ca. #238: 2844 INCHES LONG, 63.36" DIA.
 - cb. #239: 2856 INCHES LONG, 63.62" DIA.
 - cc. #240: 2868 INCHES LONG, 63.89" DIA.
 - cd. #241: 2880 INCHES LONG, 64.16" DIA.
 - ce. #242: 2892 INCHES LONG, 64.42" DIA.
 - cf. #243: 2904 INCHES LONG, 64.69" DIA.
 - cg. #244: 2916 INCHES LONG, 64.96" DIA.
 - ch. #245: 2928 INCHES LONG, 65.22" DIA.
 - ci. #246: 2940 INCHES LONG, 65.49" DIA.
 - cj. #247: 2952 INCHES LONG, 65.75" DIA.
 - ck. #248: 2964 INCHES LONG, 66.02" DIA.
 - cl. #249: 2976 INCHES LONG, 66.29" DIA.
 - cm. #250: 2988 INCHES LONG, 66.56" DIA.
 - cn. #251: 3000 INCHES LONG, 66.82" DIA.
 - co. #252: 3012 INCHES LONG, 67.09" DIA.
 - cp. #253: 3024 INCHES LONG, 67.36" DIA.
 - cq. #254: 3036 INCHES LONG, 67.62" DIA.
 - cr. #255: 3048 INCHES LONG, 67.89" DIA.
 - cs. #256: 3060 INCHES LONG, 68.16" DIA.
 - ct. #257: 3072 INCHES LONG, 68.42" DIA.
 - cu. #258: 3084 INCHES LONG, 68.69" DIA.
 - cv. #259: 3096 INCHES LONG, 68.96" DIA.
 - cw. #260: 3108 INCHES LONG, 69.22" DIA.
 - cx. #261: 3120 INCHES LONG, 69.49" DIA.
 - cy. #262: 3132 INCHES LONG, 69.75" DIA.
 - cz. #263: 3144 INCHES LONG, 70.02" DIA.
 - ca. #264: 3156 INCHES LONG, 70.29" DIA.
 - cb. #265: 3168 INCHES LONG, 70.56" DIA.
 - cc. #266: 3180 INCHES LONG, 70.82" DIA.
 - cd. #267: 3192 INCHES LONG, 71.09" DIA.
 - ce. #268: 3204 INCHES LONG, 71.36" DIA.
 - cf. #269: 3216 INCHES LONG, 71.62" DIA.
 - cg. #270: 3228 INCHES LONG, 71.89" DIA.
 - ch. #271: 3240 INCHES LONG, 72.16" DIA.
 - ci. #272: 3252 INCHES LONG, 72.42" DIA.
 - cj. #273: 3264 INCHES LONG, 72.69" DIA.
 - ck. #274: 3276 INCHES LONG, 72.96" DIA.
 - cl. #275: 3288 INCHES LONG, 73.22" DIA.
 - cm. #276: 3300 INCHES LONG, 73.49" DIA.
 - cn. #277: 3312 INCHES LONG, 73.75" DIA.
 - co. #278: 3324 INCHES LONG, 74.02" DIA.
 - cp. #279: 3336 INCHES LONG, 74.29" DIA.
 - cq. #280: 3348 INCHES LONG, 74.56" DIA.
 - cr. #281: 3360 INCHES LONG, 74.82" DIA.
 - cs. #282: 3372 INCHES LONG, 75.09" DIA.
 - ct. #283: 3384 INCHES LONG, 75.36" DIA.
 - cu. #284: 3396 INCHES LONG, 75.62" DIA.
 - cv. #285: 3408 INCHES LONG, 75.89" DIA.
 - cw. #286: 3420 INCHES LONG, 76.16" DIA.
 - cx. #287: 3432 INCHES LONG, 76.42" DIA.
 - cy. #288: 3444 INCHES LONG, 76.69" DIA.
 - cz. #289: 3456 INCHES LONG, 76.96" DIA.
 - ca. #290: 3468 INCHES LONG, 77.22" DIA.
 - cb. #291: 3480 INCHES LONG, 77.49" DIA.
 - cc. #292: 3492 INCHES LONG, 77.75" DIA.
 - cd. #293: 3504 INCHES LONG, 78.02" DIA.
 - ce. #294: 3516 INCHES LONG, 78.29" DIA.
 - cf. #295: 3528 INCHES LONG, 78.56" DIA.
 - cg. #296: 3540 INCHES LONG, 78.82" DIA.
 - ch. #297: 3552 INCHES LONG, 79.09" DIA.
 - ci. #298: 3564 INCHES LONG, 79.36" DIA.
 - cj. #299: 3576 INCHES LONG, 79.62" DIA.
 - ck. #300: 3588 INCHES LONG, 79.89" DIA.
 - cl. #301: 3600 INCHES LONG, 80.16" DIA.
 - cm. #302: 3612 INCHES LONG, 80.42" DIA.
 - cn. #303: 3624 INCHES LONG, 80.69" DIA.
 - co. #304: 3636 INCHES LONG, 80.96" DIA.
 - cp. #305: 3648 INCHES LONG, 81.22" DIA.
 - cq. #306: 3660 INCHES LONG, 81.49" DIA.
 - cr. #307: 3672 INCHES LONG, 81.75" DIA.
 - cs. #308: 3684 INCHES LONG, 82.02" DIA.
 - ct. #309: 3696 INCHES LONG, 82.29" DIA.
 - cu. #310: 3708 INCHES LONG, 82.56" DIA.
 - cv. #311: 3720 INCHES LONG, 82.82" DIA.
 - cw. #312: 3732 INCHES LONG, 83.09" DIA.
 - cx. #313: 3744 INCHES LONG, 83.36" DIA.
 - cy. #314: 3756 INCHES LONG, 83.62" DIA.
 - cz. #315: 3768 INCHES LONG, 83.89" DIA.
 - ca. #316: 3780 INCHES LONG, 84.16" DIA.
 - cb. #317: 3792 INCHES LONG, 84.42" DIA.
 - cc. #318: 3804 INCHES LONG, 84.69" DIA.
 - cd. #319: 3816 INCHES LONG, 84.96" DIA.
 - ce. #320: 3828 INCHES LONG, 85.22" DIA.
 - cf. #321: 3840 INCHES LONG, 85.49" DIA.
 - cg. #322: 3852 INCHES LONG, 85.75" DIA.
 - ch. #323: 3864 INCHES LONG, 86.02" DIA.
 - ci. #324: 3876 INCHES LONG, 86.29" DIA.
 - cj. #325: 3888 INCHES LONG, 86.56" DIA.
 - ck. #326: 3900 INCHES LONG, 86.82" DIA.
 - cl. #327: 3912 INCHES LONG, 87.09" DIA.
 - cm. #328: 3924 INCHES LONG, 87.36" DIA.
 - cn. #329: 3936 INCHES LONG, 87.62" DIA.
 - co. #330: 3948 INCHES LONG, 87.89" DIA.
 - cp. #331: 3960 INCHES LONG, 88.16" DIA.
 - cq. #332: 3972 INCHES LONG, 88.42" DIA.
 - cr. #333: 3984 INCHES LONG, 88.69" DIA.
 - cs. #334: 3996 INCHES LONG, 88.96" DIA.
 - ct. #335: 4008 INCHES LONG, 89.22" DIA.
 - cu. #336: 4020 INCHES LONG, 89.49" DIA.
 - cv. #337: 4032 INCHES LONG, 89.75" DIA.
 - cw. #338: 4044 INCHES LONG, 90.02" DIA.
 - cx. #339: 4056 INCHES LONG, 90.29" DIA.
 - cy. #340: 4068 INCHES LONG, 90.56" DIA.
 - cz. #341: 4080 INCHES LONG, 90.82" DIA.
 - ca. #342: 4092 INCHES LONG, 91.09" DIA.
 - cb. #343: 4104 INCHES LONG, 91.36" DIA.
 - cc. #344: 4116 INCHES LONG, 91.62" DIA.
 - cd. #345: 4128 INCHES LONG, 91.89" DIA.
 - ce. #346: 4140 INCHES LONG, 92.16" DIA.
 - cf. #347: 4152 INCHES LONG, 92.42" DIA.
 - cg. #348: 4164 INCHES LONG, 92.69" DIA.
 - ch. #349: 4176 INCHES LONG, 92.96" DIA.
 - ci. #350: 4188 INCHES LONG, 93.22" DIA.
 - cj. #351: 4200 INCHES LONG, 93.49" DIA.
 - ck. #352: 4212 INCHES LONG, 93.75" DIA.
 - cl. #353: 4224 INCHES LONG, 94.02" DIA.
 - cm. #354: 4236 INCHES LONG, 94.29" DIA.
 - cn. #355: 4248 INCHES LONG, 94.56" DIA.
 - co. #356: 4260 INCHES LONG, 94.82" DIA.
 - cp. #357: 4272 INCHES LONG, 95.09" DIA.
 - cq. #358: 4284 INCHES LONG, 95.36" DIA.
 - cr. #359: 4296 INCHES LONG, 95.62" DIA.
 - cs. #360: 4308 INCHES LONG, 95.89" DIA.
 - ct. #361: 4320 INCHES LONG, 96.16" DIA.
 - cu. #362: 4332 INCHES LONG, 96.42" DIA.
 - cv. #363: 4344 INCHES LONG, 96.69" DIA.
 - cw. #364: 4356 INCHES LONG, 96.96" DIA.
 - cx. #365: 4368 INCHES LONG, 97.22" DIA.
 - cy. #366: 4380 INCHES LONG, 97.49" DIA.
 - cz. #367: 4392 INCHES LONG, 97.75" DIA.
 - ca. #368: 4404 INCHES LONG, 98.02" DIA.
 - cb. #369:

54TH STREET

- LANDSCAPING NOTES**
1. A BRIDGE YELLOW OR ORANGE TEMPORARY FENCE WILL BE PLACED AROUND EXISTING TREES AT THE DWP LINE.
 2. EXISTING TREES TO REMAIN ON SITE WITHIN THE AREA OF WORK WILL BE PROTECTED IN PLACE. THE FOLLOWING PROTECTION MEASURES WILL BE PROVIDED:
 3. A TREE WRITING SCHEDULE WILL BE UNIFORMED AND DOCUMENTED DURING CONSTRUCTION.
 4. ALL DAMAGED TREES WILL BE REPLACED WITH ONE OF EQUAL OR GREATER SIZE.
 5. EXISTING TREES TO REMAIN ON SITE WITHIN THE AREA OF WORK WILL BE PROTECTED IN PLACE. THE FOLLOWING PROTECTION MEASURES WILL BE PROVIDED:
 6. A BRIDGE YELLOW OR ORANGE TEMPORARY FENCE WILL BE PLACED AROUND EXISTING TREES AT THE DWP LINE.
 7. EXISTING TREES TO REMAIN ON SITE WITHIN THE AREA OF WORK WILL BE PROTECTED IN PLACE. THE FOLLOWING PROTECTION MEASURES WILL BE PROVIDED:
 8. A TREE WRITING SCHEDULE WILL BE UNIFORMED AND DOCUMENTED DURING CONSTRUCTION.
 9. ALL DAMAGED TREES WILL BE REPLACED WITH ONE OF EQUAL OR GREATER SIZE.

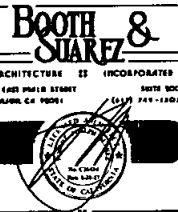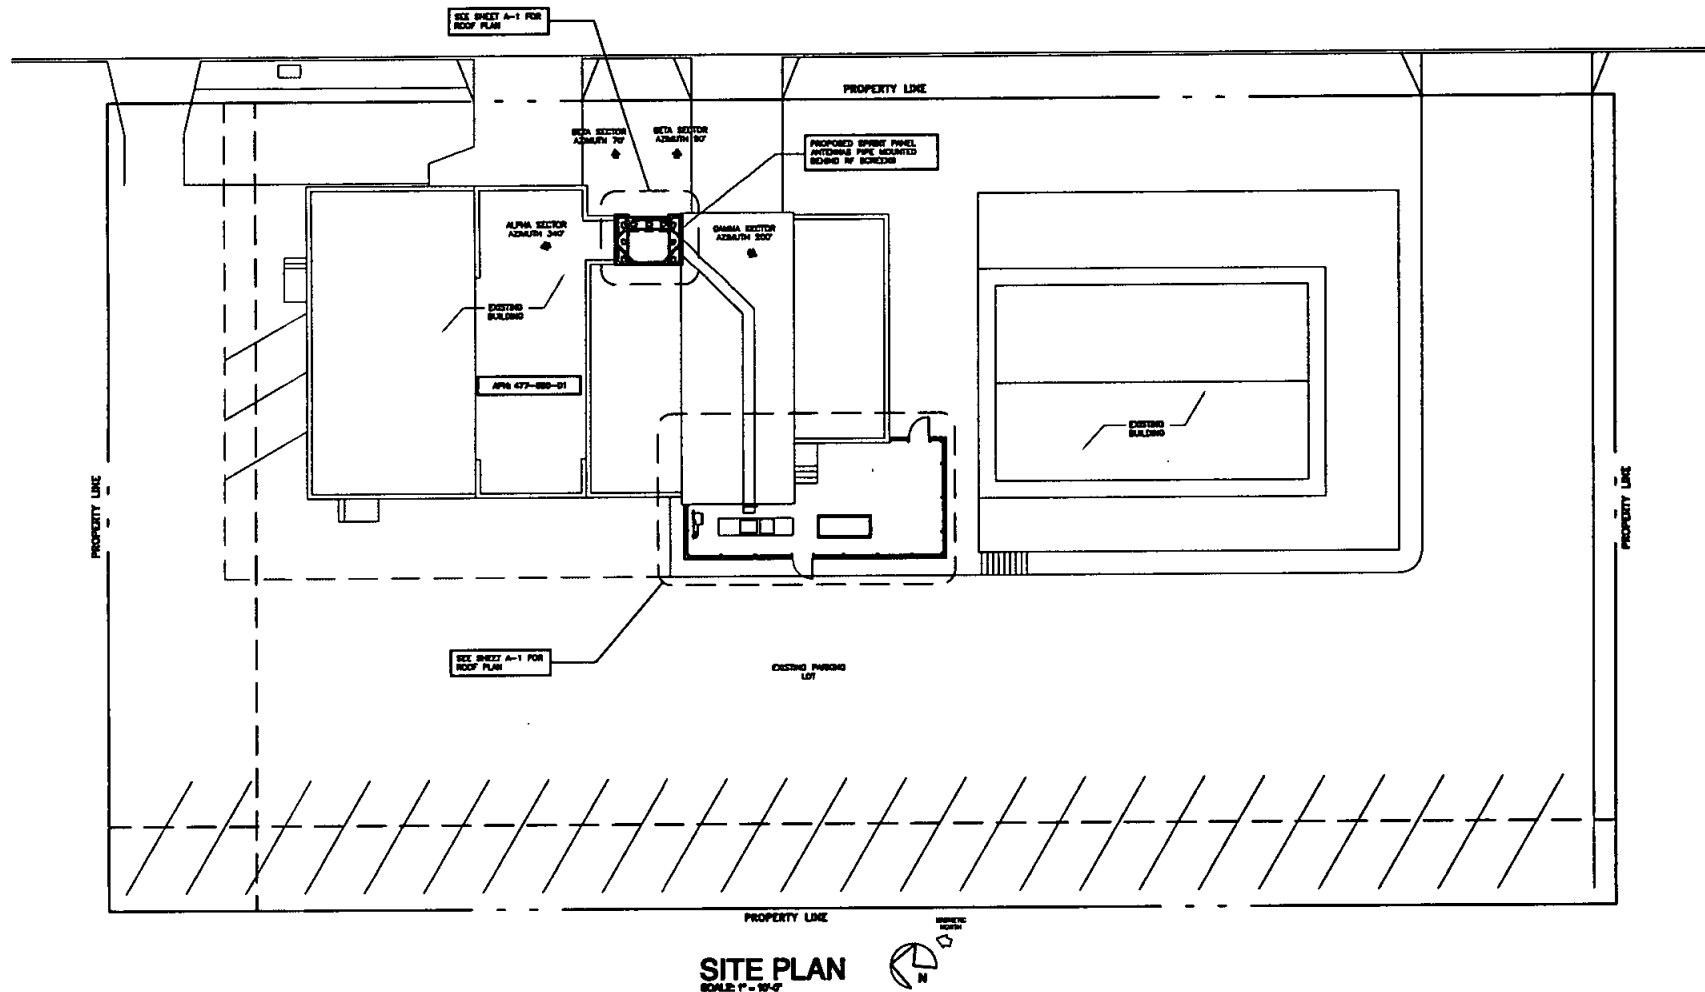

PREPARED FOR

Sprint

8181 TOWNE CENTER DRIVE, SUITE 150
SAN DIEGO, CALIFORNIA 92122

APPROVALS

ABC	DATE
BC	DATE
BT	DATE
BT	DATE
CE/WH	DATE
OPS	DATE
CE/WH	DATE

PROJECT NAME

FIRE STATION #26

PROJECT NUMBER

SD34XC669

2850 54TH STREET
SAN DIEGO, CA 92105
SAN DIEGO COUNTY

DRAWING DATES


05/07/17	100% CB (H)
06/11/17	100% CB (H)
06/11/17	100% CB REVISION 1 (H)
06/16/17	100% CB REVISION 2 (H)

SHEET TITLE

SITE PLAN

PROJECT: Sprint, SD34XC669

A-0

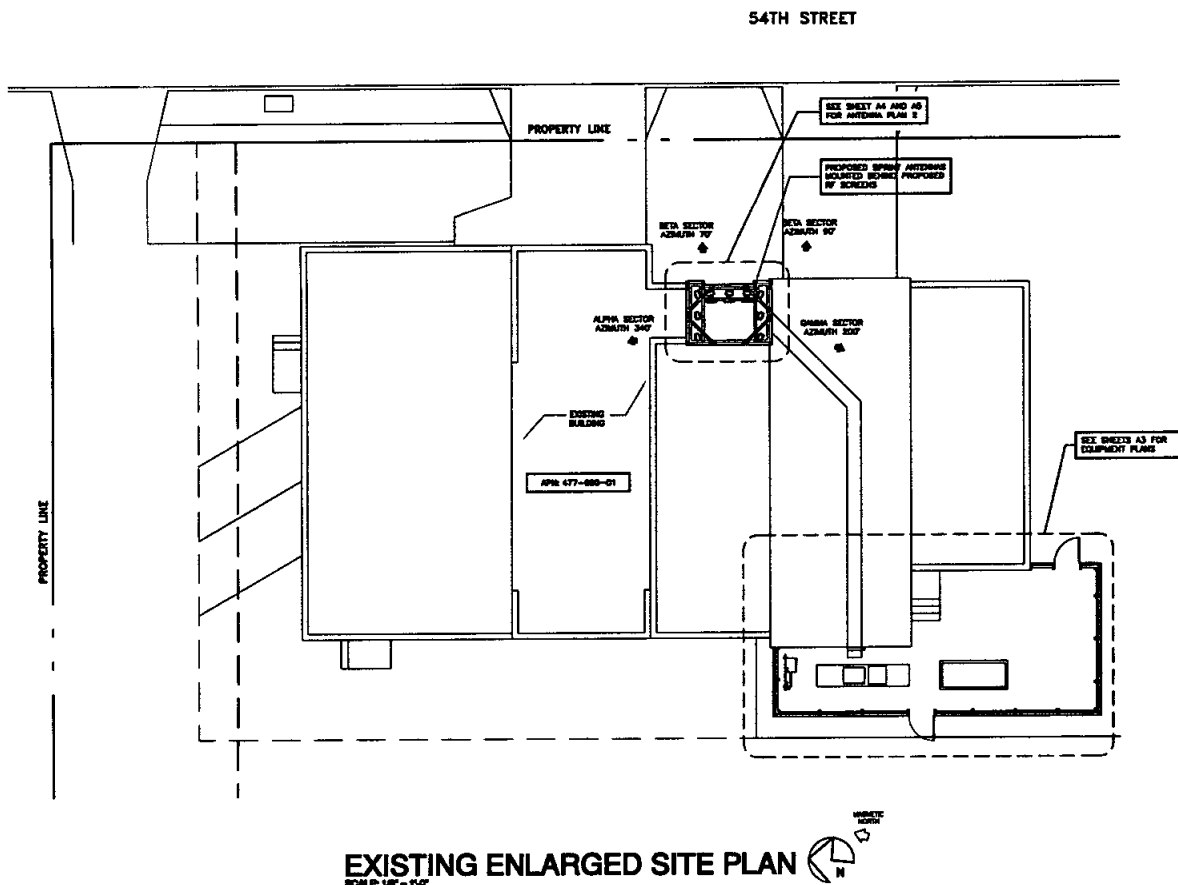

ENGINEERING NOTES

1. THIS PROJECT PROPOSES NO WORK WITHIN THE PUBLIC RIGHT-OF-WAY.
2. PRIOR TO ISSUANCE OF ANY CONSTRUCTION PERMIT, THE PERMITTEE SHALL INCORPORATE ANY CONSTRUCTION BEST MANAGEMENT PRACTICES NECESSARY TO COMPLY WITH CHAPTER 14, ARTICLE 3, DIVISION 1 (GROUNDWATER) OF THE SAN DIEGO MUNICIPAL CODE, INTO THE CONSTRUCTION PLANS OR SPECIFICATIONS.
3. PRIOR TO ISSUANCE OF ANY CONSTRUCTION PERMIT THE PERMITTEE SHALL SUBMIT A WATER POLLUTION CONTROL PLAN (WPCP). THE WPCP SHALL BE PREPARED IN ACCORDANCE WITH THE GUIDELINES IN APPENDIX E OF THE CITY'S STORM WATER STANDARDS.
4. THIS PROJECT PROPOSED TO EXPORT MATERIAL FROM THE PROJECT SITE. ALL EXPORT MATERIAL SHALL BE DISCHARGED INTO A LEGAL COMMON, SITE. THE APPROVAL OF THIS PROJECT DOES NOT ALLOW THE CARRYING, PROCESSING AND SALE OF THE EXPORT MATERIAL, UNLESS THE UNLOADING ZONE ALLOWS A CONSTRUCTION AND DEMOLITION SOILS RECYCLING FACILITY WITH AN APPROVED NEIGHBORHOOD USE PERMIT OR CONDITIONAL USE PERMIT PER LDC SECTION 141.6000 (C).
5. PRIOR TO THE ISSUANCE OF ANY CONSTRUCTION PERMIT, THE PERMITTEE SHALL ENTER INTO A MAINTENANCE AGREEMENT FOR THE ONGOING PERMANENT BMP MAINTENANCE, SATISFACTORY TO THE CITY ENGINEER.


ENVIRONMENTAL NOTES

1. SHOULD THERE BE A CHANGE IN SCOPE OF WORK ON THE PROJECT IS REDERIVED, EIR WILL NEED TO REOPEN THE PROJECT.

LANDSCAPE NOTES

1. PRIOR TO ISSUANCE OF ANY CONSTRUCTION PERMIT FOR STRUCTURES, THE OWNER/PERMITTEE SHALL SUBMIT COMPLETE LANDSCAPE AND WINDSCAPE CONSTRUCTION DOCUMENTS CONSIDERING THE LANDSCAPE ECONOMY TO THE DEVELOPMENT SERVICES DEPARTMENT FOR APPROVAL. THE CONSTRUCTION DOCUMENTS SHALL BE IN SUBSTANTIAL CONFORMANCE WITH EXHIBIT "A" LANDSCAPE DEVELOPMENT PLAN, ON FILE IN THE DEVELOPMENT SERVICES DEPARTMENT. CONSTRUCTION PLANS SHALL SHOW LAND, AND DEMONSTRATE A 40-50-FT. AREA AROUND EACH TREE WHICH IS UNOCCUPIED BY LANDSCAPE AND UTILITIES AS SET FORTH UNDER LDC 141.6000(C).
2. PRIOR TO ISSUANCE OF ANY CONSTRUCTION PERMIT FOR STRUCTURES, THE OWNER/PERMITTEE SHALL SUBMIT A SOILS ASSESSMENT ACCORDANCE WITH THE WATER CONSERVATION REQUIREMENTS FOR ROAD 141.6011, TABLE 141-04, TO BE INCLUDED WITH THE CONSTRUCTION DOCUMENTS. AN IRRIGATION ADJUST SHALL BE SUBMITTED CONSIDERING WITH SECTION 5.7 OF THE LANDSCAPE ECONOMY OF THE LAND DEVELOPMENT MANUAL AT FINAL INSPECTION, THE WINDSCAPE ADJUST SHALL CARRY OUT ALL WINDSCAPE STRENGTH WITH WITHIN RECYCLED AND OFFSHORE AS APPROVED BY THE DEVELOPMENT SERVICES DEPARTMENT.
3. THE OWNER/PERMITTEE SHALL BE RESPONSIBLE FOR THE MAINTENANCE OF ALL LANDSCAPE SURVIVORS SHOWN ON THE APPROVED PLANS, INCLUDING IN THE RIGHT-OF-WAY, CONSISTENT WITH THE LANDSCAPE ECONOMY UNLESS LONG-TERM MAINTENANCE OF BIRD LANDSCAPE WILL BE THE RESPONSIBILITY OF A LANDSCAPE MAINTENANCE DISTRICT OR OTHER APPROVED ENTITY. ALL REQUIRED LANDSCAPE SHALL BE MAINTAINED IN A HEALTHY, NEED AND LATER FREE CONDITION AT ALL TIMES. REMOVE PLANTING OR "TOPPING" OF TREES IS NOT PERMITTED UNLESS SPECIFICALLY NOTED IN THE PERMIT.
4. IF ANY REQUIRED LANDSCAPE (INCLUDING EXISTING OR NEW PLANTING, WINDSCAPE, LANDSCAPE FEATURES, ETC.) SHOWN ON THE APPROVED CONSTRUCTION DOCUMENT PLANS IS DAMAGED OR REMOVED DURING CONSTRUCTION OR DEMOLITION, THE OWNER/PERMITTEE SHALL REPAIR AND/OR REPLACE IT IN KIND AND EQUIVALENT SIZE PER THE APPROVED DOCUMENTS TO THE SATISFACTION OF THE DEVELOPMENT SERVICES DEPARTMENT WITHIN 30 DAYS OF DAMAGE.

Booth & Suarez
ARCHITECTURE II INCORPORATED
864 GATEWAY DRIVE SUITE 100
SAN DIEGO, CA 92101 (619) 749-1101

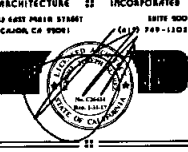

PREPARED FOR

Sprint

9191 TOWNE CENTER DRIVE, SUITE 150
SAN DIEGO, CALIFORNIA 92122

APPROVALS

AMC	DATE
EE	DATE
EP	DATE
EW	DATE
CL/WH	DATE
OPS	DATE
CL/OUT	DATE

PROJECT NAME

FIRE STATION #28

PROJECT NUMBER

SD34XC869

2850 54TH STREET
SAN DIEGO, CA 92105
SAN DIEGO COUNTY

DRAWING DATES


03/27/17	90% CD (40)
04/11/17	100% CD (40)
05/11/17	100% CD REVISION 1 (40)
06/30/17	100% CD REVISION 2 (40)

SHEET TITLE

ENLARGED SITE PLAN

PROJECT: Sprint/SD34XC869

A-1

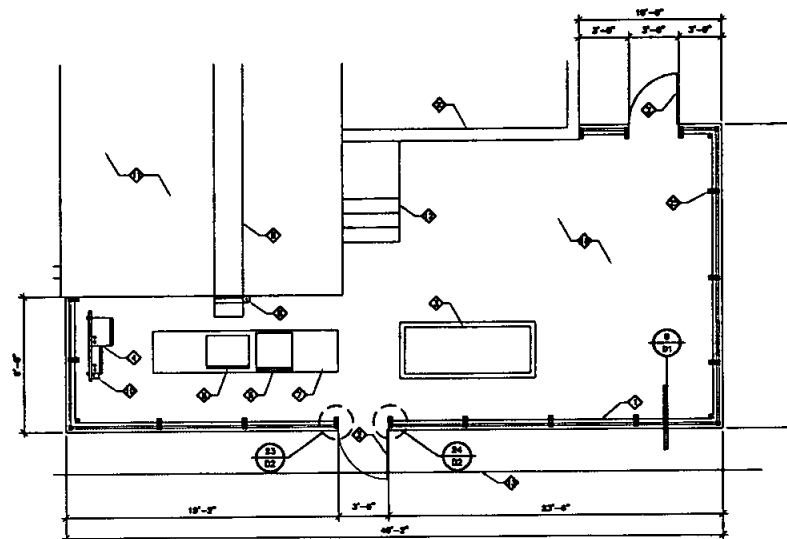


PROPOSED EQUIPMENT PLAN
SCALE: 1/4" = 1'-0"




NOTE:
NO NEW BATTERIES ARE TO BE
ADDED AS PART OF THIS PROJECT

EQUIPMENT PLAN KEYNOTES:

- ◆ PROPOSED SPRINT 8'-0" CONCRETE BLOCK SIGNATURE/PLATE WALL, PAINT TO MATCH COLOR OF EXISTING BLDG.
- ◆ PROPOSED SPRINT 4'-0" METAL GAZE
- ◆ EXISTING SPRINT GENERATOR ON CONCRETE PAD
- ◆ EXISTING SPRINT PPC CABINET MOUNTED ON AN 8'-0" FRAME WALL
- ◆ EXISTING SPRINT 8' CABINET
- ◆ EXISTING SPRINT BATTERY BUCKLE CABINET
- ◆ EXISTING SPRINT CONCRETE EQUIPMENT PAD
- ◆ EXISTING SPRINT OPS ANCHORS
- ◆ EXISTING SPRINT COPE CHAIR TRAY
- ◆ EXISTING SPRINT GENERATOR RECEIPTABLE
- ◆ EXISTING ROOF OF FIRE STATION BUILDING
- ◆ EXISTING STAIRS TO INTERIOR
- ◆ EXISTING SIDE WALK
- ◆ PROPOSED COPE CHAIR TRAY
- ◆ PROPOSED CONCRETE BLOCK WALL ENCLOSURE
- ◆ PROPOSED 2'-0" WIDE STEEL GATE & FRAME
- ◆ PROPOSED CONTINUOUS CONCRETE FLOORING (UNKNOWN BRAND)
- ◆ PROPOSED CONCRETE SLAB SLOPED TO DRAIN - 1/8" MIN. SEE CONCRETE SLAB NOTE THIS SHEET
- ◆ EXISTING PAVED AREA
- ◆ EXISTING WALL
- ◆ EXISTING ELECTRICAL TRANSFORMER ON A CONCRETE PAD TO REMAIN
- ◆ EXISTING CONDUIT TO BE RELOCATED AS REQUIRED
- ◆ EXISTING WALL TO BE REMOVED
- ◆ REMOVED EXISTING STAMPED CONCRETE AT THIS AREA TO GIVE WALL
- ◆ PROPOSED FLOOR AND BRANCHES @ 8'-0" O.C. ATTACHED TO GYM WALL
- ◆ EXISTING DOOR SWING TO INDICATED

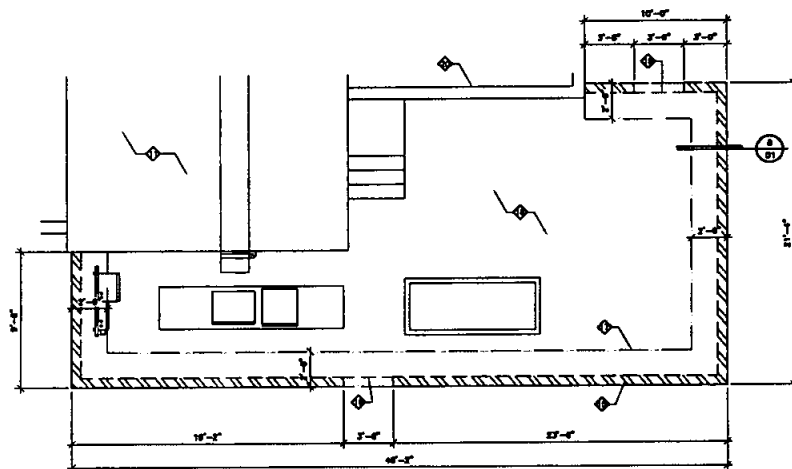

PROPOSED FOUNDATION PLAN
SCALE: 1/4" = 1'-0"

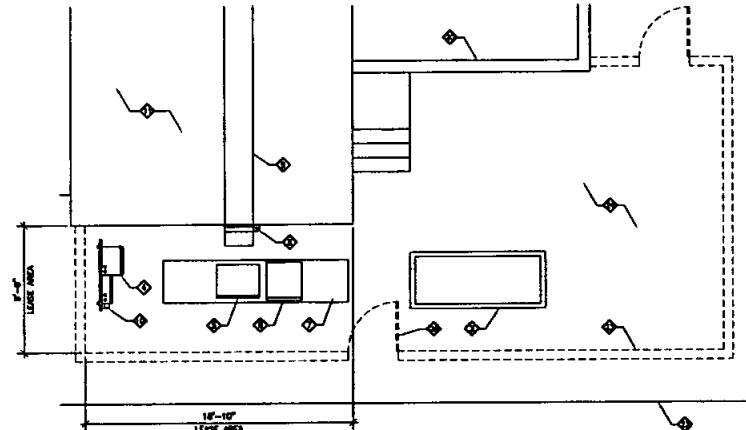

EXISTING EQUIPMENT PLAN
SCALE: 1/4" = 1'-0"



Booth & Suarez

ARCHITECTS INCORPORATED
688 EAST MAIN STREET SUITE 100
EL CAMINO, CA 92011
(619) 740-1100



PREPARED FOR

Sprint

9191 TOWNE CENTER DRIVE, SUITE 150
SAN DIEGO, CALIFORNIA 92121

APPROVALS

ARC	DATE
RE	DATE
RF	DATE
INT	DATE
EL/M	DATE
OPS	DATE
EL/OUT	DATE

PROJECT NAME

FIRE STATION #28

PROJECT NUMBER

SD34XC689

2850 54TH STREET
SAN DIEGO, CA 92105
SAN DIEGO COUNTY

DRAWING DATES


05/27/17	SDR CD 010
06/11/17	SDR CD 010
06/11/17	100% CD REVISION 1 (SD)
06/26/17	100% CD REVISION 2 (SD)

SHEET TITLE


EQUIPMENT PLAN

PROJECTS, JPM/ML, SD34XC689/ML

A-2

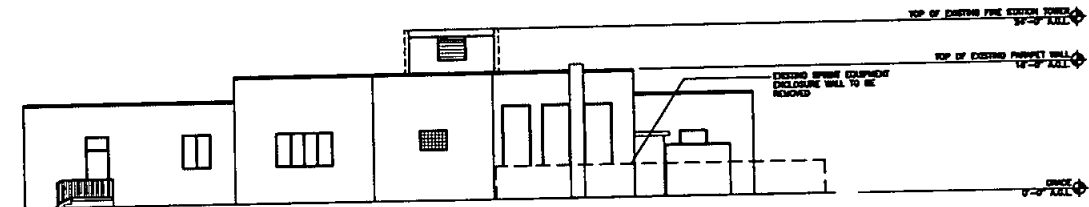

EXISTING EAST ELEVATION
SCALE: 1/8" = 1'-0"

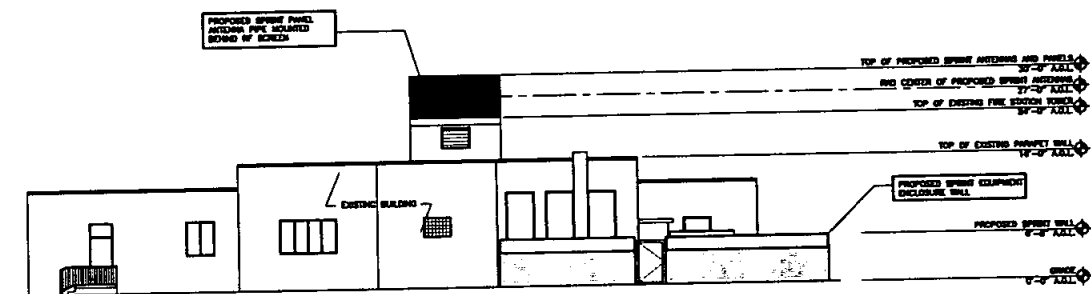

PROPOSED EAST ELEVATION
SCALE: 1/8" = 1'-0"

Booth & Suarez
ARCHITECTS INCORPORATED
1835 6TH STREET SUITE 100
SAN DIEGO, CA 92101
TEL: 314-1500



PREPARED FOR

Sprint

9191 TOWNE CENTER DRIVE, SUITE 150
SAN DIEGO, CALIFORNIA 92122

APPROVALS

ARCH	DATE
SE	DATE
WF	DATE
MT	DATE
CL/IN	DATE
OPS	DATE
CL/OUT	DATE

PROJECT NAME

FIRE STATION #28

PROJECT NUMBER

SD34XC869

2830 54TH STREET
SAN DIEGO, CA 92103
SAN DIEGO COUNTY

DRAWING DATES


04/27/17	0000 CB (40)
04/11/17	1000 CB (40)
08/11/17	1000 CB REVISION 1 (40)
08/26/17	1000 CB REVISION 2 (40)

SHEET TITLE


**EXTERIOR
ELEVATIONS**

PROJECT: Sprint/SD34XC869

A-3

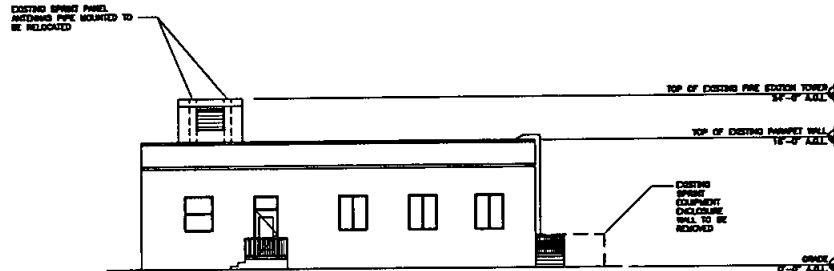

EXISTING NORTH ELEVATION
SCALE: 1/8" = 1'-0"

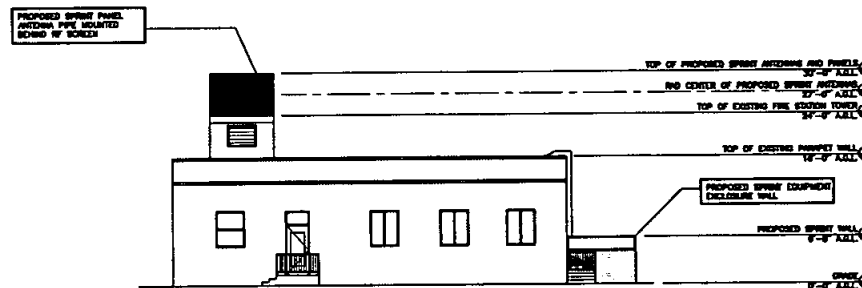

PROPOSED NORTH ELEVATION
SCALE: 1/8" = 1'-0"

Booth & Suarez
ARCHITECTS II INCORPORATED

200 EAST MAIN STREET SUITE 300
SAN CAIRO, CA 92081 (619) 749-1100



PREPARED FOR

Sprint

9191 TOWNE CENTER DRIVE, SUITE 150
SAN DIEGO, CALIFORNIA 92122

APPROVALS

ABC	DATE
RE	DATE
BY	DATE
WT	DATE
CL/WH	DATE
OPS	DATE
CL/OUT	DATE

PROJECT NAME

FIRE STATION #26

PROJECT NUMBER

SD34XC889

2830 54TH STREET
SAN DIEGO, CA 92105
SAN DIEGO COUNTY

DRAWING DATES

03/27/17	000 CB (40)
04/11/17	1000 CB (40)
05/11/17	1000 CB REVISION 1 (40)
06/30/17	1000 CB REVISION 2 (40)

SHEET TITLE

**EXTERIOR
ELEVATIONS**

PROJECT: Sprint, SD34XC889

A-4



EXISTING WEST ELEVATION
SCALE: 1/8" = 1'-0"



PROPOSED WEST ELEVATION
SCALE: 1/8" = 1'-0"

Booth & Suarez
ARCHITECTURAL II INCORPORATED
9845 SAND HILLS STREET SUITE 100
SAN CAJON, CA 92081 (619) 749-1300



PREPARED FOR

Sprint

9181 TOWNE CENTER DRIVE, SUITE 130
SAN DIEGO, CALIFORNIA 92122

APPROVALS

ABC	DATE
RE	DATE
WF	DATE
MT	DATE
CE/M	DATE
OPS	DATE
CE/OUT	DATE

PROJECT NAME

FIRE STATION #28

PROJECT NUMBER

SD34XC689

2850 54TH STREET
SAN DIEGO, CA 92105
SAN DIEGO COUNTY

DRAWING DATES


01/27/17 0000 CS (M)
04/11/17 1000 CS (M)
05/11/17 1000 CS REVISION 1 (M)
06/30/17 1000 CS REVISION 2 (M)

SHEET TITLE


**EXTERIOR
ELEVATIONS**

PROJECT: Sprint/SD34XC689.dwg

A-5

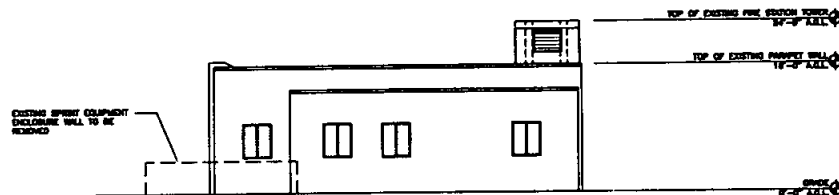

EXISTING SOUTH ELEVATION
SCALE: 1/8" = 1'-0"

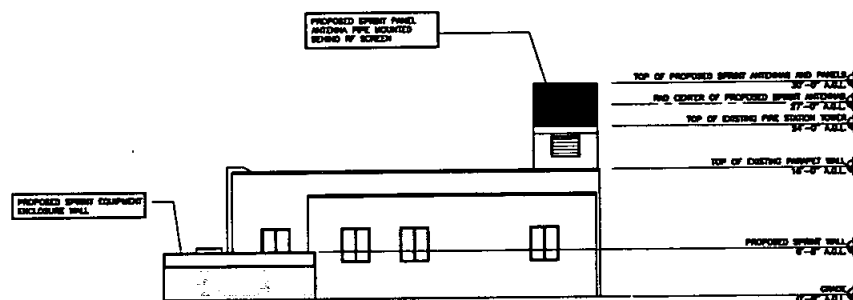

PROPOSED SOUTH ELEVATION
SCALE: 1/8" = 1'-0"

Booth & Suarez
ARCHITECTURE II INCORPORATED
1151 50TH STREET, SUITE 100
SAN DIEGO, CA 92122
(619) 749-1300



PREPARED FOR

Sprint

9191 TOWNE CENTER DRIVE, SUITE 150
SAN DIEGO, CALIFORNIA 92122

APPROVALS

ABC	DATE
BC	DATE
WF	DATE
MT	DATE
CL/WH	DATE
OPS	DATE
CL/WH	DATE

PROJECT NAME

FIRE STATION #28

PROJECT NUMBER

SD34XC689

2850 54TH STREET
SAN DIEGO, CA 92105
SAN DIEGO COUNTY

DRAWING DATES

03/17/17	DESIGN	03/17/17	DESIGN
04/11/17	DESIGN	04/11/17	DESIGN
05/11/17	DESIGN	05/11/17	DESIGN
06/26/17	DESIGN	06/26/17	DESIGN

SHEET TITLE

**EXTERIOR
ELEVATIONS**

PROJECT: Sprint, SD34XC689

A-6


ANTENNA AND COAXIAL CABLE SCHEDULE											
SCHED. NUMBER	SECTION	SIZING	ANTENNA TYPE, BRAND	LENGTH	TYPE AND SIZE	NOTES		NUMBER OF COAXIAL CABLES	TYPE, SIZE OF COAXIAL CABLE	LENGTH OF COAXIAL CABLE	DATE OF INSTALLATION
						1	2				
A1	SWF	3/4"	SD JY77711-0-128			SWF = 11.5' ± 0.5'					1-1/4"
A2	SWF	3/4"	SD JY77711-0-128			SWF = 11.5' ± 0.5'					1-1/4"
- ANTENNA PLAN NOTES:**

- ◆ PROPOSED $d = d' = 1/4"$ FIBERGLASS TUBE (TYPICAL) TOP & BOTTOM FOR AIRFLOW INDICATION
- ◆ PROPOSED FIBERGLASS PANEL SCREEN (TYPICAL)
- ◆ PROPOSED WIRE MESH ACCESS $45/107"$
- ◆ COATING SPRAY APPLIED TO BE RELOCATED (TYPICAL OF 15)
- ◆ OUTLINE OF EXISTING OUTDOOR FINE TOWER HULL
- ◆ EXISTING IMPACT COUPLER CHAIR TAY ON ROOF TO REMAIN
- ◆ PROPOSED $d = d' = 1/4"$ FIBERGLASS TUBE BRANCH (TYPICAL AT EACH CORNER)
- ◆ PROPOSED $d = d' = 1/4"$ R/P SLEEPER ATTACHED WITH 1/4" x 1/2" x 1/2" CROSSLIN. NOT SHOWN 1/4" x 3/4" O.C. WITH EXISTING 3" W/1/2"


- ANTENNA / RPH KEY NOTES:**

- | | | |
|---|--|---------|
| 1 | PROPOSED SPRAY PAINT. ANTENNA MOUNTED TO PIPE | 1
01 |
| 2 | PROPOSED SPRAY PAINT PIPE MOUNTED BOWING ANTENNA | 2
01 |

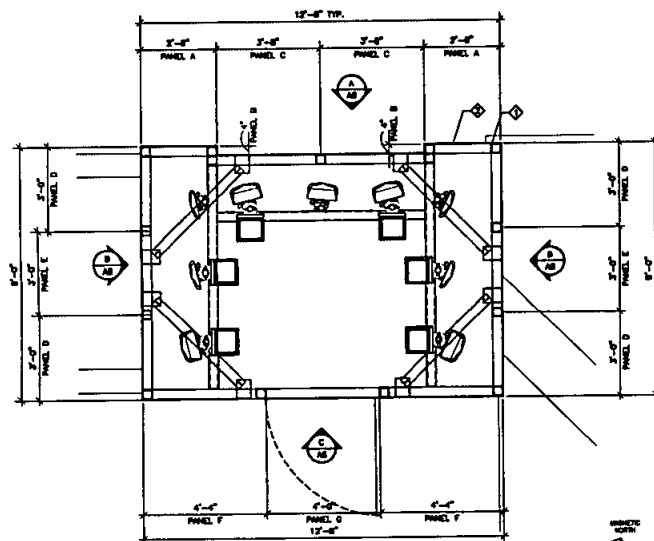


PROPOSED SCREEN PLAN

SCALE: 1/4" = 1'-0"

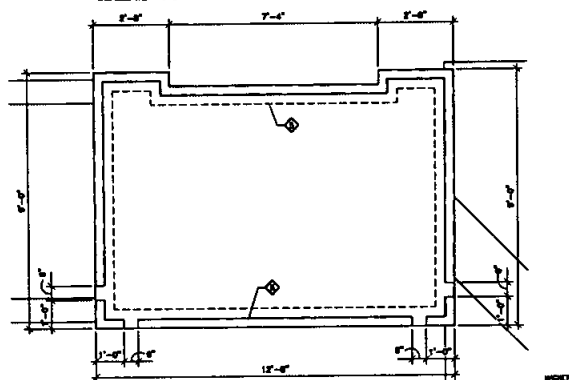


PROPOSED FRP SLEEPER PLAN

SCALE: 1/4" = 1'-0"

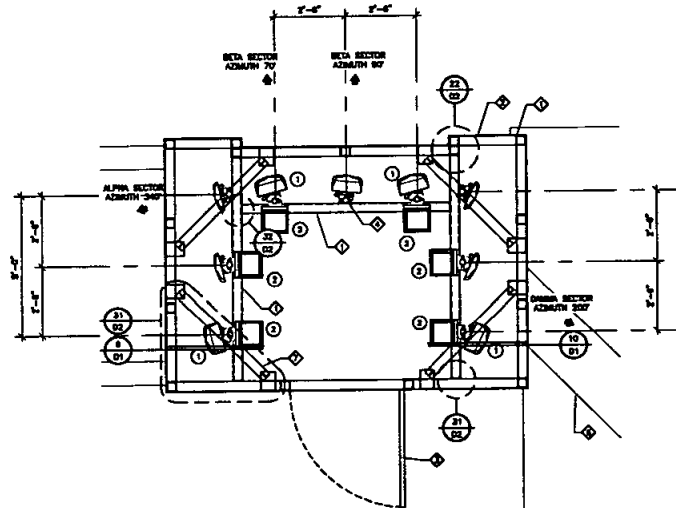

PROPOSED ANTENNA PLAN

SCALE 12-14"

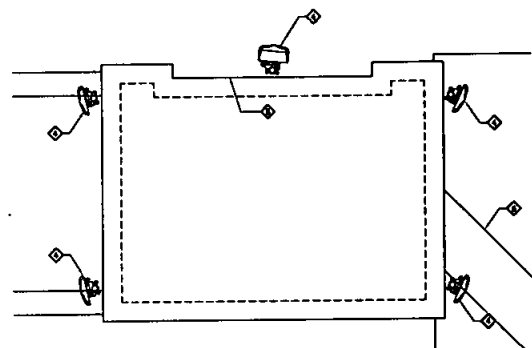

EXISTING ANTENNA PLAN

SCALE: 1/2" = 1'-0"

BOOTH & SUAREZ

ARCHITECTURE IS INCORPORATED
300 EAST MAIN STREET
EL CAJON, CA 92021
(619) 749-1305



PREPARED FOR



9191 TOWNE CENTER DRIVE, SUITE 150
SAN DIEGO, CALIFORNIA 92122

SAN DIEGO, CALIFORNIA 92122

APPROVALS

A&C	DATE
RE	DATE
RF	DATE
WT	DATE
EX/IN	DATE
GPS	DATE
EX/OUT	DATE

PROJECT NAME

FIRE STATION #28

PROJECT NUMBER

SD34XC869

2850 54TH STREET
SAN DIEGO, CA 92105
SAN DIEGO COUNTY

SAN DIEGO COUNTY

— 22 —

DRAWING DATES


03/27/17 9000 CB (u)
04/11/17 10000 CB (u)
06/11/17 7000 CB REVISION 1 (u)
06/30/17 10000 CB REVISION 2 (u)

SHEET TITLE


ANTENNA PLAN

THE UNIVERSITY OF CHICAGO PRESS


A-7

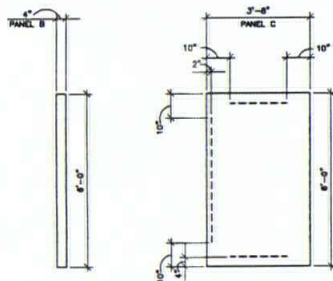





PANEL ELEVATION A
SCALE: 1/4" = 1'-0"

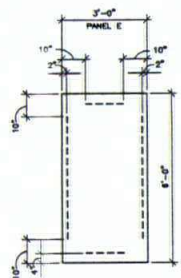


PANEL ELEVATION B
SCALE: 1/4" = 1'-0"

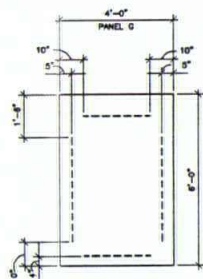


PANEL ELEVATION C
SCALE: 1/4" = 1'-0"

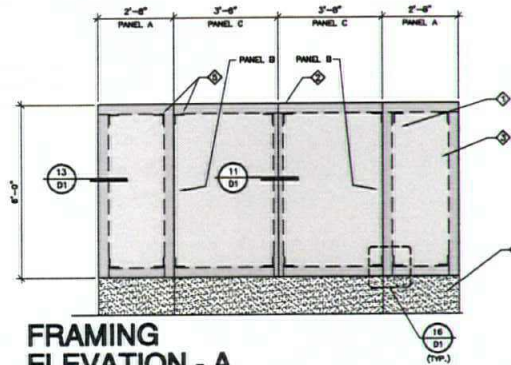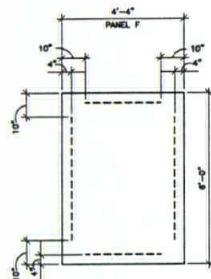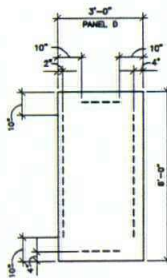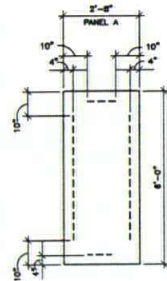

FRAMING ELEVATION - A
SCALE: 1/4" = 1'-0"

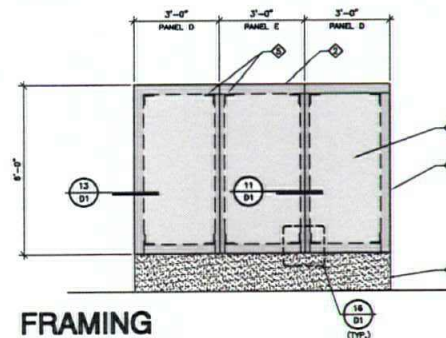

FRAMING ELEVATION - B
SCALE: 1/4" = 1'-0"

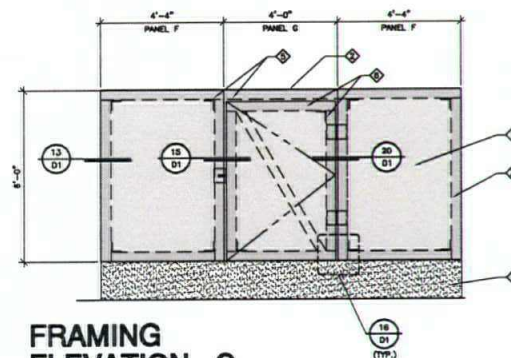

FRAMING ELEVATION - C
SCALE: 1/4" = 1'-0"

SCREEN FRAMING ELEVATION NOTES:

- ◆ PROPOSED 1/2" TRANSPARENT SCREEN MATERIAL SHALL BE DETAILED, TEXTURED AND PAINTED TO MATCH EXISTING BUILDING.
- ◆ PROPOSED 4" x 6" x 1/4" HORIZONTAL FIBERGLASS TUBE.
- ◆ PROPOSED 6" x 6" x 1/4" VERTICAL FIBERGLASS TUBE.
- ◆ EXISTING FIRE STATION TOWER.
- ◆ PROPOSED 4" x 4" x 1/4" FIBERGLASS ANGLE.
- ◆ PROPOSED 4" x 4" x 1/4" FIBERGLASS TUBE (DOOR FRAME).
- ◆ PROPOSED SLEEPER PER PLAN.

MATERIAL SPECIFICATION (FIBERGLASS)

STRUCTURAL SHAPES:	DYNAFORM STRUCTURAL SHAPES
STRUCTURAL PLATES:	FIBERPLATE MOLDED FRP PLATE
STRUCTURAL BOLTS:	1/2" FRP THREADED ROD FIBER-REINFORCED THERMOPLASTIC NUT

NOTE:
PRIOR TO FABRICATION, THE FIBERGLASS MANUFACTURER SHALL VERIFY DIMENSIONS IN FIELD. PROVIDE SHOP DRAWINGS TO ARCHITECT FOR REVIEW AND APPROVAL.

MATERIAL SPECIFICATION
FIBERGLASS PANELS, TUBES, PLATES, BOLTS, STUDS & NUTS. THESE PRODUCTS ARE MANUFACTURED BY FIBERGLASS COMPOSITE STRUCTURES 5101 BELLEVUE RD, SUITE 700 DALLAS, TX 75224
THIS PRODUCT IS APPROVED BY THE CITY OF LOS ANGELES, RESOLUTION REPORT, RR 25536
CLASS OF PLASTICS SHALL BE C1
MAX. FLAME SPREAD RATING OF 25

Booth & Suarez

ARCHITECTURE INCORPORATED
1841 44TH MAIN STREET SUITE 100
EL CAJON, CA 92021 (619) 749-1101



PREPARED FOR

Sprint

9191 TOWNE CENTER DRIVE, SUITE 150
SAN DIEGO, CALIFORNIA 92122

APPROVALS

ABC	DATE
RC	DATE
RF	DATE
WT	DATE
CE/IN	DATE
OPS	DATE
CE/OUT	DATE

PROJECT NAME

FIRE STATION #26

PROJECT NUMBER

SD34XC669

2850 54TH STREET
SAN DIEGO, CA 92105
SAN DIEGO COUNTY

DRAWING DATES


03/27/17	90% CD (M)
04/11/17	100% CD (M)
05/11/17	100% CD REVISION 1 (M)
06/30/17	100% CD REVISION 2 (M)

SHEET TITLE

**SCREEN / PANEL
ELEVATIONS**

PROJECTS\Sprint\SD34XC669.dwg

A-8

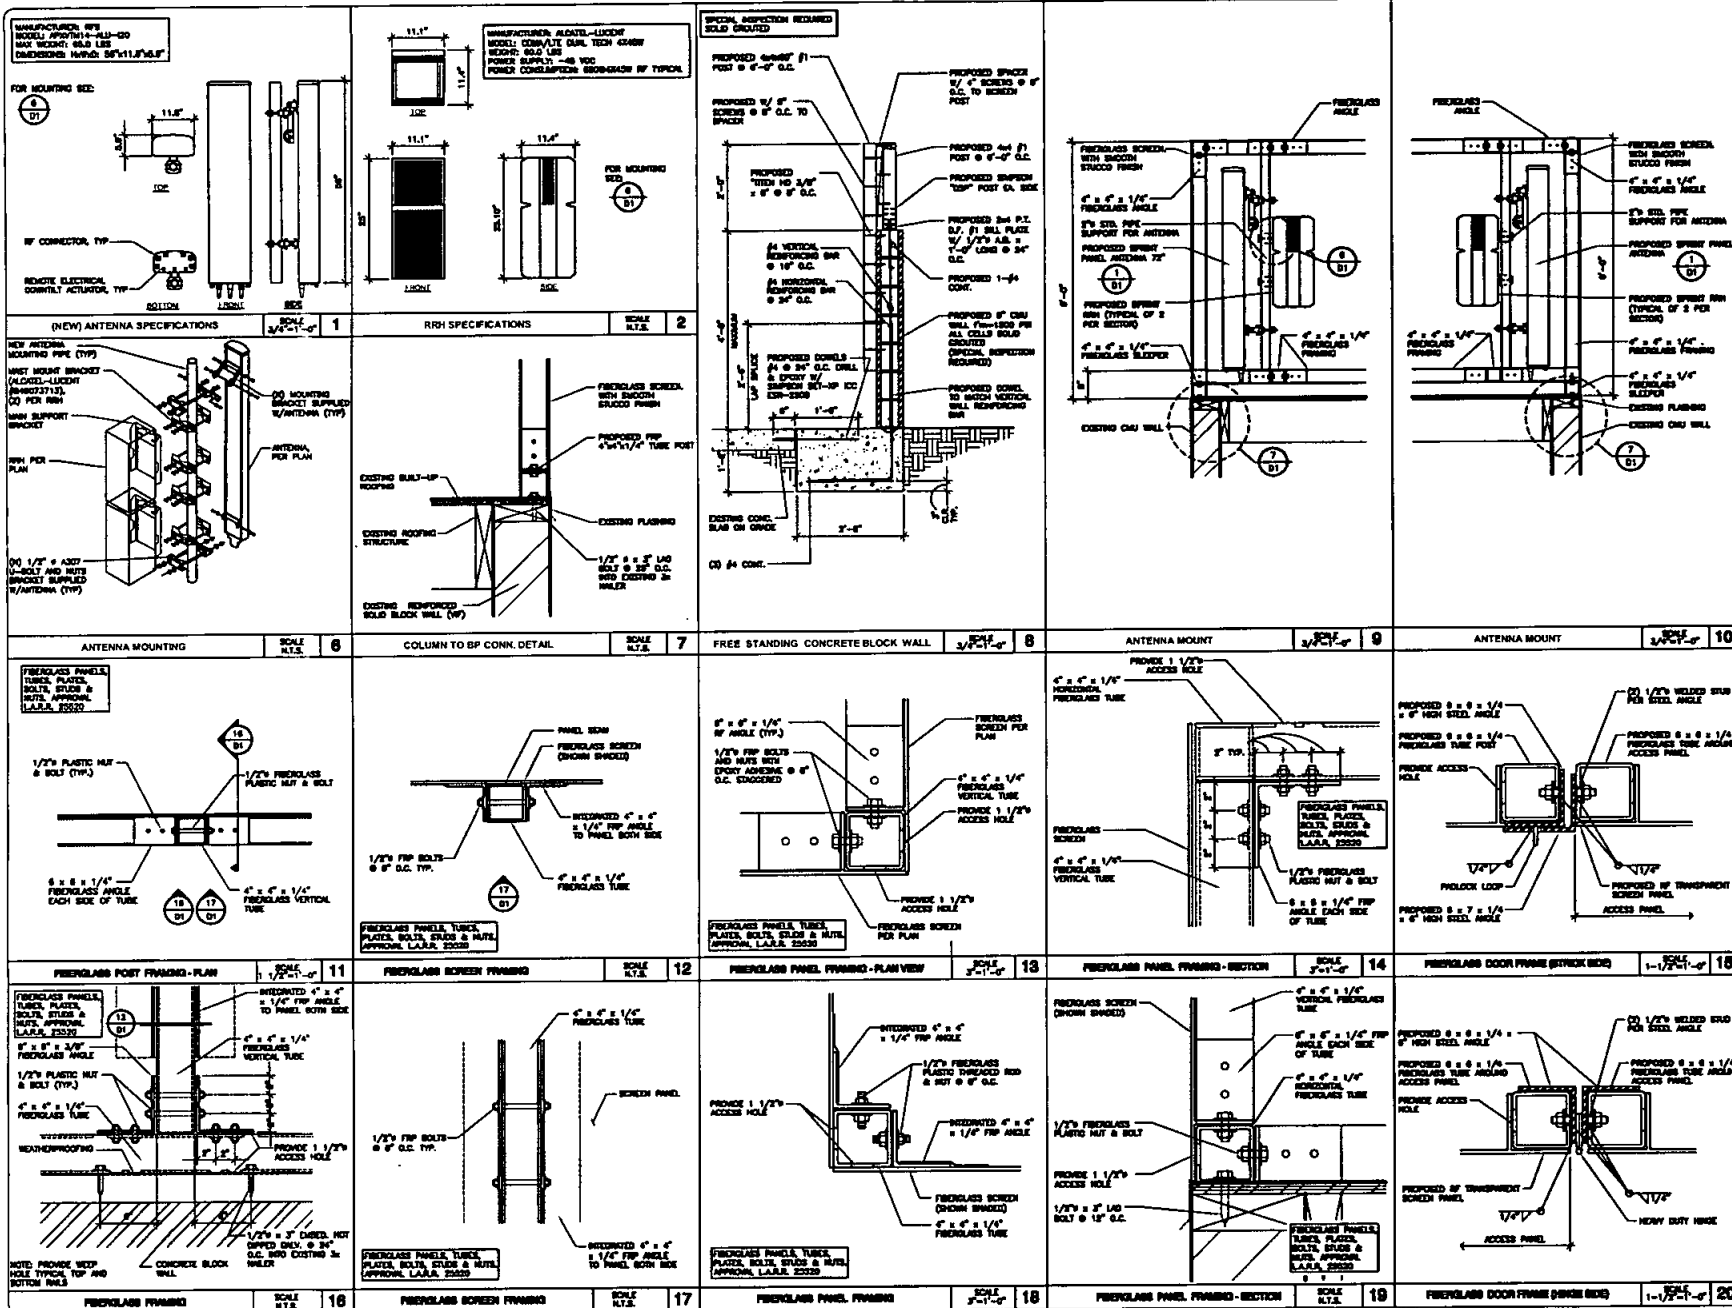

Booth & Suarez
ARCHITECTURE INCORPORATED
1800 EAST PACIFIC STREET
SAN CARLOS, CA 95061
(415) 749-1303

PREPARED FOR

Sprint

8191 TOWNE CENTER DRIVE, SUITE 150
SAN DIEGO, CALIFORNIA 92122

APPROVALS

DATE

DATE

DATE

DATE

DATE

DATE

DATE

PROJECT NAME

FIRE STATION #26

PROJECT NUMBER

SD34XC669

2850 54TH STREET
SAN DIEGO, CA 92105
SAN DIEGO COUNTY

DRAWING DATES


03/21/17 100% CD (1/0)
04/11/17 100% CD (1/0)
06/11/17 100% CD REVISION 1 (1/0)
06/26/17 100% CD REVISION 2 (1/0)

SHEET TITLE

DETAILS

PROJECT NUMBER: SD34XC669

D-1

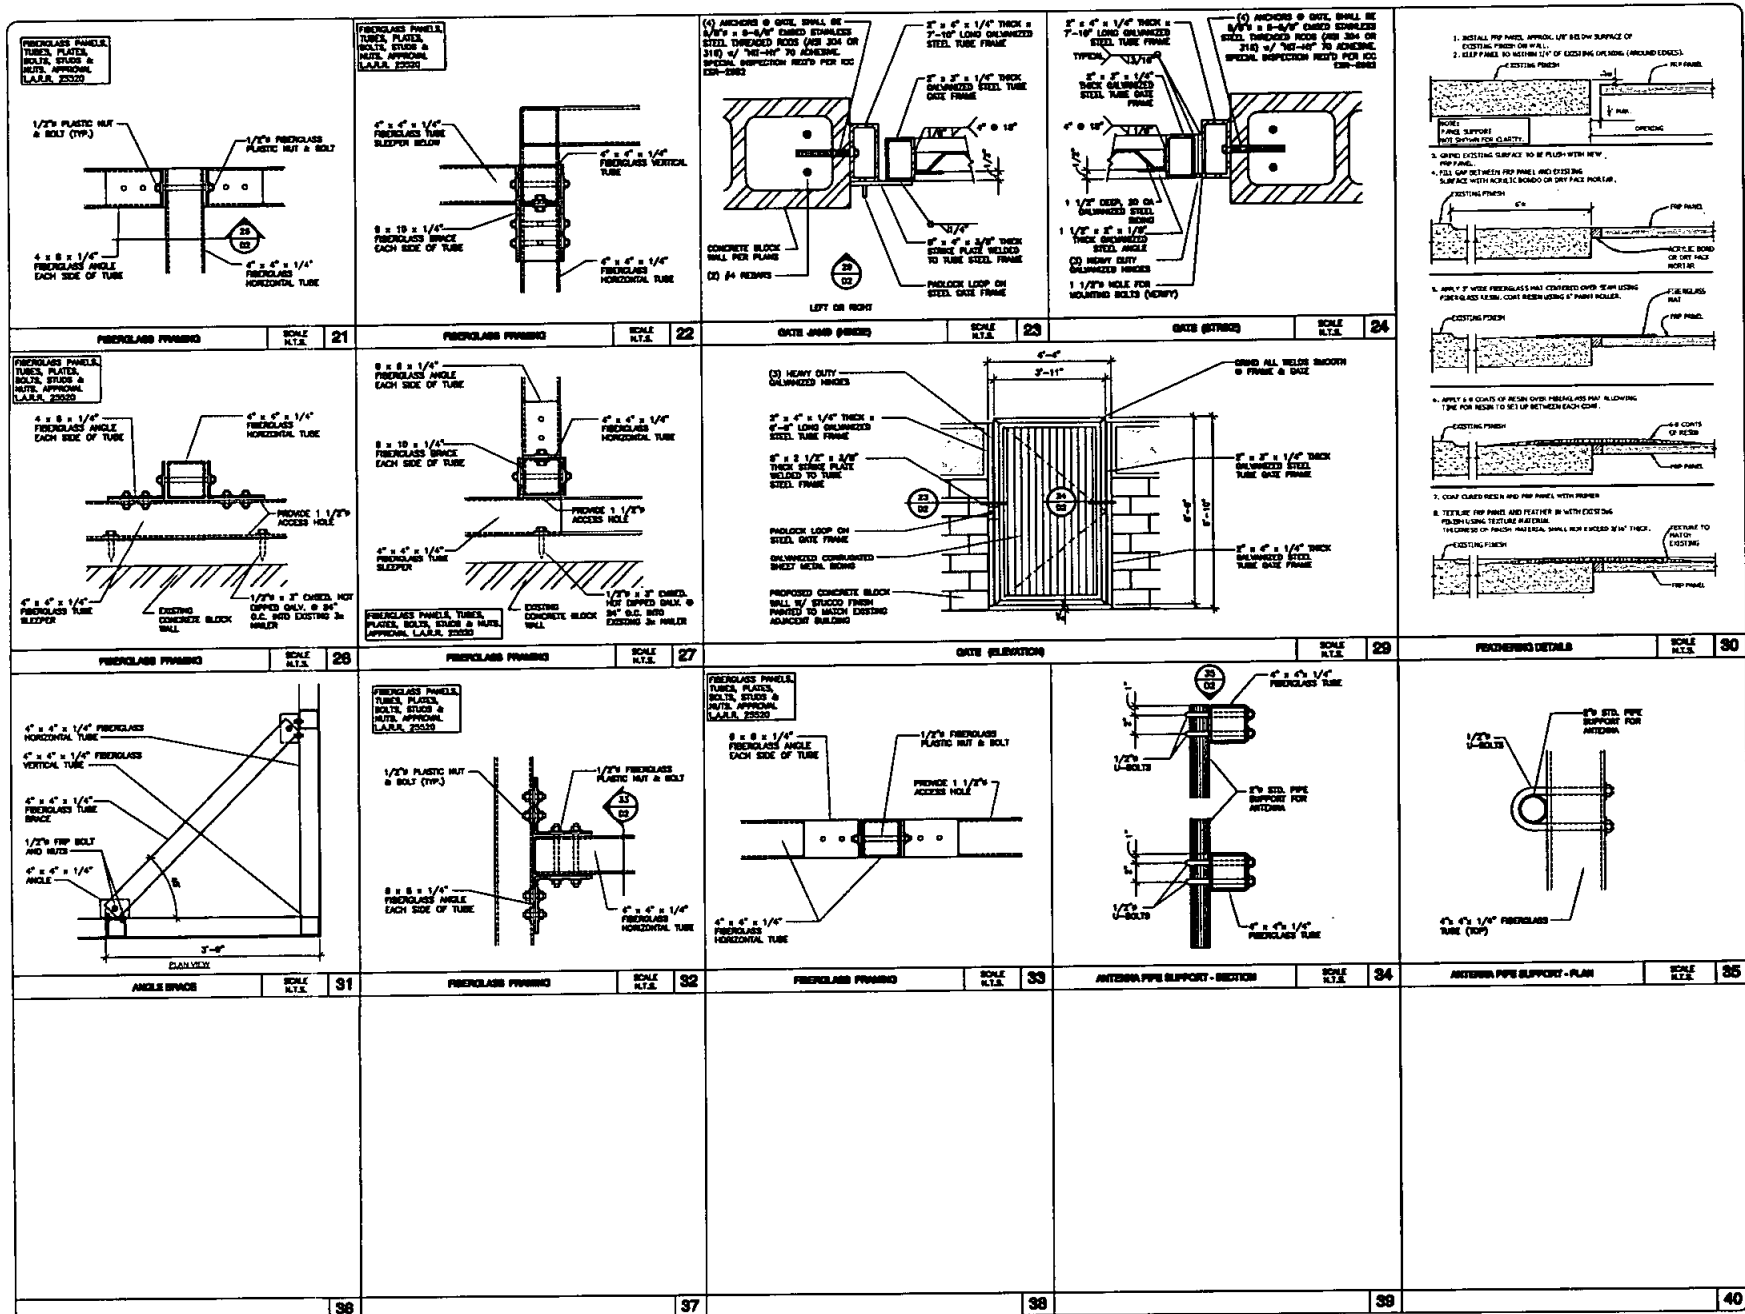

Booth & Suarez

ARCHITECTURE INCORPORATED

1800 EAST PAVILION STREET
SAN CARLOS, CA 95060

TEL: 765-1300

PREPARED FOR

Sprint

9181 TOWN CENTER DRIVE, SUITE 150
SAN DIEGO, CALIFORNIA 92122

APPROVALS

AGE	DATE
ME	DATE
WF	DATE
MT	DATE
CE/WH	DATE
OPS	DATE
CE/OUT	DATE

PROJECT NAME

FIRE STATION #26

PROJECT NUMBER

SD34XC689

2830 54TH STREET
SAN DIEGO, CA 92105
SAN DIEGO COUNTY

DRAWING DATES


06/27/17	005 CP (4)
06/16/17	1000 CP (4)
06/11/17	1000 CP REVISION 1 (4)
06/30/17	1000 CP REVISION 2 (4)

SHEET TITLE

DETAILS

PROJECT: Sprint/SD34XC689

D-2

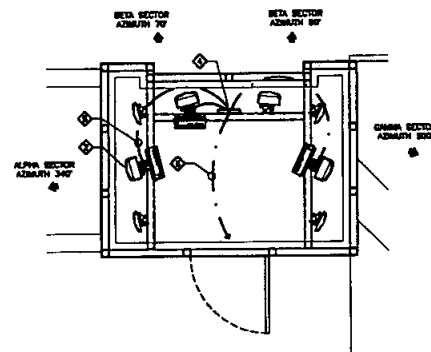

GROUNDING PLAN NOTES:

- ◆ PROPOSED SPARE EQUIPMENT SHELTER
- ◆ PROPOSED SPARE ANTENNA
- ◆ PROPOSED SPARE PIP SCREEN
- ◆ ANTENNA GROUND BUS BAY (AGB)
- ◆ 21 AWG GREEN INSULATED STRIPPED COPPER CONDUCTOR FROM EACH ANTENNA TO ANTENNA GROUND BUS BAY (AGB)
- ◆ 21/0 SOLID TINNED BARE COPPER WIRE CONNECTS FROM ANTENNA GROUND BUS BAY (AGB) TO EXISTING GROUND RAIL (GND).
- ◆ EXISTING EXTERIOR GROUND RAIL, FIELD VERIFY LOCATION AND POINT OF CONNECTION
- ◆ EXISTING GROUND CABLE EXISTING EQUIPMENT

LEGEND:


- ⊗ GROUND ROD
- MECHANICAL GROUND CONNECTION
- ⊞ ELECTRICAL CONNECTION
- ⊞ GROUND ACCESS WELL CIRCULAR CONCRETE BOX 8"Ø x 12" HIGH WITH CONCRETE COVER WITH CAST LETTERS "GND" (3 TOTAL)
- GROUND CONDUCTOR
- - - EXISTING GROUND CONDUCTOR VERIFY IN FIELD

THEY DETACHMENT COMPOSITE CABLE NOTE:

PRIOR TO START OF CONSTRUCTION THE CONTRACTOR IS TO VERIFY IF "THEY" THEY DETACHMENT COMPOSITE CABLE IS TO BE USED FOR GROUNDING AT THIS SITE (MOORE & COBURN OR OTHER).

ANTENNA GROUNDING

SCALE 8" = 1'-0"

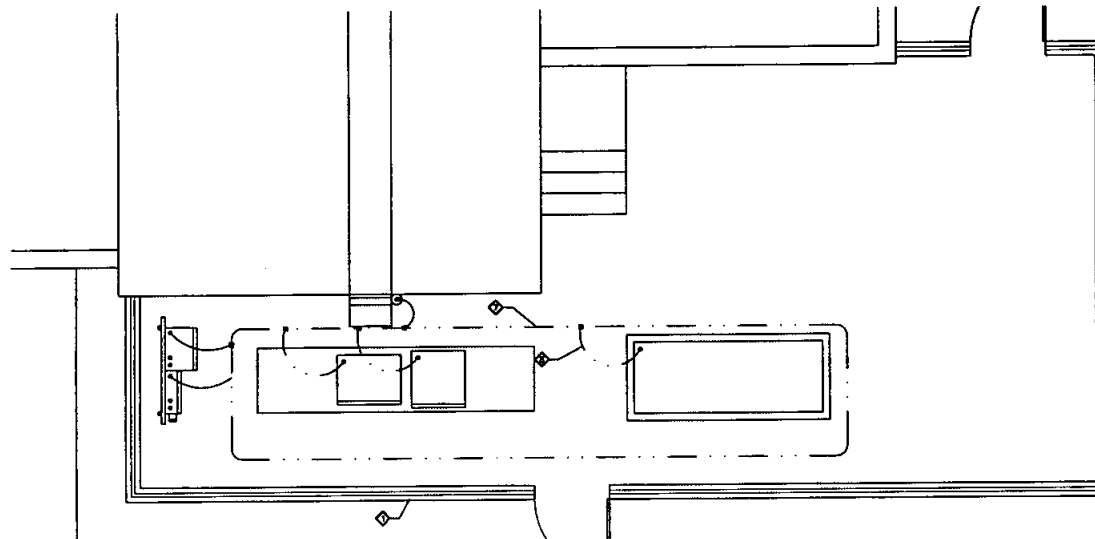

EXISTING EQUIPMENT GROUNDING

SCALE 8" = 1'-0"



Booth & Suarez
ARCHITECTURE II INCORPORATED

1815 WEST WASH ST. SUITE 110
SAN DIEGO, CA 92103 (619) 594-1100



PREPARED FOR

Sprint

9191 TOWNE CENTER DRIVE, SUITE 150
SAN DIEGO, CALIFORNIA 92122

II

APPROVALS

ABC	DATE
BC	DATE
EF	DATE
HI	DATE
KL/M	DATE
OPQ	DATE
RS/TUV	DATE

II

PROJECT NAME

FIRE STATION #28

PROJECT NUMBER

SD34XC869

2830 34TH STREET
SAN DIEGO, CA 92105
SAN DIEGO COUNTY

II

DRAWING DATES

02/27/17	005 CB (40)
04/11/17	1005 CB (40)
05/11/17	1005 CB REVISION 1 (40)
06/26/17	1005 CB REVISION 2 (40)

II

SHEET TITLE


GROUNDING PLAN

II

PROJECT: Sprint, SD34XC869

II

E-1

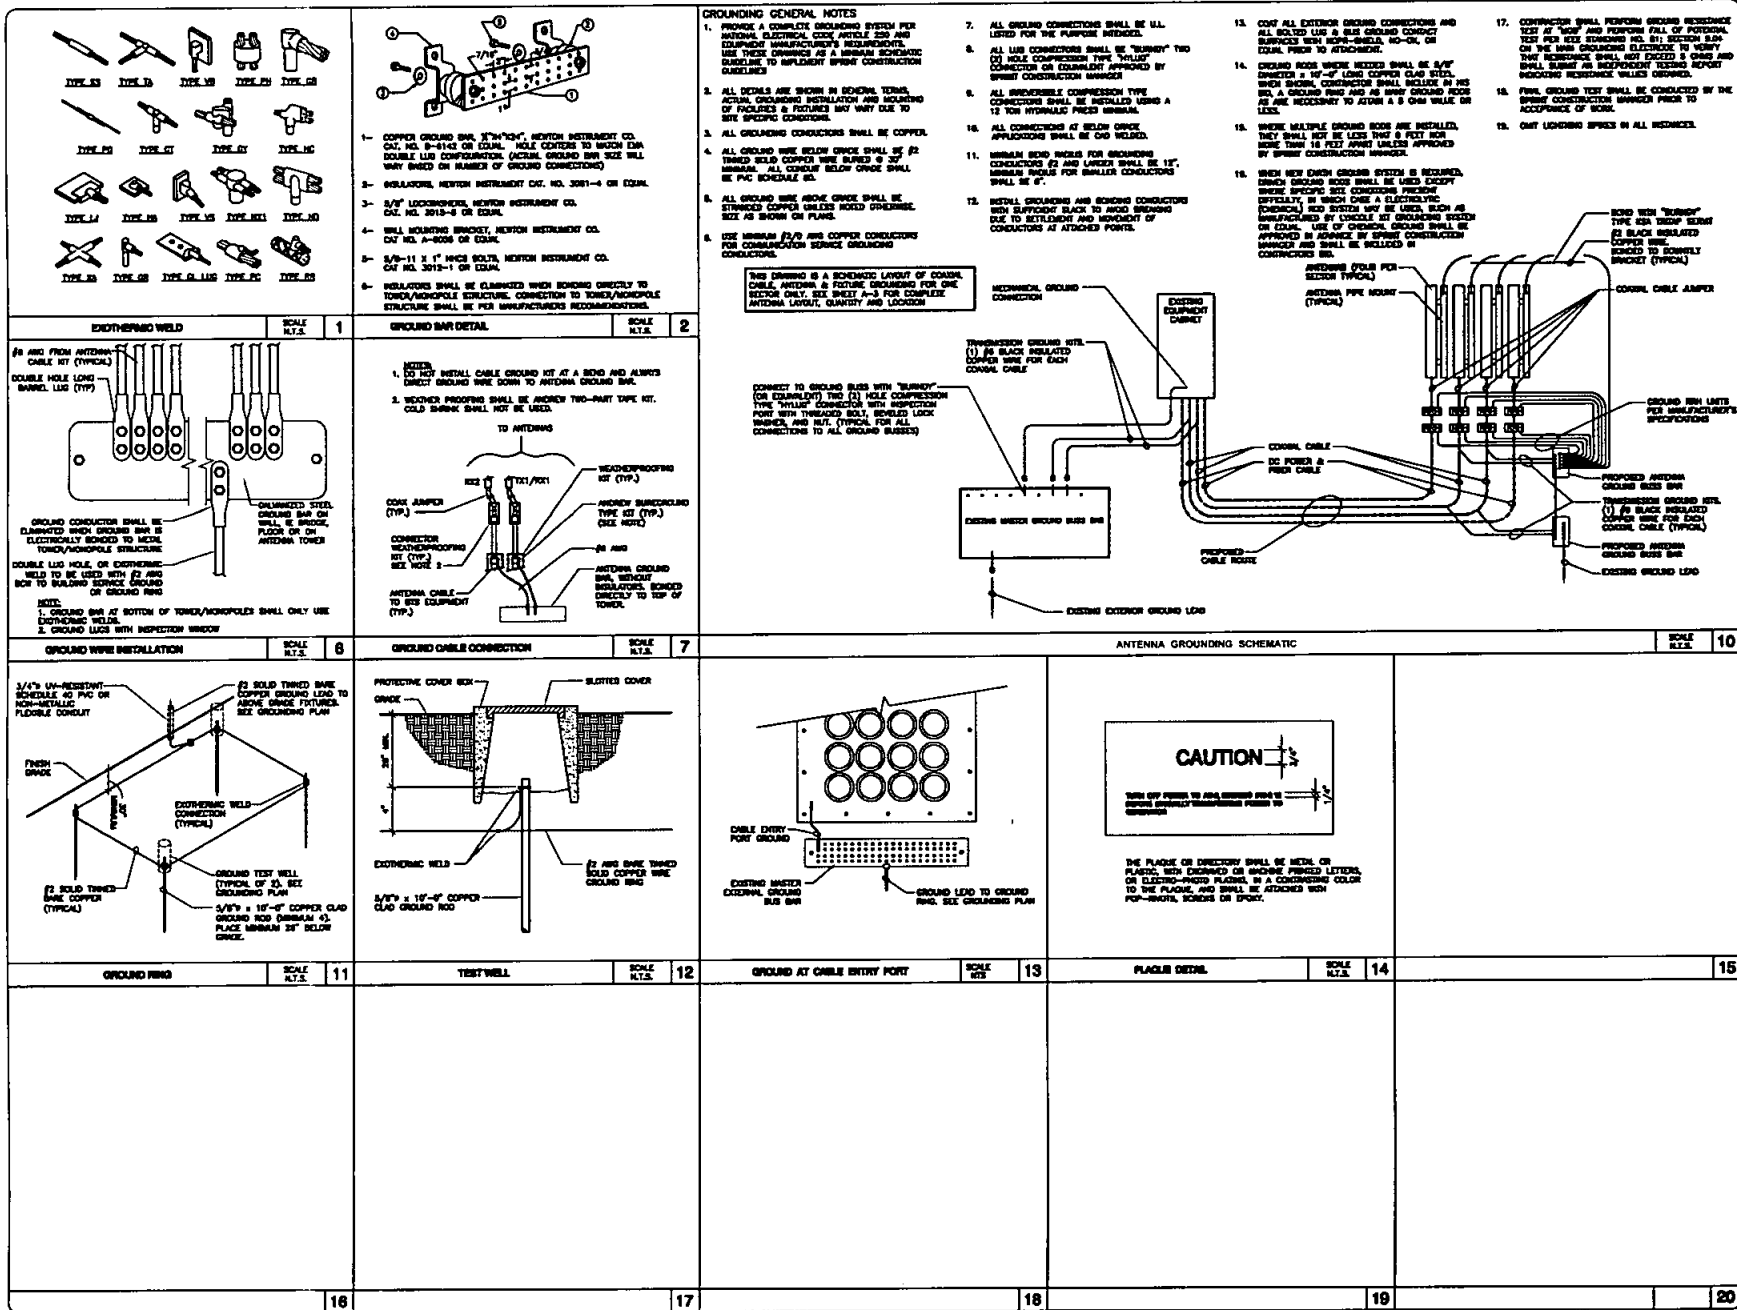

Booth & Suarez
ARCHITECTURE II INCORPORATED
405 EAST 104TH STREET, SUITE 100
SAN ANTONIO, TEXAS 78204
(214) 749-1000

PREPARED FOR
Sprint

1911 TOWNE CENTER DRIVE, SUITE 150
SAN DIEGO, CALIFORNIA 92122

APPROVALS

DATE	DATE
DATE	DATE
DATE	DATE
DATE	DATE
DATE	DATE
DATE	DATE
DATE	DATE

PROJECT NAME
FIRE STATION #26

PROJECT NUMBER
SD34XC689

2850 54TH STREET
SAN DIEGO, CA 92105
SAN DIEGO COUNTY

DRAWING DATES

03/27/17	06/03/17
04/11/17	10/02/17
06/11/17	10/02/17
06/26/17	10/02/17

SHEET TITLE

**SCHEMATIC GROUNDING
PLAN & DETAILS**

PROJECT: Sprint/SD34XC689

E-2