



Telecommunications Project Management



November 26, 2013

Ms. Brandi Mulvey
Real Estate Assets Department
City of San Diego
1200 Third Avenue, Suite 1700
San Diego, California 92101

RE: Site Address: 3500 Sports Arena Boulevard, San Diego (the "Property")
 Site Name: Sports Arena
 Agreement: Sublease Agreement, dated May 15, 1995, as amended (the "Agreement") between
 AEG Management SD, LLC, successor-in-interest to Arena Group 2000, L.P.
 ("Lessor") and Verizon Wireless (VAW), LLC, successor-in-interest to Airtouch
 Cellular ("Lessee").

Dear Ms. Mulvey,

As part of the continuous effort to keep its Network up to date, Verizon Wireless would like to perform the following modifications to the site referenced above:

Antennas: Remove all 21 existing panel antennas. Install twelve (12) new panel antennas behind new screen elements. See attached plans.

Ancillary Equipment: Install eleven (11) Remote Radio Units ("RRU's") adjacent to the antennas - four (4) in Alpha Sector, six (6) in Beta Sector, and one (1) in Gamma Sector. The Remote Radio Units will be connected to the equipment via two (2) new fiber cables that will run alongside the existing coax cables. Verizon is also proposing to install four (4) Fiber Junction Boxes/Surge Protectors - one (1) inside the Equipment Shelter and one (1) adjacent to each of the three antenna sectors.

Pursuant to the Agreement, certain activities may require City's prior written consent. In order to comply with such requirements, Verizon Wireless would like to request City's consent and approval to complete the items described above.

If all meets with your approval, please have the appropriate person sign below. By having an authorized person sign below, City is providing its consent to allow Verizon Wireless to perform the proposed modifications described herein. Upon signature, please return to my attention at:

PlanCom, Inc.
302 State Place, 2nd Floor
Escondido, California 92029

Please call me at (619) 200-2260 should you have any questions or require additional information. Thank you for your consideration.

Sincerely,

Rodney Philhower

Rodney Philhower, agent
for Verizon Wireless


ACKNOWLEDGEMENT AND CONSENT

By: 
Name: James F. Barwick, CCIM
Title: Director, Real Estate Assets
Date: 12/19/13



SPORTS ARENA SECTOR SPLIT
3500 SPORTS ARENA BLVD.
SAN DIEGO, CA 92110
MTX-48

VICINITY MAP

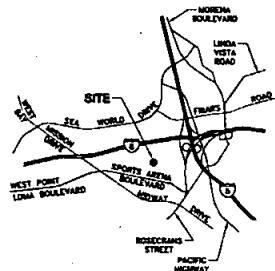

THOMAS GUIDE PAGE: 1268, D5

ADDRESS:
 3500 SPORTS ARENA BLVD.
 SAN DIEGO, CA 92110

CONSULTANT TEAM

ARCHITECT:
 BOOTH & SUAREZ ARCHITECTURE INC.
 325 CARLSBAD VILLAGE DRIVE, SUITE 02
 CARLSBAD, CA 92008
 (760) 434-8474
 (760) 434-8596 (FAX)

PLANNING:
 PLANNON, INC.
 302 STATE PLACE
 ESCOBEDO, CA 92029
 CARVER CHIU
 (949) 280-9678

LEASING:
 PLANNON, INC.
 302 STATE PLACE
 ESCOBEDO, CA 92029
 ROD PUBLISHED
 (619) 300-2280

PROJECT SUMMARY

APPLICANT:
 VERIZON WIRELESS
 12500 SAND CANYON AVENUE
 IRVINE, CA 92718
CONTACT: CARVER CHIU
 (949) 280-9678

OWNER:
 CITY OF SAN DIEGO
 1200 THIRD AVENUE, SUITE 1700
 SAN DIEGO, CA 92101
CONTACT: BRAND WHEAT
 (619) 236-4727

JURISDICTION: CITY OF SAN DIEGO

PROJECT DESCRIPTION:

EXISTING VERIZON WIRELESS PREFABRICATED TELECOMMUNICATIONS SHELTER, AN EMERGENCY GENERATOR LOCATED INSIDE A CHAIN LINK ENCLOSURE & ANTENNAS MOUNTED TO EXTERIOR WALL OF EXISTING BUILDING. TOTAL OF 21 ANTENNAS (APPROVED FOR 30 PANEL ANTENNAS & 4 DISH ANTENNAS).

- THE FOLLOWING MODIFICATIONS ARE PROPOSED:
- REMOVE ALL EXISTING VERIZON WIRELESS PANEL ANTENNAS
 - INSTALLATION OF NEW 8' TRANSPARENT SCREENS TO MATCH EXISTING. REMOVE ANTENNA SUPPORT FRAMES.
 - INSTALL FOUR (4) PANEL ANTENNAS (PER SECTOR)
 - INSTALL ELEVEN (11) BRU UNITS BEHIND ANTENNAS
 - INSTALL FOUR (4) BLIND DEMARCATION JUNCTION BOXES, ONE INSIDE EQUIPMENT ENCLOSURE AND THREE ON CABLE STAYS
 - INSTALL TWO (2) 7/8" POWER/FIBER CABLES FROM EQUIPMENT ENCLOSURE TO ANTENNAS

LEGAL DESCRIPTION:

PORTIONS OF PUEBLO LOTS 276 AND 312 OF THE PUEBLO LANDS OF SAN DIEGO, IN THE CITY OF SAN DIEGO, COUNTY OF SAN DIEGO, STATE OF CALIFORNIA, ACCORDING TO MAP THEREOF MADE BY JAMES PASCOE, A COPY OF WHICH SAID MAP WAS FILED IN THE OFFICE OF THE COUNTY RECORDER OF SAN DIEGO COUNTY AND KNOWN AS MISCELLANEOUS MAP NO. 36.

PROJECT ADDRESS: 3500 SPORTS ARENA BLVD.
 SAN DIEGO, CA 92110

ASSESSORS PARCEL NUMBER: 780-102-83

SITE AREA: 57.3 ACRES

LAND USE APPROVAL:

EXISTING ZONING: CC-3-4/PM-2-5

TYPE OF CONSTRUCTION:

SPORTS ARENA: I-A
 VERIZON SHELTER: B-A

OCCUPANCY:

SPORTS ARENA: A-4
 VERIZON SHELTER: S

BUILDING AREA:

SPORTS ARENA: 116,863 SQ. FT. ±
 VERIZON SHELTER: 390 SQ. FT.

NOTE: THERE IS NO EXISTING TELECOMMUNICATIONS FACILITIES ON THIS SITE (VERIZON, AT&T, T-MOBILE, SPRINT, CINGULAR, CLEARWING)

SHEET SCHEDULE

T-1	TITLE SHEET
A-0	SITE PLAN
A-1	CHARGED SITE PLAN & SHELTER PLAN
A-2	ROOF PLAN
A-3	ANTENNA PLANS
A-4	EXTERIOR ELEVATIONS
A-4.1	CHARGED ELEVATIONS
A-5	DETAILS
A-6	DETAILS

SCALE

THE DRAWING SCALES SHOWN IN THIS SET REPRESENT THE CORRECT SCALE ONLY WHEN THESE DRAWINGS ARE PRINTED IN A 24" x 36" FORMAT. IF THE DRAWING SET IS NOT 24" x 36", THIS SET IS NOT TO SCALE. ALL DRAWINGS ARE SCHEMATIC. DO NOT SCALE DRAWINGS TO DETERMINE OR VERIFY ANY DIMENSIONS. DRAWINGS OF ANY SIZE SHALL NEVER BE SCALED FOR ANYTHING OTHER THAN GENERAL REFERENCE.

APPLICABLE CODES

ALL WORK SHALL COMPLY WITH THE FOLLOWING APPLICABLE CODES:
 CALIFORNIA BUILDING CODE, TITLE 24, 2010 EDITION
 CALIFORNIA PLUMBING CODE, 2010 EDITION
 CALIFORNIA MECHANICAL CODE, 2010 EDITION
 CALIFORNIA ELECTRICAL CODE, 2010 EDITION
 CALIFORNIA ENERGY CODE, 2010 EDITION

IN THE EVENT OF CONFLICT, THE MOST RESTRICTIVE CODE SHALL PREVAIL.

Booth & Suarez
 ARCHITECTURE INC. INCORPORATED
 325 CARLSBAD VILLAGE DRIVE SUITE 02
 CARLSBAD, CA 92008 (760) 434-8474



PREPARED FOR



P.O. BOX 19707
 IRVINE, CA 92623-9707
 (949) 222-7000

APPROVALS

ABC	DATE
BE	DATE
BF	DATE
BT	DATE
CE/PM	DATE
CPS	DATE
CE/OUT	DATE

PROJECT NAME

**SPORTS ARENA
 SECTOR SPLIT**

3500 SPORTS ARENA BLVD.
 SAN DIEGO, CA 92110

MTX - 48
 SAN DIEGO

DRAWING DATES

02/29/13	PRELIM 2D REVIEW (H)
03/18/13	FINAL 2D (H)
03/21/13	REVISED 2D #1 (H)
07/22/13	REVISED 2D #2 (H)
08/21/13	REVISED 2D #3 (H)

SHEET TITLE

TITLE SHEET

PROJECT: VERIZON\1223464

T-1

STORM WATER QUALITY NOTES CONSTRUCTION BMPs

1. THIS PROJECT SHALL COMPLY WITH ALL REQUIREMENTS OF THE STATE PERMIT, CALIFORNIA REGIONAL WATER QUALITY CONTROL BOARD AND THE CITY OF SAN DIEGO LAND DEVELOPMENT CODE.
2. SUFFICIENT BMPs MUST BE INSTALLED TO PREVENT SILT, MUD OR OTHER CONSTRUCTION DEBRIS FROM BEING TRACKED INTO THE ADJACENT STREET(S) OR STORM WATER CONVEYANCE SYSTEMS DUE TO CONSTRUCTION VEHICLES OR ANY OTHER CONSTRUCTION ACTIVITY. THE CONTRACTOR SHALL BE RESPONSIBLE FOR CLEANING ANY SUCH DEBRIS THAT MAY BE IN THE STREET AT THE END OF EACH WORK DAY OR AFTER A STORM EVENT THAT CAUSES A BREACH IN THE INSTALLED CONSTRUCTION BMPs.
3. ALL STOCK PILES OF UNCOMPACTED SOIL AND/OR BUILDING MATERIALS THAT ARE INTENDED TO BE LEFT UNPROTECTED FOR A PERIOD GREATER THAN SEVEN CALENDAR DAYS ARE TO BE PROVIDED WITH EROSION AND SEDIMENT CONTROLS. SUCH SOIL MUST BE PROTECTED EACH DAY WHEN THE PROBABILITY OF RAIN IS 40% OR GREATER.
4. A CONCRETE RAS-OUT SHALL BE PROVIDED ON ALL PROJECTS WHICH PROPOSE THE CONSTRUCTION OF ANY CONCRETE.
5. ALL EROSION/SEDIMENT CONTROL DEVICES SHALL BE MAINTAINED IN WORKING ORDER AT ALL TIMES.
6. ALL SLOPES THAT ARE CREATED OR DISTURBED BY CONSTRUCTION ACTIVITY MUST BE PROTECTED AGAINST EROSION AND SEDIMENT TRANSPORT AT ALL TIMES.
7. THE STORAGE OF ALL CONSTRUCTION MATERIALS AND EQUIPMENT MUST BE PROTECTED AGAINST ANY POTENTIAL RELEASE OF POLLUTANTS INTO THE ENVIRONMENT.

Letter to Conditions Standard Wireless Facility Project for Preliminary Permit

I/ we the undersigned, as owner of the portion of the property described as
3500 SPORTS ARENA BLVD., SAN DIEGO, CA 92110
(Address or legal description)

understand that, in accordance with the San Diego Integrated City Land Development Manual -
Storm Water Standards, this project is required to "Minimize Pollution from the Project Area" and
incorporate "Site Design" and "Storm Control" BMPs.

I certify to the best of my knowledge, for the purposes established by the proposed land use as
as follows:

- Stormwater Management
- Trash & Debris
- Erosion/Sedimentation Controls
- Oil & Grease
- Stormwater & Wetland Protection

BMPs will incorporate the following into the site design:

- Minimize pre-development soil disturbance
- Minimize impervious that plating retaining walls, gates and drainage with permeable surfaces
- Construct stormwater
- Use stormwater systems as required to meet codes or environmental damage
- Minimize
- Minimize erosion, sediment, and debris from adjacent landscaping prior to
- Minimizing to the possible damage to the
- Preserve existing surface water and debris
- Preserve existing trees and shrubs


Additionally, show with:

- Minimize the use of pesticides
- Clear adjacent impervious surfaces and landscape design, incorporating into overall design and flow volumes as needed.

I/ we will maintain the above Standard Permit BMP's for the duration of the lease.

Letter: Freight Woods Company Name: Verizon Wireless

Letter: Freight Woods Date: 1-9-2008

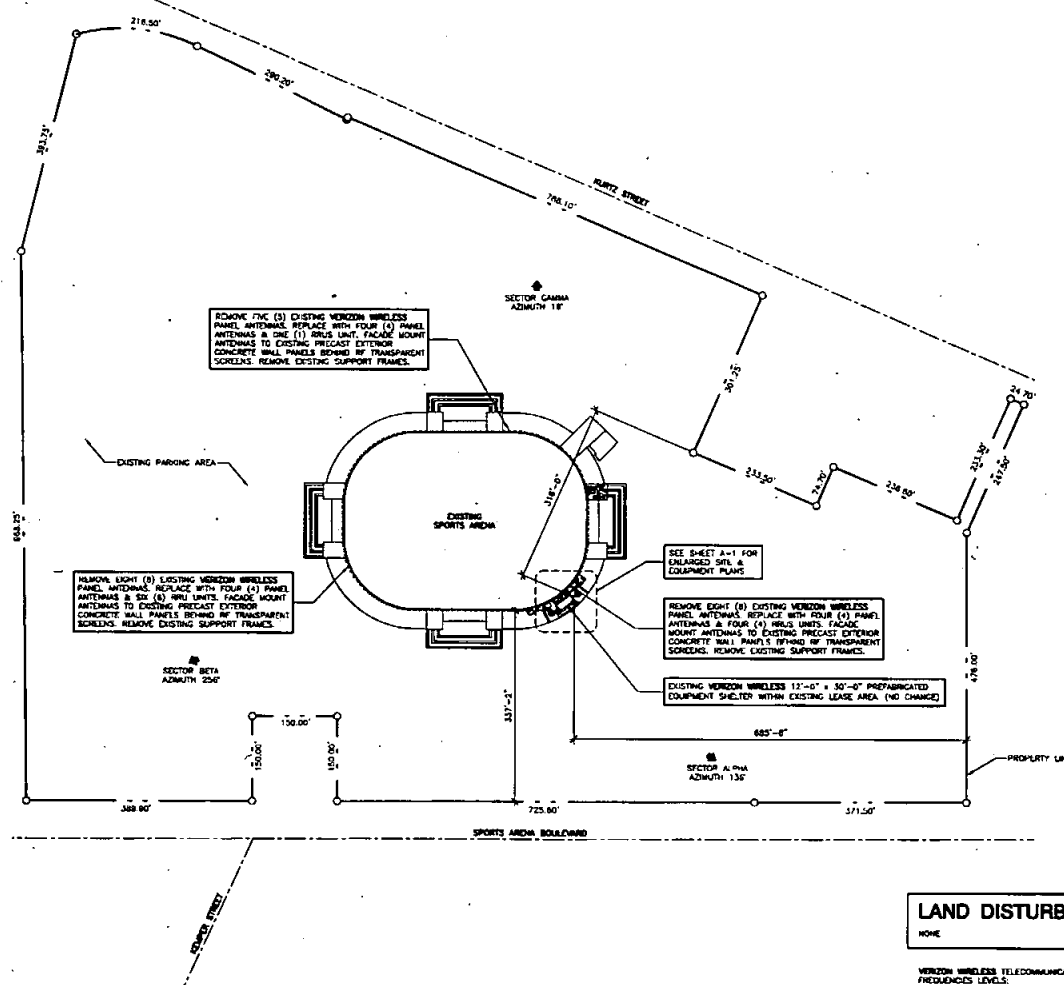

SITE PLAN
SCALE 1" = 100'



LAND DISTURBANCE:

NONE

VERIZON WIRELESS TELECOMMUNICATIONS TRANSMITTER
FREQUENCIES LEVELS:

WTS EQUIPMENT:
TX FREQUENCY: 2115-2130 MHz
RX FREQUENCY: 1715-1730 MHz

LTE EQUIPMENT:
TX FREQUENCY: 778-787 MHz
RX FREQUENCY: 748-757 MHz

PCS EQUIPMENT:
TX FREQUENCY: 1845-1870 MHz
RX FREQUENCY: 1855-1880 MHz

CDMA EQUIPMENT:
TX FREQUENCY: 880-894 MHz
RX FREQUENCY: 835-848 MHz

BOUNDARY NOTE:
THE PROPERTY BOUNDARY LINES SHOWN ON THIS DRAWING ARE FOR REFERENCE ONLY. A TITLE REPORT WAS NOT PROVIDED AND A BOUNDARY SURVEY HAS NOT BEEN PERFORMED.
EASEMENTS NOTE:
NO EASEMENTS ARE SHOWN WHICH REFLECT PRELIMINARY RESEARCH OF RECORDED PARCEL MAPS. EASEMENTS ARE SUBJECT TO REVIEW OF PRELIMINARY TITLE REPORT.

Booth & Suarez
ARCHITECTURE INCORPORATED
355 CALLEMAN VALLEY BLVD. SUITE 85
CALLEMAN, CA 92001 (760) 434-0474



PREPARED FOR

verizon wireless

P.O. BOX 19707
IRVINE, CA 92623-9707
(949) 222-7000

APPROVALS

ARC	DATE
EC	DATE
EF	DATE
MT	DATE
CL/IN	DATE
OPS	DATE
CE/OUT	DATE

PROJECT NAME

**SPORTS ARENA
SECTOR SPLIT**

3500 SPORTS ARENA BLVD.
SAN DIEGO, CA 92110

MTX - 48
SAN DIEGO

DRAWING DATES


02/25/13	PRELIM 2D REVIEW (H)
03/15/13	FINAL 2D (H)
03/21/13	REVISED 2D #1 (H)
07/22/13	REVISED 2D #2 (H)
08/21/13	REVISED 2D #3 (H)

SHEET TITLE


SITE PLAN

PROJECT: VERIZON, 122248H

A-0

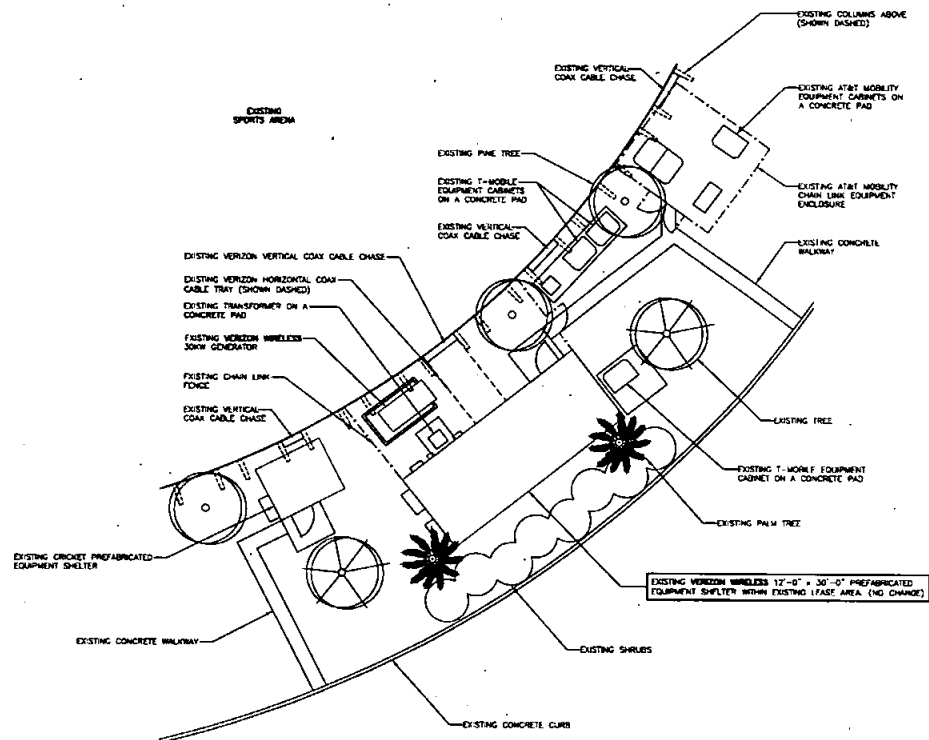

ENLARGED SITE PLAN
SCALE 1/4" = 1'-0"

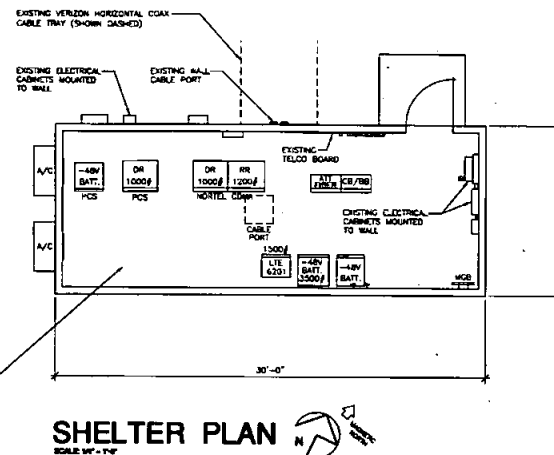

SHELTER PLAN
SCALE 1/4" = 1'-0"



Booth & Suarez
ARCHITECTURE INCORPORATED
100 CALLEBROOK PARKWAY DRIVE SUITE 100
CARLSBAD, CA 92008 (760) 434-8474



PREPARED FOR



P.O. BOX 19707
IRVINE, CA 92623-9707
(949) 222-7000

APPROVALS

ABC	DATE
RE	DATE
RF	DATE
WT	DATE
CE/PA	DATE
OPS	DATE
CE/OUT	DATE

PROJECT NAME

**SPORTS ARENA
SECTOR SPLIT**

3500 SPORTS ARENA BLVD.
SAN DIEGO, CA 92110

MTX - 48
SAN DIEGO

DRAWING DATES


02/25/13	PRELIM 2D REVIEW (H)
03/18/13	FINAL 2D (H)
03/21/13	REVISED 2D #1 (H)
07/22/13	REVISED 2D #2 (H)
08/21/13	REVISED 2D #3 (H)

SHEET TITLE

**ENLARGED SITE PLAN
&
SHELTER PLAN**

PROJECTS/VERIZON/122248d

A-1

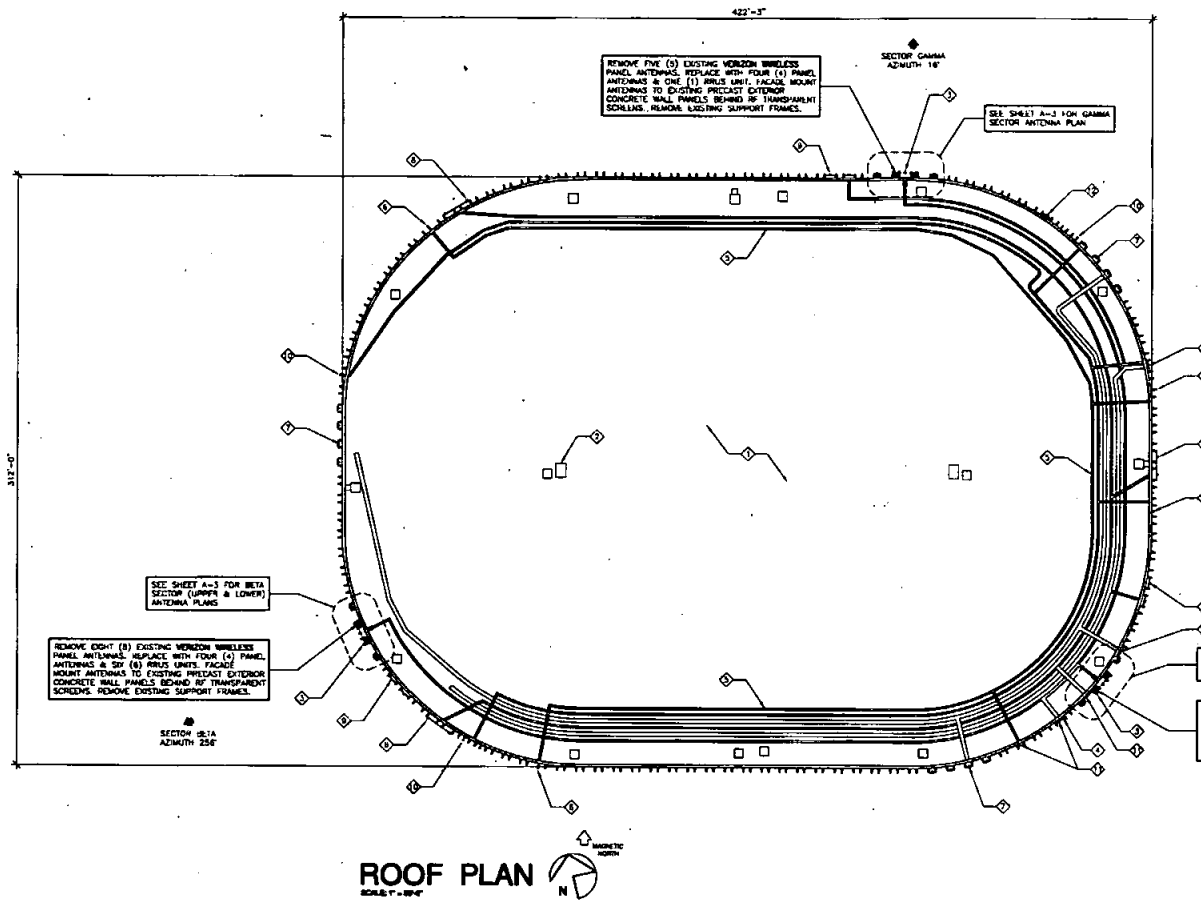

KEYED NOTES:

- ◇ EXISTING SPORTS ARENA
- ◇ EXISTING ROOFING MECHANICAL EQUIPMENT (TYPICAL)
- ◇ REMOVE EXISTING VERIZON WIRELESS ANTENNAS & SUPPORT FRAME (SHOWN DASHED)
- ◇ EXISTING VERIZON WIRELESS GPS ANTENNA PIPE MOUNTED TO EXISTING CABLE TRAY
- ◇ EXISTING COAXIAL CABLE TRAYS ON PVC SLEEPERS ON ROOF OF EXISTING BUILDING. INSTALL TWO (2) 7/8" POWER/FIBER CABLES
- ◇ EXISTING CRICKET PANEL ANTENNA (TYPICAL)
- ◇ EXISTING AT&T PANEL ANTENNA BEHIND RF SCREENS (TYPICAL)
- ◇ EXISTING T-MOBILE PANEL ANTENNA (TYPICAL)
- ◇ EXISTING SPRINT/NETEL ANTENNA (TYPICAL)
- ◇ EXISTING CLEARWAVE ANTENNA (TYPICAL)
- ◇ EXISTING VERTICAL COAXIAL CABLE CHASE
- ◇ EXISTING MICROWAVE DSH

BOOTH & SUAREZ
ARCHITECTURE INCORPORATED
253 CALLEADO VILLAGE DRIVE, SUITE 101
CARLETON, CA 95008 (760) 222-8474



PREPARED FOR



P.O. BOX 19707
IRVINE, CA 92613-9707
(949) 222-7000

APPROVALS

ABC	DATE
RE	DATE
RF	DATE
INT	DATE
EL/IN	DATE
GPS	DATE
EL/OUT	DATE

PROJECT NAME

SPORTS ARENA SECTOR SPLIT

3500 SPORTS ARENA BLVD.
SAN DIEGO, CA 92110

MTX-48
SAN DIEGO

DRAWING DATES


02/25/13	PRELIM 2D REVIEW (H)
03/14/13	FINAL 2D (H)
03/21/13	REVISED 2D #1 (H)
07/22/13	REVISED 2D #2 (H)
08/21/13	CITY COMMENTS REVISED 2D #3 (H)

SHEET TITLE

ROOF PLAN


PROJECTS\VERIZON\122248d

A-2

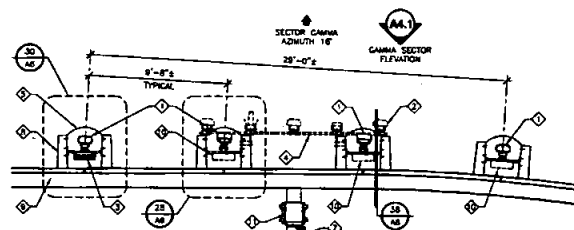


**GAMMA SECTOR (UPPER)
ANTENNA PLAN**

SCALE: 1/8" = 1'-0"

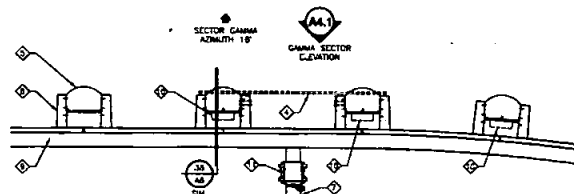


**GAMMA SECTOR (LOWER)
ANTENNA PLAN**

SCALE: 1/8" = 1'-0"

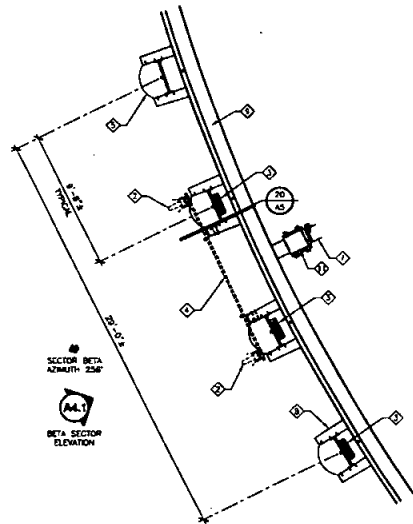


**BETA SECTOR (LOWER)
ANTENNA PLAN**

SCALE: 1/8" = 1'-0"

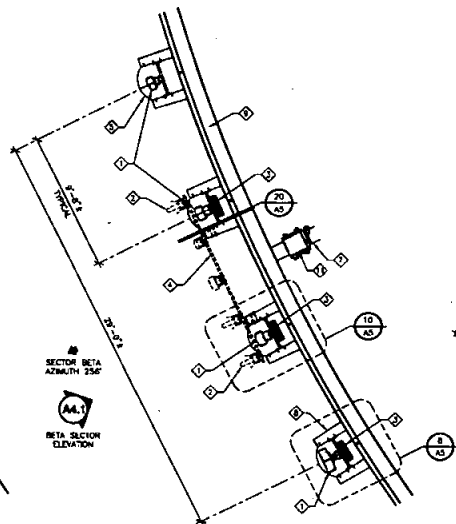


**BETA SECTOR (UPPER)
ANTENNA PLAN**

SCALE: 1/8" = 1'-0"

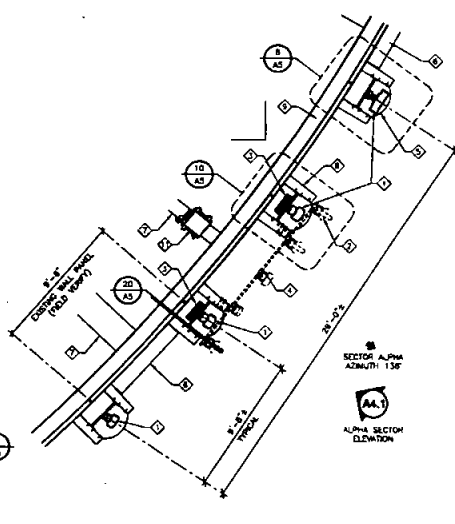

**ALPHA SECTOR (UPPER)
ANTENNA PLAN**

SCALE: 1/8" = 1'-0"

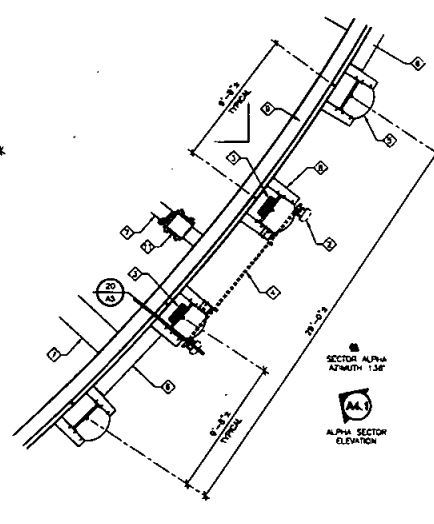

**ALPHA SECTOR (LOWER)
ANTENNA PLAN**

SCALE: 1/8" = 1'-0"

KEYED NOTES:

- ① REMOVE & REPLACE VERIZON WIRELESS PANEL ANTENNA (SHOWN IN TRANSPARENT SCREEN) (SEE ANTENNA SCHEDULE ABOVE)
- ② REMOVE EXISTING VERIZON WIRELESS ANTENNAS (SHOWN DASHED)
- ③ PROPOSED REMOTE RADIO UNIT (RRU) MOUNTED BEHIND ANTENNA (SHOWN DASHED)
- ④ PROPOSED MOUNTED IN TRANSPARENT SCREEN PAINTED TO MATCH BUILDING WALL (TYPICAL OF 4 PLAN SECTOR)
- ⑤ EXISTING VERTICAL COAXIAL CABLE CHASE
- ⑥ EXISTING COAXIAL CABLE TRAYS ON PVC SLEEPERS ON ROOF OF EXISTING BUILDING
- ⑦ EXISTING PRECAST CONCRETE WALL PANELS
- ⑧ EXISTING BUILDING WALL & PARAPET
- ⑨ FUTURE REMOTE RADIO UNIT (RRU) MOUNTED BEHIND ANTENNA (SHOWN DASHED) SEE DETAIL 11
- ⑩ PROPOSED ONE (1) SURGE DEMPIONATION JUNCTION BOX MOUNTED ON EXISTING CABLE TRAY (SHOWN SHADED) SEE DETAIL 12

ANTENNA AND COAXIAL CABLE SCHEDULE (UPPER)									
SECTOR	DIRECTION	AZIMUTH	ANTENNA MODEL NUMBER	RRU UNITS	DOWNLIT	SWAY	SWAY	SECTOR NUMBER	
ALPHA1			AMPHEOL HTX0355170000	0					
ALPHA2	SOUTHEAST	135°	COMSCOPE SBH-10381778	2					
ALPHA3			COMSCOPE SBH-10381778	2					
ALPHA4			AMPHEOL HTX0355170000	0					
BETA1			AMPHEOL HTX0355170000	2					
BETA2	WEST	225°	COMSCOPE SBH-10381778	2					
BETA3			COMSCOPE SBH-10381778	2					
BETA4			KATHREIN 8001076501	0					
GAMMA1			KATHREIN 8001076501	1					
GAMMA2	NORTH	15°	DISCON AIR-21	—					
GAMMA3			DISCON AIR-21	—					
GAMMA4			KATHREIN 8001076501	0					

① INSTALL (2) ADDITIONAL 7/8" POWER/FIBER CABLES

② REMOVE & REPLACE ALL PANEL ANTENNAS (FOUR PER SECTOR)

AMPHEOL HTX0355170000 (54.7" LENGTH x 20.7" WIDE x 7.1" DEEP, WEIGHT: 43.4 LBS.)
 COMSCOPE SBH-10381778 (54.72" LENGTH x 11.08" WIDE x 9.1" DEEP, WEIGHT: 37.13 LBS.)
 DISCON AIR-21 (55.98" LENGTH x 12.08" WIDE x 7.87" DEEP, WEIGHT: 80.38 LBS.)
 KATHREIN 8001076501 (75.8" LENGTH x 11.8" WIDE x 6.0" DEEP, WEIGHT: 51.8 LBS.)



Booth & Suarez
 ARCHITECTURE INCORPORATED

383 CARLETON AVENUE DRIVE SUITE 200
 CARLETON, CA 94008 (760) 434-8474



PREPARED FOR

verizon wireless

P.O. BOX 19707
 IRVINE, CA 92623-9707
 (949) 222-7000

APPROVALS

ABC	DATE
BC	DATE
CD	DATE
DE	DATE
EF	DATE
FG	DATE
GH	DATE
HI	DATE
IJ	DATE
KL	DATE
OP	DATE
QR	DATE

PROJECT NAME

**SPORTS ARENA
SECTOR SPLIT**

3500 SPORTS ARENA BLVD.
 SAN DIEGO, CA 92110
MTX - 48
 SAN DIEGO

DRAWING DATES

02/23/13 PRELIM 2D REVIEW (V)
 03/18/13 FINAL 2D (V)
 03/21/13 REVISED 2D #1 (V)
 07/22/13 REVISED 2D #2 (V)
 CITY COMMENTS
 08/21/13 REVISED 2D #3 (V)


SHEET TITLE

ANTENNA PLANS

PROJECTS/VERZON/1222444


A-3

REMOVE EIGHT (8) EXISTING VERIZON WIRELESS PANEL ANTENNAS. REPLACE WITH FOUR (4) PANEL ANTENNAS & SIX (6) RIGID UNITS. FACADE MOUNT ANTENNAS TO EXISTING PRECAST EXTERIOR CONCRETE WALL PANELS BEHIND RF TRANSPARENT SCREENS. REMOVE EXISTING SUPPORT FRAMES.

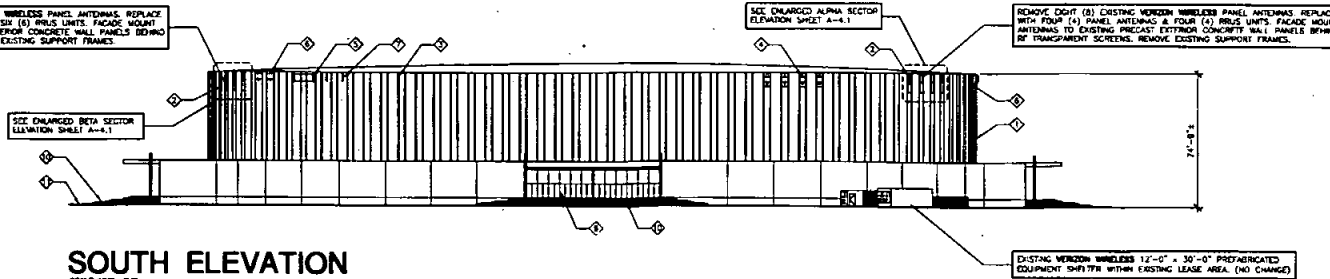

SOUTH ELEVATION
SCALE 1/8" = 1'-0"


REMOVE EIGHT (8) EXISTING VERIZON WIRELESS PANEL ANTENNAS. REPLACE WITH FOUR (4) PANEL ANTENNAS & FOUR (4) RIGID UNITS. FACADE MOUNT ANTENNAS TO EXISTING PRECAST EXTERIOR CONCRETE WALL PANELS BEHIND RF TRANSPARENT SCREENS. REMOVE EXISTING SUPPORT FRAMES.

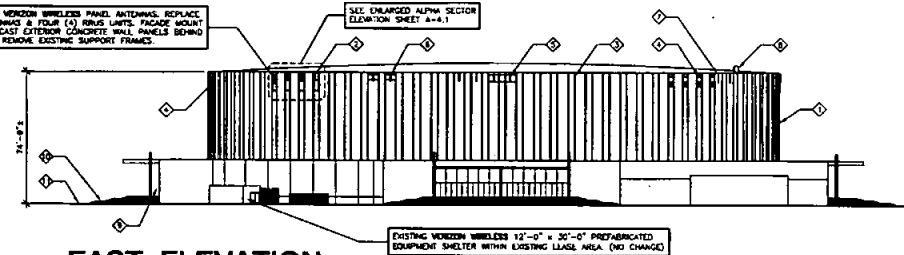

EAST ELEVATION
SCALE 1/8" = 1'-0"

SEE ENLARGED ALPHA SECTION ELEVATION SHEET A-4.1


REMOVE FIVE (5) EXISTING VERIZON WIRELESS PANEL ANTENNAS. REPLACE WITH FOUR (4) PANEL ANTENNAS & ONE (1) RIGID UNIT. FACADE MOUNT ANTENNAS TO EXISTING PRECAST EXTERIOR CONCRETE WALL PANELS BEHIND RF TRANSPARENT SCREENS. REMOVE EXISTING SUPPORT FRAMES.

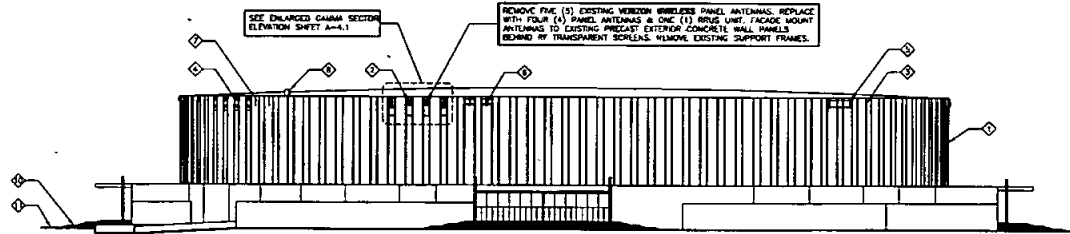

NORTH ELEVATION
SCALE 1/8" = 1'-0"

SEE ENLARGED BETA SECTION ELEVATION SHEET A-4.1

REMOVE EIGHT (8) EXISTING VERIZON WIRELESS PANEL ANTENNAS. REPLACE WITH FOUR (4) PANEL ANTENNAS & SIX (6) RIGID UNITS. FACADE MOUNT ANTENNAS TO EXISTING PRECAST EXTERIOR CONCRETE WALL PANELS BEHIND RF TRANSPARENT SCREENS. REMOVE EXISTING SUPPORT FRAMES.

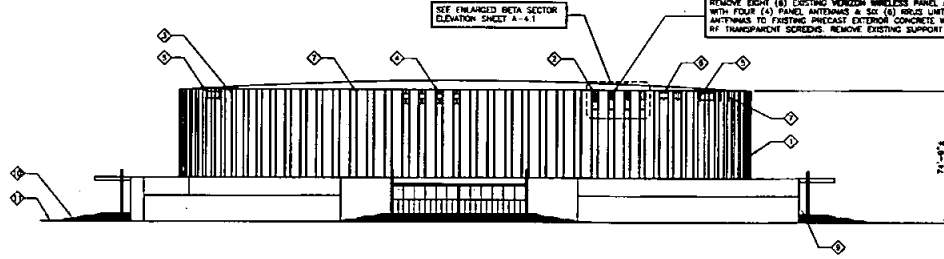

WEST ELEVATION
SCALE 1/8" = 1'-0"

KEYED NOTES:

- ① EXISTING SPORTS ARENA
- ② REMOVE & REPLACE EXISTING VERIZON WIRELESS PANEL ANTENNAS & SUPPORT FRAME. INSTALL NEW ANTENNAS BEHIND RF TRANSPARENT SCREENS. PAINT TO MATCH WALL
- ③ EXISTING CHECKET PANEL ANTENNA (TYPICAL)
- ④ EXISTING AT&T PANEL ANTENNA BEHIND RF SCREENS (TYPICAL)
- ⑤ EXISTING T-MOBILE PANEL ANTENNA (TYPICAL)
- ⑥ EXISTING SPRINT/NETELL ANTENNA (TYPICAL)
- ⑦ EXISTING CLEARWIRE ANTENNA (TYPICAL)
- ⑧ EXISTING MICROWAVE DISH
- ⑨ EXISTING BUILDING FRONT ENTRY OFF OF SPORTS ARENA BLDG.
- ⑩ EXISTING STAIRS
- ⑪ EXISTING GRADE

Booth & Suarez
ARCHITECTURE INCORPORATED
1715 CALLEBAND VILLAGE DRIVE SUITE 95
CALABAS, CA 91304 (760) 434-0474



PREPARED FOR
verizon wireless
P.O. BOX 19707
IRVINE, CA 92623-9707
(949) 222-7000

APPROVALS	
AAC	DATE
REL	DATE
JO	DATE
MT	DATE
EL/WH	DATE
OPS	DATE
EL/OUT	DATE









PROJECT NAME
**SPORTS ARENA
SECTOR SPLIT**
3500 SPORTS ARENA BLVD.
SAN DIEGO, CA 92110
MTX - 48
SAN DIEGO

DRAWING DATES	
02/25/13	PRELIM 2D REVIEW (1)
03/18/13	FINAL 2D (0)
03/21/13	REVISED 2D 01 (1)
07/22/13	REVISED 2D 02 (1)
08/21/13	REVISED 2D 03 (1)

SHEET TITLE
EXTERIOR ELEVATIONS

PROJECTS/VERZON/1222486



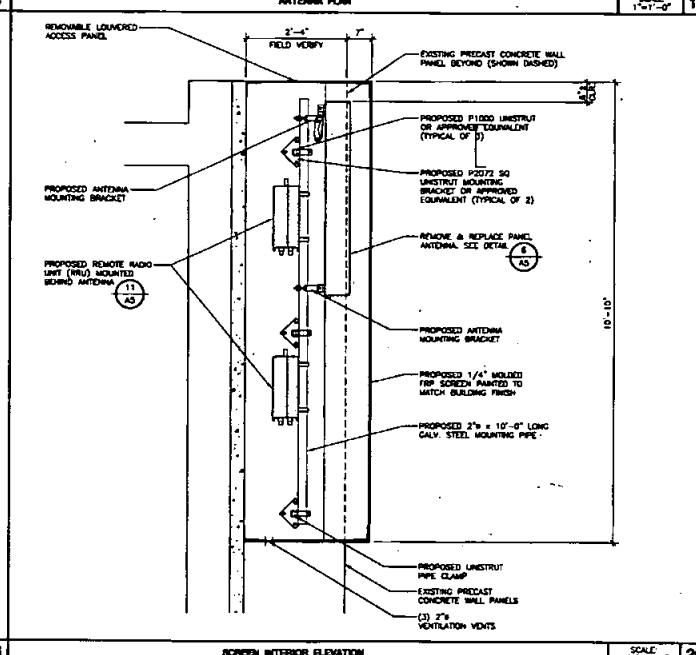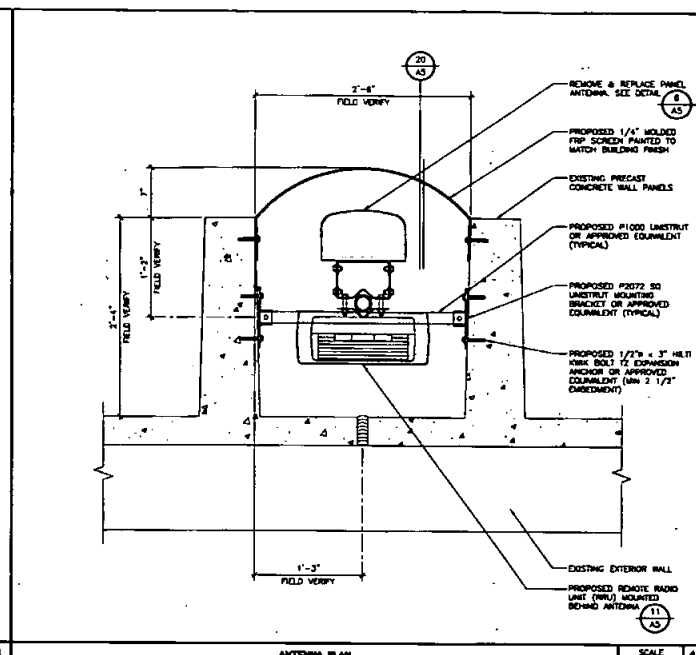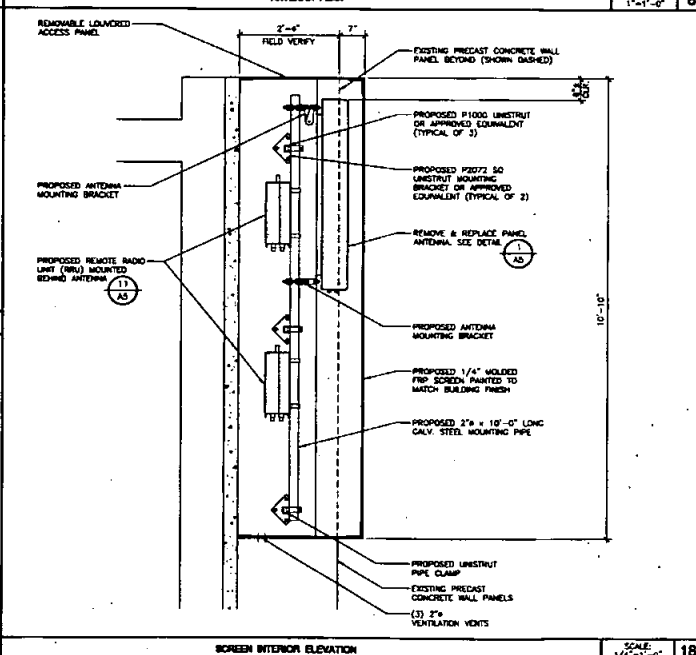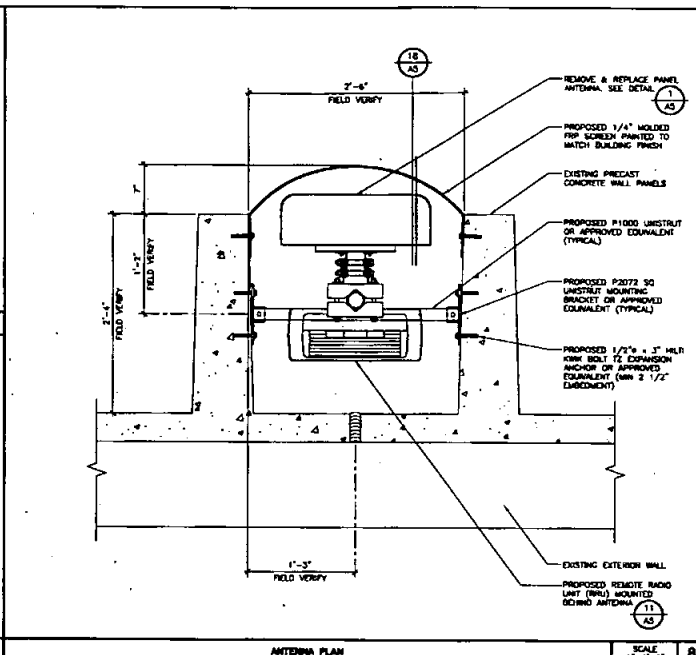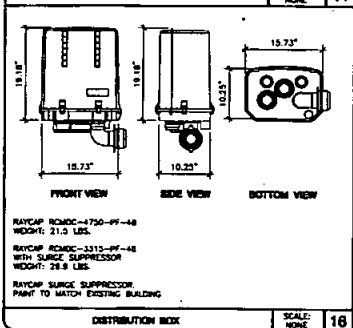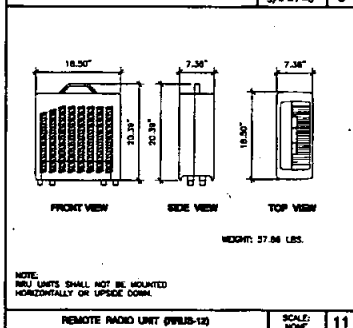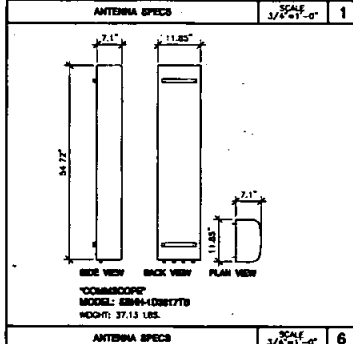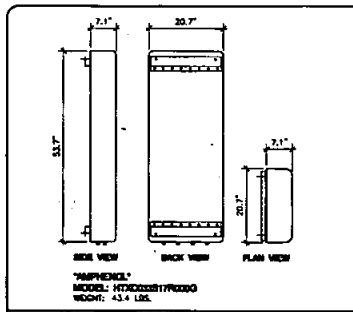

Booth Suarez &
ARCHITECTURE INCORPORATED
355 CARLETON AVENUE DRIVE SUITE 95
CALIFORNIA, CA 90004 (714) 434-0474

PREPARED FOR
verizon wireless
P.O. BOX 19707
IRVINE, CA 92623-9707
(949) 222-7000

APPROVALS
ABC DATE
RE DATE
RF DATE
INT DATE
GR/PH DATE
GRS DATE
GR/OUT DATE


PROJECT NAME
**SPORTS ARENA
SECTOR SPLIT**
3500 SPORTS ARENA BLVD.
SAN DIEGO, CA 92110
MTX - 48
SAN DIEGO

DRAWING DATES
02/25/13 PRELIM 2D REVIEW (H)
03/19/13 FINAL 2D (H)
03/21/13 REVISED 2D #1 (H)
07/22/13 REVISED 2D #2 (H)
08/21/13 CITY COMMENTS REVISED 2D #3 (H)


SHEET TITLE
DETAILS

PROJECT: VERIZON/1222444


A-5

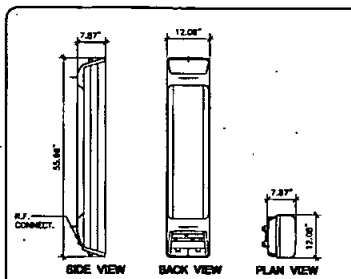


MODEL: EMISSION AIR-41
WEIGHT: 90.34 LBS.
SCALE: 3/4"=1'-0"
21

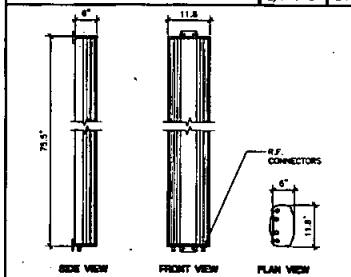


MODEL: KATHREIN 807076991
WEIGHT: 51.8 LBS.
SCALE: 3/4"=1'-0"
28

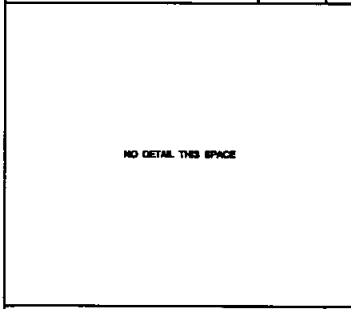


31

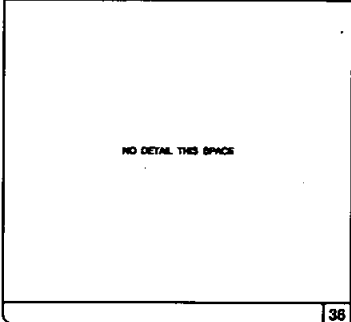


38

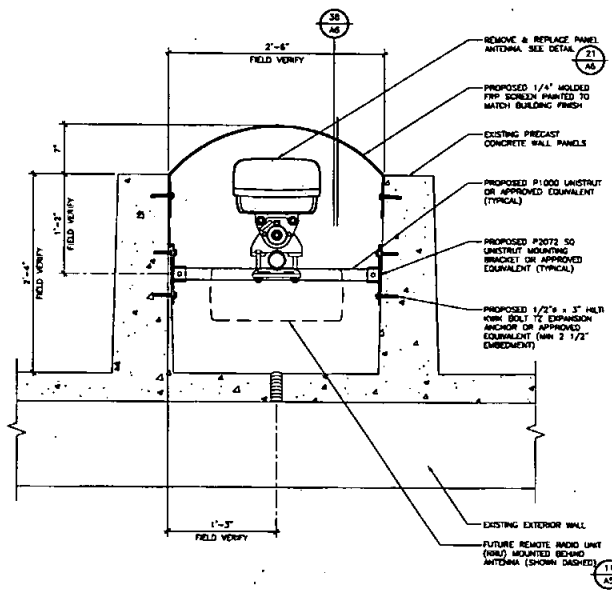

ANTENNA PLAN
SCALE: 1"=1'-0"
28

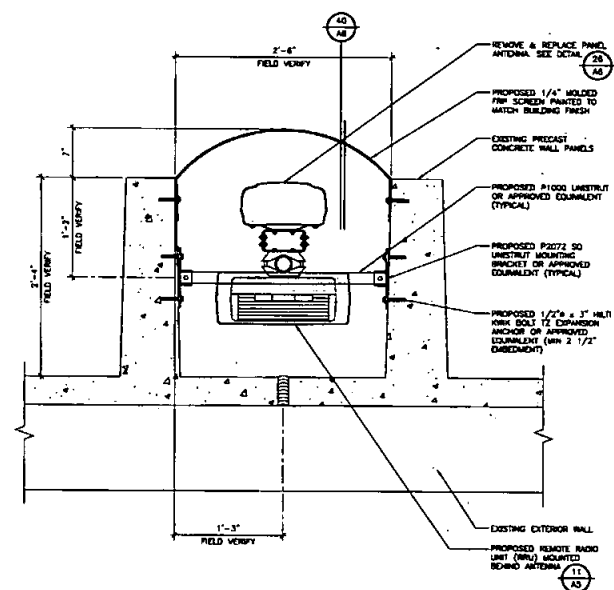

ANTENNA PLAN
SCALE: 1"=1'-0"
30

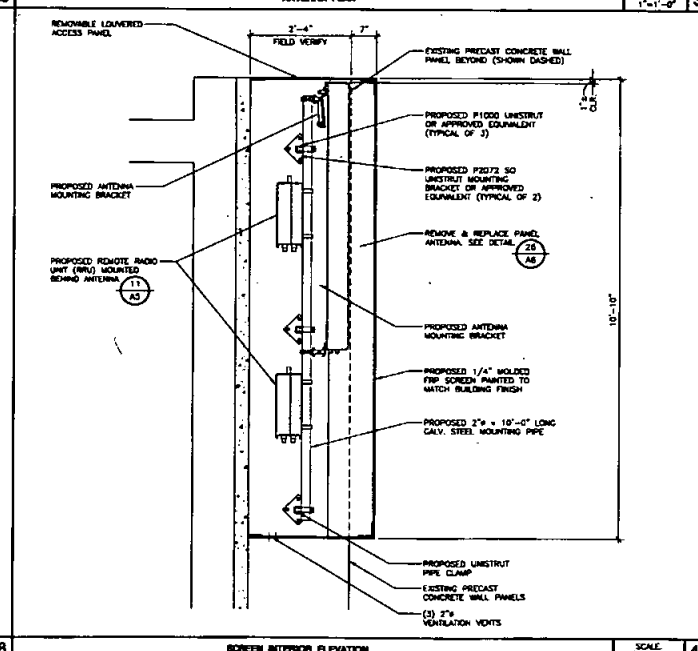

SCREEN INTERIOR ELEVATION
SCALE: 3/4"=1'-0"
40

Booth Suarez &
ARCHITECTURE INCORPORATED
355 CALLEJAS VALPARA DRIVE SUITE 08
CARLEBAR, CA 92008 (760) 434-8474

PREPARED FOR
verizon wireless
P.O. BOX 19707
IRVINE, CA 92623-9707
(949) 222-7000

APPROVALS

ABC	DATE
RE	DATE
RE	DATE
WT	DATE
CE/PM	DATE
OPS	DATE
CE/OUT	DATE

PROJECT NAME
**SPORTS ARENA
SECTOR SPLIT**
3500 SPORTS ARENA BLVD.
SAN DIEGO, CA 92110
MTX - 48
SAN DIEGO

DRAWING DATES

02/25/13	PRELIM 2D REVIEW (H)
03/18/13	FINAL 2D (H)
03/11/13	REVISED 2D #1 (H)
07/22/13	REVISED 2D #2 (H)
08/21/13	CITY COMMENTS
	REVISED 2D #3 (H)

SHEET TITLE
DETAILS

PROJECTS/VERSIONS/122246H

A-6