



**CITY OF SAN DIEGO
TELECOMMUNICATIONS LEASE**

between

THE CITY OF SAN DIEGO

and

SPRINT PCS ASSETS, L.L.C.

At

**Spring Canyon Neighborhood Park
10907 Scripps Poway Parkway
(SD03XC022)**

**CITY OF SAN DIEGO
TELECOMMUNICATIONS LEASE**

This CITY OF SAN DIEGO TELECOMMUNICATIONS LEASE ("Lease") is entered into by and between THE CITY OF SAN DIEGO, a California municipal corporation ("CITY"), and SPRINT PCS ASSETS, L.L.C a Delaware limited liability company. ("LESSEE"), hereinafter collectively referred to as the "Parties," to be effective on the first day of the first month following the date of execution by CITY and approval by the San Diego City Attorney ("Effective Date").

RECITALS

A. CITY owns certain real property commonly known as **Spring Canyon Neighborhood Park**, located at **10907 Scripps Poway Parkway** in the City of San Diego, and more particularly described in Exhibit A, attached hereto and incorporated herein by reference (the "Premises").

B. CITY and LESSEE's were parties to that certain Master Flat Rate Lease dated January 5, 2007 whereby CITY leased to LESSEE a portion of the Site (defined below in Section A) which expired January 31, 2017. LESSEE has remained on the Site and is currently in "holdover" status. The Improvements, if any, installed or constructed during the term of the original lease will remain owned by the LESSEE during the Term of this Lease.

C. LESSEE and CITY desire to enter into this Lease in order to grant LESSEE the right to operate and maintain a wireless communications facility on a **200** square foot portion of the Premises (the "Site"), as described and depicted in the Site plans attached hereto as Exhibit B and incorporated herein by reference (the "Site Plans").

D. LESSEE and the CITY desire to establish their respective rights and responsibilities for LESSEE'S operation of a wireless communications facility and LESSEE'S use of the Site.

AGREEMENT

FOR VALUABLE CONSIDERATION, the sufficiency of which is hereby acknowledged, the Parties agree as follows:

1. DEFINITIONS.

For the purposes of this Lease, the terms listed below are defined as follows:

- 1.1. "Communications Equipment" –means the equipment approved on the Site Plans, attached hereto as Exhibit B, which includes but may not be limited to antenna support structure, which includes but is not limited to antenna equipment, remote radio heads, microwaves, filters, combiners, transmitters, cable trays, cable wiring, utility lines, transmission lines, air-conditioned equipment shelters, back-up power sources, and related fixtures, all as more particularly described in Exhibit B. Communications Equipment does not include, nor does it authorize, placement of

equipment, structures, or other installations that have not been approved as part of the development or building permit process.

- 1.2. "Hazardous Substances" -those hazardous substance listed by the Environmental Protection Agency ("EPA") in regularly released reports, and any other substances incorporated into the State of California's list of hazardous substances, and all types of petroleum-related substances and their chemical constituents.
- 1.3. "CITY Contact" means the CITY'S Area Manager or designee. For purposes of this Lease, the CITY Contact is currently, Berenice Garica, who can be contacted at (858) 552-1613.

2. LEASED PROPERTY.

- 2.1. Lease of Site. Under the terms and conditions of this Lease, CITY leases to LESSEE and LESSEE leases from CITY, the Site.
- 2.2. Access to Site. Unless otherwise provided, LESSEE, its agents, employees, contractors, guests, and invitees may enter the Premises on a 24-hour, non-exclusive basis to access the Site.
- 2.3. Memorandum of Lease. Upon LESSEE'S request, CITY shall execute and deliver to LESSEE a "Memorandum of Lease," substantially in the form attached hereto as Exhibit C, which LESSEE may record in the Office of the San Diego County Recorder.

3. USES.

- 3.1. LESSEE shall use the Site solely and exclusively for the purposes, with proper permits and approvals obtained, of installing, constructing, modifying, maintaining, operating, and removing, all at LESSEE'S sole cost and expense, LESSEE'S Communications Equipment ("LESSEE'S Operations").
- 3.2. Primary Purpose of Premises. The primary purpose of the Premises is a public park. This primary purpose may not be interfered with and is superior to any rights conveyed under this Lease. For the term of the Lease, the Site shall have the secondary purpose of accommodating LESSEE's Operations at the Site.
 - 3.2.1. Notwithstanding the CITY is leasing the Site to LESSEE, and has identified LESSEE's Operations, provided LESSEE's Operations are conducted as described in the Lease and Site Plans, to be an allowed use at the Premises, in the event a lawsuit is filed against CITY or LESSEE, the purpose of which is to prevent or prohibit LESSEE's use of the Site, or if a subsequent change in applicable law prohibits LESSEE's Operations at the Site, either Party shall have the right to terminate this Agreement on sixty 60 days' notice to the other Party, without any further liability.
- 3.3. Continuous Use. LESSEE shall continuously occupy and use the Site throughout the "Term" (defined below) of this Lease.

- 3.4. Unauthorized Use. The use of the Premises or Site for any unauthorized, illegal, or non-permitted purpose shall constitute a default of this Lease.
- 3.5. Other Uses. LESSEE shall not operate the Communications Equipment or use the Site for other related or incidental activities of any kind without CITY'S prior written consent, which consent shall be in CITY'S sole discretion. Communications Equipment installed at site shall not interfere with the operation of the , or cause visual impairment or distraction.
- 3.6. No Nuisance. LESSEE shall not use the Site in any manner which creates a nuisance, as defined in California Civil Code section 3479 (or any amendment thereto or renumbering thereof).

4. TERM.

The term of this Lease ("Term") shall be five (5) years, commencing on the Effective Date. "Lease Year" shall mean each twelve (12) month period during the Term, commencing on the month and day of the Effective Date and continuing to the same month and day of the following year, minus one (1) calendar day. LESSEE shall have the right to extend the current Term with one additional term of five (5) years. ("Renewal Term") upon LESSEE notifying CITY in writing of LESSEE'S exercise of its right to renew this Agreement at least 30 days prior to the expiration of the initial Term upon the same terms and conditions herewith.

- 4.1. Holdover. Any holding over by LESSEE (PERMITTEE) after expiration or termination shall not be considered as a renewal or extension of this lease. The occupancy of the Site after expiration or termination shall be month-to-month, and all other terms and conditions of this agreement shall continue in full force and effect; provided, however, CITY shall have the right to apply a reasonable increase in rent to bring the rent to fair market value and to terminate the holdover at will. Calculation of all prorated rents under this section shall be based on a 30-day month. Notice of any such increase in rent shall be given in writing at least thirty (30) days prior to becoming effective.
- 4.2. Surrender. Upon the expiration or earlier termination of this Lease, LESSEE shall surrender the Site to CITY in a decent, safe, and sanitary condition, and free and clear of all liens and encumbrances caused by or resulting from LESSEE'S Operations, except those liens and encumbrances which: (1) existed on the Effective Date, and (2) exist after the Effective Date and are not the result of LESSEE'S Operations. Except otherwise stated in Section 30, below, LESSEE shall surrender the Site in the same condition as it was on the Effective Date, normal wear and tear excepted.

5. RENT.

LESSEE shall pay rent to CITY in the amount of \$41,527.00 (Forty-One Thousand, Five hundred Twenty-Seven Dollars) per year, in advance, subject to annual adjustments as of the first day of the second Lease Year and each Lease Year thereafter, as follows:

Lease Year Two	\$42,980.45
Lease Year Three	\$44,484.77
Lease Year Four	\$46,041.74
Lease Year Five	\$47,653.20
Option to Renew:	
Lease Year Six	\$49,321.06
Lease Year Seven	\$51,047.30
Lease Year Eight	\$52,833.96
Lease Year Nine	\$54,683.15
Lease Year Ten	\$56,597.06

The above rent schedule reflects an annual rent escalation equal to three and one-half percent (3.5%) above the annual rent for each preceding Lease Year. If this Lease is terminated at a time other than on the last day of a Lease Year for any reason other than a default by LESSEE, Rent will be prorated as of the date of termination and all prepaid Rent will be refunded to LESSEE within sixty (60) days of such termination

- 5.1. Time and Place of Payment. Rent is due annually in advance on or before the first day of each Lease Year. All rents required by this Lease shall be made payable to the City Treasurer and mailed to:

The City of San Diego
Office of the City Treasurer
P.O. Box 129030
San Diego, California 92112-9030

or hand delivered to:

Office of the City Treasurer
Civic Center Plaza
1200 Third Avenue, First Floor
San Diego, California 92101

LESSEE shall include CITY'S customer account number for LESSEE on the rent payment so CITY can apply the rent to the appropriate account. The place of payment may be changed at any time by CITY upon thirty (30) calendar days' prior written notice to LESSEE. Mailed payments shall be deemed paid upon the date the payment is postmarked by the postal authorities. If postmarks are illegible, the payment shall be deemed paid upon actual receipt by the City Treasurer. LESSEE assumes all risk of loss and responsibility for late payment charges if payments are made by mail.

- 5.2. Invoicing Courtesy. CITY may invoice LESSEE for amounts payable under this Lease. However, any such invoicing shall be deemed a courtesy only; LESSEE shall make all payments under this Lease on or before each applicable due date, regardless of being invoiced. No grace period shall apply to any amount payable under this Lease.

- 5.3. Delinquent Rent. If LESSEE fails to pay rent when due, LESSEE shall pay, in addition to the unpaid rent, five percent (5%) of the delinquent rent. If the rent is still unpaid after fifteen (15) days past due, LESSEE shall pay an additional five percent (5%) (being a total of ten percent (10%)), which is agreed by the parties to be appropriate to compensate CITY for the cost of servicing the delinquent account. In no event shall the charge for late payments of rent be less than Twenty-Five Dollars (\$25). Acceptance of late charges and any portion of the late payment by CITY shall neither constitute a waiver of LESSEE'S default with respect to late payment nor prevent CITY from exercising any other rights and remedies available at law or in equity.
- 5.4. Financial Records. LESSEE shall maintain, in accordance with generally accepted accounting practices, complete and accurate financial records showing all receipts from its use of the Site. LESSEE shall make any and all of its records and accounts relating to its use of the Site available to CITY for inspection at a reasonable location and time so that CITY can determine LESSEE'S compliance with this Lease. LESSEE'S failure to keep and maintain records and make them available for inspection within the city of San Diego by CITY shall be a default of this Lease. LESSEE shall maintain all records and accounts for a minimum period of five (5) years past the expiration or earlier termination of this Lease. This section shall survive the expiration or earlier termination of this Lease.

6. QUIET POSSESSION.

LESSEE, paying the rent and performing its obligations under this Lease, shall, at all times during the Term, peaceably and quietly have, hold, and enjoy the Site. If during the Term, LESSEE is temporarily dispossessed through action or claim of a title superior to CITY'S, this Lease shall not be voided thereby, and CITY shall not be liable to LESSEE for any loss or resulting damage, but there shall be determined and stated by CITY, in writing, a proportionate reduction of the rent for the period or periods during which LESSEE is prevented from having the quiet possession of all or a portion of the Site. If CITY cannot resolve or cure LESSEE's use and/or quiet possession within six (6) months, then LESSEE may, as its sole remedy, elect to terminate the Lease without any further obligations to the CITY, except those which expressly survive the termination of the Lease under the terms and conditions of the Lease.

7. INSURANCE.

LESSEE shall not begin any work on the Project until it has: (a) provided to the CITY, insurance certificates reflecting evidence of all insurance required below; and (b) confirmed that all policies contain the specific provisions required below. LESSEE's liabilities, including but not limited to LESSEE's indemnity obligations, under this Permit, shall not be deemed limited in any way to the insurance coverage required herein. Maintenance of specified insurance coverage is a material element of this Permit and LESSEE's failure to maintain or renew coverage or to provide evidence of renewal during the Term may be treated as a material breach of contract by the CITY.

- 7.1 Types of Insurance. At all times during the term of this Permit, the LESSEE shall maintain insurance coverage as follows:

- a. Commercial General Liability (CGL). Insurance written on an ISO Occurrence form CG 00 01 07 98 or an equivalent form providing coverage at least as broad which shall cover liability arising from any and all personal injury or property damage in the amount of \$2 million per occurrence and subject to an annual aggregate of \$4 million. There shall be no endorsement or modification of the CGL limiting the scope of coverage for either insured vs. insured claims or contractual liability. All defense costs shall be outside the limits of the policy.
- b. Commercial Automobile Liability. For all of the LESSEE's automobiles including owned, hired and non-owned automobiles, the LESSEE shall keep in full force and effect, automobile insurance written on an ISO form CA 00 01 12 90 or a later version of this form or an equivalent form providing coverage at least as broad for bodily injury and property damage for a combined single limit of \$1 million per occurrence. Insurance certificate shall reflect coverage for any automobile (any auto).
- c. Causes of Loss-Special Form Property Insurance. LESSEE shall obtain and maintain, at its sole cost, Causes of Loss-Special Form Property Insurance on all of LESSEE's insurable property related to the Project or the Permit Area in an amount to cover 100 percent (100%) of the replacement cost. LESSEE shall deliver a certificate of such insurance to CITY Contact.
- d. Workers' Compensation. For all of the LESSEE's employees who are subject to this Permit and to the extent required by the applicable state or federal law, the LESSEE shall keep in full force and effect, a Workers' Compensation policy. That policy shall provide a minimum of \$1 million of employers' liability coverage, and the LESSEE shall provide an endorsement that the insurer waives the right of subrogation against the CITY and its respective elected officials, officers, employees, agents and representatives

7.2 Deductibles. All deductibles on any policy shall be the responsibility of the LESSEE and shall be commercially reasonable.

7.3 Acceptability of Insurers. Except for the State Compensation Insurance Fund, all insurance required by this Permit shall only be carried by insurance companies

with a rating of at least "A-, VI" by A.M. Best Company, that are authorized by the California Insurance Commissioner to do business in the State of California. CITY will accept insurance provided by non-admitted, "surplus lines" carriers only if the carrier is authorized to do business in the State of California and is included on the List of Eligible Surplus Lines Insurers (LESLI list). All policies of insurance carried by non-admitted carriers are subject to all of the requirements for policies of insurance provided by admitted carriers described herein.

- 7.4 Modification. To assure protection from and against the kind and extent of risk existing with the Project, CITY, at its reasonable discretion, may renegotiate amounts and coverage at any time by giving LESSEE thirty (30) days prior written notice.
- 7.5 Accident Reports. LESSEE shall immediately report to CITY any accident causing property damage or injury to persons on the Permit Area or otherwise related to the Project. Such report shall contain the names and addresses of the involved parties, a statement of the circumstances, the date and hour of the accident, the names and addresses of any witnesses, and other pertinent information.
- 7.6 Required Endorsements. The following endorsements to the policies of insurance are required to be provided to the CITY before any work is initiated under this Permit.
- a. Commercial General Liability Insurance Endorsements.
- i. Additional Insured. To the fullest extent allowed by law including but not limited to California Insurance Code Section 11580.04, the policy or policies must include as an Insured the City of San Diego and its respective elected officials, officers, employees, agents and representatives with respect to liability arising out of (a) ongoing operations performed by you or on your behalf, (b) your products, (c) your work, including but not limited to your completed operations performed by you or on your behalf, or (d) premises owned, leased, controlled or used by you.
- ii. Primary and Non-Contributory Coverage. The policy or policies must provide that the insurance afforded by the Commercial General Liability policy or policies is primary to any insurance or self-insurance of the City of San Diego and its elected officials, officers, employees, agents and representatives as respects operations of the Named Insured. Any insurance maintained by the City of San Diego and its elected officials, officers,

employees, agents and representatives shall be in excess of LESSEE's insurance and shall not contribute to it.

- iii. Severability of Interest. The policy or policies must provide that the LESSEE's insurance shall apply separately to each insured against whom claim is made or suit is brought, except with respect to the limits of the insurer's liability and shall provide cross-liability coverage.

7.6.1

Automobile Liability Insurance Endorsements.

- i. Additional Insured. To the fullest extent allowed by law including but not limited to California Insurance Code Section 11580.04, the policy or policies must include as an Insured the City of San Diego and its respective elected officials, officers, employees, agents and representatives with respect to liability arising out of automobile owned, leased, hired or borrowed by or on behalf of the LESSEE.
- ii. Severability Of Interest. The policy or policies must provide that LESSEE's insurance shall apply separately to each insured against whom claim is made or suit is brought, except with respect to the limits of the insurer's liability and shall provide cross-liability coverage.

7.6.2 Worker's Compensation Insurance Endorsements.

- i. Waiver of Subrogation. The Worker's Compensation policy or policies must be endorsed to provide that the insurer will waive all rights of subrogation against the CITY and its respective elected officials, officers, employees, agents and representatives for losses paid under the terms of this policy or these policies which arise from work performed by the Named Insured for the CITY.

8. ACCEPTANCE OF SITE.

LESSEE represents and warrants that LESSEE has independently inspected the Site and made all tests, investigations, and observations necessary to satisfy itself of the condition of the Site. LESSEE agrees that LESSEE is relying solely on its independent inspections, tests, investigations, and observations in entering into this Lease. LESSEE acknowledges that the Site is in the condition called for herein and that LESSEE shall not hold CITY responsible for any defects, whether apparent or latent, at the Site. LESSEE has been given the opportunity to investigate the Site for the presence of any Hazardous Substances, including, without limitation, the opportunity to perform soil borings and other tests. LESSEE shall notify CITY if LESSEE'S investigations indicate the presence of any

Hazardous Substances on the Site. LESSEE waives any claims against CITY which may result from the presence of Hazardous Substances on the Premises or Site.

9. SITE PLANS.

LESSEE shall develop the Site in accordance with Site Plans approved by CITY'S Development Services Department and attached as Exhibit B. LESSEE'S failure to comply with the Site Plans shall be a default of this Lease.

10. IMPROVEMENTS AND ALTERATIONS.

Other than as approved by the Site Plans, LESSEE shall not construct any improvements, structures, or installations on the Site, or make any alterations to the Site (with the exception of necessary maintenance and/or repairs that does not include swapping out or replacing any Communications Equipment) without CITY'S prior written consent, which consent shall be in CITY'S sole discretion. This includes modifications that are considered "eligible facilities" under Section 6409 of the Middle Class Tax Relief and Job Creation Act ("Section 6409"). LESSEE shall not make major structural or architectural design alterations to approved improvements, structures, or installations on the Site without CITY'S prior written consent. CITY shall not be obligated by Lease to make, or assume any expense for, any improvements or alterations.

10.1. Landscaping. LESSEE shall install landscaping and irrigation (collectively, "Landscaping") on the Site in conformance with the description of the Site and Premises set forth in Exhibit A and the approved Site Plans set forth in Exhibit B. The installation of irrigation shall include connection to CITY'S existing irrigation system at the Site. LESSEE shall maintain the Landscaping installed on the Premises or Site to the reasonable satisfaction of the CITY Contact for a period of two (2) years from the date the Landscaping passes final inspection by CITY. The Landscaping shall be maintained in accordance to CITY'S landscape standards, attached hereto as Exhibit G, except that CITY will be responsible for watering the Landscaping during this two-year period. After the two-year period, CITY will maintain the Landscaping installed on the Premises or Site for the remainder of the Term.

10.2. Alterations to Communications Equipment. LESSEE shall not make any alterations, additions or improvements to the Communications Equipment, except for routine maintenance that does not include swapping out or replacing any Communications Equipment, unless: (1) LESSEE obtains CITY'S prior written consent, which shall be granted in the CITY'S sole discretion; (2) the alterations, additions or improvements do not damage or interfere with any adjacent improvements on the Site and/or Premises existing at such time; and (3) the alterations, additions or improvements comply with the requirements set forth in Exhibits D and E attached hereto. Nothing in this section shall be construed to eliminate LESSEE'S obligation to obtain development related permits and approvals for any alterations to the Communications Equipment that may be required by CITY'S Development Services Department or any other governmental agency having jurisdiction over LESSEE'S Operations.

- 10.3. Information to Permitting Authorities. In obtaining any required permits for improvements, structures, installations, and/or alterations on the Site, LESSEE shall inform permitting authorities, in writing, that the Premises are CITY-owned property.
- 10.4. Repair and Restoration. Nothing in this Section 10 shall relieve LESSEE of any obligation under this Lease to maintain the Site in a decent, safe, healthy, and sanitary condition, including, without limitation, structural repair and restoration of damaged or worn improvements.

11. COMPETENT MANAGEMENT.

Throughout the Term, LESSEE shall provide competent management of the Site for the permitted uses to the reasonable satisfaction of CITY. "Competent management" shall mean demonstrated ability in the management and operation of a wireless communication facility and related activities in a responsible manner and in accordance with industry standards.

12. COMPLIANCE WITH LAWS AND POLICIES.

- 12.1. General. LESSEE'S Operations shall, at all times, comply with all applicable laws, statutes, ordinances, and regulations of CITY, county, state, and federal governments at LESSEE'S sole cost and expense. LESSEE shall comply with all notices issued by CITY under the authority of all current or future laws, statutes, ordinances, or regulations. Upon receipt of same, LESSEE shall promptly deliver to CITY copies of all documentary evidence of such compliance received by or otherwise available to LESSEE. Without in anyway limiting this Section of the Agreement, LESSEE agrees to operate the Site in accordance with any and all applicable rules and regulations of the Federal Communications Commission's ("FCC") radio frequency ("RF") exposure guidelines. Should the FCC determine LESSEE'S operation of the Site exceeds the permitted levels of RF energy, and should LESSEE fail to cure the conditions of noncompliance within the time frame contained in the notice of noncompliance by the FCC, CITY may pursue an enforcement action against LESSEE with the FCC, as well any other remedy available to CITY at law or in equity.
- 12.2. Nondiscrimination. LESSEE shall not discriminate in any manner against any person or persons on account of race, color, religion, gender, gender expression, gender identity, sexual orientation, medical status, national origin, age, marital status, or physical disability in LESSEE'S Operations, including, but not limited to, the providing of goods, services, facilities, privileges, advantages, and accommodations, and the obtaining and holding of employment.
- 12.3. Equal Benefits. LESSEE shall comply with San Diego Municipal Code sections 22.4301-22.4308, which require lessees of CITY-owned property to offer the same employment benefits to employees with spouses and employees with domestic partners. To the extent so required by the San Diego Municipal Code, LESSEE shall certify that it will maintain such equal benefits throughout the term of this Lease

12.4 Equal Pay Ordinance. Unless an exception applies, LESSEE shall comply with the Equal Pay Ordinance codified in San Diego Municipal Code sections 22.4801 through 22.4809. LESSEE shall certify in writing that it will comply with the requirements of the Equal Pay Ordinance throughout the Term.

12.4.1. LESSEE and Sublessee Requirement. The Equal Pay Ordinance applies to any sublessee of the Premises to the same extent as it would apply to LESSEE. LESSEE shall require sublessees to certify compliance with the Equal Pay Ordinance in their subleases.

12.4.2. Notice Requirement. LESSEE must post a notice informing its employees of their rights under the Equal Pay Ordinance in their workplace or job site.

13. WATER QUALITY ASSURANCES.

The CITY and LESSEE are committed to the implementation of controls (best management practices, or BMPs) to manage activities on the Premises in a manner which aids in the protection of the City of San Diego's precious water resources. It is the LESSEE's responsibility to identify and implement an effective combination of BMPs so as not to cause pollutant discharges to the storm drain system in violation of San Diego Storm Water Management and Discharge Control Ordinance (San Diego Municipal Code sections 43.0301 to 43.0312).

Therefore, LESSEE shall at a minimum, implement and comply, as applicable with the Minimum Industrial and Commercial BMPs adopted under the San Diego Municipal Code section 43.0307(a).

It is ultimately the LESSEE's responsibility to prevent the pollutant discharges to the storm drain system. Therefore, the LESSEE will identify and implement any additional BMPs that may be required to avoid the discharge of pollutants to the storm drain system.

14. TELECOMMUNICATIONS PROVISIONS.

14.1. Radio Frequency Radiation. LESSEE shall maintain any radio frequency ("RF") radiation associated with the Communications Equipment within the levels allowed by federal regulations set forth in Section 1.1310 of Title 47 of the Code of Federal Regulations. Any area within one thousand (1,000) feet of any RF transmitting antenna located within the Site and casually accessible by the general public or by any worker at ground level, shall be maintained below limits stated in CFR Title 47 for General Population/Uncontrolled Exposure. LESSEE shall report to CITY any area of the Site discovered by LESSEE to exceed such federally mandated limits. LESSEE shall not hold CITY responsible for its radiation levels found to exceeds such limits. LESSEE shall indemnify, defend and hold the CITY harmless for any liabilities, fines, or other penalties claimed or imposed against the CITY that result from the existence of levels of radiation that exceed such federally mandated limits, which are caused in whole or in part, or contributed to, by LESSEE'S Operations; provided, however, that the duty to indemnify shall not extend to any liabilities,

finer, or other penalties claimed or imposed against the CITY arising from the CITY's established sole negligence or willful misconduct. Hazardous RF radiation levels may be encountered when climbing on antenna structures (refer to FCC OET Bulletin 65). Protection of employees performing service on buildings, roofs, air-conditioning equipment, water tanks, communications equipment, or any other maintenance work is of primary concern. Any areas in which such employees may be subjected to radiation levels that exceed the General Population/Uncontrolled Exposure limits must be clearly identified as required by CAL-OSHA. Additional information regarding these exposure limits can be found in the FCC's OET Bulletin 65, "Evaluating Compliance with FCC Guidelines for Human Exposure to Radiofrequency Electromagnetic Fields," and in supplements to Bulletin 65, all available at the FCC's Internet Web site: <http://www.fcc.gov/oet/rfsafety>.

14.2. Radio Frequency Interference. LESSEE shall comply with all requirements set forth in Exhibit D attached hereto, which may be updated from time to time in CITY'S sole discretion. LESSEE warrants that LESSEE'S Operations shall not result in degraded performance or RF interference with any CITY-authorized uses at the Premises.

14.3. Industry Standards. LESSEE shall perform LESSEE'S Operations in adherence to industry standards set by the Federal Communications Commission ("FCC"). In addition to the requirements, LESSEE shall comply with the following supplemental requirements:

14.3.1. LESSEE shall remove all trash and debris from the Site and/or Premises caused by LESSEE at the end of each workday;

14.3.2. Tower and structure climbing shall be done in compliance with all CAL-OSHA requirements;

14.3.3. All transmitters shall have all necessary protection, such as cavity filtering and transmitter isolators, to eliminate any RF degradation of the receive signal to other users at the Premises; and

14.3.4. LESSEE shall comply with the requirements set forth in Exhibit E attached hereto with respect to LESSEE'S Operations. CITY may, in its sole discretion, update Exhibit E from time to time.

14.4. Other Facilities. LESSEE shall not access any other wireless communication facility or CITY-owned communications equipment (including any towers) located on the Premises without CITY'S prior consent.

14.5 Interference with CITY Operations or Public Use. LESSEE'S Operations shall not interfere with CITY operations or the public's use of CITY-owned property.

15. WASTE, DAMAGE, OR DESTRUCTION.

LESSEE shall immediately give notice to CITY of any fire or any other damage created by LESSEE'S own Operations, that occurs on the Site and/or Premises, either during or after the completion of construction of approved improvements. LESSEE shall not commit, or

allow to be committed, any waste or injury or any public or private nuisance in connection with LESSEE'S Operations. LESSEE shall keep the Site and/or Premises clean and clear of refuse and obstructions created by LESSEE'S Operations, and dispose of all garbage, trash, and rubbish generated by LESSEE'S Operations in a manner satisfactory to CITY. If the Site and/or Premises is damaged by any cause that puts the Site and/or Premises into a condition which is not decent, safe, healthy, and sanitary, LESSEE shall make, or cause to be made, full repair of the damage and restore the Site and/or Premises to the condition which existed prior to the damage; or, at CITY'S option, LESSEE shall clear and remove from the Site and/or Premises all debris resulting from the damage and restore the Site and/or Premises in accordance with the Site Plans previously submitted to and approved by CITY, in writing, in order to replace in kind and scope the operation which existed prior to the damage. LESSEE shall commence preliminary steps toward performing repairs and/or restoration of the Site and/or Premises as soon as practicable, but no later than ten (10) calendar days after the occurrence of the fire or damage, and shall complete the required repairs and/or restoration of the Site within sixty (60) calendar days after such occurrence, provided that any and all governmental approvals and permits required for such repairs and/or restoration have been obtained by LESSEE and LESSEE has diligently acted to obtain such approvals and permits. Failure to timely repair damage to the Site and/or Premises will be considered a default under the Lease.

16. HAZARDOUS MATERIALS.

LESSEE shall not allow the illegal installation, storage, utilization, generation, sale or release of any Hazardous Substance or otherwise regulated substances in, on, under or from the Site and/or Premises by any of LESSEE'S officers, employees, agents, contractors, invitees and guests. LESSEE and LESSEE'S officers, employees, agents, contractors, invitees and guests shall not install, store, utilize, generate or sell any Hazardous Substance on the Site and/or Premises without CITY'S prior written consent. LESSEE shall, prior to initiating any operations, obtain all required permits from applicable regulatory agencies, including without limitation the San Diego County Department of Environmental Health, local fire agencies, the San Diego County Department of Weights and Measures, the San Diego County Air Pollution Control District, and the San Diego Regional Water Quality Control Board. Installing, utilizing, storing, or any other presence of a Hazardous Substance includes boxes, bags, bottles, drums, cylinders, above or below ground tanks, equipment with tanks, or any other type of container, equipment or device which holds or incorporates a Hazardous Substance or hazardous waste.

- 16.1 **Release.** For all purposes of this Lease, a "release" shall include without limitation any spilling, leaking, pumping, pouring, emitting, emptying, discharging, injecting, escaping, leaching, dumping or otherwise disposing of a Hazardous Substance.
- 16.2 **Remediation.** If LESSEE'S Operations result in a release of a Hazardous Substance, LESSEE shall pay all costs of remediation and removal to the CITY'S satisfaction for unrestricted reuse of the Premises, to the extent as required by applicable law and in accordance with all applicable laws, rules, and regulations of governmental authorities.

- 16.3 Removal. If LESSEE or LESSEE'S officers, employees, agents, contractors, invitees and guests has received approval and permits to store, utilize, generate or install, or otherwise bring Hazardous Substances to the Site and/or Premises, LESSEE shall remove all such Hazardous Substances in any type of container, equipment or device from the Site immediately upon or prior to the expiration or earlier termination of this Lease. CITY reserves the right to conduct inspections of the Site and/or request documentation demonstrating the legal removal and/or disposal of the Hazardous Substances or other containers, equipment or devices from the Site. If LESSEE fails to comply with the foregoing requirements, LESSEE shall be responsible for any and all costs incurred by CITY to remove any container, equipment or device requiring disposal or removal as required by this provision.
- 16.4 Indemnity. LESSEE shall protect, defend, indemnify, and hold CITY harmless from any and all claims, costs, and expenses related to environmental liabilities resulting from LESSEE'S Operations, including without limitation: (i) costs of environmental assessments; (ii) costs of regulatory remediation oversight; (iii) costs of remediation and removal; (iv) any necessary CITY response costs; (v) all fines, penalties or fees assessed by any regulatory agency; (vi) damages for injury to natural resources, LESSEE'S officers, employees, invitees, guests, agents or contractors, or the public; and (vii) all costs of any health assessments or health effect studies.
- 16.5 Notice of Release. If LESSEE knows or has reasonable cause to believe that a Hazardous Substance has been released on, from or beneath the Site and/or Premises, LESSEE shall immediately notify CITY and any appropriate regulatory or reporting agency pursuant to California Code of Regulations Title 19 and any other applicable laws or regulations. LESSEE shall deliver a written report thereof to CITY within three (3) days after receipt of the knowledge or cause for belief and submit any required written reports to regulatory or reporting agencies as required by regulation or law. If LESSEE knows or has reasonable cause to believe that such substance is an imminent release or is an imminent substantial danger to public health and safety, and such imminent release has been caused by LESSEE or LESSEE'S contractors, agents or employees or such Hazardous Substances have been brought onto the Site by LESSEE, LESSEE'S contractors, agents, or employees, LESSEE shall take all actions necessary to alleviate the danger. LESSEE shall immediately notify CITY in writing of any violation, notice to comply, or notice of violation received or the initiation of environmental actions or private suits related to the Site.
- 16.6 Environmental Assessment. Upon reasonable cause to believe that LESSEE'S occupancy, use, development, maintenance, or restoration of the Site resulted in any Hazardous Substance being released on, from or beneath the Site or Premises, CITY may cause an environmental assessment under regulatory oversight of the suspect area to be performed by a professional environmental consultant registered with the State of California as a Professional Engineer, Certified Engineering Geologist or Registered Civil Engineer. The environmental assessment shall be obtained at LESSEE'S sole cost and expense,

and shall establish what, if any, Hazardous Substances have more likely than not been caused by LESSEE'S occupancy, use, development, maintenance, or restoration of the Site, and in what quantities. If any such Hazardous Substances exist in quantities greater than allowed by CITY, county, state or federal laws, statutes, ordinances or regulations, or require future restricted re-use of the Site and/or Premises, then the environmental assessment shall include a discussion of such substances with recommendations for remediation and removal necessary to effect unrestricted re-use to the extent as required by applicable law and in compliance with those laws or statutes, and estimates of the cost of such remediation or removal. LESSEE shall cause, or if LESSEE fails to do so within a reasonable period of time, as determined by CITY in its sole discretion, then CITY may cause, the remediation and/or removal recommended in the environmental assessment such that unrestricted re-use of the Site and/or Premises and compliance with environmental laws and regulations are achieved, and LESSEE shall pay all costs and expenses therefor.

17. SIGNS.

LESSEE shall only post signs required by federal, state, or local regulations, including, without limitation, safety signs required by OSHA, FAA, and/or FCC. LESSEE shall not erect or display any banners, pennants, flags, posters, signs, decorations, marquees, awnings, or similar devices or advertising on the Premises and/or Site without CITY'S prior written consent, which consent shall be in CITY'S sole discretion. If any such unauthorized item is found on the Premises and/or Site, LESSEE shall remove the item at LESSEE'S sole cost and expense within twenty-four (24) hours after CITY'S demand therefor, or CITY may then enter the Site and/or Premises and remove the item at LESSEE'S cost and expense. LESSEE shall post any signs required by law, clearly marked at the Site indicating LESSEE'S name and emergency telephone number.

18. MAINTENANCE.

LESSEE shall, at its sole cost and expense, continuously maintain the Site throughout the Term. In doing so, LESSEE shall, at its sole cost and expense, make all repairs, restoration, and replacements (including structural repairs and restoration of damaged or worn improvements) necessary to maintain and preserve the Site in a decent, safe, healthy, and sanitary condition. All such maintenance, repairs, restoration, and replacements shall be completed to the satisfaction of CITY, in conformance with the description of the Site and Premises set forth in Exhibit A, the approved Site Plans set forth in Exhibit B, and in compliance with all applicable codes and standards of CITY, state, and federal agencies. This provision is not meant to supersede the obligations of the Parties stated in section 10.1 above in regards to Landscaping.

- 18.1. CITY Maintenance. CITY reserves the right to perform any needed maintenance on the Site at any time. If CITY performs such maintenance, CITY shall provide LESSEE with at least forty-eight (48) hours notice prior to commencing the work (except in the event of an emergency, in which case, no prior notice shall be required, but CITY shall give LESSEE notice as soon as reasonably possible thereafter), and LESSEE shall comply with all applicable safety requirements issued

by CITY to ensure the safety of CITY personnel performing such maintenance on the Site.

- 18.2. Emergency Maintenance Procedures. The Parties shall comply with the emergency maintenance procedures set forth in Exhibit F, including the requirement to notify the other party, in writing, of any changes to its emergency contacts and telephone numbers.

19. ENTRY AND INSPECTION.

CITY may, at any time, without any obligation to do so, enter the Site for the purpose of viewing and ascertaining the condition of the Site, or to protect CITY'S interest in the Site, or to inspect the operations conducted on the Site. If the inspection requires CITY to enter onto a portion of the Site not accessible by the public, LESSEE reserves the right to have a representative present to facilitate access. If CITY'S entry or inspection discloses that the Site are not in a decent, safe, healthy, and sanitary condition, CITY may, after ten (10) calendar days written notice to LESSEE, have any necessary maintenance work done in order to keep the Site in a decent, safe, healthy, and sanitary condition, all at LESSEE'S sole cost and expense, and LESSEE shall promptly pay any and all costs incurred by CITY in having the necessary maintenance work done. If at any time CITY determines that the Site are not in a decent, safe, healthy, and sanitary condition, CITY may, without additional notice, require LESSEE to file with CITY a faithful performance bond to assure prompt correction of any condition which is not decent, safe, healthy, and sanitary. The bond shall be in an amount adequate, in CITY'S opinion, to correct the unsatisfactory condition. LESSEE shall pay the cost of the bond. The rights reserved in this section shall not create any obligation on CITY or increase CITY'S obligations elsewhere in this Lease.

20. UTILITIES.

LESSEE shall order, obtain, and pay for all utilities, including installation and service charges, in connection with LESSEE'S Operations. All utilities on the Site shall be installed underground and shall be used for LESSEE'S Operations only. Utilities shall be constructed and located in accordance with the approved Site Plans.

21. TAXES.

LESSEE shall pay, before delinquency, all taxes, assessments, and fees assessed or levied upon LESSEE or the Site, including the land, any buildings, structures, machines, equipment, appliances, or other improvements or property of any nature whatsoever erected, installed, or maintained by LESSEE, or levied by reason of LESSEE'S business or other LESSEE activities related to the Site, including, without limitation, any licenses or permits. LESSEE acknowledges that this Lease may create a possessory interest subject to property taxation, and that LESSEE may be subject to the payment of taxes levied on the leasehold interests. LESSEE shall pay all such possessory interest taxes. LESSEE'S payment of taxes, fees, and assessments shall not reduce any rent due CITY.

22. SUPERIOR INTERESTS.

This Lease is subject to all liens, encumbrances, covenants, conditions, restrictions, reservations, contracts, leases, licenses, easements, and rights-of-way pertaining to the Site,

whether or not of record. LESSEE shall obtain all licenses, permits, and agreements from such third parties as may be or may become necessary or reasonably advisable to allow LESSEE'S Operations, relative to any such superior interest. If LESSEE'S Operations are or become inconsistent or incompatible with a preexisting, superior interest, LESSEE shall take such actions and pay all costs and expenses necessary to remove such inconsistency or incompatibility to the satisfaction of the holder of the superior interest.

23. ENCUMBRANCES.

Only with CITY'S prior written consent in each instance, which consent shall be in CITY'S sole discretion, and upon the condition that LESSEE apply any Site-related loan proceeds exclusively to its installation of wireless communication facilities on the Site, LESSEE may pledge its leasehold estate hereunder to secure its performance under the subject debt instrument.

- 23.1. Use of Loan Proceeds. A reasonable portion of such loan proceeds may be disbursed for payment of incidental costs of installing LESSEE'S wireless communication facilities on the Site, including, but not limited to, the following: off-site improvements for service of the Site; on-site improvements; escrow charges; premiums for hazard insurance or other insurance or bonds required by CITY; title insurance premiums; reasonable loan costs, such as discounts, interest, and commissions; and architectural, engineering, and attorney fees and other normal expenses incidental to such installation.
- 23.2. Subsequent Encumbrances. After the Site is fully developed, as contemplated by this Lease and to CITY'S satisfaction, if LESSEE proposes a subsequent encumbrance on its leasehold estate hereunder, then CITY'S consent thereto may be subject, in CITY'S sole discretion and without limitation, to increasing the rent to then-current market rates. LESSEE may use the proceeds from any such subsequent encumbrance for any purpose approved by CITY.
- 23.3. Acceptance of Approved Mortgagee or Beneficiary. Upon a foreclosure or transfer in lieu of foreclosure of a CITY-approved encumbrance, CITY shall accept the approved mortgagee or beneficiary as the "LESSEE" under this Lease, with all rights and obligations thereof granted and imposed herein. Such mortgagee or beneficiary may assign its interest in this Lease to its nominee if CITY deems, in its sole discretion, such nominee to be a reputable, qualified, and financially responsible person.
- 23.4. Encumbrance Approved by CITY. Any CITY-approved encumbrance shall be subject and subordinate to all of the terms, covenants, and conditions of this Lease, and shall not be deemed to amend or alter any such term, covenant, or condition. LESSEE acknowledges that pursuant to City Charter section 225, each person having an interest in this Lease shall be subject to CITY'S review and approval.
- 23.5. Liens. LESSEE shall at all times protect, defend, indemnify, and hold CITY harmless from and against any and all claims for labor or materials in connection with LESSEE'S use, improvement, alteration, maintenance, or repair of the Site, and all costs of defending against such claims, including, without limitation, reasonable attorney fees. If LESSEE'S use, improvement, alteration, maintenance,

or repair of the Site results in a lien or notice of lien being filed against the Premises and/or Site LESSEE shall, within five (5) calendar days after such filing, either: (a) take all actions necessary to record a valid release of the lien; or (b) deliver to CITY a bond, cash, or other security acceptable to CITY in an amount sufficient to pay in full all claims of all persons seeking relief under the lien.

24. ASSIGNMENT AND SUBLETTING.

24.1. Assignment.

- 24.1.1. For the purposes of this section, "Assignment" shall include, without limitation, the transfer of any interest in this Lease by LESSEE or by any partners, principals, or controlling shareholders of LESSEE, and, if LESSEE is other than a natural person, the transfer of a controlling interest in LESSEE or any of LESSEE'S general partners, principals, or controlling shareholders.
- 24.1.2. LESSEE shall not assign this Lease, or any interest in this Lease, without CITY'S prior written consent, which consent shall be in CITY'S sole discretion.
- 24.1.3. CITY'S consent to any Assignment pursuant to Section 24.1.2 shall be conditioned upon the assignee agreeing, in writing, that it will assume the rights and obligations assigned, and that it will keep and perform all covenants, conditions, and provisions of this Lease which are applicable to the rights acquired.
- 24.1.4. LESSEE shall not permit any person or entity (other than the employees, agents, contractors, and/or guests of LESSEE) to use or occupy the Site, or any part of the Premises.
- 24.1.5. Consent by CITY to any Assignment of this Lease pursuant to Section 24.1.2 shall not be deemed to be consent to any subsequent Assignment to the same or any other person.
- 24.1.6. Neither this Lease nor any interest herein shall be assignable as to LESSEE'S interest herein by operation of law, without CITY'S prior written consent.
- 24.1.7. Any Assignment of this Lease, or any use or occupancy of the Site and/or Premises by any other person or entity, in violation of the foregoing provisions (Sections 24.1.1 through 24.1.6) shall be void and a default of this Lease, and CITY may thereupon terminate this Lease.

24.2. Subletting. LESSEE shall not sublet, in whole or in part, the Site, or any right or appurtenant privilege to the Site.

- 24.2.1. Any subletting, in whole or in part, of the Site shall be void and shall be a default of this Lease, and CITY may thereupon terminate this Lease.

- 24.3. Provisions Binding on Successors. Except as otherwise provided in this Lease, all of the terms, covenants, and conditions of this Lease shall apply to, benefit, and bind the successors and assigns of the respective parties, jointly and individually.

25. INDEMNIFICATION.

LESSEE shall protect, defend, indemnify, and hold CITY, its elected officials, officers, representatives, agents, and employees harmless from and against any and all claims asserted or liability established for damages or injuries to any person or property, including injury to LESSEE'S officers, employees, agents, contractors, invitees and guests, which arise out of or are in any manner directly or indirectly connected with this Lease or LESSEE'S Operations, including damages arising out of the release of Hazardous Substances caused by LESSEE'S Operations, and all expenses of investigating and defending against same, including without limitation reasonable attorney fees and costs; provided, however, that LESSEE'S duty to indemnify and hold harmless shall not include any established liability arising from the sole negligence or willful misconduct of CITY, its elected officials, officers, representatives, agents and employees. CITY may, at its election, conduct the defense or participate in the defense of any claim related in any way to this indemnification. If CITY chooses at its own election to conduct its own defense, participate in its own defense, or obtain independent legal counsel in defense of any claim related to this indemnification, LESSEE shall pay all reasonable costs related thereto, including without limitation reasonable attorney fees and costs.

26. OTHER GOVERNMENTAL ACTIONS.

By entering into this Lease, neither CITY nor the San Diego City Council is obligating itself to any other governmental agent, board, commission, or agency with regard to any other discretionary action relating to the development, occupancy, use, or maintenance of the Site. Discretionary action includes, but is not limited to any rezoning, variance, environmental clearance, or any other governmental approval that may be required for LESSEE'S Operations. LESSEE shall diligently seek, at its sole cost and expense, all entitlements and actions from both CITY and other governmental agencies with jurisdiction over the Site, as are necessary for LESSEE'S Operations.

27. CITY'S RESERVATION OF RIGHTS.

- 27.1. Resources. CITY reserves all rights, title, and interest in any and all subsurface natural gas, oil, minerals, and water on or within the Site.
- 27.2. Use. CITY reserves the right to grant and use easements or to establish and use rights-of-way over, under, along, and across the Site for utilities, thoroughfares, or access as CITY deems advisable, in its sole discretion, for the public good.
- 27.3. Entry. CITY may enter the Site to develop and/or make repairs to municipal resources and services. CITY shall not unreasonably interfere with LESSEE'S use of the Site and shall reimburse LESSEE for physical damages, if any, to the permanent improvements located on the Site or to LESSEE'S Communications Equipment resulting from CITY exercising the rights reserved in this section. Such reimbursement may include a reduction in the rent proportionate to the amount of physical damage, as reasonably determined by CITY. CITY shall pay the costs of

maintenance and repair of all CITY installations made pursuant to these reserved rights.

28. REASSIGNMENT OF SPACE.

At any time during the Term, but only once during the Term, CITY, in its sole discretion, may reassign LESSEE to a different location within the Premises ("Reassignment Site").

- 28.1. Timing and Costs. LESSEE shall relocate its Communications Equipment to the Reassignment Site either within ninety (90) calendar days after the execution of a written agreement between the Parties concerning the location and dimensions of the Reassignment Site, or otherwise as soon as possible after receipt of all necessary permits and approvals required for any CITY construction or redevelopment project which requires such relocation, and receipt of all permits and approvals required for LESSEE'S use of the Reassignment Site. LESSEE shall cooperate fully with CITY and its contractors during any reassignment, and shall pay all expenses associated with the reassignment.
- 28.2. Physical Relocation of Equipment. The physical relocation of all or any part of LESSEE'S Communications Equipment shall only be done by LESSEE or LESSEE'S contractors.
- 28.3. Broadcast and/or Receiving Capability. During physical relocation of the Communications Equipment to the Reassignment Site, CITY will work with LESSEE to attempt to secure an alternative CITY-approved site for LESSEE to operate temporary installed communications equipment, which may include a CITY-approved temporary wireless communication facility on the Premises and which will be installed and maintained at LESSEE'S sole cost and expense.
- 28.4. No Agreement. If CITY and LESSEE are unable to agree on an acceptable Reassignment Site, then LESSEE or CITY may terminate this Lease upon thirty (30) calendar days prior written notice, without further obligation thereto.
- 28.5. Site Redefined. After a reassignment and relocation as provided in this section, the Site shall be redefined to be the Reassignment Site. CITY and LESSEE agree that "as built" drawings of the Relocation Site, including any access and utility easements, may be prepared by a licensed architect at LESSEE'S sole cost and expense. In such event, Exhibits A and B of this Lease, as applicable, shall be amended (pursuant to Section 33.11 below) to include a full description of the Reassignment Site and the new "as built" drawings. Except as expressly provided in this section, any such reassignment and relocation shall not alter, modify, or otherwise change any of the terms or conditions of this Lease.

29. EMINENT DOMAIN.

If all or part of the Site is taken through condemnation proceedings or under threat of condemnation by any public authority with the power of eminent domain, the interests of CITY and LESSEE (or its beneficiary or mortgagee) shall be as follows:

- 29.1. Full Taking. If the entire Site is taken, this Lease shall terminate on the date of the transfer of title or possession to the condemning authority, whichever first occurs.
- 29.2. Partial Taking - Remainder Unusable. If a partial taking of the Site occurs, and in the opinion of CITY, the remaining part of the Site is unsuitable for the Lease operation, this Lease shall terminate on the date of the transfer of title or possession to the condemning authority, whichever first occurs.
- 29.3. Partial Taking - Remainder Usable. If a partial taking of the Site occurs, and in the opinion of CITY, the remaining part of the Site is suitable for continued Lease operation, this Lease shall terminate in regard to the portion taken on the date of the transfer of title or possession to the condemning authority, whichever first occurs, but shall continue for the portion not taken. The rent shall be equitably reduced to reflect the portion of the Site taken, but only to the extent that LESSEE'S use of the Site is reduced or impaired.
- 29.4. Award. All monies awarded in any taking shall belong to CITY, whether the taking results in diminution in value of the leasehold or the fee, or both. LESSEE shall be entitled to any award attributable to the taking of, or damages to, LESSEE'S then-remaining leasehold interest in installations or improvements of LESSEE. CITY shall have no liability to LESSEE for any award not provided by the condemning authority.
- 29.5. Transfer. CITY may transfer CITY'S interests in the Site in lieu of condemnation to any authority entitled to exercise the power of eminent domain. If such a transfer occurs, LESSEE shall retain whatever interest LESSEE may have in the fair market value of any improvements placed by LESSEE on the Site in accordance with this Lease.
- 29.6. No Inverse Condemnation. CITY'S exercise of any right under this Lease shall not be interpreted as an exercise of the power of eminent domain and shall not impose any liability upon CITY for inverse condemnation.

30. DEFAULT AND REMEDIES

- 30.1. Default. Each of the following shall constitute an event of default under this Lease:
- 30.1.1. LESSEE'S failure to make any payment required under this Lease when due, if the failure continues for five (5) calendar days past due following written notice of the failure by CITY;
- 30.1.2. LESSEE'S breach of any of its obligations under this Lease, other than those requiring payment to CITY, and LESSEE either: (i) fails to cure the breach within thirty (30) calendar days following written notice from CITY; or, (ii) if such breach is not curable within thirty (30) calendar days, fails to commence to cure the breach within thirty (30) calendar days and to diligently pursue the cure to completion;
- 30.1.3. LESSEE voluntarily files any petition under any bankruptcy or insolvency act or law;

- 30.1.4. LESSEE has involuntarily filed against it any petition under any bankruptcy or insolvency act or law and the matter is not dismissed by a court of competent jurisdiction within ninety (90) calendar days of filing;
- 30.1.5. LESSEE is adjudicated a bankrupt;
- 30.1.6. LESSEE makes a general assignment for the benefit of creditors; and
- 30.1.7. LESSEE uses the Site for any unauthorized purpose.

30.2. Remedies.

- 30.2.1. General. Upon LESSEE'S default under this Lease, CITY may pursue any one or more of the remedies listed in this section in addition to any other remedies now or later available to CITY, in law or equity. Such remedies shall be cumulative and not exclusive.
- 30.2.2. For Monetary Default. Upon LESSEE'S default for nonpayment under Section 30.1.1 of this Lease, CITY may, in its sole discretion, either give LESSEE, or any person claiming rights through LESSEE, a written Five-Day Notice to Pay or Quit, or CITY may terminate this Lease and all rights of LESSEE and of all persons claiming rights through LESSEE to the Site or to possession of the Site, and CITY may enter and take possession of the Site and may recover the amount set forth below.
- 30.2.3. For Non-Monetary Default. Upon LESSEE'S default based upon Sections 30.1.2 through 30.1.7 of this Lease, CITY may, in its sole discretion, terminate this Lease, and all rights of LESSEE and of all persons claiming rights through LESSEE to the Site or possession of the Site, and CITY may enter and take possession of the Site and may recover from LESSEE the amount set forth below. If any default described in Sections 30.1.2 through 30.1.7 of this Lease is not curable within thirty (30) calendar days after notice to LESSEE, CITY will not terminate this Lease pursuant to the default, if LESSEE immediately commences to cure the default and diligently pursues the cure to completion.
- 30.2.4. CITY'S Recovery Upon Termination. Upon termination of the Lease due to LESSEE'S default, CITY may recover the sum of:
 - 30.2.4.1. The worth at the time of award of any unpaid rent that had been due at the time of termination; plus
 - 30.2.4.2. The worth at the time of award of the amount by which (i) the unpaid rent that would have been earned after termination until the time of award minus (ii) the amount of the rent lost, if any, that LESSEE affirmatively proved could have been reasonably avoided; plus
 - 30.2.4.3. The worth at the time of award of the amount by which (i) the unpaid rent for the balance of the Term after the time of the

award minus (ii) the amount of rent lost, if any, as LESSEE affirmatively proves could be reasonably avoided; plus

- 30.2.4.4. Any other amount necessary to compensate CITY for the detriment proximately caused by LESSEE'S failure to perform LESSEE'S obligations or that, in the ordinary course of things, would be likely to result; plus
- 30.2.4.5. All other amounts in addition to or in lieu of those previously stated as may be permitted by California law.
- 30.2.4.6. As used in Sections 30.2.4.1 and 30.2.4.2, the "worth at time of award" shall be computed by allowing interest at the rate of ten percent (10%) per annum. As used in Section 29.2.4.3, the "worth at the time of award" shall be computed by discounting that amount at the discount rate of the Federal Reserve Bank of San Francisco at the time of award plus two percent (2%). As used in this section, the term "rent" shall include base rent and any and all other amounts that LESSEE is required to pay to CITY under this Lease.
- 30.2.4.7. The calculation of any sum under this section shall be based on a 30-day month and a 360-day year.

30.3. Leasehold Pledged as Security. If LESSEE is in default under this Lease and the leasehold is pledged as security for a CITY-authorized encumbrance, CITY shall notify the mortgagee or beneficiary thereof of LESSEE'S default. CITY shall allow such mortgagee or beneficiary thirty (30) calendar days to cure the default or, if the default is not curable within thirty (30) calendar days, to commence to cure the default and diligently pursue the cure to completion. CITY may, in its sole discretion, extend such time to cure the default if CITY deems that the mortgagee or beneficiary is pursuing the cure with reasonable diligence.

30.3.1. If the mortgagee or beneficiary is required to exercise its right to cure a default through litigation or foreclosure, then CITY may take the following actions to expeditiously cure the default:

- 30.3.1.1. CITY may correct the default and charge the costs incurred to LESSEE'S account, which charge shall be due and payable within thirty (30) days after CITY'S statement of such costs is delivered to LESSEE and mortgagee or beneficiary;
- 30.3.1.2. CITY may correct the default and may recover the costs incurred from the proceeds of any insurance fund held by CITY, CITY and LESSEE, or by CITY and mortgagee or beneficiary, or CITY may use the funds of any faithful performance or cash bond on deposit with CITY, or CITY may call on the bonding agent to correct the default or to pay the cost of correction performed by or at the direction of CITY; or

- 30.3.1.3. CITY may terminate this Lease as to the rights of LESSEE by assuming or causing the assumption of liability for any CITY-authorized encumbrance on the leasehold. LESSEE shall assume and pay any and all penalties or bonuses required by the beneficiaries, trustees or mortgagees as a condition of CITY'S early payoff of the related obligations. CITY may, as an alternative, substitute for the terminated LESSEE a new tenant reasonably satisfactory to the mortgagee or beneficiary. Any reasonable costs incurred by CITY in entering into a new lease with the same terms and conditions as this Lease with the new tenant shall be the responsibility of the terminated LESSEE, and LESSEE shall reimburse CITY for all such costs.
- 30.3.2. If the default is not curable by LESSEE, then any lender holding a beneficial interest in the leasehold, whose qualifications as an assignee are approved by CITY, may substitute itself in the place of LESSEE by assuming all of LESSEE'S rights and obligations under this Lease. If such a lender notifies CITY of its intention to substitute itself in LESSEE'S place, in writing, within thirty (30) calendar days after receipt of CITY'S notice of default, and the default is cured by the lender, then this Lease will not terminate pursuant to the default. Subject to such a cure and LESSEE'S assignment to the lender of LESSEE'S rights and obligations under this Lease, CITY shall consent to the assignment.
- 30.4. Quitclaim Deed. Upon termination of this Lease for any reason, LESSEE shall execute, acknowledge, and deliver to CITY, within thirty (30) calendar days after written demand, a valid and recordable quitclaim deed relinquishing LESSEE'S interest in the Site. If LESSEE fails or refuses to deliver any such quitclaim deed, CITY may prepare and record a notice reciting LESSEE'S failure to perform such obligation, and such notice shall be conclusive evidence of the termination of this Lease and termination of LESSEE'S rights to the Site.
- 30.5. Abandonment by LESSEE. If LESSEE breaches this Lease and abandons the Site, this Lease shall continue in effect as long as CITY does not terminate this Lease, and CITY may enforce all its rights and remedies under this Lease, including, without limitation, the right to recover the rent as it becomes due, plus damages.
- 30.6. Waiver. CITY'S waiver of a default shall not constitute a waiver of any other default. Any waiver of a default shall be in a writing executed by CITY in order to constitute a valid and binding waiver. CITY'S delay or failure to exercise a remedy or right shall not be a waiver of that or any other remedy or right under this Lease. The use of one remedy or right for any default shall not waive the use of another remedy or right for the same or any other default. CITY'S acceptance of any rent shall not be a waiver of any default preceding the rent payment. The property constituting the Site is CITY-owned and held in trust for the benefit of the citizens of the City of San Diego. CITY'S failure to discover a breach or default or take prompt action to require the cure of any breach or default shall not result in an equitable estoppel, but CITY may, at all times, require the cure of any breach or default regardless of when discovered.

31. OWNERSHIP OF IMPROVEMENTS AND PERSONAL PROPERTY.

Except as otherwise provided in this section, all improvements constructed on the Site by LESSEE or by LESSEE'S contractors and/or subcontractors under a previous Lease, or at any time during the Term of this Lease, including any equipment shelters, conduit, and fence (hereinafter referred to in this section as "LESSEE'S Improvements"), as well as all Communications Equipment, machines, and appliances brought to the Site by LESSEE or LESSEE'S contractors and/or subcontractors at any time during the Term (hereinafter referred to as "LESSEE'S Personal Property") shall be the property of LESSEE during the Term (hereinafter referred to as "LESSEE'S Property").

- 31.1. At the expiration or earlier termination of this Lease, and at CITY'S option, any and all of LESSEE'S Improvements shall be deemed to be part of the Site and shall become CITY'S property free of all liens and claims, except as otherwise provided in this Lease. As applicable, LESSEE shall present CITY with a bill of sale transferring ownership of LESSEE'S Improvements to the CITY; provided however, that such bill of sale shall transfer ownership to CITY without any representation or warranty from LESSEE regarding the condition of LESSEE'S Improvements or their fitness for any particular purpose.
 - 31.1.1. If CITY elects not to assume ownership of any of LESSEE'S Improvements, CITY shall notify LESSEE at least one hundred eighty (180) calendar days prior to the expiration of this Lease, or immediately upon earlier termination of this Lease, and LESSEE shall remove all such LESSEE'S Improvements as directed by CITY, all at LESSEE'S sole cost and expense. If LESSEE fails to remove any of LESSEE'S Improvements as directed, CITY may cause their removal, and LESSEE shall reimburse CITY on demand for the full cost thereof.
- 31.2. On or before the expiration of this Lease, or as CITY may direct upon earlier termination of this Lease, LESSEE shall remove from the Site LESSEE'S Personal Property. If LESSEE fails to remove any of LESSEE'S Personal Property as required herein, then either: (i) such property shall be considered abandoned and become CITY'S property free of all claims and liens; or (ii) CITY may cause such property's removal, and LESSEE shall reimburse CITY on demand for the full cost of the removal, storage and all other costs reasonably associated therewith.
 - 31.2.1. If LESSEE desires to dispose of any of LESSEE'S Personal Property used in the operation of its wireless communication facilities on the Site, CITY shall have the first right to acquire or purchase such property.
- 31.3. LESSEE shall repair, at its sole cost and expense, all damage to the Premises or Site resulting from the removal of LESSEE'S Property from the Premises by LESSEE or LESSEE's contractors and/or subcontractors.
 - 31.3.1. If the removal of LESSEE'S Property by LESSEE or LESSEE'S contractors and/or subcontractors or by CITY takes place after expiration of this Lease, or beyond CITY'S direction upon earlier termination of this Lease, LESSEE shall pay rent to CITY at the rate in effect immediately

prior to the expiration or earlier termination of this Lease, until all of LESSEE'S Property has been removed from the Site.

32. NOTICES.

Any notice required or permitted to be given under this Lease shall be in writing and may be served personally, sent by United States mail, postage prepaid, or sent by reliable overnight courier, addressed to the Parties as follows, or to any mortgagee, trustee, or beneficiary, as applicable, at the appropriate address designated, in writing, by the respective party. Only notices alleging Default will be sent via certified mail with return receipt:

LESSEE:

Sprint PCS Assets, L.L.C.: (Sprint Cascade # SD03XC022)
Attn: Property Services
Mailstop KSOPHT0101-Z2650
6391 Sprint Parkway
Overland Park, KS 66251-2650
Telephone: 800/357-7641
Facsimile: 913/523-9735
Email: <https://landlordsolutions.sprint.com/>

With a copy to:

Sprint Regional Site Development/ San Diego
Mailstop CASDGG0101 – 1026
3730 Fifth Avenue
San Diego, California 92103
Attn: Site Development Manager

With a mandatory copy to:

Sprint Law Department
Sprint Site ID: SD03XC022
Attn.: Real Estate Attorney
Mailstop KSOPHT0101-Z2020
6391 Sprint Parkway
Overland Park, Kansas 66251-2020

CITY:

City of San Diego
Real Estate Assets Department
Attention: Real Estate Assets Director
1200 Third Avenue, Suite 1700, MS 51A
San Diego, CA 92101-4155

- 32.1. Address Changes. Any party entitled or required to receive notice under this Lease may, by like notice, designate a different address to which notices shall be sent.
- 32.2. When Effective. Notice shall be effective upon personal service, or five (5) calendar days after deposit in the U. S. mail.

33. MISCELLANEOUS PROVISIONS.

- 33.1. Governing Law. This Lease shall be governed, construed, and enforced in accordance with the laws of the State of California. Any lawsuit to enforce this Lease shall be filed in the Superior Court of California, County of San Diego, Central Division.
- 33.2. Entire Understanding. This Lease contains the entire understanding of the Parties. CITY and LESSEE agree that there is no other written or oral understanding between them with respect to LESSEE'S Operations. Each party has relied on its own examination of the Site, advice from its own attorneys, and the warranties, representations, and covenants of the Lease itself. Each party to this Lease agrees that no other party, agent, or attorney of any other party has made any promise, representation, or warranty whatsoever which is not contained in this Lease. The failure or refusal of any party to read this Lease or other documents, inspect the Site, and obtain legal or other advice relevant to this transaction constitutes a waiver of any objection, contention, or claim that might have been based on such actions.
- 33.3. Supersedure. As of the Effective Date, this Lease shall supersede and annul all prior leases, right-of-entry permits, or other agreements concerning LESSEE'S Operations, by and between CITY and LESSEE, and each such agreement shall be void and of no effect, except as to any rentals and fees that may have accrued or any rights and remedies accrued or granted to CITY under those agreements.
- 33.4. Partial Invalidity. If any term, covenant, condition, or provision of this Lease is found invalid, void, or unenforceable by a court of competent jurisdiction, the remaining provisions shall remain in full force and effect.
- 33.5. Time of the Essence. Time is of the essence for each and every term, covenant, and condition of this Lease.
- 33.6. Standard of Conduct. LESSEE and its employees shall, at all times, conduct themselves and LESSEE'S Operations on the Site in a creditable manner and in accordance with industry standards.
- 33.7. Joint and Several Liability. If LESSEE is comprised of more than one person or legal entity, such persons and entities, and each of them, shall be jointly and severally liable for the performance of each and every obligation of LESSEE under this Lease.
- 33.8. Unavoidable Delay. If the performance of any act required of CITY or LESSEE under this Lease is directly prevented or delayed by reason of strikes, lockouts, labor disputes, unusual governmental delays, acts of God, fire, floods, epidemics, freight

embargoes, or other causes beyond the reasonable control of the party required to perform an act, that party shall be excused from performing that act for a period equal to the period of the prevention or delay. This provision shall not apply to LESSEE'S obligation to pay rent. If CITY or LESSEE claims the existence of such a delay, the party claiming the delay shall notify the other party, in writing, of the fact within ten (10) calendar days after the beginning of any such claimed delay.

- 33.9. CITY'S Consent or Approval. Whenever required under this Lease, CITY'S consent or approval shall mean the written consent or approval of CITY'S Mayor or his designee, unless otherwise expressly provided. CITY'S discretionary acts hereunder shall be made at the Mayor's discretion, unless otherwise expressly provided.
- 33.10. Consent by Either Party. Except as otherwise expressly provided in this Lease, consent to be given by either party may not be unreasonably withheld or delayed.
- 33.11. Lease Modifications. This Lease shall not be modified, altered, or amended unless the modification, alteration, or amendment is in writing and signed by the Parties and approved by the City Attorney.
- 33.12. Cost Recovery. CITY collects various fees to offset the administrative costs incurred for CITY staff services. CITY shall process each of LESSEE'S service requests upon receipt of LESSEE'S payment of the applicable fee. The fee schedule, which is on file at the Office of the City Clerk, may be updated from time to time in CITY'S sole discretion.
- 33.13. California Public Records Act. CITY shall determine, in its sole discretion, whether information provided to CITY by LESSEE pursuant to this Lease is or is not a public record subject to disclosure under the California Public Records Act ("CPRA"). LESSEE shall hold CITY, its elected officials, officers and employees harmless from any claims by LESSEE, its officers, employees, agents, contractors or any affiliate of LESSEE'S for CITY's disclosure of any such information in response to a request for information under the CPRA.
- 33.14. Accessibility Assessment. In accordance with California Civil Code section 1938, CITY hereby states that the Site and/or the Premises have not been inspected by a Certified Access Specialist.

Further, pursuant to California Civil Code section 1938(e), CITY is required to state: "A Certified Access Specialist (CAsp) can inspect the subject premises and determine whether the subject premises comply with all of the applicable construction-related accessibility standards under state law. Although state law does not require a CAsp inspection of the subject premises, the commercial property owner or lessor may not prohibit the lessee or tenant from obtaining a CAsp inspection of the subject premises for the occupancy or potential occupancy of the lessee or tenant, if requested by the lessee or tenant. The parties shall mutually agree on the arrangements for the time and manner of the CAsp inspection, the payment of the fee for the CAsp inspection, and the cost of making any repairs necessary to correct violations of construction-related accessibility standards within the premises."

- 33.15. Survival. Any obligation under this Lease that requires a party's performance of that obligation after the expiration or earlier termination of this Lease shall survive such expiration or termination.
- 33.16. Headings and Captions. The section headings and captions used in this Lease shall not be held to define, limit, augment, or describe the scope, content, or intent of any or all parts of this Lease. If the page numbers and/or section numbers in this Lease are not in consecutive order, the lack of consecutive numbering shall have no effect on the enforceability of this Lease.
- 33.17. Number and Gender. In this Lease, words in the singular number shall include the plural, and *vice versa*, as appropriate to the context. Words of either gender shall include the other gender.
- 33.18. Authority to Execute and Deliver Lease. Each individual executing this Lease on behalf of another person or legal entity represents and warrants that he or she is authorized to execute and deliver this Lease on behalf of such person or entity in accordance with duly adopted resolutions or other authorizing actions which are necessary and proper and under such legal entity's articles, charter, bylaws, or other written rules of conduct or governing agreement, and that this Lease is binding upon such person or entity in accordance with its terms. Each person executing this Lease on behalf of another person or legal entity shall provide CITY with evidence, satisfactory to CITY, that such authority is valid, and such entity is a valid, qualified corporation, limited liability company, partnership, or other unincorporated association, in good standing in its home state, and that such entity is qualified to do business in the State of California.
- 33.19. Counterparts. This Lease may be executed in any number of counterparts, each of which when executed shall be deemed an original, but all of which together shall constitute one and the same instrument.

[Signatures appear on next page]

33.20. Exhibits Incorporated. All exhibits referenced in this Lease are incorporated into the Lease by this reference.

IN WITNESS WHEREOF, this Lease is executed by CITY and LESSEE, to be effective as of the Effective Date.

Date: 11/24/18

LESSOR: THE CITY OF SAN DIEGO,
a California municipal corporation

By: [Signature]
Name: Cybele L. Thompson
Title: Director, Real Estate Assets

Date: 11/13/2018

LESSEE: Sprint PCS Assets, L.L.C., a Delaware
limited liability company

By: Yvonne Robinson
Name: Yvonne Robinson
Title: Sprint Site Development Market

Manager

Environmental Analysis Section Environmental Clearance:

CATEGORICAL EXEMPTION: 15301 (Existing facilities)/15302
Replacement or Reconstruction

Date: 11/29/18

By: [Signature]
Name: Jeff Lynne
Title: Senior Planner

APPROVED AS TO FORM:

Date: 11/29/18

MARA W. ELLIOTT, City Attorney

By: Melissa Ables
Name: Melissa Ables, Deputy City Attorney

Exhibit A:
Description of Site and Premises

CITY Site ID No.: I602RD

LESSEE Site No.: SD03XC022

Location: 10907 Scripps Poway Parkway, San Diego, CA 92126

Assessor's Parcel Number: 319-472-12

Legal Description: THAT PORTION OF PARCEL 1 OF PARCEL MAP NO. 17174, IN THE CITY OF SAN DIEGO, STATE OF CALIFORNIA, FILED IN THE OFFICE OF THE RECORDER OF SAN DIEGO COUNTY, JULY 1, 1993, AS FILE NO. 1993-0424534 OF OFFICIAL RECORDS.

Description of Premises: An existing unmanned wireless telecommunication facility with (3) antennas and ancillary equipment mounted to a park stadium light standard. The associated equipment is located within an existing 200 sq. ft. equipment enclosure.

Exhibit B

Site and Equipment Plans

[see following pages]

Exhibit C

Memorandum of Lease Form

Recording Requested By and
When Recorded Return To:
McGuire Woods, L.L.P
1800 Century Park East, 8th Floor
Attention: Reena Yuba

APN#
Site #

MEMORANDUM OF LEASE

THIS MEMORANDUM OF LEASE is effective as of _____, 20__ (the Effective Date”).

1. THE CITY OF SAN DIEGO, a California municipal corporation (“CITY”), with an office at 1200 Third Avenue, M.S. 51A, San Diego, CA 92101-4155, and SPRINT PCS ASSETS LLC a Delaware limited liability company doing business as _____ (“LESSEE”), with an office at _____, entered into that certain CITY OF SAN DIEGO TELECOMMUNICATIONS LEASE (“Lease”) dated _____, 20__, for the purpose of installing, operating, and maintaining a wireless communication facility and other improvements as set forth in the Lease.
2. The term of the Lease is Ten (10) years and commenced on _____, 20__.
3. The land which is the subject of the Lease is described in attached Exhibit “A.” The portion of the land being leased to LESSEE is set forth in the Lease.

IN WITNESS WHEREOF, this Memorandum of Lease is executed to be effective as of the Effective Date:

CITY:

LESSEE:

THE CITY OF SAN DIEGO, a
California municipal corporation

a Delaware limited liability company
dba _____

By: _____

By: _____

Name: _____

Name: _____

Title: _____

Title: _____

APPROVED AS TO FORM:

JAN I. GOLDSMITH, CITY ATTORNEY

By: _____


Name: _____

Title: _____



SD03XC022 SCRIPPS

10907 SCRIPPS POWAY PARKWAY
SAN DIEGO, CALIFORNIA 92131

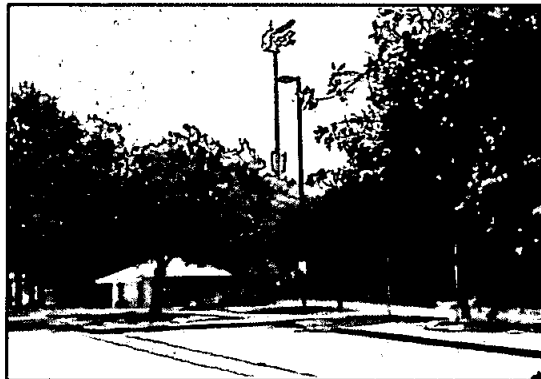


SITE PRIOR TO INSTALLATION



VICINITY MAP

PROPOSED MODIFIED SPRINT ANTENNAS (3 ANTENNAS & 3 RRH TOTAL) CHAIN MOUNTED BEHIND FRP SCREENING, PAINTED TO MATCH EXISTING LIGHT STANDARD.

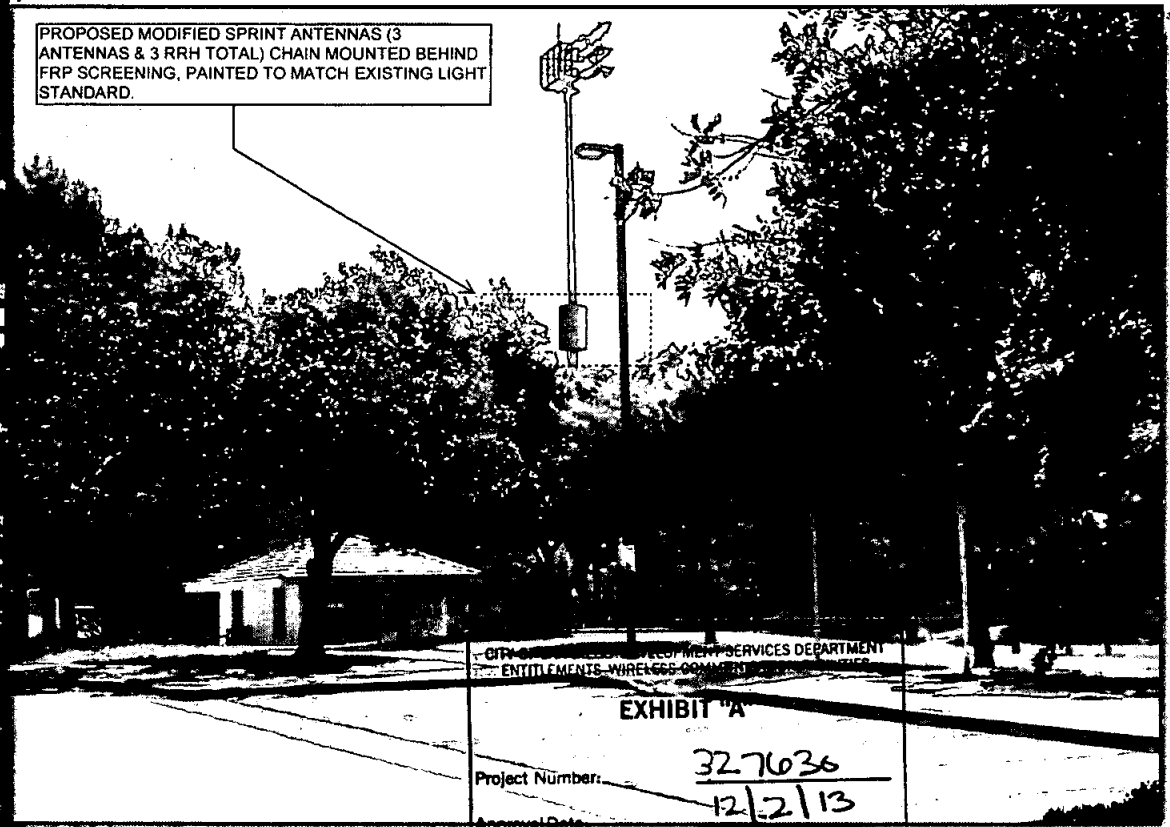

CITY OF SAN DIEGO DEVELOPMENT SERVICES DEPARTMENT
ENTITLEMENTS WIRELESS COMMUNICATIONS DIVISION

EXHIBIT "A"

Project Number: 327636
Approval Date: 12/2/13
Signed (1st Sheet): _____


SITE AFTER INSTALLATION



SD03XC022

SCRIPPS

10907 SCRIPPS POWAY PARKWAY
SAN DIEGO, CALIFORNIA 92131

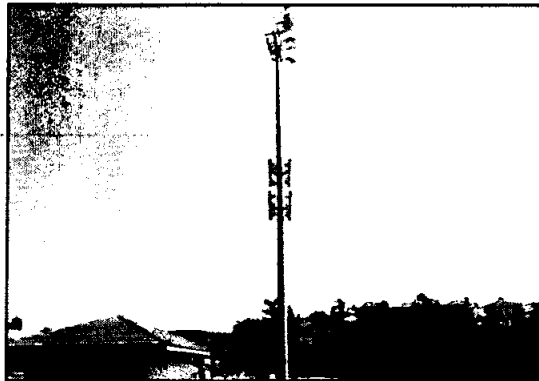


SITE PRIOR TO INSTALLATION

PROPOSED MODIFIED SPRINT ANTENNAS (3 ANTENNAS & 3 RRH TOTAL) CHAIN MOUNTED BEHIND FRP SCREENING, PAINTED TO MATCH EXISTING LIGHT STANDARD.



VICINITY MAP

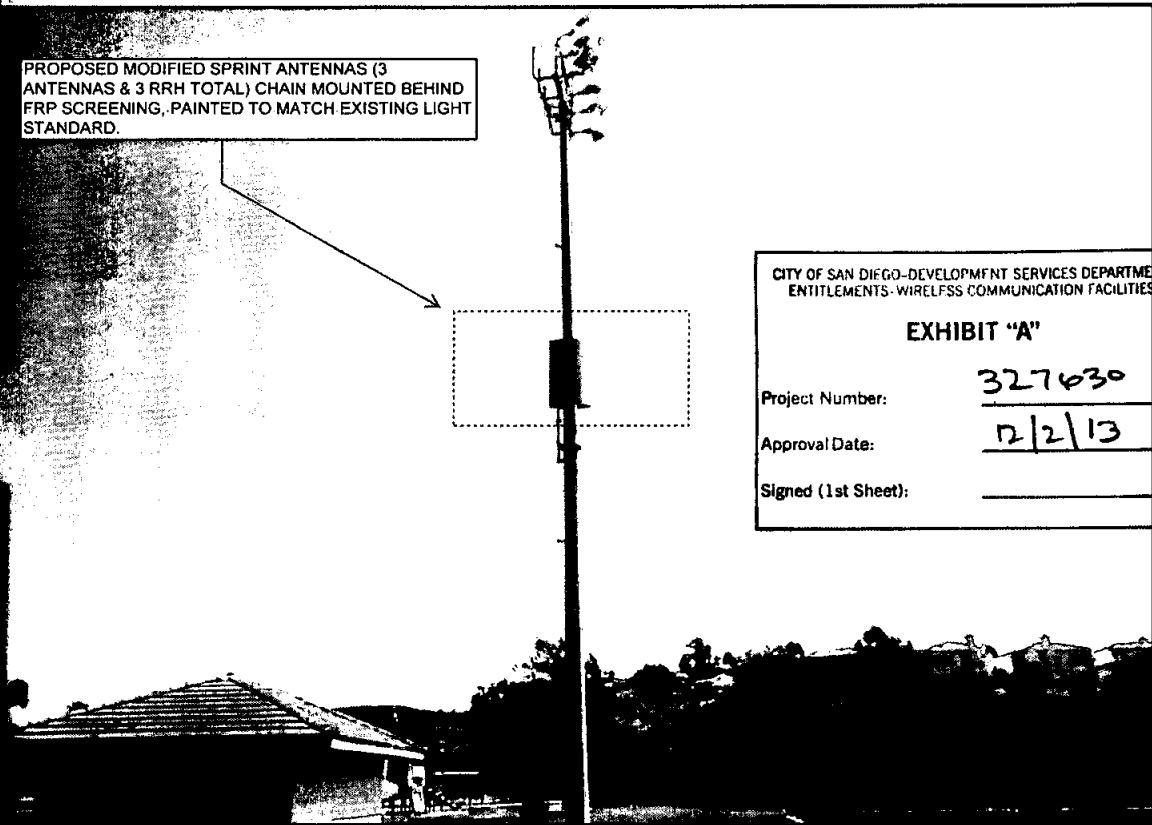

CITY OF SAN DIEGO-DEVELOPMENT SERVICES DEPARTMENT
ENTITLEMENTS - WIRELESS COMMUNICATION FACILITIES

EXHIBIT "A"

Project Number: 327430
Approval Date: 12/2/13
Signed (1st Sheet):

SITE AFTER INSTALLATION

Sprint®

SAN DIEGO MARKET



NETWORK VISION MMBTS LAUNCH

SCRIPPS SD03XC022

10907 SCRIPPS POWAY PARKWAY
SAN DIEGO, CALIFORNIA 92131
LATITUDE: 32.93539000 (32° 56' 4.94" N)
LONGITUDE: -117.09275000 (117° 5' 34.67" W)

NOTE:

1. THIS PROJECT PROPOSES NO DEVELOPMENT IMPROVEMENTS FOR THIS DISCRETIONARY REVIEW AND THEREFORE DOES NOT REQUIRE ANY PERMANENT STORM WATER BEST MANAGEMENT PRACTICES.
2. NO EXISTING PARKING SPACE WILL BE USED OR REMOVED BY THIS PROJECT.
3. THIS IS RENEWAL OF A PERMIT OF AN EXISTING FACILITY AND NO GROUND DISTURBANCE OR TRENCHING IS PROPOSED BY THIS PROJECT.
2. THIS PROJECT PROPOSES NO WORK WITHIN THE PUBLIC RIGHT-OF-WAY.

SHEET DESCRIPTION

- T-1 TITLE SHEET
- T-2 SPECIFICATIONS AND NOTES
- T-3 SIGNAGE AND NOTES

SITE PLAN

CHARGED EQUIPMENT ANTENNA PLAN
SOUTH ELEVATION
CITY OF SAN DIEGO - DEVELOPMENT SERVICES DEPARTMENT
CITY UTILITIES - WIRELESS COMMUNICATION FACILITIES

ELECTRICAL NOTES

- 6-1 GROUNDING SCHEMATIC
- 6-2 ANTENNA LINE CO-OR COORD
- 6-3
- 6-4
ANTENNA SPECIFICATIONS

EXHIBIT "A"

Project Number: 327630

Approval Date: 12/2/13

Signed (1st Sheet): Attention

SHEET INDEX

CALIFORNIA STATE CODE COMPLIANCE

SPRINT PROPOSES THAT ALL WORK AND MATERIALS SHALL BE PERFORMED AND INSTALLED IN ACCORDANCE WITH THE CURRENT EDITIONS OF THE FOLLOWING CODES AS ADOPTED BY THE LOCAL GOVERNING AUTHORITIES. NOTHING IN THESE PLANS IS TO BE CONSIDERED TO PERMIT WORK NOT CONFORMING TO THESE CODES.

CALIFORNIA FIRE CODE, 2010 EDITION
CALIFORNIA BUILDING CODE, 2010 EDITION
CALIFORNIA PLUMBING CODE, 2010 EDITION
CALIFORNIA MECHANICAL CODE, 2010 EDITION
CALIFORNIA ELECTRICAL CODE, 2010 EDITION
CALIFORNIA GREEN BUILDING CODE, 2010 EDITION

IN THE EVENT OF CONFLICT, THE MOST RESTRICTIVE CODE SHALL PREVAIL.

ACCESSIBILITY REQUIREMENTS

FACILITY IS UNMANNED AND NOT FOR HUMAN HABITATION. HANDICAPPED ACCESS REQUIREMENTS ARE NOT REQUIRED IN ACCORDANCE WITH THE 2010 CALIFORNIA BUILDING CODE.

DIG ALERT

UNDERGROUND SERVICE ALERT
OR SOUTHERN CALIFORNIA
DIAL TOLL FREE
1-800-427-2800
AT LEAST TWO DAYS
BEFORE YOU DIG

CODE BLOCK

811

PROJECT SUMMARY

PARCEL NUMBER: 318-173-12

LEASE AREA: NO INCREASE IN EXISTING LEASE AREA OF 433 SQUARE FEET

PROJECT TEAM

PROJECT ARCHITECT

PROJECT ARCHITECT

2. THIS FACILITY IS AN UNLICENSED PCS TELECOMMUNICATIONS SITE AND IS EXEMPT FROM DESIGN AND CONSTRUCTION REQUIREMENTS.
3. PRIOR TO THE SUBMISSION OF BIDS, THE CONTRACTORS PARTICIPATING SHALL VISIT THE JOB SITE AND FAMILIARIZE THEMSELVES WITH ALL FIELD CONDITIONS AFFECTING THE NEW PROJECT INCLUDING LOCATION, ELECTRICAL, MECHANICAL AND STRUCTURAL INSTALLATIONS, AS WELL AS WITH THE SPRINT CONSTRUCTION AND CONTRACT DOCUMENTS AND SHALL CONFIRM THAT THE PROJECT CAN BE ACCOMPLISHED AS SHOWN PRIOR TO PROCEEDING WITH CONSTRUCTION. SHOULD ANY DISCREPANCY, OMISSION OR DISCREPANCY BE FOUND, THE GENERAL CONTRACTOR SHALL IMMEDIATELY NOTIFY SPRINT CONSTRUCTION MANAGER AND THE ARCHITECT IN WRITING. IN THE EVENT OF DISCREPANCY, THE CONTRACTOR SHALL INCLUDE THE ADDITIONAL COST OF EXTENSIVE WORK IN THE BID UNLESS SPECIFICALLY DIRECTED OTHERWISE. IF A DISCREPANCY EXISTS AND THE PROJECT MANAGER AND ARCHITECT ARE NOT NOTIFIED, THE GENERAL CONTRACTOR SHALL BE HELD RESPONSIBLE FOR ALL COSTS INCURRED TO REPAIR OR CORRECT ALL PROBLEMS THAT RESULT.
4. DRAWINGS SHALL NOT BE SCALE. THESE DRAWINGS ARE ATTACHED TO BE DIMENSIONAL ONLY. REQUIRED DIMENSIONS HAVE PRECEDENCE OVER DRAWING SCALE AND DETAIL. DRAWINGS HAVE PRECEDENCE OVER SMALL SCALE DRAWINGS. CONTRACTOR SHALL CHECK ACCURACY OF ALL DIMENSIONS IN THE FIELD, UNLESS SPECIFICALLY NOTED, DO NOT ASSUME ANY MATERIALS, OR BEGIN ANY CONSTRUCTION UNTIL THE ACCURACY OF DRAWING DIMENSIONS HAS BEEN VERIFIED AGAINST ACTUAL FIELD DIMENSIONS.
5. THE CONTRACTOR SHALL INCLUDE IN HIS OR HER BID ALL MATERIALS, EQUIPMENT, APPURTENANCES AND LABOR NECESSARY TO COMPLETE THE WORK AS INDICATED OR IMPLIED BY THESE DRAWINGS.
6. CONTRACTOR SHALL NOTIFY THE SPRINT CONSTRUCTION MANAGER, THE ARCHITECT AND THE CITY OF SAN DIEGO OF ANY DETAIL ARE CONSIDERED IMPRACTICAL, UNUSABLE, UNSAFE, NOT WATERPROOF, OR NOT WITHIN THE SCOPE OF THE PROJECT. ANY DETAIL NOT WITHIN THE SCOPE OF THE PROJECT SHALL BE ASSUMED THAT THERE IS NO DISCREPANCY TO ANY DETAIL. DETAILS ARE INTENDED TO SHOW THE END RESULT OF THE DESIGN. MANUFACTURER INFORMATION SHALL BE REQUIRED TO PUT JOB CONDITIONS, AND SHALL BE INCLUDED AS PART OF THE WORK.
7. EXISTING UTILITIES AND LOCATIONS TO BE JOINED SHALL BE VERIFIED BY THE CONTRACTOR. THE CONTRACTOR SHALL NOTIFY THE SPRINT CONSTRUCTION MANAGER, THE ARCHITECT AND THE CITY OF SAN DIEGO OF ANY DETAIL ARE CONSIDERED IMPRACTICAL, UNUSABLE, UNSAFE, NOT WATERPROOF, OR NOT WITHIN THE SCOPE OF THE PROJECT. ANY DETAIL NOT WITHIN THE SCOPE OF THE PROJECT SHALL BE ASSUMED THAT THERE IS NO DISCREPANCY TO ANY DETAIL. DETAILS ARE INTENDED TO SHOW THE END RESULT OF THE DESIGN. MANUFACTURER INFORMATION SHALL BE REQUIRED TO PUT JOB CONDITIONS, AND SHALL BE INCLUDED AS PART OF THE WORK.
8. THE CONTRACTOR SHALL VERIFY ALL TELEPHONE AND RADIO EQUIPMENT LOCATIONS, SPECIFICATIONS, PERFORMANCE, INSTALLATION AND FINAL LOCATIONS WITH SPRINT CONSTRUCTION MANAGER PRIOR TO BEGINNING WORK. THE CONTRACTOR SHALL BE RESPONSIBLE FOR COORDINATING HIS WORK WITH EXISTING UTILITIES AND LOCATIONS.
9. ALL DIMENSIONS & ABERRATIONS USED ON THE DRAWINGS ARE CONSIDERED CONSTRUCTION STANDARDS. IF THE CONTRACTOR HAS QUESTIONS REGARDING THEIR EXACT MEANING, THE SPRINT CONSTRUCTION MANAGER AND THE ARCHITECT SHALL BE NOTIFIED FOR CLARIFICATION BEFORE THE CONTRACTOR PROCEEDS WITH THE WORK.
10. THE CONTRACTOR SHALL OBTAIN AND PAY FOR PERMITS, LICENSES AND INSURANCE NECESSARY FOR PERFORMANCE OF THE WORK AND INCLUDE THOSE IN THE COST OF THE WORK TO SPRINT.
11. THE CONTRACTOR SHALL PROVIDE CONTINUOUS SUPERVISION WHILE ANY SUBCONTRACTORS OR WORKMEN ARE IN THE SITE AND SHALL SUPERVISE AND DIRECT ALL WORK. USING HIS BEST JUDGMENT, THE CONTRACTOR SHALL BE SOLELY RESPONSIBLE FOR ALL CONSTRUCTION METHODS, TECHNIQUES, PROCEDURES AND SEQUENCES AND FOR COORDINATING ALL PORTIONS OF THE WORK UNDER THE CONTRACT.
12. WORKMANSHIP THROUGHOUT SHALL BE OF THE BEST QUALITY OF THE TRADE INVOLVED, AND SHALL MEET THE FOLLOWING MINIMUM TOLERANCE STANDARDS FOR QUALITY AND PROFESSIONAL CONSTRUCTION PRACTICE:
INCA NATIONAL ROOFING CONTRACTORS ASSOCIATION
CHARGE INTERNATIONAL CENTER
10335 N. HIGHWAY ROAD, SUITE 800
ROSEMONT, IL 60018
BRACON, GREET METAL AND AIR CONDITIONING CONTRACTORS
NATIONAL ASSOCIATION
4201 LAVETTE CENTER DRIVE
DALLAS, TX 75243-2308
FLP INTERNATIONAL INSTITUTE FOR LATH AND PLASTER
830 TRANSPORT ROAD
ST. PAUL, MN 55116-1408
13. INSTALL ELECTRICAL EQUIPMENT AND MATERIALS PER THE LATEST EDITION OF THE MANUFACTURER'S INSTALLATION SPECIFICATIONS UNLESS SPECIFICALLY OTHERWISE INDICATED, OR WHERE LOCAL CODES OR REGULATIONS TAKE PRECEDENCE.
14. THE CONTRACTOR SHALL VERIFY, COORDINATE, AND PROVIDE ALL NECESSARY BLOCKING, BRACING, PRIMERS, HANGERS OR OTHER SUPPORTS FOR ALL ITEMS REQUIRING THE SAME.
15. THE CONTRACTOR AND ALL SUBCONTRACTORS SHALL GIVE ALL NOTES AND SHALL COMPLY WITH ALL APPLICABLE LOCAL CODES, REGULATIONS, LAWS AND ORDINANCES AS WELL AS STATE DEPARTMENT OF INDUSTRIAL REGULATION AND DIVISION OF INDUSTRIAL SAFETY (OSHA) REQUIREMENTS.
16. THE CONTRACTOR SHALL PROTECT THE PROPERTY OWNERS AND SPRINT PROPERTY FROM DAMAGE WHICH MAY OCCUR DURING THE CONSTRUCTION. ANY DAMAGE TO EXISTING UTILITIES, STRUCTURES, CONSTRUCTION, STRUCTURAL, LANDSCAPING, CURBS, STAIRS, OR EQUIPMENT, ETC. SHALL BE IMMEDIATELY REPAIRED OR REPLACED TO THE SATISFACTION OF SPRINT, AND THE PROPERTY OWNERS REPRESENTATIVE. IT IS THE RESPONSIBILITY OF THE CONTRACTOR.
17. THE CONTRACTOR SHALL BE RESPONSIBLE FOR, AND SHALL APPLICE OR REMOVE, ANY FACILITY OR IMPEDIMENT TO THE PROGRESS OF THE WORK OR WORKMANSHIP OR OF ANY DAMAGE WHICH MAY OCCUR WITHIN ONE YEAR AFTER COMPLETION AND ACCEPTANCE OF THE WORK BY SPRINT UNDER THIS CONTRACT.
18. IT SHALL BE THE RESPONSIBILITY OF THE GENERAL CONTRACTOR TO LOCATE ALL EXISTING UTILITIES, OR CONTACT AN OUTSIDE AGENCY TO LOCATE ALL EXISTING UTILITIES, WHETHER THEY BE UTILITIES OR NOT, AND TO PROTECT THEM FROM DAMAGE. THE CONTRACTOR SHALL BEAR ALL EXPENSES FOR THE REPAIR OR REPLACEMENT OF ANY UTILITIES OR OTHER PROPERTY DAMAGED IN CONNECTION WITH THE EXECUTION OF WORK.
19. THE CONTRACTOR SHALL BE RESPONSIBLE FOR THE COMPLETE SATISFACTION OF THE PROJECT SITE WHILE THE JOB IS IN PROGRESS AND LATE, THE JOB IS COMPLETED AND ACCEPTED BY SPRINT.

PAINTING NOTES & SPECIFICATIONS

- A. GENERAL
1. ALL PAINT PRODUCT LINES SHALL BE SHERWIN WILLIAMS UNLESS SPECIFICALLY NOTED OTHERWISE.
2. CONTRACTOR SHALL PREPARE ALL SURFACES AND APPLY ALL FINISHES PER LATEST EDITION OF MANUFACTURER'S SPECIFICATIONS.
3. COMPLY WITH MANUFACTURER'S WRITTEN INSTRUCTIONS REGARDING SUFFICIENT DRYING TIME BETWEEN COATS WITH PROVISIONS AS RECOMMENDED BY MANUFACTURER FOR EXISTING WEATHER CONDITIONS.
4. FINISH COLOR AND TEXTURE OF ALL PAINTED SURFACES SHALL MATCH EXISTING ADJACENT SURFACES UNLESS OTHERWISE NOTED.
5. ALL PAINT MATERIAL DATA SHEETS SHALL BE PROVIDED TO THE SPRINT CONSTRUCTION MANAGER.
6. PREPARE PREVIOUSLY PAINTED SURFACE BY LIGHT SANDING WITH 400 GRIT SANDPAPER AND NON-HYDROCARBON WASH. PREPARE GALVANIZED SURFACES BY ACID ETCH OR SOLVENT CLEANING IN ACCORDANCE WITH MANUFACTURER'S INSTRUCTIONS.
7. PURNISH DIRT CLOTHES, BRUSHES, MANGLES AND PROTECTIVE METHODS TO PREVENT SPRAY OR DRIP/SPILLAGE FROM DAMAGING ADJACENT SURFACES AND FACILITIES.
8. APPLY PAINT BY AIRLESS SPRAY, SANDING LIGHTLY BETWEEN EACH SUCCEEDING COAT. PAINT ON DRY SURFACES. APPLY MATERIAL TO ACHIEVE A COATING NO THINNER THAN THE DRY FILM THICKNESS INDICATED.
9. APPLY BLOCK FILTER TO CONCRETE BLOCK CONSTRUCTION AT A RATE TO ENSURE COMPLETE COVERAGE WITH PORES COMPLETELY FILLED.
10. CONTRACTOR SHALL CORRECT RUNS, SAGS, MISSES AND OTHER DEFECTS INCLUDING INADEQUATE COVERAGE AS DIRECTED BY THE SPRINT CONSTRUCTION MANAGER. REPAIRS ARE NECESSARY TO ACHIEVE SURFACES WHICH ARE SMOOTH, EVEN, COATED WITH UNIFORM SHEEN AND FREE FROM BUBBLES.

PAINTING SCOPE		COAT	THICKNESS	COAT	THICKNESS
1. CONCRETE BLOCK	PRIMER	1	1/16" DFT	PRIMER	1/16" DFT
2. CONCRETE BLOCK	PRIMER	1	1/16" DFT	PRIMER	1/16" DFT
1. THE FOLLOWING MATERIALS AND SYSTEMS CHECKED BELOW WITH THE COATING SYSTEM INDICATED.
2. ALL NEW OPENINGS IN THE EXTERIOR ENVELOPE OF COORDINATED SPACES SUCH AS AT WALL AND ROOF PENETRATIONS SHALL BE CALKED OR SEALED TO PREVENT INFILTRATION OF AIR AND MOISTURE.
3. UPON COMPLETION OF CONSTRUCTION, SPRINT CONSTRUCTION MANAGER SHALL CONDUCT A QUALITY CHECK WITH PROPERTY OWNERS OR REPRESENTATIVE OF PROPERTY OWNER.
4. THE CONTRACTOR SHALL BE RESPONSIBLE FOR MAINTAINING ALL SYSTEM EQUIPMENT IN A CLEAN WORKING ORDER UNTIL ACCEPTANCE OF THE PROJECT BY SPRINT.
5. INSTALL ALL EQUIPMENT AND MATERIALS PER THE LATEST EDITION OF THE MANUFACTURER'S INSTALLATION SPECIFICATIONS UNLESS SPECIFICALLY OTHERWISE NOTED, OR WHERE LOCAL CODES OR REGULATIONS TAKE PRECEDENCE.
6. NOTIFY SPRINT PRIOR TO ANY NEW OR SITE CONDITION 1444-000-0000.

ROOFING & WATERPROOFING NOTES

1. CONTRACTOR SHALL CONTACT BUILDING OWNER TO DETERMINE IF ROOF IS UNDER WARRANTY. CONTRACTOR SHALL GUARANTEE THAT ANY AND ALL WORK DONE UNDER THIS CONTRACT SHALL BE IN ACCORDANCE WITH THE WARRANTY. IF IT IS DETERMINED THAT THE WARRANTY IS NOT IN EFFECT, THE CONTRACTOR SHALL BE RESPONSIBLE FOR THE WARRANTY.
2. THE CONTRACTOR SHALL USE METHODS AND MATERIALS SIMILAR AND COMPATIBLE WITH EXISTING MATERIALS & CONDITIONS FOR ROOF PATCHING, NEW PENETRATIONS, ETC.
3. THE CONTRACTOR SHALL PROPERLY SEAL ALL NEW ROOF & BUILDING ENVELOPE PENETRATIONS SUCH THAT THE INTEGRITY OF THE ORIGINAL BUILDING ASSEMBLY AND ALL APPLICABLE WARRANTIES ARE MAINTAINED.
4. IF IT IS DETERMINED NECESSARY TO REMOVE EXISTING FINISHES AND/OR MATERIALS, THE CONTRACTOR SHALL BE RESPONSIBLE FOR RECONSTRUCTING FINISHES AND MATERIALS TO LIKE-NEW CONDITION. CONTRACTOR SHALL MAINTAIN THE ORIGINAL COLORS, TEXTURES & FINISHES UNLESS SPECIFICALLY NOTED TO THE CONTRARY OR APPROVED BY THE SPRINT CONSTRUCTION MANAGER IN ADVANCE.
5. AT THE SPRINT CONSTRUCTION MANAGER'S DIRECTION, THE CONTRACTOR SHALL PROVIDE ROOFTOP RAILA PAIR TO ALL NEW EQUIPMENT INCLUDING ANTENNAS, AND ITS UNITS AND ADJACENT CABLE ROUTING. ON CONVENTIONAL ROOFING, THE RAILA PAIR SHALL BE TAPE BOUNDARY AS MANUFACTURED BY APC OR EQUAL. ON SPECIAL ROOFING SYSTEMS SUCH AS SINGLE MEMBRANE ROOFING, THE CONTRACTOR SHALL PROVIDE A SPECIFIC PRODUCT AS NOTED ON PLANS OR AS REQUIRED BY NOTES 1 & 2 ABOVE.

PENETRATION AT FIRE RATED ASSEMBLIES

1. AT THE SPRINT PROJECT MANAGER'S DIRECTION, THE CONTRACTOR SHALL PROVIDE THE BEST HIGH PERFORMANCE FIRE STOP SYSTEM TO SEAL AT ALL FIRE RATED PENETRATIONS WITH THE BEST MANUFACTURER'S LATEST INSTALLATION SPECIFICATIONS.
2. ALL PENETRATIONS THROUGH FIRE RATED ASSEMBLIES SHALL BE CONSTRUCTED SO AS TO MAINTAIN AN EQUAL OR GREATER FIRE RATING.

WORK ENVIRONMENT

1. CONTRACTOR AND CREW SHALL, AS REQUIRED BY THE UNITED STATES DEPARTMENT OF LABOR OCCUPATIONAL SAFETY AND HEALTH ADMINISTRATION STANDARDS (OSHA) AS DESCRIBED IN OSHA'S HANDBOOK OF REGULATIONS.
2. CONTRACTOR AND CREW SHALL, AS REQUIRED BY SPRINT SAFETY STANDARDS AS DESCRIBED IN SPRINT'S SAFETY HANDBOOK.

STRUCTURAL SPECIFICATIONS

- A. GENERAL
1. PRECEDENCE UNLESS OTHERWISE SHOWN OR SPECIFIED, THE FOLLOWING GENERAL NOTES SHALL APPLY. INFORMATION ON THESE DRAWINGS SHALL HAVE THE FOLLOWING PRECEDENCE:
A. ALL DIMENSIONS TO TAKE PRECEDENCE OVER SCALE SHOWN ON PLANS, SECTIONS AND DETAILS.
B. NOTES AND DETAILS ON DRAWINGS SHALL TAKE PRECEDENCE OVER GENERAL NOTES AND TYPICAL DETAILS.
C. MATERIAL NOTES AND SPECIFICATIONS ON THE DRAWINGS SHALL TAKE PRECEDENCE OVER THE SPECIFICATIONS.
2. OTHER TRADES: SEE THE ARCHITECTURAL DRAWINGS FOR ALL DIMENSIONS NOT SHOWN.
3. GENERAL DETAILS AND NOTES ON THESE SHEETS SHALL APPLY UNLESS SPECIFICALLY SHOWN OR NOTED OTHERWISE. CONSTRUCTION DETAILS NOT FULLY SHOWN OR NOTED SHALL BE SIMILAR TO DETAILS SHOWN FOR SIMILAR CONDITIONS.
4. BORING: IT SHALL BE THE RESPONSIBILITY OF THE CONTRACTOR TO INSTALL ALL TEMPORARY BRACING AND SHORING TO INSURE THE SAFETY OF THE WORK (S). IT IS IN ITS COMPLETED FORM, THIS INCLUDES UNDERPINNING EXISTING FOOTINGS WHERE APPLICABLE.
5. SAFETY: THESE STRUCTURAL DRAWINGS REPRESENT THE FINISHED STRUCTURE, UNLESS OTHERWISE INDICATED. THEY DO NOT INDICATE THE METHOD OF CONSTRUCTION.
6. WATERPROOFING: WATERPROOFING AND DRAINAGE, DETAILS AND SPECIFICATIONS, ALTHOUGH SOMETIMES SHOWN ON STRUCTURAL DRAWINGS ARE OF GENERAL INFORMATION PURPOSES ONLY. WATERPROOFING AND DRAINAGE ARE SOLELY THE DESIGN RESPONSIBILITY OF THE ARCHITECT.
7. STEEL
1. ALL STRUCTURAL STEEL SECTIONS AND WELDED PLATE MEMBERS SHALL CONFORM TO ASTM A36 AND BE FABRICATED IN ACCORDANCE WITH THE SPECIFICATIONS OF THE AISC.
2. ALL BOLTS SHALL CONFORM TO ASTM A307 UNLESS OTHERWISE NOTED ON PLANS. HIGH STRENGTH BOLTS SHALL CONFORM TO ASTM A325.
3. STEEL PIPE COLUMNS SHALL BE GRADE "X" CONFORMING TO ASTM A53.
4. STEEL TUBING SHALL BE GRADE "X" CONFORMING TO ASTM A500.
5. ALL WELDING SHALL BE DONE BY THE SHIELDED ARC METHOD. ALL WELDERS SHALL BE PROPERLY QUALIFIED AND BE PRE-APPROVED SURPLUS METAL SHALL BE ORDERED OFF TO SMOOTH, EVEN SURFACES WHERE WELDS ARE NOT EXPOSED TO VIEW. ALL WELDING SHALL COMPLY WITH THE LATEST A.W.S. SPECIFICATIONS.
6. THE FOLLOWING WELDING EQUIPMENT MUST BE USED:
A. 1/2" A.P.P. WELDERS
B. NO. 0000
C. CRACKERS
7. NO BUZZ BOXES SHALL BE USED.
8. ALL STRUCTURAL STEEL SHALL HAVE CERTIFICATION MILL CERTIFICATION SHALL BE KEPT ON THE JOB SITE FOR EXAMINATION BY THE DESIGN ENGINEER AND THE CITY INSPECTOR.
9. ALL HIGH STRENGTH BOLTS SHALL HAVE MILL CERTIFICATION MILL CERTIFICATION SHALL BE KEPT ON THE JOB SITE FOR EXAMINATION BY THE INSPECTOR.
10. STEEL THAT HAS BEEN WELDED, CUT OR SCRATCHED IN THE FIELD SHALL BE TOUCHED UP WITH GILD GALVANIZED PAINT.
11. WELDING INDICATED IN THESE DRAWINGS IS DESIGNED FOR ONE HALF OF ALLOWABLE LOAD STRESSES UNLESS SPECIFICALLY NOTED "FULL STRESS" AT END OF WELD OR STITCH.
12. CONCRETE
1. STRENGTH: CONCRETE FOR THE PROJECT SHALL HAVE THE FOLLOWING ULTIMATE COMPRESSIVE STRENGTH AT AGE 28 DAYS:
LOCATION STRENGTH WT. SLUMP ADMIXTURE
A. SLAB/FOOTING 3000PSI 180CF 4" NONE
2. INSPECTION: CONCRETE WITH SPECIFIED STRENGTH GREATER THAN 2500PSI SHALL BE CONTINUOUSLY INSPECTED DURING PLACEMENT BY A DEPUTY INSPECTOR EMPLOYED BY A TESTING LABORATORY APPROVED BY THE BUILDING DEPT.
3. REBAR GRIDS: REINFORCING STEEL SHALL BE CLEAN PERFORMED BARS CONFORMING TO ASTM A615 AS FOLLOWS:
#4 & SMALLER BARS: GRADE 60
#5 & LARGER BARS: GRADE 60
ALL BARS AT CASTING POSITION, GRADE 60
4. CEMENT: FOUNDTIONS & SLABS: TYPE IV, LOW ALKALI CONFORMING TO ASTM C150.
5. AGGREGATE: USED IN THE CONCRETE SHALL CONFORM TO ASTM C33. USE ONLY AGGREGATES KNOWN NOT TO CAUSE EXCESSIVE SHRINKAGE. THE MAXIMUM SIZE AGGREGATE IN CONCRETE WORK SHALL BE THE FOLLOWING:
A. FOUNDTIONS & SLABS 3" OR LESS: 3/4" GRAVE
B. PERGASATION FLOORING: 1" GRAVE
6. WATER: SHALL BE CLEAN AND FREE FROM DELETERIOUS AMOUNT OF ACIDS, ALKALIS, ORGANIC MATERIALS AND SHALL BE SUITABLE FOR HUMAN CONSUMPTION.

CITY OF SAN DIEGO DEPARTMENT OF PUBLIC WORKS

ENTITLEMENT FOR WIRELESS COMMUNICATION FACILITIES

EXHIBIT A

Project Number: 157-0000

Approval Date: 10/03/13

Signature: [Signature]

Project Number: 157-0000

Approval Date: 10/03/13

Signature: [Signature]

PROJECT INFORMATION

NETWORK VISION MBMTS LAUNCH

SCRIPPS

SD03XC022

1901 SCRIPPS POWAY PARKWAY
SAN DIEGO, CALIFORNIA 92131

ISSUED DATE:

10/03/13

ISSUED FOR:

100% CONSTRUCTION

REVISIONS

REV DATE DESCRIPTION BY

0 10/03/13 10% CITY REVIEW BT

1 10/03/13 CITY COMMENTS BT

NOT FOR CONSTRUCTION UNLESS LABELED AS CONSTRUCTION SET

NOTES:

1. ALL BARS SHALL BE BENCHMARKED TO THE 1/4" OF BUILDING CODE. ALL BARS SHALL BE BENCHMARKED WITHIN 1/4" OF BUILDING CODE.

2. ALL BOLTS SHALL HAVE STANDARD CUT HEADERS AND/OR NUTS WHERE IN CONTACT WITH WOOD.

3. LAG BOLTS SHALL BE BENCHMARKED TO THE 1/4" OF BUILDING CODE. ALL BOLTS SHALL BE BENCHMARKED WITHIN 1/4" OF BUILDING CODE.

4. CONNECTORS: ALL SHEET METAL FRAMING CONNECTORS SHOWN IN THE PLANS SHALL BE STRENGTH CONNECTORS AS MANUFACTURED BY THE MANUFACTURER. SUBSTITUTIONS MAY BE MADE WHEN APPROVED BY THE STRUCTURAL ENGINEER.

5. ALL LUMBER EXPOSED TO WEATHER OR IN CONTACT WITH MASONRY OR CONCRETE SHALL BE TREATED WITH PRESERVATIVE. LUMBER ON A NATURALLY DECAY RESISTANT LUMBER SUCH AS REDWOOD OR CEDAR.

6. ALUMINUM YELLOW GROUND GLASS-LAMINATED BEAMS A LUMBER SPECIES: ALUMINUM YELLOW GROUND GLASS (A.C.) CONFORMING TO 2004-17.

7. STRENGTH PROPERTIES:
P. NOTED PRIOR BENCHMARKING STRENGTH 20000 PSI
P. NOTED PRIOR BENCHMARKING STRENGTH 10000 PSI
P. NOTED PRIOR BENCHMARKING STRENGTH 10000 PSI
P. NOTED PRIOR BENCHMARKING STRENGTH 10000 PSI

8. CEMENT: FOUNDTIONS & SLABS: TYPE IV, LOW ALKALI CONFORMING TO ASTM C150.

9. AGGREGATE: USED IN THE CONCRETE SHALL CONFORM TO ASTM C33. USE ONLY AGGREGATES KNOWN NOT TO CAUSE EXCESSIVE SHRINKAGE. THE MAXIMUM SIZE AGGREGATE IN CONCRETE WORK SHALL BE THE FOLLOWING:
A. FOUNDTIONS & SLABS 3" OR LESS: 3/4" GRAVE
B. PERGASATION FLOORING: 1" GRAVE

10. WATER: SHALL BE CLEAN AND FREE FROM DELETERIOUS AMOUNT OF ACIDS, ALKALIS, ORGANIC MATERIALS AND SHALL BE SUITABLE FOR HUMAN CONSUMPTION.

11. ALL GLETS SHALL BE FABRICATED WITH EXTERIOR GLETS. 

BATTERY INFORMATION/NOTES:

BATTERY MFG: EAST PENN MANUFACTURING
 MODEL NUMBER: 12AVR148L
 ELECTROLYTE CONTENT PER BATTERY: 3.17 GALLONS
 ELECTROLYTE HAZARD CLASSIFICATION PER 29 C.F.R. (6.1% SULFURIC ACID) CORROSIVE
 NUMBER OF BATTERIES TO BE INSTALLED: 20 MAX. (20 PER CABINET)
 TOTAL ELECTROLYTE CONTAINED ON SITE (3.17 X 20): 43.4 GALLONS MAX

- QUANTITIES OF 600 GALLONS OR LESS ARE EXEMPT PER TABLE 3-6 OF THE 1987 U.S.C.
- SHOULD VASSEL CAPACITIES OF 10 GALLONS OR LESS, AND AGGREGATE QUANTITIES NOT IN EXCESS OF 100 GALLONS ARE EXEMPT PER ARTICLE 94 OF THE 2007 C.F.C.
- QUANTITIES LESS THAN 60 GALLONS ARE EXEMPT FROM C.F.C. ARTICLE 94 AND SHALL NOT REQUIRE REPLY.
- ANY CHANGES OR ADDITIONS TO BACK-UP BATTERIES MUST COMPLY WITH 2007 C.F.C. ARTICLE 94 AND SHALL NOT CONTAIN ELECTROLYTE QUANTITIES IN EXCESS OF 60.

FIRE DEPARTMENT NOTES:

- FIRE DEPARTMENT FINAL INSPECTION REQUIRED. SCHEDULE INSPECTION 2 DAYS IN ADVANCE.
- A CFC PERMIT TO OPERATE BATTERY SYSTEMS WITH STATIONARY LEAD-ACID BATTERIES IS NOT REQUIRED FOR THE QUANTITIES ON SITE.
- A CFC PERMIT MAY BE REQUIRED FOR THIS HAZARDOUS MATERIALS ON SITE.
- A HAZARDOUS MATERIALS IDENTIFICATION SIGN IS REQUIRED FOR ALL ENTRANCES INTO BATTERY STORAGE AREAS. LETTERS MUST BE AT LEAST 1" IN HEIGHT AND IN A COLOR WHICH CONTRASTS TO THE BACKGROUND OF THE SIGN AND LIST THE FOLLOWING:

CLASS 1 WATER REACTIVE LIQUID
 TOXIC LIQUID
 CORROSIVE LIQUID
 OTHER HEALTH HAZARDOUS LIQUID

- AN APPROVED METHOD TO NEUTRALIZE SPILLED ELECTROLYTE SHALL BE PROVIDED IN THE BATTERY ROOM.
- BATTERIES SHALL BE PROVIDED WITH SAFETY VENTING CAPS.
- LOCATIONS AND CLASSIFICATIONS OF EXTINGUISHERS SHALL BE IN ACCORDANCE WITH THE UNIFORM FIRE CODE STANDARD 10-1 AND PLACEMENT IS SUBJECT TO APPROVAL OF THE INSPECTOR.
- STORAGE, DISPENSING OR USE OF ANY FLAMMABLE AND COMBUSTIBLE LIQUIDS, FLAMMABLE AND COMPRESSED GASES, AND OTHER HAZARDOUS MATERIALS SHALL COMPLY WITH UNIFORM FIRE CODE REGULATIONS.
- EXIST DOORS SHALL BE ABLE TO OPEN FROM THE INSIDE WITHOUT THE USE OF KEY OR ANY SPECIAL KNOWLEDGE OR EFFORT.
- ADDRESS NUMBERS SHALL BE A MINIMUM 8 INCHES HIGH AND PLAINLY VISIBLE FROM ROADWAY BUILDING IS ADDRESSED ON.
- REQUIRED SIGNAGE SHALL INCLUDE LETTERING HEIGHT OF AT LEAST ONE INCH, IN A COLOR THAT CONTRASTS TO THE SIGN BACKGROUND, AND SHALL BE PROMINENTLY DISPLAYED.
- REQUIRED SIGNAGE SHALL INCLUDE BUT MAY NOT BE LIMITED TO, APPLICABLE TYPES FROM EXAMPLES SHOWN HEREIN SEE DETAILS 1, 2, AND 3.

CITY OF SAN DIEGO-DEVELOPMENT SERVICES DEPARTMENT
 ENTITLEMENTS-WIRELESS COMMUNICATION FACILITIES

EXHIBIT "A"

Project Number: 327630
 Approval Date: 12/2/13
 Signed (1st Sheet):



REQUIRED NFPA SIGNAGE

IN CASE OF
 EMERGENCY
 CALL
 1-866-400-6040

SITE NUMBER: SD03XC022
 SITE NAME: SCRIPPSP

EMERGENCY CONTACT SIGNAGE

SITE IDENTIFICATION SIGNAGE




3



DANGER
 HAZARDOUS
 MATERIAL
 STORAGE AREA

HAZARDOUS MATERIAL SIGNAGE

2

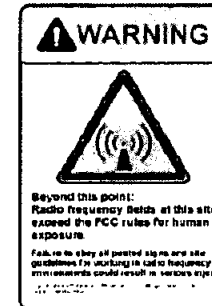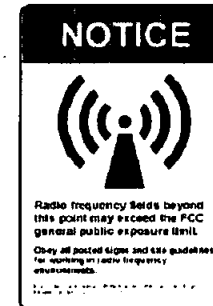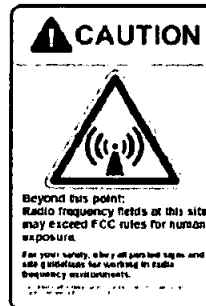


NOTE:
 LIGHTING MAY BE MAINTAINED BY CITY WORKERS. APPROPRIATE SIGNS SHALL BE INSTALLED TO NOTIFY EMPLOYEES WORKING ON THE LIGHT STANDARDS THAT A HAZARD EXISTS AND THE LOCATION OF THE HAZARD. PLACE APPROPRIATE SIGNS PER CALIFORNIA REQUIREMENTS.

NOTES

4

RF SIGNAGE

1

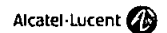

PROJECT INFORMATION

NETWORK VISION
 MMBTS LAUNCH

SCRIPPSP
 SD03XC022

1207 SCRIPPS POWAY PARKWAY
 SAN DIEGO, CALIFORNIA 92131

ISSUED DATE:

10/03/13

ISSUED FOR:

100% CONSTRUCTION

REVISIONS

REV.	DATE	DESCRIPTION	INT.
0	09/27/13	60% CDS REVIEW	BT
1	10/03/13	CITY COMMENTS	BT

NOT FOR CONSTRUCTION UNLESS
 LABELED AS CONSTRUCTION SET

SIGNATURE:

SHEET TITLE:

SIGNAGE & NOTES

SHEET NUMBER:


T-3

REVISION:

1

DISCLAIMER NOTE:

MSQUARED ENGINEERS HAS GENERATED A SITE PLAN WITHOUT USING A TOPOGRAPHIC SURVEY. PROPERTY LINES, POWER/TELECO UTILITY POINT OF CONNECTIONS/ROUTES AND EASEMENT BOUNDARY ON THESE PLANS ARE ESTIMATED.

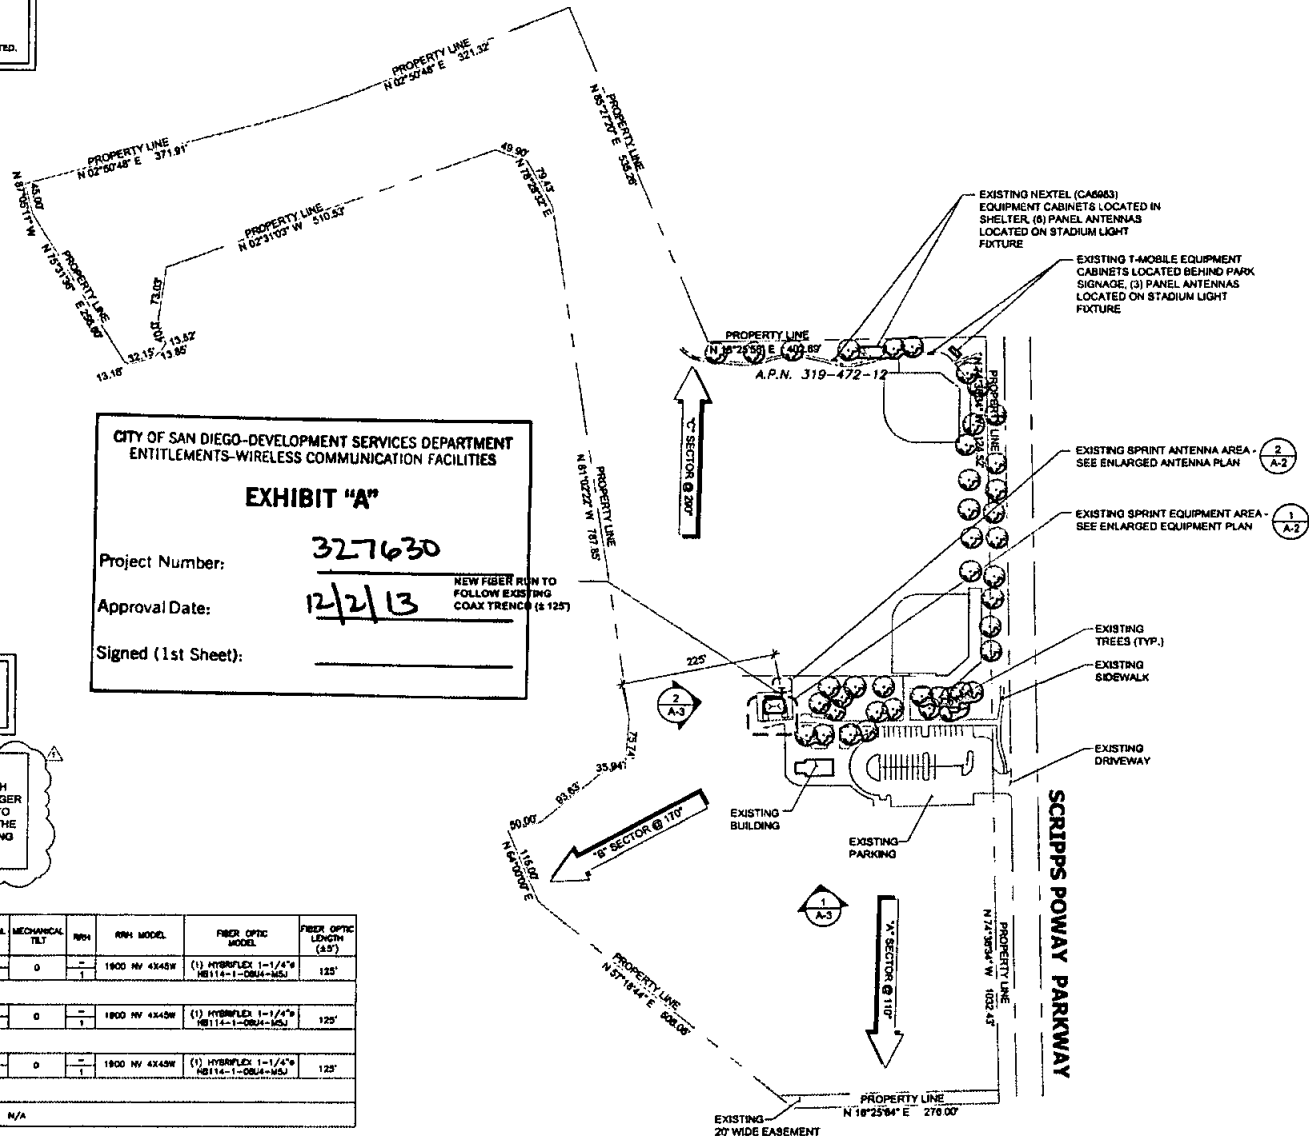

CITY OF SAN DIEGO-DEVELOPMENT SERVICES DEPARTMENT ENTITLEMENTS-WIRELESS COMMUNICATION FACILITIES

EXHIBIT "A"

Project Number: **327630**
Approval Date: **12/2/13**
Signed (1st Sheet): _____
NEW FIBER RUN TO FOLLOW EXISTING COAX TRENCH (125')

LEGAL DESCRIPTION:

THAT PORTION OF PARCEL 1 OF PARCEL MAP NO. 17174, IN THE CITY OF SAN DIEGO, STATE OF CALIFORNIA, FILED IN THE OFFICE OF THE RECORDER OF SAN DIEGO COUNTY, JULY 1, 1953, AS FILE NO. 1953-424554 OF OFFICIAL RECORDS.

NOTE:


1. DEVELOPER TO SCHEDULE A PRE-CONSTRUCTION MEETING WITH PARK AND RECREATION STAFF (MIKE RODRIGUES, DISTRICT MANAGER 619-221-5903) A MINIMUM OF 2 WEEKS PRIOR TO STARTING WORK TO ALLOW FOR THE OPPORTUNITY TO COORDINATE PARK USE WITH THE CONSTRUCTION SCHEDULE AND POSSIBLE CONSTRUCTION STAGING AREA.

SECTOR	ANTENNA	AZIMUTH	RAD CENTER	NUMBER OF ANTENNAS	ANTENNA MODEL	ELECTRICAL TILT	MECHANICAL TILT	RFH	RFH MODEL	FIBER OPTIC MODEL	FIBER OPTIC LENGTH (A3')
1	1900	110°	36"-1"	1	PA0-10-XLPP-RB-A	0	0	1	1900 RF 4345W	(1) HYBRIFLEX 1-1/4" NB114-1-08U4-MSJ	125'
2	1900	170°	36"-1"	1	APXVR13-C-M420	0	0	1	1900 RF 4345W	(1) HYBRIFLEX 1-1/4" NB114-1-08U4-MSJ	125'
3	1900	280°	36"-1"	1	PA0-10-XLPP-RB-A	0	0	1	1900 RF 4345W	(1) HYBRIFLEX 1-1/4" NB114-1-08U4-MSJ	125'
4											N/A

IMPORTANT NOTE: INSTALLERS TO VERIFY LATEST RF DATA SHEET AND PLUMBING/WIRING DIAGRAMS, PRIOR TO INSTALLATION.

OVERALL SITE PLAN

SCALE: 1" = 60'-0" (34-35)
CON: 1/2" = 60'-0" (11x17)

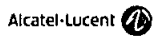

PROJECT INFORMATION:

NETWORK VISION
MMBTS LAUNCH

SCRIPSPS

SD03XC022

1007 SCRIPPS POWAY PARKWAY
SAN DIEGO, CALIFORNIA 92131

ISSUED DATE:

10/03/13

DESIGNED FOR:

100% CONSTRUCTION

REVISIONS

REV	DATE	DESCRIPTION	BY
1	08/27/13	60% CD'S REVIEW	BT
2	10/03/13	CITY COMMENTS	BT

NOT FOR CONSTRUCTION UNLESS LABELED AS CONSTRUCTION SET

LICENSE/URE:



SHEET TITLE:

OVERALL SITE PLAN


SHEET NUMBER:

A-1

REVISION:

1




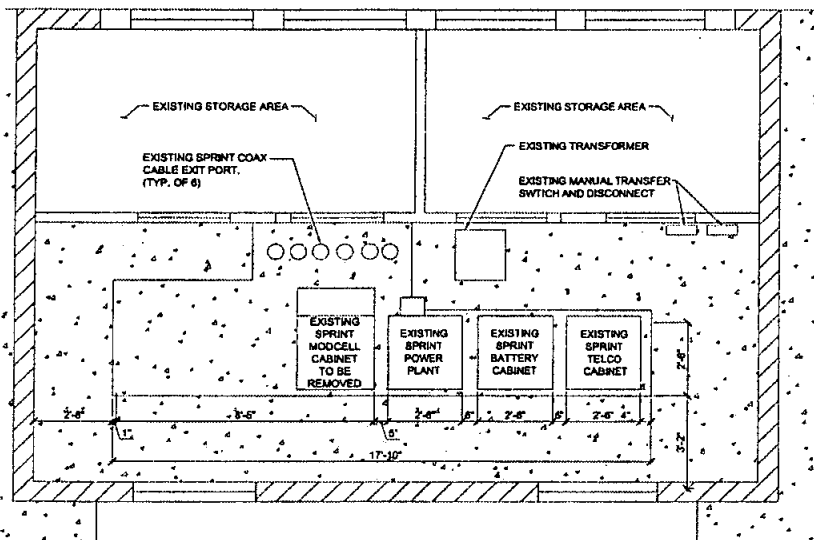

EXISTING EQUIPMENT PLAN

SCALE: 1/8" = 1'-0" (24/36)
(OR) 1/4" = 1'-0" (11/17)

1

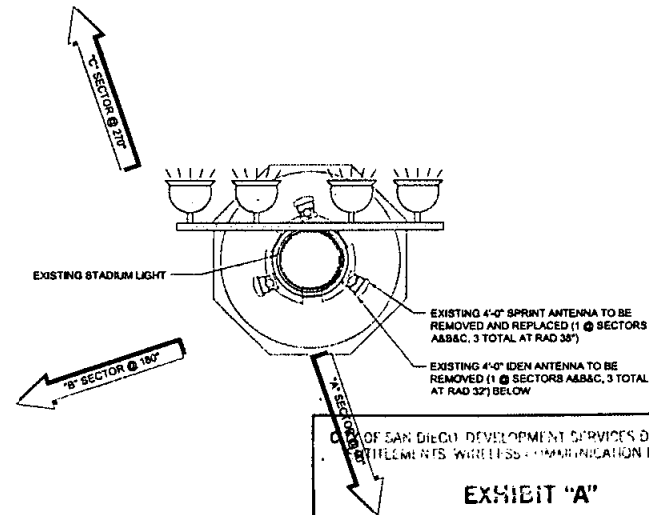

EXISTING ANTENNA PLAN

327630

Project Number: 327630

Approval Date: 12/2/13

Signed (1st Sheet):

EXHIBIT "A"

CITY OF SAN DIEGO DEVELOPMENT SERVICES DEPARTMENT
UTILITIES - WIRELESS COMMUNICATION FACILITIES



Alcatel-Lucent



m.squared
ENGINEERS
345 GALE AVENUE, SUITE E
SAN CLEMENTE, CA 92673

PROJECT INFORMATION

NETWORK VISION

MMBTS LAUNCH

SCRIPPS

SD03XC022

1007 SCRIPPS POWAY PARKWAY
SAN DIEGO, CALIFORNIA 92131

ISSUED DATE:

10/03/13

ISSUED FOR:

100% CONSTRUCTION

REVISIONS

REV	DATE	DESCRIPTION	INT.
0	08/27/13	90% CDR REVIEW	BT
1	10/03/13	CITY COMMENTS	BT

NOT FOR CONSTRUCTION UNLESS
LABELED AS CONSTRUCTION SET

LICENSE:

SHEET TITLE:


ENLARGED
EQUIPMENT AND
ANTENNA PLANS

SHEET NUMBER:

REVISION

A-2


1

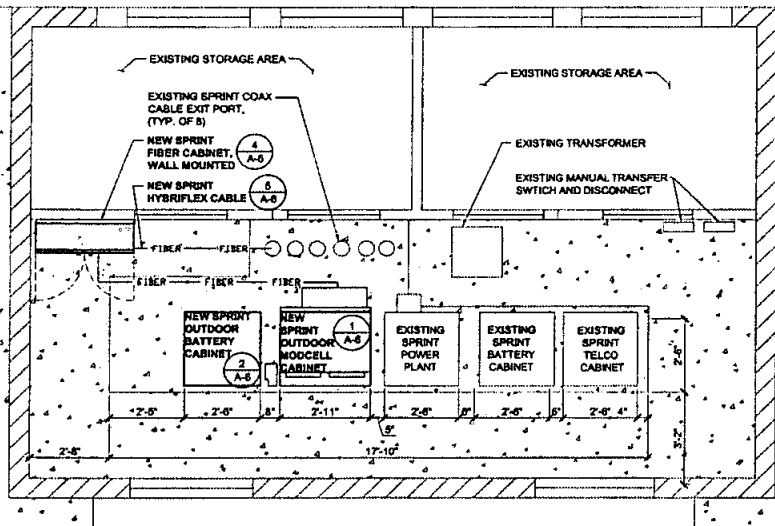

FINAL EQUIPMENT PLAN

SCALE: 1/8" = 1'-0" (24/36)
(OR) 1/4" = 1'-0" (11/17)

3

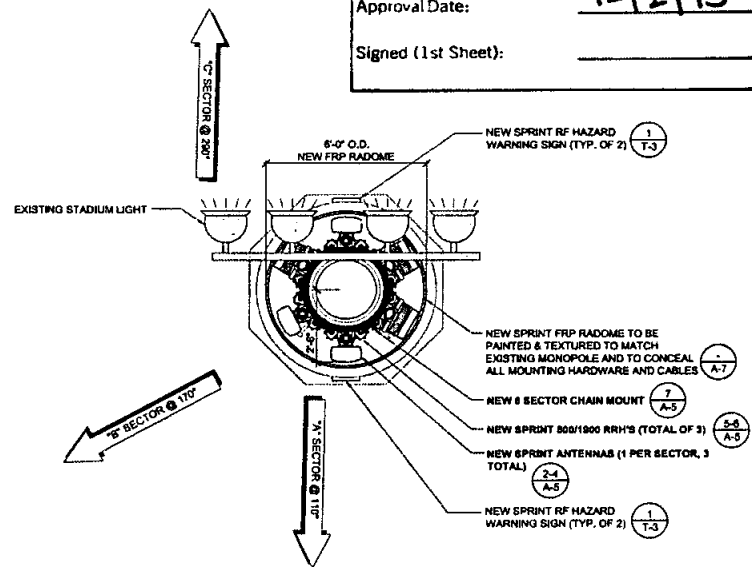

FINAL ANTENNA PLAN

SCALE: 1/8" = 1'-0" (24/36)
(OR) 1/4" = 1'-0" (11/17)

4

TOP OF EXISTING STADIUM LIGHT
ELEV. 70'-0" AGL

TOP OF EXISTING SPRINT ANTENNAS
ELEV. 38'-1" AGL

RAD CENTER OF EXISTING SPRINT ANTENNAS
ELEV. 38'-1" AGL

RAD CENTER OF EXISTING SPRINT IDEN ANTENNAS
ELEV. 32'-0" AGL

FINISH GRADE
ELEV. 0'-0" AGL

EXISTING 4'-0" SPRINT ANTENNA TO BE
REMOVED AND REPLACED (1 @ SECTORS
A&B&C, 3 TOTAL)

EXISTING SPRINT IDEN ANTENNA TO BE
REMOVED (1 @ SECTORS A&B&C, 3 TOTAL)


EXISTING STADIUM LIGHT POLE

EXISTING SPRINT EQUIPMENT
SHELTER

EXISTING TREE (TYP.)

NOTE:

1. NEW SPRINT FIBER LINES FROM EXISTING NEW EQUIPMENT, TO NEW SPRINT ANTENNAS, ARE TO FOLLOW EXISTING FIBER/COAX ROUTE (FIELD VERIFY).
2. ALL NEW MATERIALS (ANTENNAS, EQUIPMENT/RRHS AND ALL HARDWARE) ARE TO BE BEHIND NEW FRP SCREENING AND SHALL NOT BE EXPOSED.
3. ALL EXISTING EQUIPMENT IS TO REMAIN, UNLESS NOTED OTHERWISE.
4. NEW SPRINT FRP RADOME TO BE PAINTED & TEXTURED TO MATCH EXISTING MONOPOLE AND TO CONCEAL ALL MOUNTING HARDWARE AND CABLES

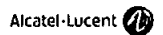

PROJECT INFORMATION

NETWORK VISION
MMBTS LAUNCH

SCRIPPS
SD03XC022

1007 SCRIPPS FORWAY PARKWAY
SAN DIEGO, CALIFORNIA 92131

ISSUED DATE:

10/03/13

ISSUED FOR:

100% CONSTRUCTION

REVISIONS

REV	DATE	DESCRIPTION	INT.
1	09/27/13	10% CDR REVIEW	BT
2	10/03/13	CITY COMMENTS	BT

NOT FOR CONSTRUCTION UNLESS
LABELED AS CONSTRUCTION SET

LOCKED:

SHEET TITLE:

SOUTH ELEVATIONS

SHEET NUMBER:

REVISION:

A-3

1

EXISTING SOUTH ELEVATION

SCALE: 1/8" = 1'-0" (34x36)
(OR) 1/16" = 1'-0" (11x17)

2

TOP OF EXISTING STADIUM LIGHT
ELEV. 70'-0" AGL

TOP OF EXISTING SPRINT ANTENNAS
ELEV. 38'-1" AGL

RAD CENTER OF NEW SPRINT ANTENNAS
ELEV. 38'-1" AGL

BOTTOM OF NEW RF SIGNAGE
ELEV. 8'-0" AGL

FINISH GRADE
ELEV. 0'-0" AGL

2-4
A-5
NEW SPRINT ANTENNAS
(1 PER SECTOR, 3 TOTAL)
MOUNTED BEHIND NEW FRP RADOME

7
A-5
NEW 6 SECTOR CHAIN MOUNT

5-8
A-5
NEW SPRINT RRH UNIT
(1 PER SECTOR, 3 TOTAL)
MOUNTED BEHIND FRP RADOME

1
A-7
NEW SPRINT FRP RADOME TO BE PAINTED &
TEXTURED TO MATCH EXISTING MONOPOLE
AND TO CONCEAL ALL MOUNTING HARDWARE
AND CABLES

1
T-3
NEW SPRINT RF HAZARD
WARNING SIGN (TYP. OF 2)

EXISTING STADIUM LIGHT POLE

EXISTING SPRINT EQUIPMENT
SHELTER

EXISTING TREE (TYP.)

NOTE:

1. NEW SPRINT FIBER LINES FROM EXISTING NEW EQUIPMENT, TO NEW SPRINT ANTENNAS, ARE TO FOLLOW EXISTING FIBER/COAX ROUTE (FIELD VERIFY).
2. ALL NEW MATERIALS (ANTENNAS, EQUIPMENT/RRHS AND ALL HARDWARE) ARE TO BE BEHIND NEW FRP SCREENING AND SHALL NOT BE EXPOSED.
3. ALL EXISTING EQUIPMENT IS TO REMAIN, UNLESS NOTED OTHERWISE.
4. NEW SPRINT FRP RADOME TO BE PAINTED & TEXTURED TO MATCH EXISTING MONOPOLE AND TO CONCEAL ALL MOUNTING HARDWARE AND CABLES

CITY OF SAN DIEGO-DEVELOPMENT SERVICES DEPARTMENT
ENTITLEMENTS-WIRELESS COMMUNICATION FACILITIES

EXHIBIT "A"

Project Number:

327630

Approval Date:

12/2/13

Signed (1st Sheet):

FINAL SOUTH ELEVATION

SCALE: 1/8" = 1'-0" (34x36)
(OR) 1/16" = 1'-0" (11x17)

2

TOP OF EXISTING STADIUM LIGHT
ELEV. 70'-0" AGL

TOP OF EXISTING SPRINT ANTENNAS
ELEV. 38'-1" AGL

RAD CENTER OF EXISTING SPRINT ANTENNAS
ELEV. 38'-1" AGL

RAD CENTER OF EXISTING SPRINT ANTENNAS
ELEV. 32'-0" AGL

EXISTING 4'-0" SPRINT ANTENNA TO BE
REMOVED AND REPLACED (1 @ SECTORS
A&B&C, 3 TOTAL)

EXISTING SPRINT IDEN ANTENNA TO BE
REMOVED (1 @ SECTORS A&B&C, 3 TOTAL)

EXISTING TREE (TYP.)

EXISTING STADIUM LIGHT POLE

EXISTING SPRINT EQUIPMENT
SHELTER

FINISH GRADE
ELEV. 0'-0" AGL

NOTE:

1. NEW SPRINT FIBER LINES FROM EXISTING NEW EQUIPMENT, TO NEW SPRINT ANTENNAS, ARE TO FOLLOW EXISTING FIBER/COAX ROUTE (FIELD VERIFY).
2. ALL NEW MATERIALS (ANTENNAS, EQUIPMENT/RRHS AND ALL HARDWARE) ARE TO BE BEHIND NEW FRP SCREENING AND SHALL NOT BE EXPOSED.
3. ALL EXISTING EQUIPMENT IS TO REMAIN, UNLESS NOTED OTHERWISE.



Alcatel-Lucent



PROJECT INFORMATION

NETWORK VISION
MMBS LAUNCH

SCRIPPS

SD03XC022

10827 SCRIPPS POWAY PARKWAY
SAN DIEGO, CALIFORNIA 92131

ISSUED DATE:

10/03/13

ISSUED FOR:

100% CONSTRUCTION

REVISIONS

REV.	DATE	DESCRIPTION	INT.
0	08/27/13	80% CDS REVIEW	ST
1	10/03/13	CITY COMMENTS	ST

NOT FOR CONSTRUCTION UNLESS
LABELED AS CONSTRUCTION SET

LOCKED:



SHEET TITLE:

WEST ELEVATIONS

SHEET NUMBER:

A-4

REVISION:

1

EXISTING WEST ELEVATION

SCALE: 1/8" = 1'-0" (3/16" = 1'-0")
CON: 1/16" = 1'-0" (1/16" = 1'-0")

1

TOP OF EXISTING STADIUM LIGHT
ELEV. 70'-0" AGL

TOP OF EXISTING SPRINT ANTENNAS
ELEV. 38'-1" AGL

RAD CENTER OF NEW SPRINT ANTENNAS
ELEV. 38'-1" AGL

2-4
A-5
NEW SPRINT ANTENNAS (1 PER SECTOR, 3 TOTAL)
MOUNTED BEHIND NEW FRP RADOME

7
A-5
NEW 8 SECTOR CHAIN MOUNT

5-6
A-5
NEW SPRINT RRH UNIT
(1 PER SECTOR, 3 TOTAL)
MOUNTED BEHIND FRP

1
A-7
NEW SPRINT FRP RADOME TO BE PAINTED &
TEXTURED TO MATCH EXISTING MONOPOLE
AND TO CONCEAL ALL MOUNTING HARDWARE
AND CABLES

1
T-3
NEW SPRINT RF HAZARD
WARNING SIGN (TYP. OF 2)

EXISTING STADIUM LIGHT POLE

EXISTING SPRINT EQUIPMENT
SHELTER

BOTTOM OF NEW RF SIGNAGE
ELEV. 6'-0" AGL

FINISH GRADE
ELEV. 0'-0" AGL

NOTE:

1. NEW SPRINT FIBER LINES FROM EXISTING NEW EQUIPMENT, TO NEW SPRINT ANTENNAS, ARE TO FOLLOW EXISTING FIBER/COAX ROUTE (FIELD VERIFY).
2. ALL NEW MATERIALS (ANTENNAS, EQUIPMENT/RRHS AND ALL HARDWARE) ARE TO BE BEHIND NEW FRP SCREENING AND SHALL NOT BE EXPOSED.
3. ALL EXISTING EQUIPMENT IS TO REMAIN, UNLESS NOTED OTHERWISE.
4. NEW SPRINT FRP RADOME TO BE PAINTED & TEXTURED TO MATCH EXISTING MONOPOLE AND TO CONCEAL ALL MOUNTING HARDWARE AND CABLES

CITY OF SAN DIEGO-DEVELOPMENT SERVICES DEPARTMENT
ENTITLEMENTS-WIRELESS COMMUNICATION FACILITIES

EXHIBIT "A"

Project Number:

327630

Approval Date:








12/2/13




Signed (1st Sheet):

FINAL WEST ELEVATION

SCALE: 1/8" = 1'-0" (3/16" = 1'-0")
CON: 1/16" = 1'-0" (1/16" = 1'-0")

2

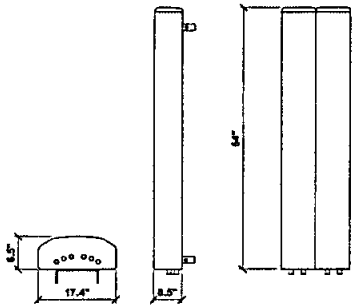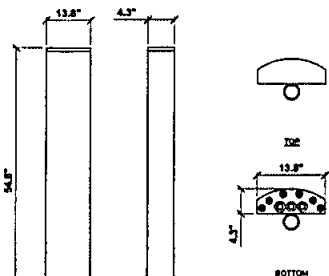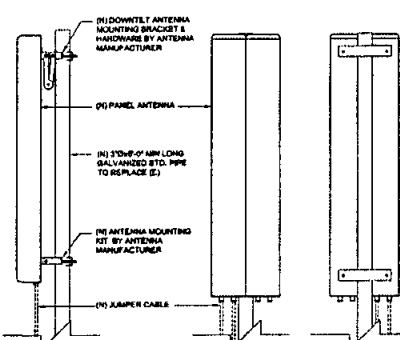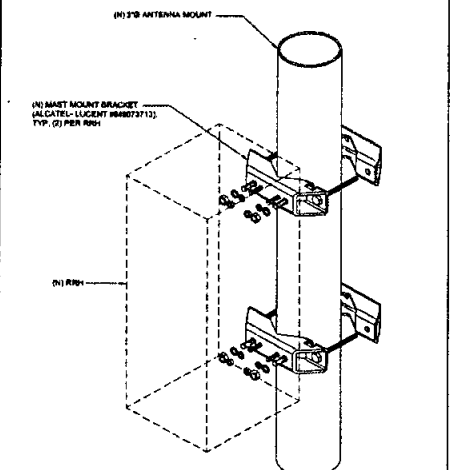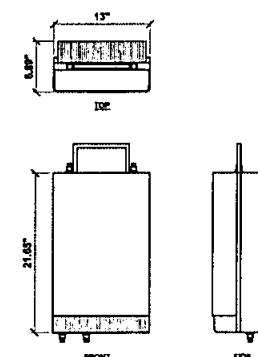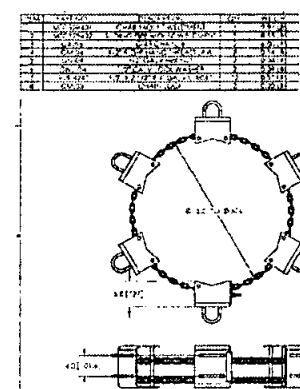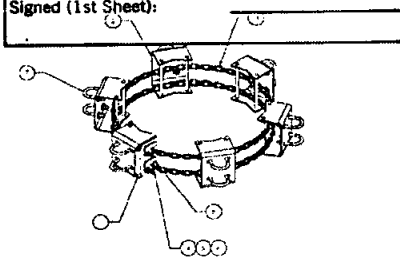	1900 DUAL POWERWAVE P40-16-VLPP-RR-A ANTENNA COLOR: LIGHT GREY RAL7035 DIMENSIONS, H/W/L/D: 54" X 17.4" X 6.5" WEIGHT: 29 LBS CONNECTOR: (1) 7/16 LONG NECK FEMALE 	 MANUFACTURER: RFB MODEL: APPROVED-4430 WEIGHT W/O MOUNTING HARDWARE: 49.8 LBS DIMENSIONS: 16" H/D, 24.8" X 13.2" W x 7" FREQUENCY: REFER TO RF DATA SHEET	1900 NV ANTENNA MOUNTING SIDE VIEW FRONT VIEW REAR VIEW  CITY OF SAN DIEGO-DEVELOPMENT SERVICES DEPARTMENT ENTITLEMENTS-WIRELESS COMMUNICATION FACILITIES	Sprint Alcatel-Lucent m.squared ENGINEERS 1940 CALLE MANAYESCA, SUITE E SAN CLEMENTE, CA 92673 PROJECT INFORMATION NETWORK VISION MMBTS LAUNCH SCRIPPS SD03XC022 12627 SCRIPPS ROAD PARKWAY SAN DIEGO, CALIFORNIA 92131 DRAWN DATE: 10/03/13 DESIGNED FOR: 100% CONSTRUCTION REVISIONS <table border="1"> <thead> <tr> <th>REV</th> <th>DATE</th> <th>DESCRIPTION</th> <th>BY</th> </tr> </thead> <tbody> <tr> <td>0</td> <td>08/27/13</td> <td>80% CD'S REVIEW</td> <td>ST</td> </tr> <tr> <td>1</td> <td>10/03/13</td> <td>CITY COMMENTS</td> <td>BT</td> </tr> </tbody> </table> NOT FOR CONSTRUCTION UNLESS LABELED AS CONSTRUCTION SET LICENSE: SHEET TITLE: DETAILS SHEET NUMBER: A-5 REVISION: 1	REV	DATE	DESCRIPTION	BY	0	08/27/13	80% CD'S REVIEW	ST	1	10/03/13	CITY COMMENTS	BT
REV	DATE	DESCRIPTION	BY													
0	08/27/13	80% CD'S REVIEW	ST													
1	10/03/13	CITY COMMENTS	BT													
NOT USED SCALE N.T.S. 1 	1900 NV ANTENNA SCALE N.T.S. 2 1900 NV RRH MANUFACTURER: PANASONIC MODEL: PCR 1800 MHz 240W WEIGHT: 44 LBS POWER SUPPLY: -48 VDC 	1900 NV ANTENNA SCALE N.T.S. 3  NOTE: DIMENSIONS IN BRACKETS ARE METRIC MANUFACTURER: ANDREW MODEL: RR-CM20	1900 NV ANTENNA MOUNTING SCALE N.T.S. 4 Project Number: 327630 Approval Date: 12/2/13 Signed (1st Sheet): 	100% CONSTRUCTION REVISIONS <table border="1"> <thead> <tr> <th>REV</th> <th>DATE</th> <th>DESCRIPTION</th> <th>BY</th> </tr> </thead> <tbody> <tr> <td>0</td> <td>08/27/13</td> <td>80% CD'S REVIEW</td> <td>ST</td> </tr> <tr> <td>1</td> <td>10/03/13</td> <td>CITY COMMENTS</td> <td>BT</td> </tr> </tbody> </table> NOT FOR CONSTRUCTION UNLESS LABELED AS CONSTRUCTION SET LICENSE: SHEET TITLE: DETAILS SHEET NUMBER: A-5 REVISION: 1	REV	DATE	DESCRIPTION	BY	0	08/27/13	80% CD'S REVIEW	ST	1	10/03/13	CITY COMMENTS	BT
REV	DATE	DESCRIPTION	BY													
0	08/27/13	80% CD'S REVIEW	ST													
1	10/03/13	CITY COMMENTS	BT													
RRH MOUNTING DETAIL SCALE N.T.S. 5 	1900 NV RRH SCALE N.T.S. 6 	SECTOR PIPE RING MOUNT SCALE N.T.S. 7 														

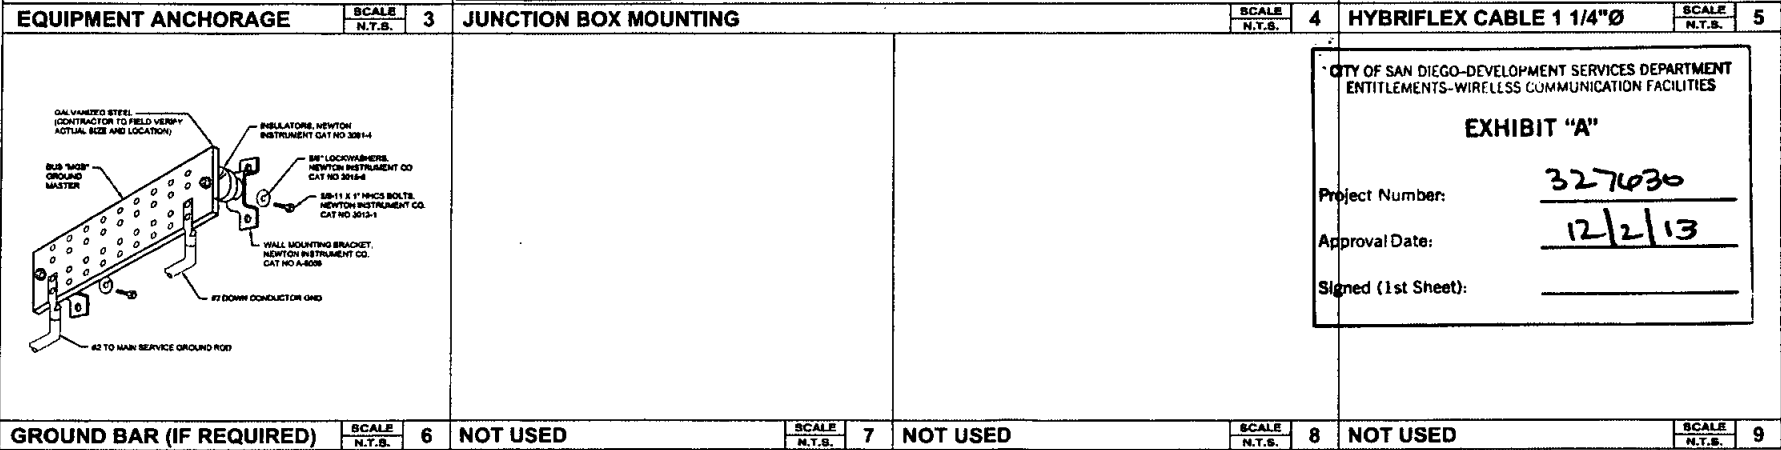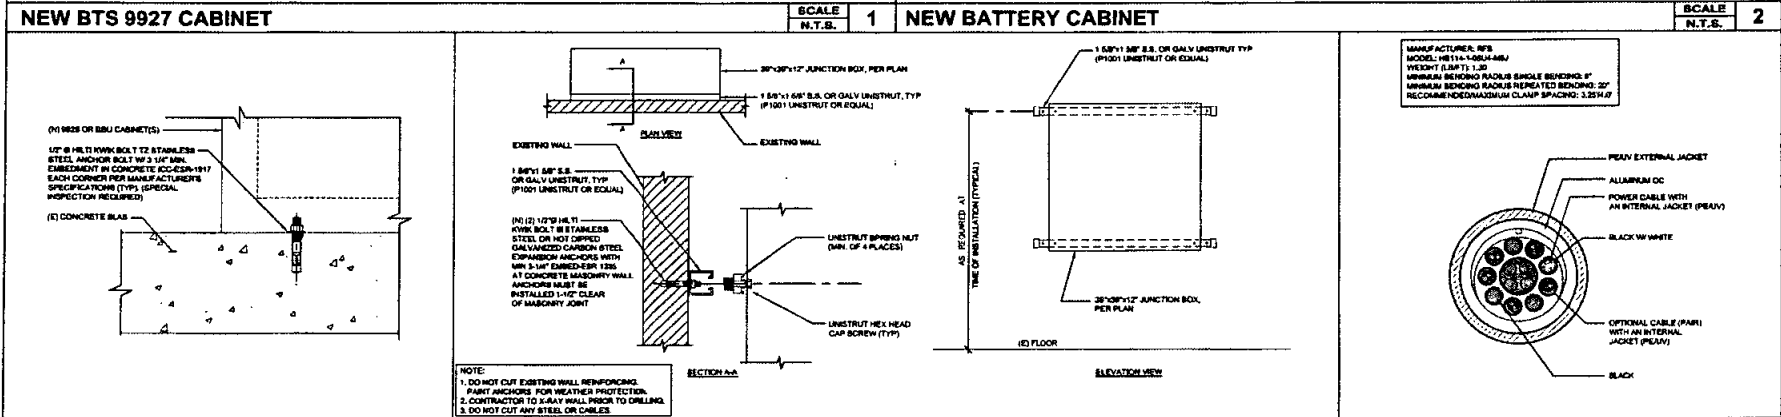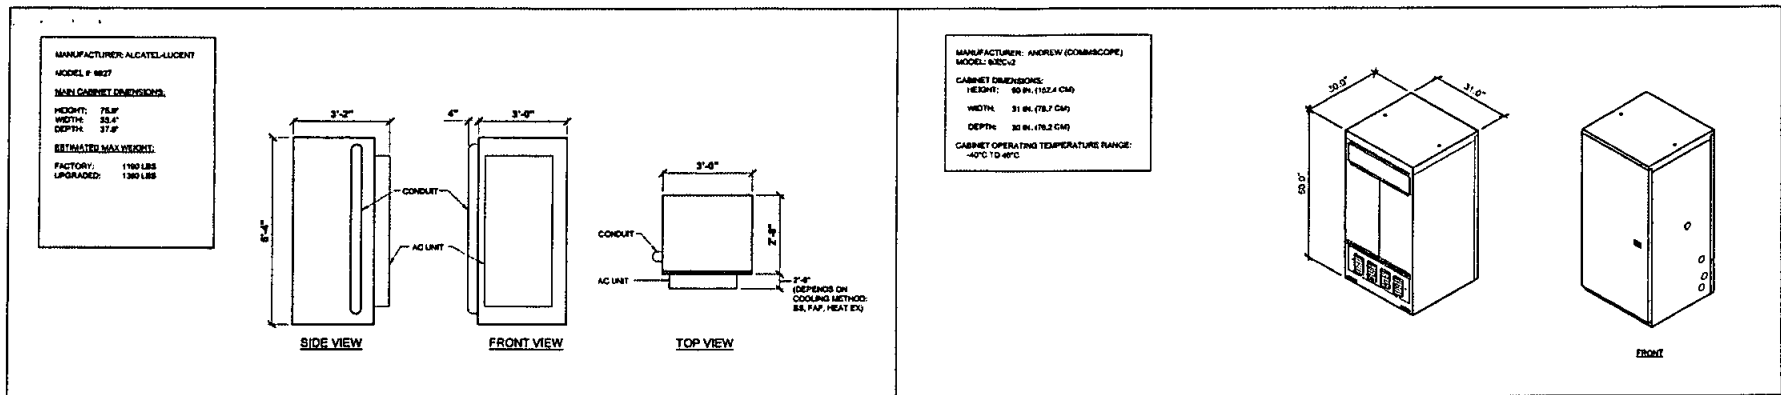

PROJECT INFORMATION	
NETWORK VISION	
MMBTS LAUNCH	
SCRIPSP	
SD03XC022	
1007 SCRIPPS POWAY PARKWAY SAN DIEGO, CALIFORNIA 92131	

ISSUED DATE:
10/03/13

ISSUED FOR:
100% CONSTRUCTION


REVISIONS			
REV	DATE	DESCRIPTION	WRT
9	08/27/13	80% CD'S REVIEW	ST
10	10/03/13	CDY COMMENTS	ST

NOT FOR CONSTRUCTION UNLESS
 LABELED AS CONSTRUCTION SET



DATE: 10/03/13

DETAILS




SHEET NUMBER:	REVISION:
A-6	1

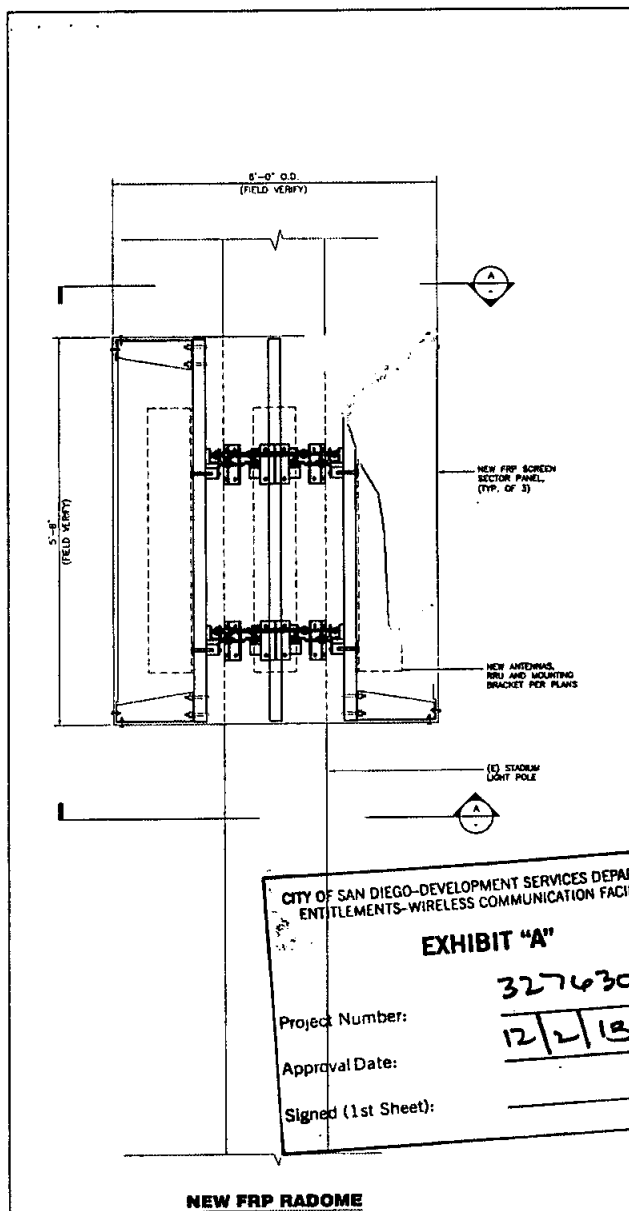

ELEVATION SCALE: 1" = 1'-0" (24x36) (OR) 1/2" = 1'-0" (11x17)

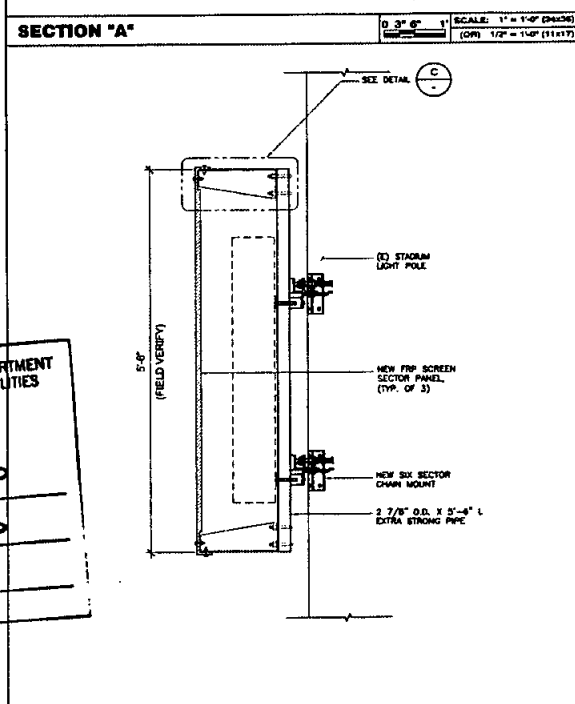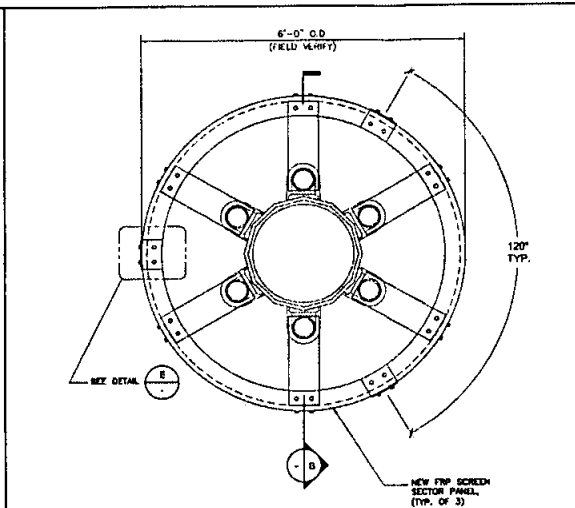

SECTION "B" SCALE: 1" = 1'-0" (24x36) (OR) 1/2" = 1'-0" (11x17)

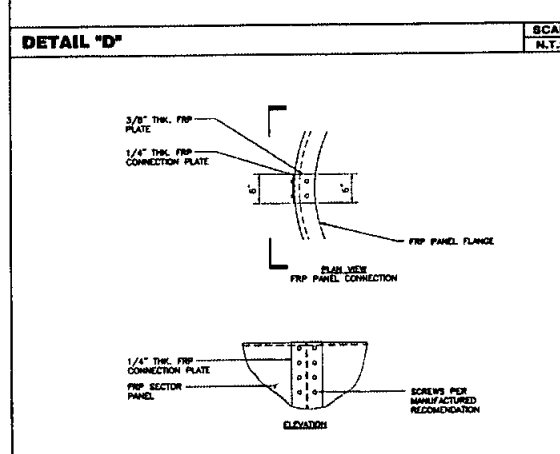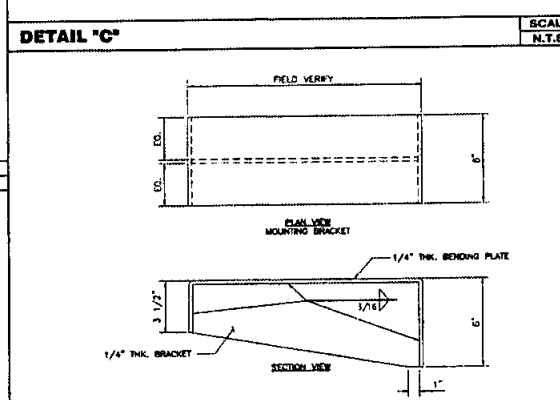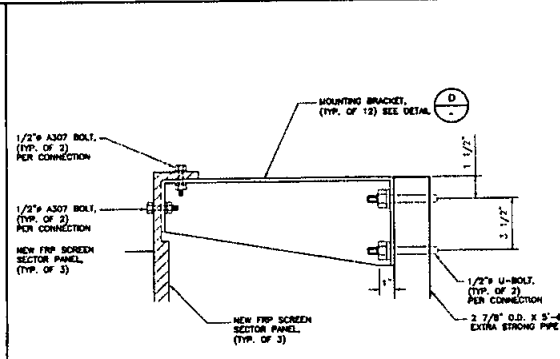

DETAIL "E" SCALE: N.T.S.

Sprint

Alcatel-Lucent

m.squared ENGINEERS
848 CALLE AMANECER, SUITE B
SAN CLEMENTE, CA 92673

PROJECT INFORMATION

**NETWORK VISION
MMBTS LAUNCH**

**SCRIPPS
SD03XC022**

1007 SCRIPPS HIGHWAY PARKWAY
SAN DIEGO, CALIFORNIA 92131

ISSUED DATE:
10/03/13

ISSUED FOR:
100% CONSTRUCTION

REVISIONS			
REV.	DATE	DESCRIPTION	INT.
0	10/27/13	10% CD'S REVIEW	ST
1	10/28/13	CITY COMMENTS	ST

NOT FOR CONSTRUCTION UNLESS
LABELED AS CONSTRUCTION SET

LOCUSURE

DETAILS

SHEET NUMBER: A-7 **REVISION:** 1

GENERAL ELECTRICAL NOTES

1. ALL ELECTRICAL WORK SHALL BE DONE IN ACCORDANCE WITH CURRENT NATIONAL ELECTRICAL CODES AND ALL LOCAL AND STATE CODE, LAWS, AND ORDINANCES. PROVIDE ALL COMPONENTS AND WIRING SIZES AS REQUIRED TO MEET NEC STANDARDS.
2. CONTRACTOR SHALL COORDINATE WITH LOCAL POWER COMPANY FOR REQUIREMENTS OF POWER SERVICE LINE TO THE METER BASE. POWER SERVICE REQUIREMENT IS COMMERCIAL AC NOMINAL 120/208 VOLT OR 120/240 VOLT, SINGLE PHASE WITH 200 AMP RATING.
3. CONTRACTOR SHALL COORDINATE WITH LOCAL TELEPHONE COMPANY FOR REQUIREMENTS OF 7/11 SERVICE LINE TO TERMINATE AT THE PPO CABINET.
4. UNDERGROUND POWER AND TELCO SERVICE LINES SHALL BE ROUTED IN A COMMON TRENCH. ALL UNDERGROUND CONDUIT SHALL BE PVC SCHEDULE 40 AND CONDUIT EXPOSED ABOVE GROUND SHALL BE RIGID GALVANIZED STEEL UNLESS OTHERWISE INDICATED.
5. ALL TELCO CONDUIT LINES SHALL BE 4" SCH. 40 PVC CONDUIT UNLESS OTHERWISE INDICATED. THE TELCO CONDUIT FROM THE PPO SHALL BE ROUTED AND TERMINATED AT DESIGNATED TELCO DEMARKATION OR 3-PIECE OUTSIDE FENCED AREA, NEAR UTILITY POLE (IN FENCED AREA) OR END CAP OFF AND PROVIDE MARKER STAKE PAINTED BRIGHT ORANGE WITH DESIGNATION FOR TELCO SERVICE.
6. CONDUITS INSTALLED AT PCS EQUIPMENT ENDS PRIOR TO THE EQUIPMENT INSTALLATION SHALL BE STUBBED AND CAPPED AT 6" ABOVE GRADE OR PLATFORM. IF SERVICE LINES CAN'T BE INSTALLED INITIALLY, PROVIDE NYLON PULL CORD IN CONDUITS.
7. THE SPRINT CABINET, INCLUDING 200 AMP LOAD PANEL AND TELCO PANEL, SHALL BE PROVIDED BY OWNER AND INSTALLED BY THE CONTRACTOR. CONTRACTOR IS TO INSTALL BREAKERS NOT PROVIDED BY MANUFACTURER. SEE PANEL SCHEDULE ON THIS SHEET FOR BREAKER REQUIREMENTS.
8. LOCATION OF ELECTRIC METER AND DISCONNECT SWITCH TO BE COORDINATED BY ELECTRICAL CONTRACTOR AND FIELD CONSTRUCTION MANAGER.
9. #2 WIRE TO BE UTILIZED IN ELECTRIC SERVICE RUNS EXCEEDING 100'.
10. CONTRACTOR SHALL INSPECT THE EXISTING CONDITIONS PRIOR TO SUBMITTING BID. ANY QUESTIONS ARISING DURING THE BID PERIOD IN REGARD TO THE CONTRACTOR'S FUNCTIONS, THE SCOPE OF WORK, OR ANY OTHER ISSUE RELATED TO THIS PROJECT SHALL BE BROUGHT UP DURING THE BID PERIOD WITH THE PROJECT MANAGER FOR CLARIFICATION. NOT AFTER THE CONTRACT HAS BEEN AWARDED.
11. LOCATION OF EQUIPMENT, CONDUIT AND DEVICES SHOWN ON THE DRAWINGS ARE APPROXIMATE AND SHALL BE COORDINATED WITH FIELD CONDITIONS PRIOR TO ROUGH-IN.
12. THE CONDUIT RUNS AS SHOWN ON THE PLANS ARE APPROXIMATE. EXACT LOCATION AND ROUTING SHALL BE PER EXISTING FIELD CONDITIONS.
13. PROVIDE PULL BOXES AND JUNCTION BOXES WHERE SHOWN OR REQUIRED BY NEC.
14. ALL CONDUITS SHALL BE MET WITH BENDS MADE IN ACCORDANCE WITH NEC TABLE 344-10. NO RIGHT ANGLE DEVICE OTHER THAN STANDARD CONDUIT ELBOWS WITH 12" MINIMUM INSIDE SWEEPS FOR ALL CONDUITS 2" OR LARGER.
15. ALL CONDUIT TERMINATIONS SHALL BE PROVIDED WITH PLASTIC THROAT INSULATING GROUNDING BUSHINGS.
16. ALL WIRE SHALL BE TYPE THWN, SOLID, ANNEALED COPPER UP TO SIZE #10 AND LARGER SHALL BE CONCENTRIC (STRANDED) 75 DEGREE C, (107 DEGREE F), 89% CONDUCTIVITY, MINIMUM #12.
17. ALL WIRES SHALL BE TAGGED AT ALL PULL BOXES, J-BOXES, EQUIPMENT BOXES AND CABINETS WITH APPROVED PLASTIC TAGS, ACTION CRAFT, BRADY, OR APPROVED EQUAL.
18. ALL NEW MATERIAL SHALL HAVE A U.L. LABEL.
19. CONDUIT ROUGH-IN SHALL BE COORDINATED WITH THE MECHANICAL EQUIPMENT TO AVOID LOCATION TO CONFLICTS. VERIFY WITH MECHANICAL CONTRACTOR AND COMPLY AS REQUIRED.
20. ALL PANEL DIRECTORIES SHALL BE TYPEWRITTEN NOT HAND WRITTEN.
21. INSTALL AN EQUIPMENT GROUNDING CONDUCTOR IN ALL CONDUITS PER THE SPECIFICATIONS AND NEC. THE EQUIPMENT GROUNDING CONDUCTORS SHALL BE BONDED AT ALL JUNCTION BOXES, PULL BOXES, AND ALL DISCONNECT SWITCHES, STARTERS, AND EQUIPMENT CABINETS.
22. THE CONTRACTOR SHALL PREPARE AS-BUILT DRAWINGS, DOCUMENT ANY AND ALL WIRING AND EQUIPMENT CONDITIONS AND CHANGES WHILE COMPLETING THIS CONTRACT. SUBMIT AT SUBSTANTIAL COMPLETION.
23. ALL DISCONNECT SWITCHES AND OTHER CONTROLLING DEVICES SHALL BE PROVIDED WITH ENGRAVED PHENOLIC NAMEPLATES INDICATING EQUIPMENT CONTROLLED. BRANCH CIRCUITS INSTALLED ON AND PANEL FIELD LOCATIONS FED FROM (NO EXCEPTIONS.)
24. ALL ELECTRICAL DEVICES AND INSTALLATIONS OF THE DEVICES SHALL COMPLY WITH (ADA) AMERICANS WITH DISABILITIES ACT AS ADOPTED BY THE APPLICABLE STATE.
25. PROVIDE CORE DRILLING AS NECESSARY FOR PENETRATIONS OR RISERS THROUGH BUILDING. DO NOT PENETRATE STRUCTURAL MEMBERS WITHOUT CONSTRUCTION MANAGER'S APPROVAL. SLEEVES AND/OR PENETRATIONS IN FIRE RATED CONSTRUCTION SHALL BE PACKED WITH FIRE RATED MATERIAL WHICH SHALL MAINTAIN THE FIRE RATING OF THE WALL OR STRUCTURE. PULL FOR FLOOR PENETRATIONS SHALL PREVENT PASSAGE OF WATER, SMOKE, FIRE AND FLAMES. ALL MATERIAL SHALL BE UL APPROVED FOR THIS PURPOSE.
26. ELECTRICAL CHARACTERISTICS OF ALL EQUIPMENT (NEW AND EXISTING) SHALL BE FIELD VERIFIED WITH THE OWNER'S REPRESENTATIVE AND EQUIPMENT SUPPLIER PRIOR TO ROUGH-IN OF CONDUIT AND WIRE. ALL EQUIPMENT SHALL BE PROPERLY CONNECTED ACCORDING TO THE NAMEPLATE DATA FURNISHED ON THE EQUIPMENT (THE DESIGN OF THESE PLANS ARE BASED UPON BEST AVAILABLE INFORMATION AT THE TIME OF DESIGN AND SOME EQUIPMENT CHARACTERISTICS MAY VARY FROM DESIGN AS SHOWN ON THESE DRAWINGS).
27. LOCATION OF ALL OUTLET, BOXES, ETC., AND THE TYPE OF CONNECTION (PLUG OR DIRECT) SHALL BE CONFIRMED WITH THE OWNER'S REPRESENTATIVE PRIOR TO ROUGH-IN.
28. SPLIT BREAKERS SHALL BE USED ON 120V LOADS IN THE EVENT THAT ADDITIONAL CIRCUIT SPACE IS REQUIRED FOR NEW EQUIPMENT.
29. PANEL SCHEDULE LOADING AND CIRCUIT ARRANGEMENT ON DETAIL 361 REFLECTS MIGRATION PERIOD CIRCUMSTANCES. REFER TO DETAIL 146-1 FOR POST-MIGRATION PANEL SCHEDULE LOADING AND CIRCUIT ARRANGEMENT IN WHICH EXISTING LEGACY EQUIPMENT HAS BEEN REMOVED.

CITY OF SAN DIEGO-DEVELOPMENT SERVICES DEPARTMENT ENTITLEMENTS-WIRELESS COMMUNICATION FACILITIES

EXHIBIT "A"

Project Number:

327630

Approval Date:

12/2/13

Signed (1st Sheet):



Alcatel-Lucent



PROJECT INFORMATION

NETWORK VISION
MMBTS LAUNCH

SCRIPPS

SD03XC022

1087 SCRIPPS POWAY PARKWAY
SAN DIEGO, CALIFORNIA 92131

ISSUED DATE:

10/03/13

ISSUED FOR:

100% CONSTRUCTION

REVISIONS

REV	DATE	DESCRIPTION	BY
0	06/27/13	50% CD'S REVIEW	ST
1	10/03/13	CITY COMMENTS	ST

NOT FOR CONSTRUCTION UNLESS
LABELED AS CONSTRUCTION SET

ACKNOWLEDGE:

SHEET TITLE:



ELECTRICAL NOTES

SHEET NUMBER:

E-1

REVISION:

1

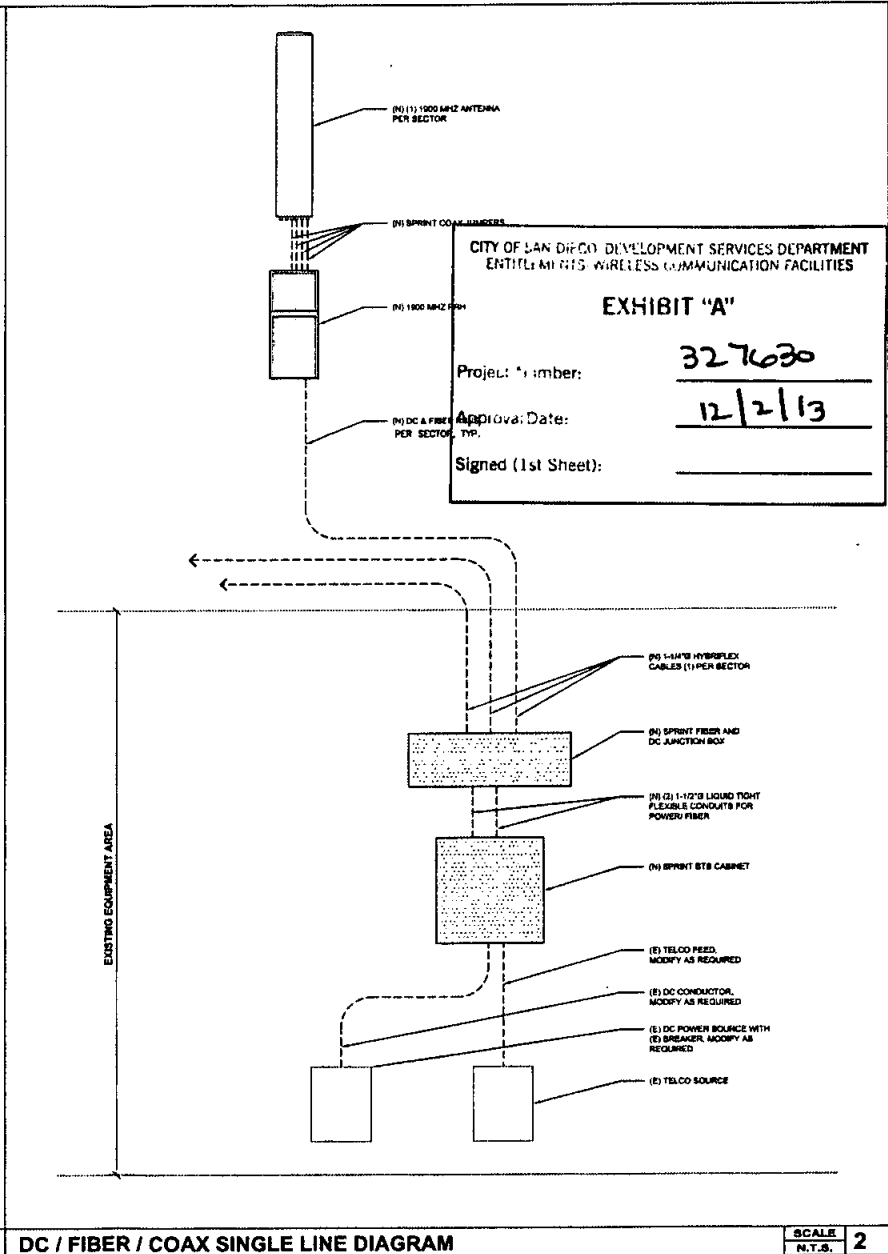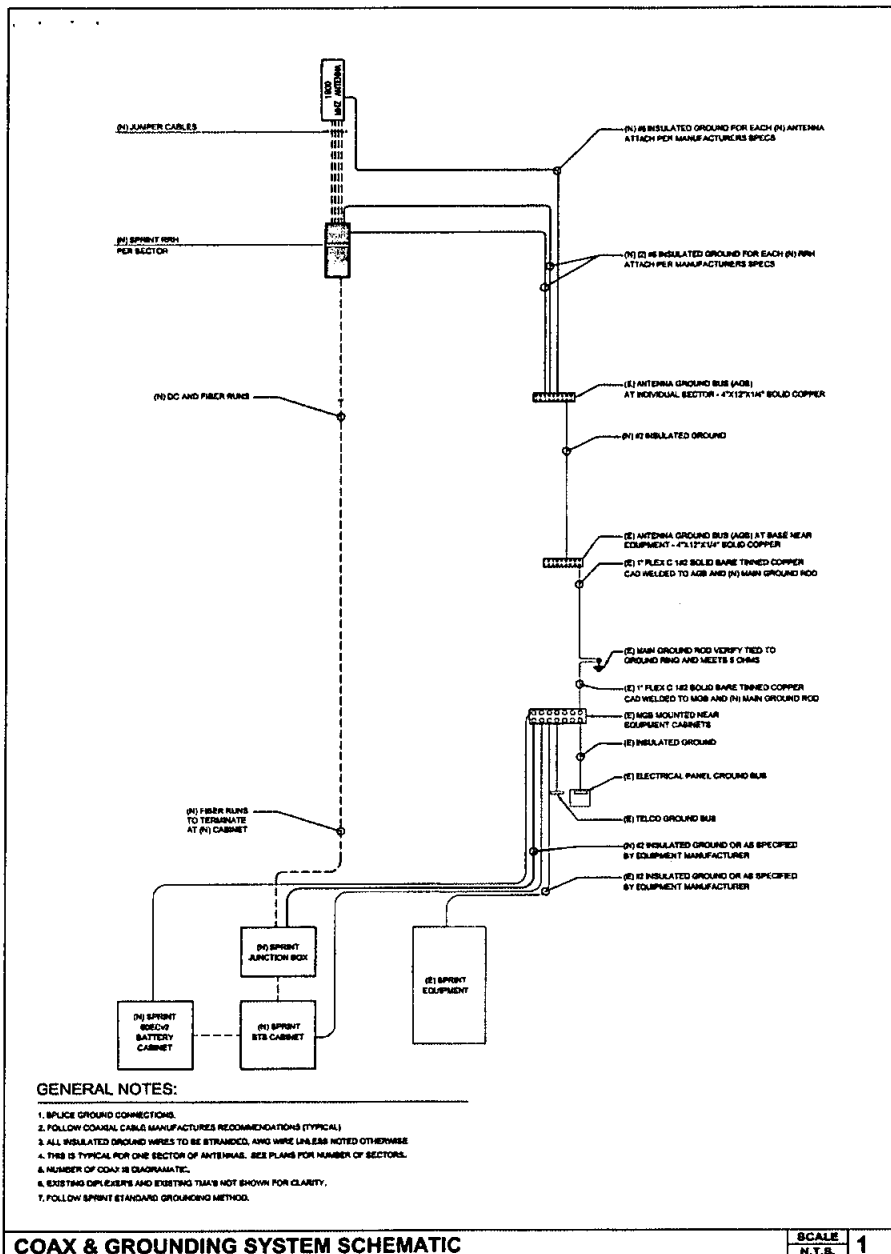

Sprint

Alcatel-Lucent

m.squared ENGINEERS
845 CALLE MANANERA, SUITE B
SAN CLEMENTE, CA 92673

PROJECT INFORMATION:

NETWORK VISION
MMBTS LAUNCH

SCRIPSP
SD03XC022

1087 SCRIPPS POWAY PARKWAY
SAN DIEGO, CALIFORNIA 92131

ISSUED DATE:
10/03/13

ISSUED FOR:
100% CONSTRUCTION

REVISIONS

REV.	DATE	DESCRIPTION	BY
0	08/27/13	10% CDR REVIEW	BT
1	10/03/13	CITY COMMENTS	BT

NOT FOR CONSTRUCTION UNLESS LABELED AS CONSTRUCTION SET



LICENSE:

SHEET TITLE:
GROUNDING SCHEMATICS

SHEET NUMBER: E-2
REVISION: 1

TOWER TOP BLOCK DIAGRAM SCENARIO 179_V2.2.VSD

POWER WAVE 800&1900
MHz ANTENNA BOTTOM
VIEW

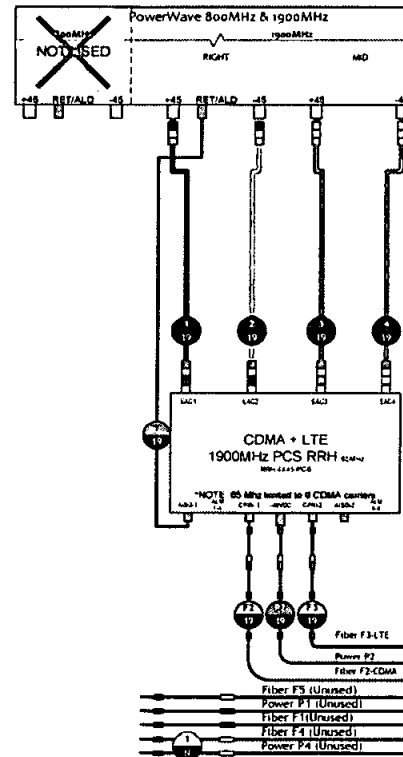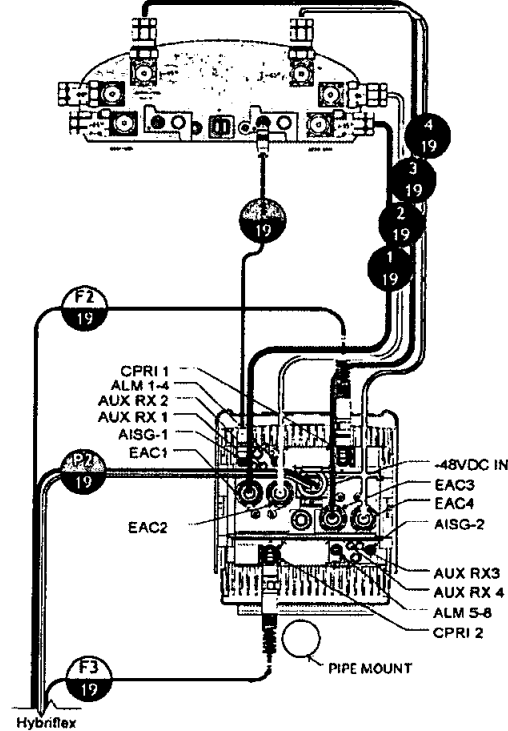

OEM COLOR CODE HYBRIFLEX

Power Feed Polarity Definition:
IF wires are BLACK AND BLACK/
WHITE STRIPE:
■ Black= -48VDC Feed (Battery)
■ Black/White Stripe= Return

IF wires are RED AND BLACK:
■ Red= -48VDC Feed (Battery)
■ Black= Return

NOTE: For power feed use the same
Hydriflex OEM color designator as
the fiber.

■ MM Pair 1= F1= Green= P1(Green)
■ MM Pair 2= F2= Blue= P2(Blue)
■ MM Pair 3= F3= Red= P3(Red)
■ MM Pair 4= F4= Yellow= P4(Yellow)
■ MM Pair 5= F5= Orange= (No P5
power feed)

DRAWING LEGEND



SEE CONNECTION

LEGEND FOR MORE

CITY OF SAN DIEGO-DEVELOPMENT SERVICES DEPARTMENT
ENTITLEMENTS-WIRELESS COMMUNICATION FACILITIES

EXHIBIT "A"


Project Number:

327630

Approval Date:

12/2/13

Signed (1st Sheet):

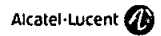

PROJECT INFORMATION

NETWORK VISION
MMBTS LAUNCH

SCRIPPS

SD03XC022

1907 SCRIPPS POWAY PARKWAY
SAN DIEGO, CALIFORNIA 92131

ISSUED DATE:

10/03/13

ISSUED FOR:

100% CONSTRUCTION

REVISIONS

REV	DATE	DESCRIPTION	INT.
0	08/27/13	80% CDS REVIEW	BT
1	10/03/13	CITY COMMENTS	BT

NOT FOR CONSTRUCTION UNLESS
Labeled AS CONSTRUCTION SET

LICENSE:

SHEET TITLE:

PLUMBING DIAGRAM


SHEET NUMBER:

REVISION

E-4

1

Market		San Diego		
Cascade ID		SD03XC022		
		SECTOR 1	SECTOR 2	SECTOR 3
1900	Split sector present	No	No	No
	1900MHz_Azimuth	110	170	290
	1900MHz_No_of_Antennas	1	1	1
	1900MHz_RADCenter(ft)	36.1	36.1	36.1
	1900MHz_Antenna_Make	Powerwave	RFS	Powerwave
	1900MHz_Antenna_Model	P40-16-XLPP-RR-A	APXYRR13-C-NA20	P40-16-XLPP-RR-A
	1900MHz_Horizontal_Beamwidth	40	67	40
	1900MHz_Vertical_Beamwidth	6.5	7	6.5
	1900MHz_AntennaHeight (ft)	4.5	4.6	4.5
	1900MHz_AntennaGain(dBd)	15.9	15.4	15.9
	1900MHz_E_Tilt	-2	0	0
	1900MHz_M_Tilt	0	0	0
	1900MHz_Carrier_Forecast_Year_2013	2	2	2
	1900MHz_RRH_Manufacturer	ALU	ALU	ALU
	1900MHz_RRH_Model	RRH 1900 4X45 65MHz	RRH 1900 4X45 65MHz	RRH 1900 4X45 65MHz
	1900MHz_RRH_Count	1	1	1
	1900MHz_RRH_Location	Top of the Pole/Tower	Top of the Pole/Tower	Top of the Pole/Tower
	1900MHz_Combiner_Model	No Combiner Required	No Combiner Required	No Combiner Required
	1900MHz_Top_Jumper #1_Length (RRH or Combiner-to-Antenna for TT or Main Coax to	0	0	0
	1900MHz_Top_Jumper #1_Cable_Model (RRH or Combiner-to-Antenna for TT or Main Coax	N/A	N/A	N/A
	1900MHz_Top_Jumper #2_Length (RRH to Combiner for TT if applicable, ft)	N/A	N/A	N/A
	1900MHz_Top_Jumper #2_Cable_Model (RRH to Combiner for TT if applicable)	N/A	N/A	N/A
	1900MHz_Main_Coax_Cable_Length (ft)	N/A	N/A	N/A
	1900MHz_Main_Coax_Cable_Model	N/A	N/A	N/A
	1900MHz_Bottom_Jumper #1_Length (Ground based RRH to Combiner-OR-Main Coax, ft)	N/A	N/A	N/A
	1900MHz_Bottom_Jumper #1_Cable_Model (Ground based RRH to Combiner-OR-Main Coax)	N/A	N/A	N/A
	1900MHz_Bottom_Jumper #2_Length (Ground based-Combiner to Main Coax, ft)	N/A	N/A	N/A
	1900MHz_Bottom_Jumper #2_Cable_Model (Ground based-Combiner to Main Coax)	N/A	N/A	N/A
800	800MHz_Azimuth	N/A	N/A	N/A
	800MHz_No_of_Antennas	0	0	0
	800MHz_RADCenter(ft)	N/A	N/A	N/A
	800MHz_AntennaMake	N/A	N/A	N/A
	800MHz_AntennaModel	N/A	N/A	N/A
	800MHz_Horizontal_Beamwidth	N/A	N/A	N/A
	800MHz_Vertical_Beamwidth	N/A	N/A	N/A
	800MHz_AntennaHeight (ft)	N/A	N/A	N/A
	800MHz_AntennaGain (dBd)	N/A	N/A	N/A
	800MHz_E_Tilt	N/A	N/A	N/A
	800MHz_M_Tilt	N/A	N/A	N/A
	800MHz_RRH_Manufacturer	N/A	N/A	N/A
	800MHz_RRH_Model	N/A	N/A	N/A
	800MHz_RRH_Count	0	0	0
	800MHz_RRH_Location	N/A	N/A	N/A
	800_Top_Jumper #1_Length (RRH to Antenna for TT or Main Coax to Antenna for GM)	N/A	N/A	N/A
	800_Top_Jumper_Cable_Model (RRH to Antenna for TT or Main Coax to Antenna for GM)	N/A	N/A	N/A
	800MHz_Main_Coax_Cable_Length (ft)	N/A	N/A	N/A
	800MHz_Main_Coax_Cable_Model	N/A	N/A	N/A
	800_Bottom_Jumper #1_Length (Ground based RRH to Main Coax)	N/A	N/A	N/A
	800_Bottom_Jumper #1_Cable_Model (Ground based RRH to Main Coax)	N/A	N/A	N/A
	Plumbing Scenario *	179	130	179
Comments	* If plumbing scenario does not match the material received, please contact your Construction Manager			
	12/24/2012			

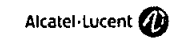

PROJECT INFORMATION

NETWORK VISION
MMBTS LAUNCH

SCRIPPS
SD03XC022

1207 SCRIPPS POWAY PARKWAY
SAN DIEGO, CALIFORNIA 92131

ISSUED DATE:

10/03/13

ISSUED FOR:

100% CONSTRUCTION

REVISIONS			
REV	DATE	DESCRIPTION	BY
8	08/27/13	NON CDB REVIEW	BT
1	10/03/13	CITY COMMENTS	BT

NOT FOR CONSTRUCTION UNLESS
LABELLED AS CONSTRUCTION SET

CITY OF SAN DIEGO-DEVELOPMENT SERVICES DEPARTMENT
ENTITLEMENTS-WIRELESS COMMUNICATION FACILITIES

EXHIBIT "A"

Project Number: 327630

Approval Date: 12/2/13

Signed (1st Sheet):

SHEET TITLE:

ANTENNA
SPECIFICATIONS

SHEET NUMBER: RF-1

REVISION: 1

Exhibit D

Interference Protection Requirements

- a. Interference. Prior to the Effective Date or at any time during the Term of this Lease, LESSEE may be required to provide an intermodulation report ("Report") to CITY. This Report shall include the calculation parameters used to compile the Report, all intermodulation "hits," a brief description of the results of the intermodulation calculations; a list of possible interference situations that may result from the proposed Communications Equipment; transmission frequencies that are currently being operated at the Site, and similar or other relevant data from other permittees/lessees/users operating on-site. The information required to compile the Report, including intermodulation parameters and currently known transmission frequencies at the Site may be obtained from CITY'S General Services Department, Communications Division. CITY is not responsible for any omitted data provided for the purpose of creating the Report. The Report shall be provided to CITY'S General Services Department, Communications Division ("GSDCD"), Attention: Senior Communications Engineer.
- b. City of San Diego Land Radio/Electronic Use "ON THE AIR" Test Instructions and Procedures. For the purpose of confirming interference situations calculated by the Report and for the discovery of any other actual interference situations, on-premises, pre-installation or pre-use tests may be required. The tests will determine whether or not radio frequency interference or degraded performance will result to any existing authorized radio/electronic type uses at the Site.

Pre-installation or pre-use Testing

- (1) LESSEE shall notify all permittees/lessees/users at the Site of the tests and details of the tests, at least fourteen (14) calendar days in advance of the test. A listing of all permittees/lessees/users operating at the Site may be obtained from CITY and used to compile a notification list.
 - (a) The notification shall be in the form of a letter to each listed permittee/lessee/user giving a technical data summary of the test and shall specify the date and hour the test will start. The letter of notification shall request the permittees/lessees/users to have a qualified representative present for the test to observe for possible interference problems and with authority to sign an interference or noninterference certification on behalf of the permittee/lessee/user. Technical Data Summary and Test Results Certification sheets are included below.
 - (b) A copy of these instructions, "City of San Diego Radio/Electronic Land Use On-The-Air Test Instructions and Procedures" shall be attached to each notification and it shall be noted in the notification letter.
 - (c) Notification to permittees/lessees/users shall be sent via U.S. Mail, pre-paid First-Class postage, certified return receipt requested or hand delivered.

- (d) The notification letter to the GSDCD Senior Communications Engineer shall include a list of all permittees/lessees/users notified.
- (2) Following the completion of the tests, LESSEE shall provide a letter to the GSDCD Senior Communications Engineer stating the test results obtained from each permittee/lessee/user participating in the test and a list of those permittees/lessees/users who did not respond.
- (3) If a notified permittee/lessee/user fails to send a qualified representative to observe and participate in the tests, it will be assumed by CITY that the permittee/lessee/user has assured itself that their operations will not be affected.
- (4) It shall be the responsibility of LESSEE to make complete arrangements and conduct all tests in accordance with applicable Federal/FCC Rules and Regulations.

c. On-The-Air Tests - Technical Details

Pre-installation or pre-use on-the-air tests shall be conducted by the LESSEE under the following technical conditions:

- (1) The LESSEE'S transmitting and/or receiving equipment shall be of the type planned for final use at the Site.
 - (a) The transmitted RF power shall be the maximum to be used and authorized at the Site.
 - (b) On-the-air transmitter tests shall include the use of full allowable modulation.
 - (c) Antenna height(s), location(s) and type(s) shall be the same or comparable to the final installation plan.
- (2) Tests shall include on-the-air operation of all participating transmitter(s) and receiver(s) in all possible combinations with the LESSEE'S electronic equipment.
- (3) All tests shall include testing with all frequencies planned for use by the LESSEE at the Site.

d. Radio Frequency Interference to City Radio Equipment

The radio equipment use proposed by LESSEE shall not directly or indirectly result in degraded technical performance of the CITY'S existing radio equipment installed at the Site or used in the general area. Resulting degraded technical performance in this instance will include, but is not limited to:

- (1) Detectable or measurable received intermodulation;

- (2) Audio distortion or noise; and
- (3) Receiver desensitization in excess of 3.0 dB with respect to 12dB SINAD test.

e. Modifications to Equipment

LESSEE shall notify CITY prior to modifications to transmitting equipment that will change effective radiated power, transmitter frequency, transmitter modulation, or transmitter spurious and harmonic emissions. These modifications may require retest using this "ON THE AIR" testing procedure and the newly proposed equipment.

f. Resulting Interference

Should an interference problem occur at the Site or in the nearby surrounding area as a result of LESSEE'S newly installed, retuned, or modified Communications Equipment, LESSEE shall initiate mutually agreeable actions among the affected parties to mitigate or resolve the interference problem. CITY may recognize the right of prior authorized permittees/lessees/users and withhold consent or disallow use of a new, retuned, or modified installation pending settlement of the interference problems between LESSEE and other authorized users. CITY shall not be obligated for any loss, financial or otherwise, which may be incurred by LESSEE as a result of CITY withholding consent and LESSEE waives any claim for expense or loss which LESSEE might incur as a result of CITY withholding consent.

TECHNICAL DATA SUMMARY

One form to be completed per transmitter and supplied to all permittees/lessees/users operating at the facility.

DATE _____

LOCATION _____

APPLICANT _____

CALL SIGN _____ CONTACT NAME _____

PHONE _____

TRANSMITTER

RECEIVER

Manufacturer _____ Manufacturer _____

Model _____ Model _____

Emission _____

Radiated ERP _____ Watts

Transmit Frequency _____

Receiver Frequency _____

CTCSS or DCS

1. _____

1. _____

1. _____

2. _____

2. _____

2. _____

3. _____

3. _____

3. _____

4. _____

4. _____

4. _____

ANTENNA

TRANSMIT CAVITY FILTER ISOLATOR

Make _____

Make _____

Make _____

Model/Type _____

Gain _____ dBd

Azimuth _____

REMARKS:

TEST RESULTS CERTIFICATION

Top section is to be completed and supplied to all permittees/lessees/users operating at the Site. Bottom section is to be completed by each existing Site permittee/lessee/user after testing is finished.

SUBJECT: "ON THE AIR" interference testing

SITE LOCATION _____

FREQUENCY _____

DATE OF TEST _____

TIME OF TEST _____

PROPOSED TRANSMITTER OWNED BY _____

TEST PERFORMED BY _____

Permittee/Lessee/User:

"On-the-air" interference testing has been completed at the above stated Site location. A qualified representative was present for the test to observe for possible interference problems.

With regard to the above test, this is to certify that objectionable radio frequency interference did did not result during this test.

Details of interference: (if applicable)

Proposed technical resolution: (if applicable)

(Tenant)

(Tenant's Representative)

(Date)

Exhibit E

Installation Standards

- a. All waveguide and coaxial cable runs shall be installed and supported on the tower, cable ladder, and ice bridges using equivalent hardware and methods to those currently used on site.
- b. All waveguide and coaxial cable shall be installed in a neat manner with sweeping bends and straight runs on the tower cable ladder and ice bridges.
- c. Three (3) ground kits shall be installed as follows: Near the antenna, where the coax transitions to horizontal at the junction between the cable ladder and ice bridge, and where the cable enters the building. Grounds shall be installed to shunt any lightning directly to earth ground.
- d. All antenna mounts and hardware utilized on towers and structures shall be hot-dip galvanized or stainless steel and of standard manufacture.
- e. All drawings submitted for installation approval shall clearly show the following items:
 - (1) A plot plan of the site to include the building and tower location with the proposed equipment shown in its proposed location.
 - (2) A tower drawing clearly showing the location of the proposed antenna and the routing of the waveguide or coax cable specifying grounding locations.
 - (3) If equipment is to be located inside the building, a drawing shall be provided showing the rack location of the equipment, an elevation drawing of the rack, and a plot plan of the equipment installed in the rack.
 - (4) A list of all equipment to be installed shall be provided. This list shall include the type and manufacturer of equipment, RF frequency, RF power, modulation type, RF filtering, antenna type, antenna model, antenna gain and azimuth, waveguide and/or coax cable length and AC power requirement including any HVAC.
- f. All transmitters shall have necessary protection to eliminate any RF degradation of the receive signal to any other user on the site, such as filtering and isolators.
- g. To minimize the number of antennas and waveguide or coax cables to be mounted on the tower, transmitter combining will be required whenever possible.
- h. All cabinets and racks shall be grounded to the site grounding system.
- i. Should CITY determine that a tower loading analysis is required, the requesting user shall have the tower analysis done at its expense and provide CITY with information on how the additional load to the tower will affect tower structural integrity.

- j. Tower Climbing: All tower climbing shall be done in compliance with all CAL-OSHA requirements.
- k. RF Radiation: Hazardous RF radiation levels may be encountered when climbing on existing antenna structures. Refer to FCC OET Bulletin 65. When it is necessary to climb on the antenna structure for installation or maintenance, contact the CITY'S General Services Department, Communications Division ("GSDCD") Fixed Maintenance Supervisor at (619) 525-8650 for shutdown scheduling and procedures. Any equipment installed on the Site may at times require shutdown to allow maintenance personnel to access the antenna structure.
- l. Lessees shall provide CITY with shutdown procedures and 24-hour contact names and telephone numbers. In addition, should changes be made to the contact names and telephone numbers, the CITY shall be notified at least ten (10) calendar days before the change.
- m. Access: For access to the site, contact the GSDCD Fixed Maintenance Supervisor at (619) 525-8650. Keys will be issued as required. **DO NOT DUPLICATE KEYS.**
- n. Security: All sites are alarmed with silent alarms and monitored twenty-four (24) hours per day by the Public Service Dispatch Center. When entering or leaving a building, call (619) 527-7660 or use the order wire dial #13 and identify yourself. Police respond to all unanswered alarms.
- o. Cleanup: All trash and debris shall be removed from the site at the end of each work day and upon completion of the project.
- p. A detailed construction schedule shall be provided to GSDCD prior to any installation work.

Exhibit F

Emergency Maintenance Procedures

If LESSEE discovers that any of the Communications Equipment is damaged, LESSEE shall immediately notify **CITY'S Station 38 at (619) 527-7660**.

If CITY discovers that any of the Communications Equipment is damaged, CITY shall immediately notify **LESSEE'S Network Operation Call Center at (800) 400-6040**.

CITY may require any replacement Communications Equipment to be relocated, as provided for in this Lease.

If LESSEE'S Communications Equipment causes any interference to CITY'S telecommunications equipment and/or system, CITY may require such Communications Equipment to be removed permanently and replaced at another location, as provided for in this Lease.

LESSEE shall not unreasonably interfere with pedestrian or vehicle traffic while installing or maintaining its Communications Equipment.

If a party changes its emergency contact telephone information, that party shall immediately notify the other party of the new contact information at the telephone number provided above, and, within ten (10) calendar days, provide the other party with written notice of the new contact information, in accordance with this Lease.

Exhibit G
Maintenance Standards – Effective July 1, 2012

Maintenance Task	Standard of Care (90% of Time)
1. Maintain Turf	
a. Mowing	Weekly
b. Edging	Weekly
c. Sweeping	Weekly (Flexible)
d. Fertilization	None
e. Aerification	Six Times Annually
f. Renovation/Restoration	As-Needed
2. Pick-up Trash	Pick up trash daily by 10:00 a.m., plus additional pick-ups in high-use areas or during special events.
3. Maintain Planters/Shrub and Flower Beds/Groundcover	
a. Edging	Weekly
b. Mulching, Replacing Plants, Hedging	Semi-Annually
c. Pruning	As-Needed
4. Maintain Trees and Park Forest System	Respond to safety hazards within two working days. Respond to non-safety related issues within 20 working days.
a. Fertilizing	Semi-Annually
b. Planting, Trimming, Pruning, Skirting, Removing	As-Needed
5. Maintain Hardscape – Sweeping	Weekly
6. Control Pests	
a. Landscape Plant Pests	For landscape pests, respond within 14 working days of service request received by Citywide Pesticide Crew
b. Animal Pests	As Needed
7. Remove Graffiti	Removal within 2 working days
8. Repair Irrigation	Fix within 7 working days of service request received by Citywide Irrigation Crew
9. Conduct Playground Inspection and Repair	Inspect all play equipment daily in the morning
a. Identify safety hazards	Lock off hazardous play equipment upon identification of hazard
b. Respond to safety hazards – emergency	Respond immediately
c. Respond to potential safety hazards – non-emergency	Respond to potential safety hazards within two days.

d. Respond to non-safety related issues	Respond to non-safety related issues within 14 working days.
10. Maintain Ballfields and Infields	As-Needed
11. Provide Indoor and Outdoor Activity Support	As-Needed
12. Perform Routine Preventative Equipment and Tool Maintenance	Weekly
13. Repair Small/Minor Equipment	Fix within 14 working days of service request received by Citywide Maintenance Repair Facility Mechanics
14. Install, Inspect, Clean and Repair Site Furnishings	Daily
15. Perform Custodial/Maintenance Activities	Daily
16. Clean Outdoor Restrooms	
a. Balboa Park	Clean all outdoor restrooms by 10:00 a.m.
b. Community/Neighborhood Parks	Clean all outdoor restrooms by 10:00 a.m.
c. Mission Bay Park	Clean all outdoor restrooms by 10:00 a.m.
d. Pools	Clean restrooms and locker rooms twice a day, once before opening and again during the day
17. Conduct Site Safety Checks	Daily
18. Respond in the Event of an Emergency	As-Needed
19. Serve our Customers	As-Needed
20. Train Staff	As mandated by regulatory agencies
21. Perform Weed Abatement	As Needed
22. Maintain Aquatic Features (fountains and pools)	
a. Fountains	Test fountains daily to ensure water quality meets County Department of Health standards
b. Pools	Test pools hourly during operational hours to ensure water quality meets County Department of Health standards

The proposed Urban Runoff Management Plan would require additional park maintenance activities, such as:

- Storm drain inspection:
 - o Inspect the storm drain system before and after rainy season - January 31 and September 30
 - o Ensure Special Event permittee has left the area clean and there was no evidence of any pollutant discharge for each special event (75 people or more) staff supervisor must sign off on permit regarding the inspection.

Storm drains (catch basins) must be inspected and cleaned at least twice annually if needed, Parking lots must be swept to pollutant free at least once annually (or by each inspection date if needed) Storm water general refresher training (sponsored by Storm Water Division) and activity-specific training (tailgates by Department supervisors) is required annually Storm water will conduct random e-tests to measure general knowledge of staff All permittees and contractors will be issued General Development Plans (maps of the areas they are permitting/working) with storm drains indicated, as well as the relevant Department BMP's and good housekeeping procedures

The Department has a 90% threshold for each of these park maintenance standards due to issues such as inclement weather, staff shortages, and emergencies.

NOTICE OF EXEMPTION

(Check one or both)

TO: X RECORDER/COUNTY CLERK
P.O. BOX 1750, MS A-33
1600 PACIFIC HWY, ROOM 260
SAN DIEGO, CA 92101-2422

FROM: CITY OF SAN DIEGO
DEVELOPMENT SERVICES DEPARTMENT
1222 FIRST AVENUE, MS 501
SAN DIEGO, CA 92101

 OFFICE OF PLANNING AND RESEARCH
1400 TENTH STREET, ROOM 121
SACRAMENTO, CA 95814

FILED
Ernest J. Dronenberg, Jr., Recorder County Clerk

JAN 03 2014
BY **DN. Hernandez**
DEPUTY

PROJECT TITLE/ No.: **SPRINT SCRIPPS POWAY PKWY / 327630**

PROJECT LOCATION-SPECIFIC: 10907 Scripps Poway Parkway, San Diego, California 92131

PROJECT LOCATION-CITY/COUNTY: San Diego/San Diego

DESCRIPTION OF NATURE AND PURPOSE OF THE PROJECT: NEIGHBORHOOD USE PERMIT and NEIGHBORHOOD DEVELOPMENT PERMIT for a Wireless Communication Facility to modify existing antennas and equipment. The project consists of replacing three panel antennas and Remote Radio Heads mounted and screened on a 70-foot tall park sports light standard with equipment located in an existing shared equipment building, replacement of one Global Positioning System antenna, and fiber optic cable installation using an existing coax route. The project is located at 10907 Scripps Poway Parkway in the RS-1-4 zone within the Miramar Ranch North Community Plan Area.. (LEGAL DESCRIPTION: Portion of Parcel 1 of Parcel Map No. 17174, APN: 319-472-12).

NAME OF PERSON OR AGENCY CARRYING OUT PROJECT: Alexander Novak, Novation Group Consulting Ltd, 132 South Delphia Avenue, Park Ridge, Illinois 60068

EXEMPT STATUS: (CHECK ONE)

- ☐ MINISTERIAL (SEC. 21080(b)(1); 15268)
☐ DECLARED EMERGENCY (SEC. 21080(b)(3); 15269(a))
☐ EMERGENCY PROJECT (SEC. 21080(b)(4); 15269 (b)(c))
☒ CATEGORICAL EXEMPTION: 15301 (Existing Facilities) / 15302 (Replacement or Reconstruction)
☐ STATUTORY EXEMPTIONS:

REASONS WHY PROJECT IS EXEMPT: The City of San Diego conducted an environmental review that determined that the project would not have the potential for causing a significant effect on the environment in that the project is consistent with the community plan and the applicable zone. The project would not result in any significant environmental impacts. The project meets the criteria set forth in CEQA Sections 15301 and 15302. Section 15301 allows for the alteration of an existing facility which involves negligible expansion of the existing use. Section 15302 allows the replacement or reconstruction of existing structures located on the same site with substantially the same purpose and capacity. Furthermore, the exceptions listed in 15300.2 would not apply in that no cumulative impacts were identified; no significant effect on the environment were identified; the project is not adjacent to a scenic highway; the project was not identified on a list of hazardous waste site pursuant to Section 65962.5 of the Government Code.

FILED IN THE OFFICE OF THE COUNTY CLERK

San Diego County on JAN 03 2014
Posted JAN 03 2014 Removed
Returned to agency on
Deputy DN. Hernandez

LEAD AGENCY CONTACT PERSON: Scott Cooper

TELEPHONE: 619.446.5378

IF FILED BY APPLICANT:

1. ATTACH CERTIFIED DOCUMENT OF EXEMPTION FINDING.
2. HAS A NOTICE OF EXEMPTION BEEN FILED BY THE PUBLIC AGENCY APPROVING THE PROJECT?
() YES () NO

IT IS HEREBY CERTIFIED THAT THE CITY OF SAN DIEGO HAS DETERMINED THE ABOVE ACTIVITY TO BE EXEMPT FROM CEQA.

 Sr. Planner
SIGNATURE/TITLE

November 12, 2013
DATE

CHECK ONE:

- (X) SIGNED BY LEAD AGENCY
() SIGNED BY APPLICANT

DATE RECEIVED FOR FILING WITH COUNTY CLERK OR OPR:



Ernest J. Dronenburg, Jr.
COUNTY OF SAN DIEGO
ASSESSOR/RECORDER/COUNTY CLERK



ASSESSOR'S OFFICE
1600 Pacific Highway, Suite 103
San Diego, CA 92101-2480
Tel. (619) 236-3771 * Fax (619) 557-4056

www.sdarcc.com

RECORDER/COUNTY CLERK'S OFFICE
1600 Pacific Highway, Suite 260
P.O. Box 121750 * San Diego, CA 92112-1750
Tel. (619) 237-0502 * Fax (619) 557-4155

Transaction #: 309986120140103
Deputy: DHERNAN2
Location: COUNTY ADMINISTRATION BUILDING
03-Jan-2014 11:55

FEES:

50.00 Qty of 1 Fee Notice of Exemption for Ref# 20140008

50.00 TOTAL DUE

PAYMENTS:

50.00 Check

50.00 TENDERED

**SERVICES AVAILABLE AT
OFFICE LOCATIONS**

- * Tax Bill Address Changes
- * Records and Certified Copies:
 - Birth/ Marriage/ Death/ Real Estate
- * Fictitious Business Names (DBAs)
- * Marriage Licenses and Ceremonies
- * Assessor Parcel Maps
- * Property Ownership
- * Property Records
- * Property Values
- * Document Recordings

**SERVICES AVAILABLE ON-LINE AT
www.sdarcc.com**

- * Forms and Applications
- * Frequently Asked Questions (FAQs)
- * Grantor/ Grantee Index
- * Fictitious Business Names Index (DBAs)
- * Property Sales
- * On-Line Purchases
 - Assessor Parcel Maps
 - Property Characteristics
 - Recorded Documents

State of California—Natural Resources Agency
CALIFORNIA DEPARTMENT OF FISH AND WILDLIFE
2014 ENVIRONMENTAL FILING FEE CASH RECEIPT

RECEIPT#
SD2014 0008
STATE CLEARING HOUSE # (if applicable)

SEE INSTRUCTIONS ON REVERSE. TYPE OR PRINT CLEARLY

LEAD AGENCY CITY OF SAN DIEGO DEVELOPMENT SERVICES DEPARTMENT			DATE 01/03/2014
COUNTY/STATE AGENCY OF FILING SAN DIEGO			DOCUMENT NUMBER *20140008*
PROJECT TITLE SPRINT SCRIPPS POWAY PKWY/327630			
PROJECT APPLICANT NAME ALEXANDER NOVAK, NOVATION GROUP CONSULTING LTD			PHONE NUMBER 619-446-5378
PROJECT APPLICANT ADDRESS 132 SOUTH DELPHIA AVENUE	CITY PARK RIDGE	STATE ILLINOIS	ZIP CODE 60068
PROJECT APPLICANT (Check appropriate box): ☐ Local Public Agency ☐ School District ☐ Other Special District ☐ State Agency ☒ Private Entity			

CHECK APPLICABLE FEES:

☐ Environmental Impact Report (EIR)	\$3,029.75	\$	_____
☐ Negative Declaration (ND)(MND)	\$2,181.25	\$	_____
☐ Application Fee Water Diversion (State Water Resources Control Board Only)	\$850.00	\$	_____
☐ Projects Subject to Certified Regulatory Programs (CRP)	\$1,030.25	\$	_____
☒ County Administrative Fee	\$50.00	\$	\$50.00
☐ Project that is exempt from fees			
☒ Notice of Exemption			
☐ CDFW No Effect Determination (Form Attached)			
☐ Other _____		\$	_____

PAYMENT METHOD:

☐ Cash ☐ Credit ☒ Check ☐ Other <u>CHK# 5311</u>	TOTAL RECEIVED	\$	\$50.00
---	----------------	----	---------

SIGNATURE

X DN. Hernandez

TITLE

Deputy

