

 **Real Estate
Assets**
City Consent Application

For installation / modification of Telecommunication antenna facility on City owned property

4/30/18

Date

The City of San Diego
Real Estate Assets Department
1200 Third Avenue, Suite 1700
San Diego, California 92101

RE: Site Name: AT&T SS0076 - Doyle Community Park Project # _____

Site Address: 8175 Regents Road B, San Diego, CA 92122, San Diego (the "Property")

Agreement: Agreement dated 8/1/2012 (the "agreement") between The City of San Diego ("City") and New Cingular Wireless PCS, LLC ("Lessee" or "Permittee").

AT&T Wireless is seeking Consent from the City to perform the following to the above
Applicant's Name/Carrier
referenced site:

- ☒ Modify, upgrade or changes to existing equipment or Site as describe in the attached plans / photos.
- ☐ Installation of a New Wireless Communication Facility on City owned property.
- ☐ Apply for new Permit/New Agreement on existing facility - **NO** modifications or changes to Existing equipment or site.

Describe proposed project below:

Remove & replace (5) antenna on Pole 1;
Remove & replace (2) antenna on Pole 2;
Remove & replace (3) RRU on Pole 1;
Install (4) RRU Pole 1;
Remove & Replace (3) RRU pole 2;
Install (2) RRU Pole 2;
Replace & Move (1) RRU to Pole 2 & (2) within shelter;
Remove (3) RRU from Pole 1;
Replace (2) DUS41 w/(2) BBU 5216;
Install (1) RBS6601 w/(1) XMU0201;
Install (1) DC Power Cable Trunk;
Install (12) battery modules in (E) battery rack.
Project Valuation = \$40,000.00.

Pursuant to Improvements and Alterations section of the above referenced agreement, "Lessee / Permittee shall not construct any improvements, structures or installations of the Premises or make any alterations to the Premises (with the exception of equipment replacement or repairs) without City's prior written approval."

In order to comply with such requirements, AT&T Wireless would like to request City's consent to submit to Development Services Department for review of the proposed items above.

Sincerely, Chns Harrison, M&M Telecom, Inc., agent for AT&T Wireless

Applicant Signature: C Harrison

☐ A one-time, **non-refundable Processing Fee** (\$4,920 for long term agreements - \$980 for Short term or ROE Permits) payable to City Treasures, MUST be paid at the time of application. This fee applies even if the agreement is never executed.

City Park & Rec. Department has provided its consent and approval to allow applicant to submit application for Required Permits needed for the proposed items listed herein, **with the understanding that the Department will be allowed to review the improvement plans prior to any permits being issued** and that a pre-construction meeting will be conducted with staff before any work begins, if required.


✓ 5/1/18 Deborah Ruiz, Deputy Director Deborah Ruiz
Date Print Name & Title Signature

City of San Diego, acknowledgement and consent for Douglas Park
Site Location

9/3/18 CYBILIS THOMPSON [Signature]
Date Print Name & Title Signature

For READ ONLY

- ☐ Approved and Stamped plans received and attached
- ☐ Scan as Amendment to Agreement when executed
- ☐ Processing fee received

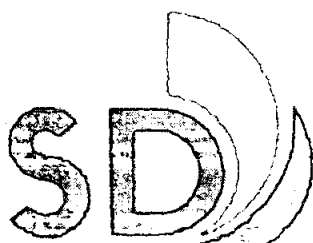

Real Estate
Assets

CODE COMPLIANCE

2016 CALIFORNIA BUILDING CODE
2016 CALIFORNIA RESIDENTIAL CODE
2016 CALIFORNIA TITLE 24
2016 CALIFORNIA FIRE CODE
2016 CALIFORNIA ENERGY CODE
2016 CALIFORNIA PLUMBING CODE
2016 CALIFORNIA MECHANICAL CODE
2016 CALIFORNIA ELECTRICAL CODE
TA-222-G CODE

IN THE EVENT OF CONFLICT, THE MOST RESTRICTIVE CODE SHALL PREVAIL.

PROJECT DESCRIPTION

AT&T WIRELESS PROPOSES TO BUILD A WIRELESS COMMUNICATION FACILITY. THE SCOPE CONSISTS OF THE FOLLOWING:

- REMOVE AND REPLACE (2) ANTENNA (POLE #1)
- REMOVE AND REPLACE (2) ANTENNA (POLE #2)
- REMOVE AND REPLACE (2) LITE AWB RW's ON TOWER (POLE #1)
- INSTALL (4) NEW RW's ON TOWER (POLE #1)
- REMOVE AND REPLACE (3) LITE 3C RW's ON TOWER (POLE #2)
- INSTALL (2) NEW RW's ON TOWER (POLE #2)
- REPLACE AND MOVE (1) LITE 800 RW's TO LIGHTPOLE #2 AND CONNECT TO POSE ANTENNA
- REPLACE AND MOVE (2) LITE 800 RW's WITHIN EQUIPMENT SHELTER
- REMOVE (2) LITE RW's ON TOWER (POLE #1)
- REPLACE (2) BUSHY W/CD RWU 5216 IN (2) HERRING
- INSTALL (1) HERRING 16' (1) RWU 5216 IN (2) TELLO PACK
- INSTALL (1) DC POWER CABLE TRUNK
- INSTALL (12) BATTERY MODULES IN (3) BATTERY RACK

PROJECT VALUATION = \$40,000.00

SITE INFORMATION

PROPERTY OWNER: CITY OF SAN DIEGO
ADDRESS: 1300 THIRD AVENUE, SUITE 1700 - 400 SVA SAN DIEGO, CA 92101

SITE CONTACT: ENZA CHARLES
NUMBER: (619) 238-6052

APPLICANT: AT&T WIRELESS
3738 PACIFIC CENTER BLVD. SAN DIEGO, CA 92121

APPLICANT REPRESENTATIVE: MAM TELECOM INC.
6896 MARCOA DRIVE, CARLSBAD, CA 92011

ZONING JURISDICTION: CITY OF SAN DIEGO

ZONING DISTRICT: DP-1-1

LATITUDE (NAD 83): 32° 51' 55.00008" N

LONGITUDE (NAD 83): 117° 13' 10.98992" W

PARCEL #: 345-672-28

OCCUPANCY GROUP: U

CONSTRUCTION TYPE: Y-B

OTHER WIRELESS FACILITIES: SPRINT

POWER COMPANY: SDG&E

TELEPHONE COMPANY: AT&T

PROJECT TEAM

PROJECT MANAGER:
MARISA HERRERA
MAM TELECOM INC.
6896 MARCOA DRIVE,
CARLSBAD, CA 92011
PHONE: (760) 872-1903
EMAIL: MARISA.HERRERA@MAMTELECOMINC.COM

ENGINEERING:
TELECOM MANAGEMENT GROUP
14055 AVENIDA VENTURA #6
SAN DIEGO, CA 92128
PHONE: (858) 248-7676
EMAIL: ELSA.LORTON@TELECOMMG.COM

RF ACQUISITION:
LYNN SWORTH
MAM TELECOM INC.
6896 MARCOA DRIVE,
CARLSBAD, CA 92011
PHONE: (858) 843-3063
EMAIL: LYNN.SWORTH@MAMTELECOMINC.COM

CONCRETE:
DAVE HARRISON
MAM TELECOM INC.
6896 MARCOA DRIVE,
CARLSBAD, CA 92011
PHONE: (760) 505-0921
EMAIL: DAVE.HARRISON@MAMTELECOMINC.COM

RF ENGINEER:
JORGE WELCHON
AT&T
3738 PACIFIC CENTER BLVD.
SAN DIEGO, CA 92121
PHONE: (619) 735-2161
EMAIL: JWG34@ATT.COM

CONSTRUCTION:
PJ PUTCH
BLVD & VENTURA
10000 VILLAGE GREEN RD., #300
SAN DIEGO, CA 92131
PHONE: (619) 595-7009
EMAIL: PUTCH@PJ.COM



DOYLE COMMUNITY PARK

SITE NUMBER: SS0076

LTE 2C/AWS/850 RETROFIT / FIRSTNET / SPLIT SECTOR C

FA NUMBER: 10090264
8175 REGENTS RD B
SAN DIEGO, CA 92122

VICINITY MAP



DRIVING DIRECTIONS FROM AT&T OFFICE

DIRECTIONS FROM AT&T OFFICE

HEAD SOUTHWEST ON PACIFIC CENTER BLVD TOWARD MCKELLAR CT. TURN LEFT ONTO LUGG BLVD. TURN RIGHT ONTO MARA WEA BLVD. CONTINUE ONTO SCHROEDER VALLEY RD. SLIGHT RIGHT ONTO THE INTERSECTION 800 S HWY. USE THE RIGHT LANE TO MERGE ONTO I-805 S. USE THE RIGHT LANE TO TAKE EXIT 25 FOR MARINER RD/LA JOLLA VILLAGE DR. USE THE RIGHT 2 LANES TO TURN RIGHT ONTO LA JOLLA VILLAGE DR. FOLLOW REGENTS RD TO YOUR DESTINATION. USE THE LEFT 2 LANES TO TURN LEFT ONTO REGENTS RD. MAKE A U-TURN AT BERNO CT. TURN RIGHT. TURN LEFT.

GENERAL NOTES

THE FACILITY IS UNMANNED AND NOT FOR HUMAN HABITATION. A TECHNICIAN WILL VISIT THE SITE AS REQUIRED FOR ROUTINE MAINTENANCE. THE PROJECT WILL NOT RESULT IN ANY SIGNIFICANT DISTURBANCE OR EFFECT ON DRAINAGE, NO SANITARY SEWER SERVICE, POTABLE WATER, OR TRASH DISPOSAL IS REQUIRED AND NO COMMERCIAL SIGNAGE IS PROPOSED.

APPROVALS

THE FOLLOWING PARTIES HEREBY APPROVE AND ACCEPT THESE DOCUMENTS AND AUTHORIZE THE CONTRACTOR TO PROCEED WITH THE CONSTRUCTION DESCRIBED HEREIN. ALL DOCUMENTS ARE SUBJECT TO REVIEW BY THE LOCAL BUILDING DEPARTMENT AND MAY IMPOSE CHANGES OR SITE MODIFICATIONS.

AT&T RF ENGINEER: _____ DATE: _____
AT&T CONSTRUCTION: _____ DATE: _____
AT&T PROJECT MGR: _____ DATE: _____
CIVIL ENGINEER: _____ DATE: _____
PLANNER: _____ DATE: _____
SITE ACQUISITION: _____ DATE: _____
SITE OWNER: _____ DATE: _____

DRAWING INDEX

SHEET NO.	SHEET TITLE
T1	TITLE SHEET
T2	GENERAL NOTES
T3	GENERAL NOTES
A1	SITE PLAN
A2	ENLARGED SITE PLAN
A3	EQUIPMENT PLAN
A4	ANTENNA PLAN AND SCHEDULE
A5	SITE ELEVATIONS
A6	SITE ELEVATIONS
A7	SITE DETAILS
E1	ELECTRICAL PLAN
E2	ELECTRICAL DC ONE-LINE DIAGRAM
E3	GROUNDING DETAILS



NOTE:
48 HOURS PRIOR TO DIGGING,
CONTRACTOR TO NOTIFY ALL
UTILITY COMPANIES TO LOCATE
ALL UNDERGROUND UTILITIES.

1	100% CD	04-13-18
2	100% CD	04-13-18
3	100% CD	11-23-17
4	100% CD	11-23-17
5	100% CD	11-23-17



TITLE SHEET

SS0076
DOYLE COMMUNITY PARK
8175 REGENTS RD B
SAN DIEGO, CA 92122
LTE 2C/AWS/850 RETROFIT /
FIRSTNET / SPLIT SECTOR C



Project Number:
Drawn by: **ENZ/JP**
Checked by: **ENZ**
Sheet No.: **T1**

34. SUBCONTRACTOR SHALL BE RESPONSIBLE FOR OBTAINING ALL PERMITS AND INSPECTIONS REQUIRED FOR CONSTRUCTION. IF SUBCONTRACTOR CHANGES DESIGN A PERMIT, THEY MUST NOTIFY THE GENERAL CONTRACTOR IMMEDIATELY.

35. SUBCONTRACTOR SHALL REMOVE ALL WASTE AND DEBRIS FROM THE SITE ON A DAILY BASIS.

36. INFORMATION SHOWN ON THESE DRAWINGS WAS OBTAINED FROM SITE VISITS AND/OR DRAWINGS PROVIDED BY THE CITY ENGINEER. SUBCONTRACTORS SHALL NOTIFY THE ENGINEER OF ANY DISCREPANCIES PRIOR TO ORDERING MATERIAL OR PROCEEDING WITH CONSTRUCTION.

37. NO WASTE, EXCESS LIGHTS ARE PERMITTED. LIGHTING IF REQUIRED, MUST MEET FPA REQUIREMENTS AND REQUIREMENTS.

38. ALL FIELD/POWER CABLE INSTALLATIONS TO FOLLOW MANUFACTURER'S INSTRUCTIONS AND RECOMMENDATIONS.

39. NO HOLES, SMOKE, DUST, COOL OR VIBRATIONS WILL BECAUSE FROM THIS FACILITY.

40. (DELETE THIS NOTE IF THE SITE WILL HAVE A GENERATOR)

41. NO LAMINATING IS PERMITTED AT THIS SITE.

42. (DELETE THIS NOTE ACCORDING TO THE SITE CONFIGURATION)

E. SYSTEMS CONDUITING

1. ALL CONDUITING COMPONENTS SHALL BE THIN-WALLED AND CONDUITING CONDUCTOR SHALL BE 3/8" DIA. BARE, SOLID, THIN-WALLED COPPER, ABOVE GROUND CONDUITING CONDUCTORS SHALL BE INSULATED WHERE NEEDED.

2. CONDUITING BUSES SHALL BE BARE, THIN-WALLED COPPER BARS OF RECTANGULAR CROSS SECTION. CONDUITING BUS BARS SHALL BE PROVIDED AND INSTALLED BY THE SUBCONTRACTOR. THEY SHALL NOT BE FABRICATED OR MODIFIED IN THE FIELD. ALL CONDUITING BUSES SHALL BE IDENTIFIED WITH MINIMUM 3/4" LETTERS BY WAY OF CONDUITING OR CONDUITING PLATE.

3. CONDUITING SHALL BE NON-CONDUCTIVE, HEAVY DUTY, LISTED AND LABELED AS CONDUITING FOR THE NATIONAL LIST. USE TWO-HOLE COMPRESSION LUGS WITH INSULATION WINGS FOR MECHANICAL CONNECTIONS. BETWEEN CONDUITING USE TWO-HOLE COMPRESSION LUGS WITH INSULATION WINGS AND CLAMP NON-SHARP.

4. CONDUITING WELDED CONNECTIONS SHALL BE PROVIDED IN SET FORM AND SELECTED FOR THE SPECIFIC TYPES, SIZES, AND COMBINATIONS OF CONDUITING AND OTHER WIRE TO BE CONNECTED.

5. GROUND BARS SHALL BE COPPER-CLAD STEEL WITH HIGH-STRENGTH STEEL CORE AND ELECTROLYTIC-ORANGE COPPER SLAYER BARS, WELDED TO CORE, 6"x4"x1/4"-47, ALL GROUND BARS SHALL BE INSTALLED WITH INSULATION BLOCKS.

6. INSTALL AN EQUIPMENT GROUNDING CONDUCTOR IN ALL CONDUITS IN COMPLIANCE WITH THE CITY SPECIFICATIONS AND IEC. THE EQUIPMENT GROUNDING CONDUCTORS SHALL BE BUNDLED AT ALL JUNCTION BOXES, PANELS, DISCONNECT SWITCHES, SWITCHES, AND EQUIPMENT DEVICES.

F. OTHER MATERIALS

1. THE SUBCONTRACTOR SHALL PROVIDE CORNER MATERIALS, BUSHES NOT SPECIFICALLY SPECIFIED, WHICH ARE REQUIRED FOR A COMPLETELY OPERATIONAL SYSTEM AND PROVIDE INSTALLATION OF THE WORK.

2. PROVIDE PULL BOXES AND JUNCTION BOXES THOSE SHOWN OR REQUIRED BY IEC.

G. PULLS AND LUGS

1. ALL PULLS, DISCONNECTS SHALL BE IDENTIFIED.

PHASE 3 - OPERATION

A. GENERAL

1. ALL MATERIAL AND EQUIPMENT SHALL BE INSTALLED IN STRICT ACCORDANCE WITH THE MANUFACTURER'S RECOMMENDATIONS.

2. EQUIPMENT SHALL BE THOROUGHLY CHECKED AND PROTECTED AGAINST OIL OR WATER, AND AGAINST CORROSION OR MECHANICAL ABUSE DURING INSTALLATION AND CONSTRUCTION PERIOD.

LABOR AND WORKMANSHIP

1. ALL LABOR FOR THE INSTALLATION OF MATERIALS AND EQUIPMENT FURNISHED FOR THE ELECTRICAL SYSTEM SHALL BE INSTALLED BY EXPERIENCED WORKMEN IN A SAFE AND WORKMAN-LIKE MANNER.

2. ALL ELECTRICAL EQUIPMENT SHALL BE ADJUSTED, ALIGNED AND TESTED BY THE SUBCONTRACTOR AS REQUIRED TO PRODUCE THE DESIRED PERFORMANCE.

3. UPON COMPLETION OF WORK, THE SUBCONTRACTOR SHALL THOROUGHLY CLEAN ALL EXPOSED EQUIPMENT, REMOVE ALL LABELS AND ANY DEBRIS, OILING OR OILING AND LEAVE THE INSTALLATION PRESENTED AND READY FOR OPERATION.

CONSTRUCTION

1. SUBCONTRACTOR SHALL COORDINATE THE INSTALLATION OF ELECTRICAL WORK WITH THE OTHER-FURNISHED EQUIPMENT SCHEDULE TO PREVENT UNNECESSARY DELAYS IN THE WORK.

INSTALLATION

A. CONDUIT

1. ALL ELECTRICAL WIRING SHALL BE INSTALLED IN CONDUIT AS SPECIFIED. NO CONDUIT OR TUBING OF LESS THAN 3/4" INCH THICKNESS.

2. PROVIDE AND PULL SCHEDULE IN CONDUITS FOR ALL BUSES, BARE OR OTHERWISE, WHICH MAY BE INSTALLED FOR EXTERIOR CONDUITS WHERE NOT SUBJECT TO PHYSICAL DAMAGE.

3. THE INSTALLATION OF SCHEDULE 40 PFC AND BARE CONDUITS SHALL BE IN MINIMUM MINIMUM DEPTH. ALL EXPOSED BUSES SHALL BE BARE, THIN-WALLED COPPER BARS OF RECTANGULAR CROSS SECTION.

4. USE UNPAINTED FLEXIBLE STEEL CONDUIT WHERE DIRECT CONNECTION TO EQUIPMENT WITH MOVEMENT, VIBRATION, OR FOR CASES OF MAINTENANCE. USE LIQUID TIGHT, FLEXIBLE METAL CONDUIT FOR OUTDOOR APPLICATIONS. INSTALL GALVANIZED FLEXIBLE STEEL CONDUIT AT ALL POINTS OF CONNECTION TO EQUIPMENT MOUNTED ON SUPPORTS TO ALLOW FOR EXPANSION AND CONTRACTION.

5. A RUN OF CONDUIT BETWEEN BOXES OR EQUIPMENT SHALL NOT CONTAIN MORE THAN THE EQUIVALENT OF THREE QUARTER-ROUND, CONDUIT BENDS SHALL BE MADE WITH THE LATEST BENDERS OR FACTORY SO DESIGNED BENDERS NOT BE USED.

6. FIELD FORMED CONDUITS SHALL BE CUT SQUARE WITH A CONDUIT CUTTING TOOL AND BEHIND TO PROVIDE A SMOOTH INSIDE SURFACE.

7. PROVIDE INSULATED CONDUIT BUSHING FOR ALL CONDUITS.

8. SUBCONTRACTOR IS RESPONSIBLE FOR PROVIDING ALL CONDUITS DURING CONSTRUCTION. TEMPORARY CONDUITS IN THE CONDUIT SYSTEM SHALL BE PLACED OR CHANGED TO PREVENT EXCESSIVE OR MODERATE OR FOREIGN MATTER. SUBCONTRACTOR SHALL REPLACE ANY CONDUITS EXCESSIVE FOREIGN MATERIALS THAT CANNOT BE REMOVED.

9. ALL CONDUITS SHALL BE SHOWN CLEAR BY PULLING AN APPROVED SIZE WIRE, THROUGH THE CONDUIT BEFORE INSTALLATION OF CONDUITS OR CABLES. CONDUIT SHALL BE FREE OF DIRT AND DEBRIS.

10. INSTALL PULL STRINGS IN ALL CLEAN EMPTY CONDUITS. IDENTIFY PULL STRINGS AT EACH END.

11. INSTALL 1/2" HOLES VISIBLE AND DETECTABLE TYPE 1/2" ABOVE ALL UNDERGROUND CONDUITS AND CONDUITS.

12. CONDUITS SHALL BE INSTALLED IN SUCH A MANNER AS TO INSURE AGAINST COLLECTION OF TRAPPED CONDUITING.

13. PROVIDE CORRECTION DRILLING AS NECESSARY FOR PENETRATIONS TO ALLOW FOR BUSES AND CABLES TO BE PLACED THROUGH THE BUILDING. DO NOT PENETRATE EXISTING, MEMBRANE, SLABED AND/OR PENETRATIONS IN THE WOOD CONSTRUCTION SHALL BE EXTERNALLY SEALED WITH THE BATED SEALING. WHEN SHALL MAINTAIN THE FIRE RATING OF THE WALL OR STRUCTURE. FIRE EXPOSED AT FLOOR PENETRATIONS SHALL PREVENT PASSAGE OF SMOKE, SMOKE, FIRE, AND FLAMES. ALL MATERIAL SHALL BE AS APPROVED FOR THIS PURPOSE.

B. CONDUITS AND CABLES

1. ALL POWER BUSES SHALL BE COLOR CODED AS FOLLOWS:

ALL CONDUITS SHALL BE 3/4" DIA. BARE, SOLID, THIN-WALLED COPPER, ABOVE GROUND CONDUITING CONDUCTORS SHALL BE INSULATED WHERE NEEDED.

CONDUITS SHALL BE BARE, THIN-WALLED COPPER BARS OF RECTANGULAR CROSS SECTION.

1	100% CO	04-10-10
2	100% CO	04-10-10
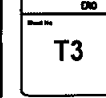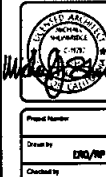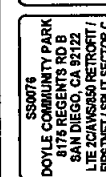



5735 PACIFIC
CENTER BLVD.
SAN DIEGO, CA 92121




590076
DOYLE COMMUNITY PARK
8175 REGENTS RD B
SAN DIEGO, CA 92122
LITE 2CJAWSJ850 RETROFT /



A1



SITE PLAN	1" = 60'-0"	1
-----------	-------------	---

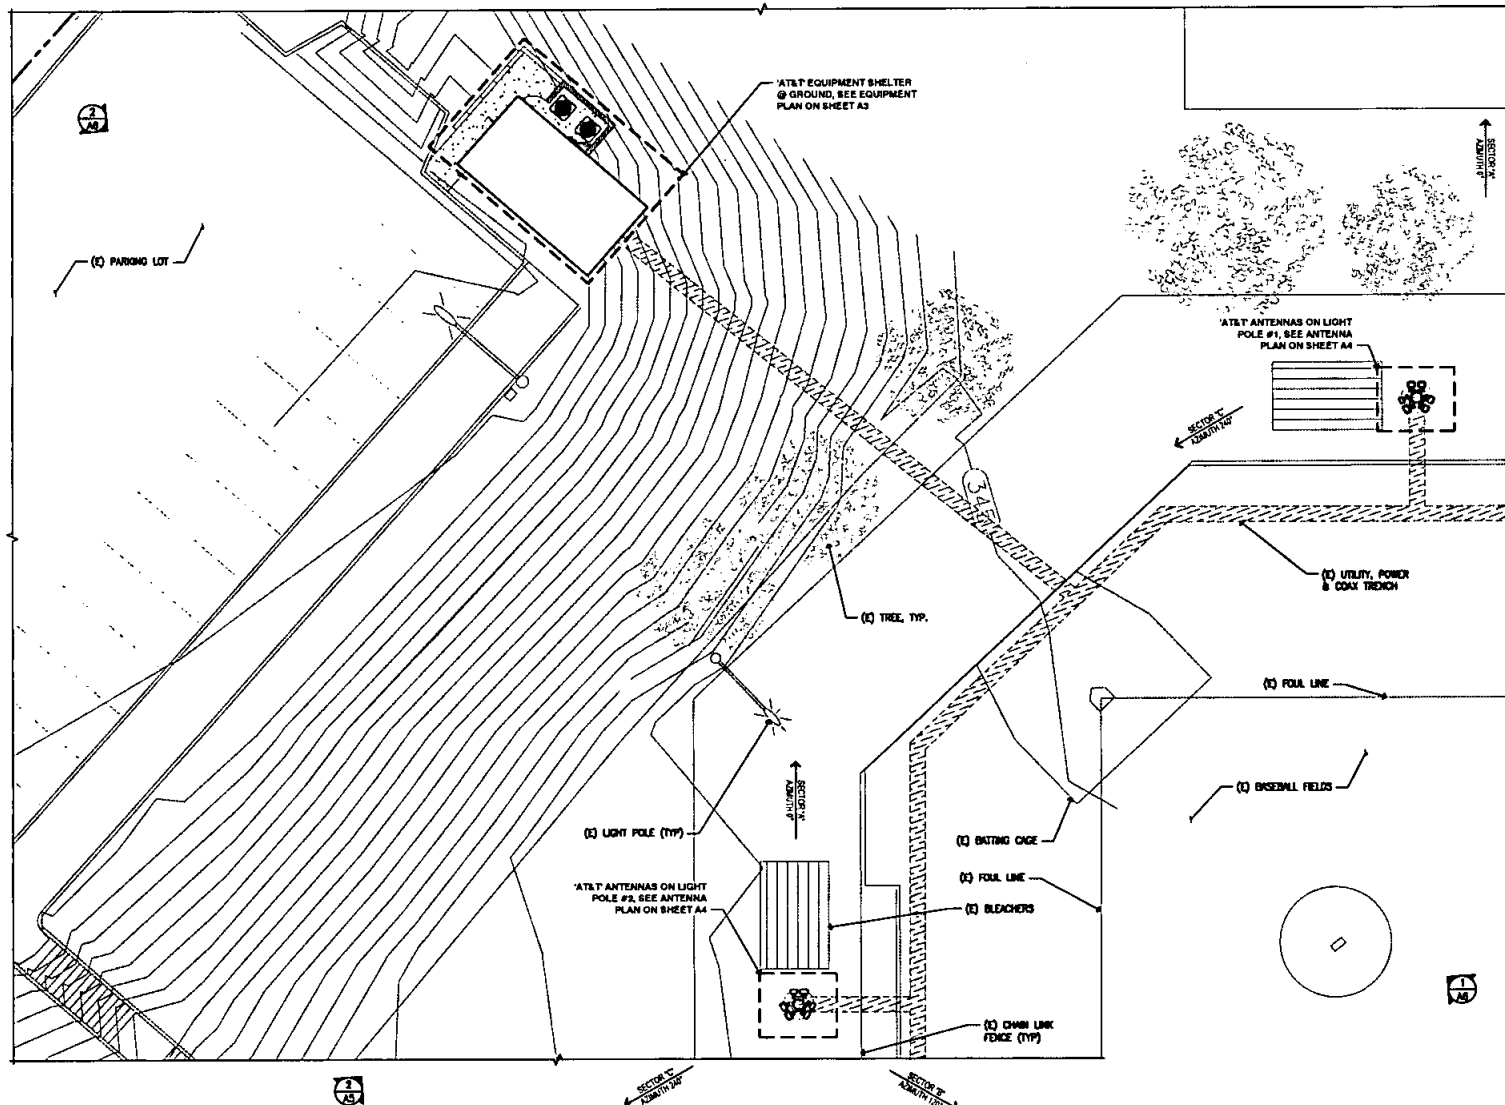


ENLARGED SITE PLAN 1/8" = 1'-0" 1

1	NOV 10	06-15-05
2	NOV 10	06-15-05
ENLARGED
SITE PLAN


SS0076
DOYLE COMMUNITY PARK
8175 REGENTS RD B
SAN DIEGO, CA 92122
LTE XCAWS650 RETROFIT /
FIRSTNET / SPLIT SECTOR C

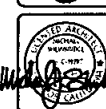

Project Number: _____
 Drawn by: CMC/JP
 Checked by: CMC
 Scale: A2

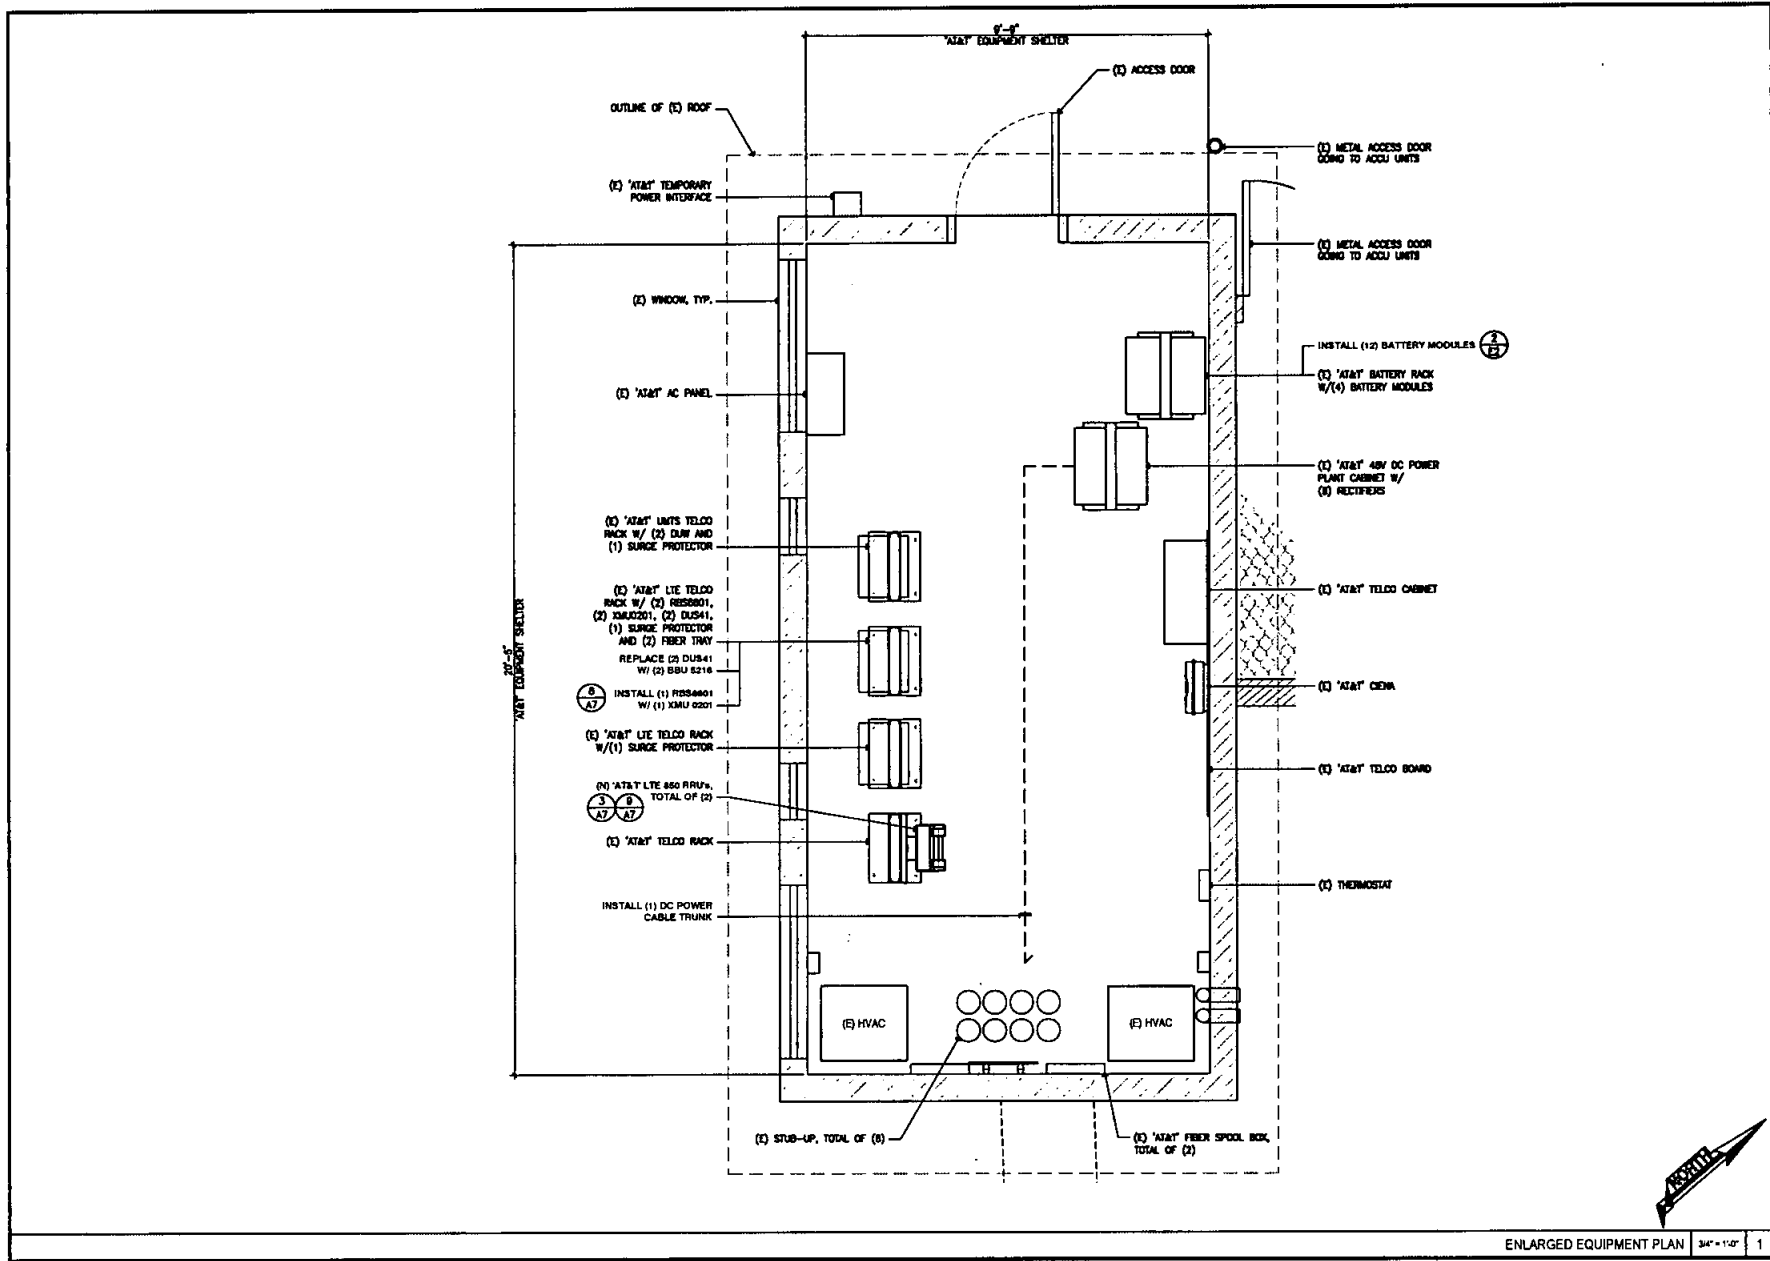

1	10/9/00	20-11-14
2	10/9/00	20-11-14
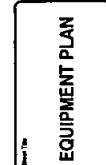


SS0076
DOYLE COMMUNITY PARK
8175 REGENCY RD B
SAN DIEGO, CA 92122
LITE 204VMS30 RETROFIT/
FIRSTNET/SPLIT SECTOR C



Project Number	
Drawn by	CRG/MP
Checked by	DRD
Sheet No.	A3

EXISTING ANTENNA SCHEDULE


SECTOR	TECHNOLOGY	ANTENNA				RRU MODEL / QTY.	TMA / FILTER MODEL / QTY.	TRANSMISSION LINES (SIZE / LENGTH FT +/- 5')
		WAVE / MODEL	AZIMUTH	RAD CENTER	TP HEIGHT			
ALPHA SECTOR	A1 LTE 700 / 1900	CCI HPA-65R-BBU-HS	0°	60°-0"	63'-0"	RRU-11 (1) / RRU12+A2 (1)	-	FIBER
	A2 LTE WCS	COMSCOPES SBH91-1065B	0°	60°-0"	63'-0"	RRU-32 (1)	-	FIBER
	A3 UITS 850/1900	KATHREIN 80010785	0°	60°-0"	63'-0"	RRU-01 (2)	-	(2) 1/2" COAX ±275'
	A4 LTE 850 / LTE AWS	COMSCOPES SBH91-1065B	0°	60°-0"	63'-0"	RRU-11 (1) / RRU12+A2 (1)	-	FIBER
BETA SECTOR	B1 LTE 700 / 1900	CCI HPA-65R-BBU-HS	120°	60°-0"	63'-0"	RRU-11 (1) / RRU12+A2 (1)	-	FIBER
	B2 LTE WCS	COMSCOPES SBH91-1065B	120°	60°-0"	63'-0"	RRU-32 (1)	-	FIBER
	B3 UITS 850/1900	KATHREIN 80010785	120°	60°-0"	63'-0"	RRU-01 (2)	-	(2) 1/2" COAX ±275'
	B4 LTE 850 / LTE AWS	COMSCOPES SBH91-1065B	120°	60°-0"	63'-0"	RRU-11 (1) / RRU12+A2 (1)	-	FIBER
GAMMA SECTOR	C1 LTE 700 / 1900	CCI HPA-65R-BBU-HS	240°	60°-0"	63'-0"	RRU-11 (1) / RRU12+A2 (1)	-	FIBER
	C2 LTE WCS	COMSCOPES SBH91-1065B	240°	60°-0"	63'-0"	RRU-32 (1)	-	FIBER
	C3 UITS 850/1900	KATHREIN 80010785	240°	60°-0"	63'-0"	RRU-01 (2)	-	(2) 1/2" COAX ±275'
	C4 LTE 850 / LTE AWS	COMSCOPES SBH91-1065B	240°	60°-0"	63'-0"	RRU-11 (1) / RRU12+A2 (1)	-	FIBER

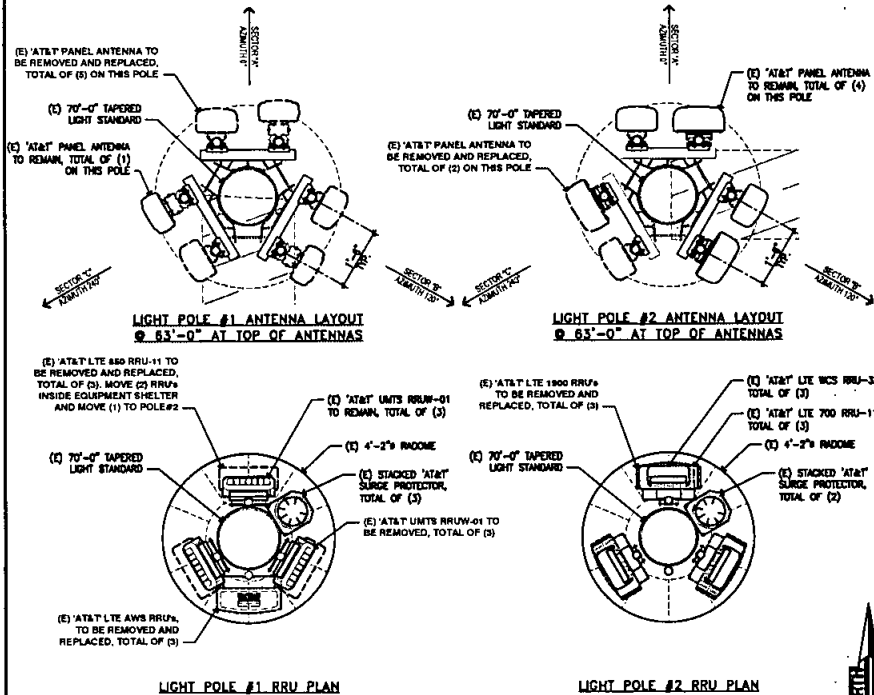

NEW ANTENNA SCHEDULE

SECTOR	TECHNOLOGY	ANTENNA				RRU MODEL / QTY.	TMA / FILTER MODEL / QTY.	TRANSMISSION LINES (SIZE / LENGTH FT +/- 5')
		WAVE / MODEL	AZIMUTH	RAD CENTER	TP HEIGHT			
ALPHA SECTOR	A1 LTE 700 / 1900	CCI HPA-65R-BBU-HS	0°	60°-0"	63'-0"	RRU-11 (1) / 4416-B26 (1)	-	FIBER
	A2 LTE WCS	COMSCOPES SBH91-1065B	0°	60°-0"	63'-0"	RRU-32 (1)	-	FIBER
	A3 UITS 850/FIRSTNET	QUINTEL Q54453-3a	0°	60°-0"	63'-0"	RRU-01 (1)	-	(2) 1/2" COAX ±275'
	A4 LTE 850 / LTE AWS FIRSTNET	QUINTEL Q54453-3a	0°	60°-0"	63'-0"	*4478 B5 (1) / 4426 D46 (1) B14 4478 (1)	-	FIBER (2) 1/2" COAX ±275'
BETA SECTOR	B1 LTE 700 / 1900	CCI HPA-65R-BBU-HS	120°	60°-0"	63'-0"	RRU-11 (1) / 4416-B26 (1)	-	FIBER
	B2 LTE WCS	COMSCOPES SBH91-1065B	120°	60°-0"	63'-0"	RRU-32 (1)	-	FIBER
	B3 UITS 850/FIRSTNET	QUINTEL Q54453-3a	120°	60°-0"	63'-0"	RRU-01 (1)	-	(2) 1/2" COAX ±275'
	B4 LTE 850 / LTE AWS FIRSTNET	QUINTEL Q54453-3a	120°	60°-0"	63'-0"	*4478 B5 (1) / 4426 D46 (1) B14 4478 (1)	-	FIBER (2) 1/2" COAX ±275'
GAMMA SECTOR	C1 LTE 700 / 1900	CCI HBSA33R-KUMA	240°	60°-10"	63'-0"	RRU-11 (1) / 4416-B26 (2)	-	FIBER
	C2 LTE 850 / LTE WCS	CCI HBSA33R-KUMA	240°	60°-10"	63'-0"	4478 B5 (1) / RRU-32 (1) RRU-32 (1)	-	FIBER
	C3 UITS 850	KATHREIN 80010785	240°	60°-0"	63'-0"	RRU-01 (1)	-	(2) 1/2" COAX ±275'
	C4 LTE AWS/FIRSTNET	CCI HBSA33R-KUMA	240°	60°-10"	63'-0"	4426 D46 (2) / 4478 B14 (1)	-	FIBER

NOTE:
1. FIRSTNET IS SPLIT BETWEEN ANTENNA POSITIONS 3 & 4 FOR 4T4R (SECTOR A&B)

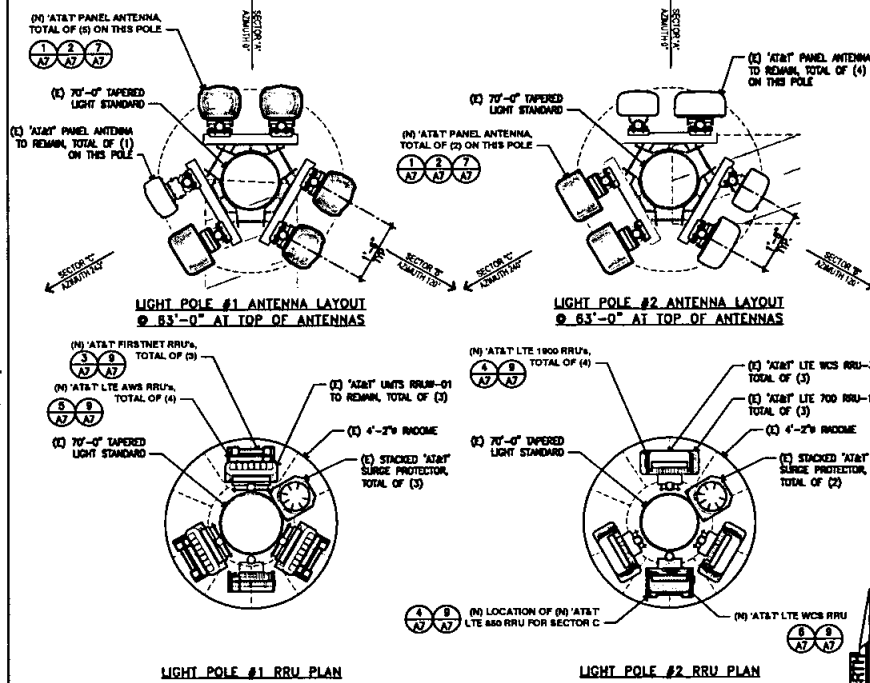


1	100% CO	04-15-18
2	100% CO	04-15-18
ANTENNA PLAN
AND SCHEDULE

80076
DOYLE COMMUNITY PARK
8175 REGENTS RD B
SAN DIEGO, CA 92123
LTE XIAIWS30 RETROFIT /
FIRSTNET / SPLIT SECTOR C

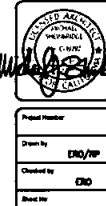


A4

NOTE:
ALL ANTENNA HAS (E) CHIN COVERS TO
CONCEAL ALL ANTENNA CONDUITS
COMPLETELY. KINDLY REPAIR IF
DAMAGE DURING CONSTRUCTION.
PAINT TO MATCH EXISTING


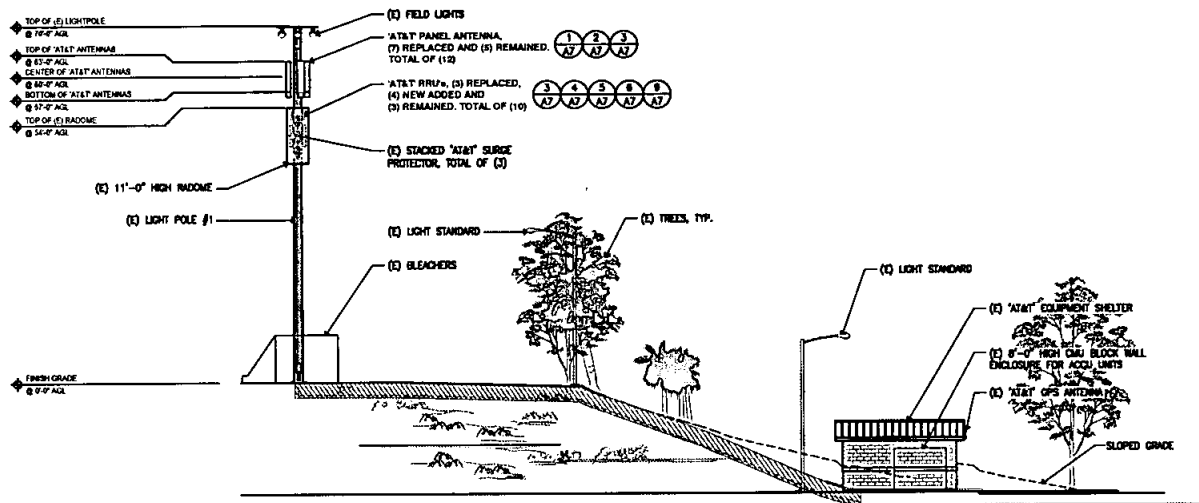


(N) NORTH ELEVATION 3/2" = 1'-0" 1

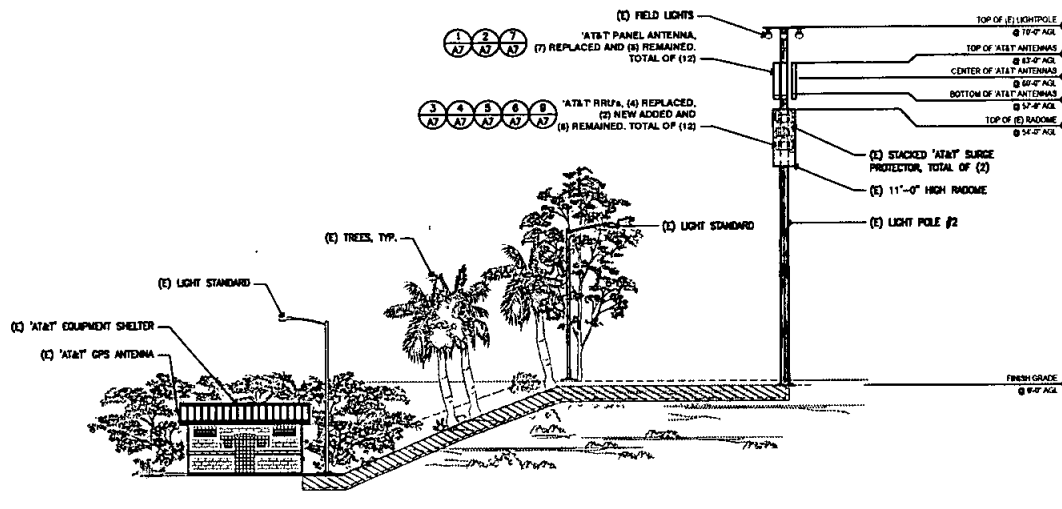


(S) SOUTH ELEVATION 3/2" = 1'-0" 2

1	10/10/00	10/13/00
2	10/10/00	10/13/00
3	10/10/00	10/13/00
4	10/10/00	10/13/00
5	10/10/00	10/13/00

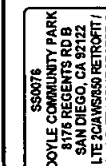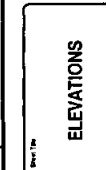


Project Number	
Drawn by	UDG/TP
Checked by	UDG
Sheet No	A5

NOTE:
ALL ANTENNA HAS (E) CHIN COVERS TO
CONCEAL ALL ANTENNA CONDUITS
COMPLETELY. KINDLY REPAIR IF
DAMAGE DURING CONSTRUCTION.
PAINT TO MATCH EXISTING

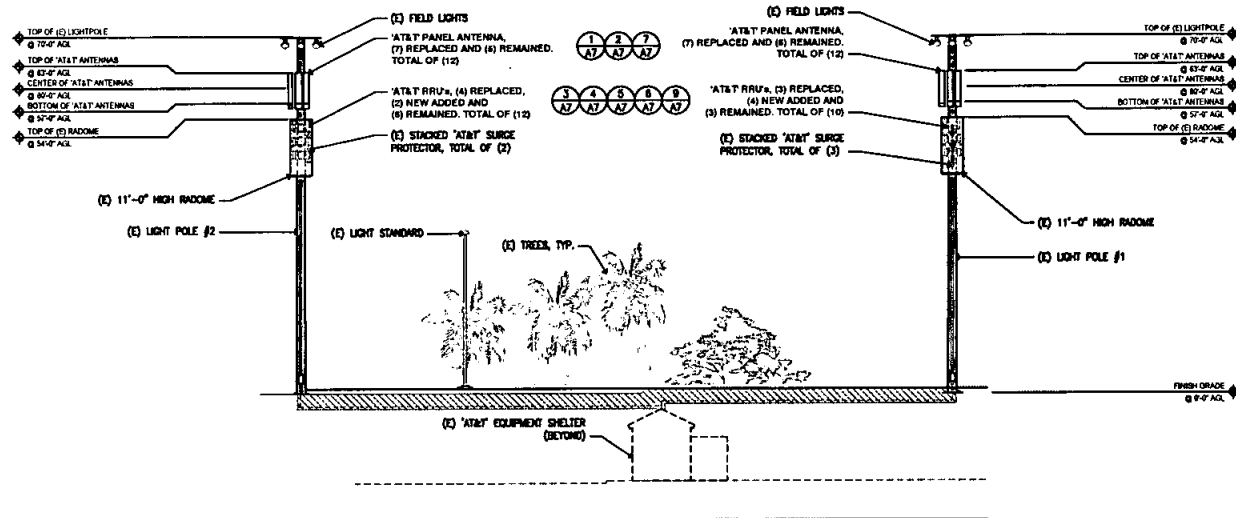

(N) EAST ELEVATION 3/32" = 1'-0" 1

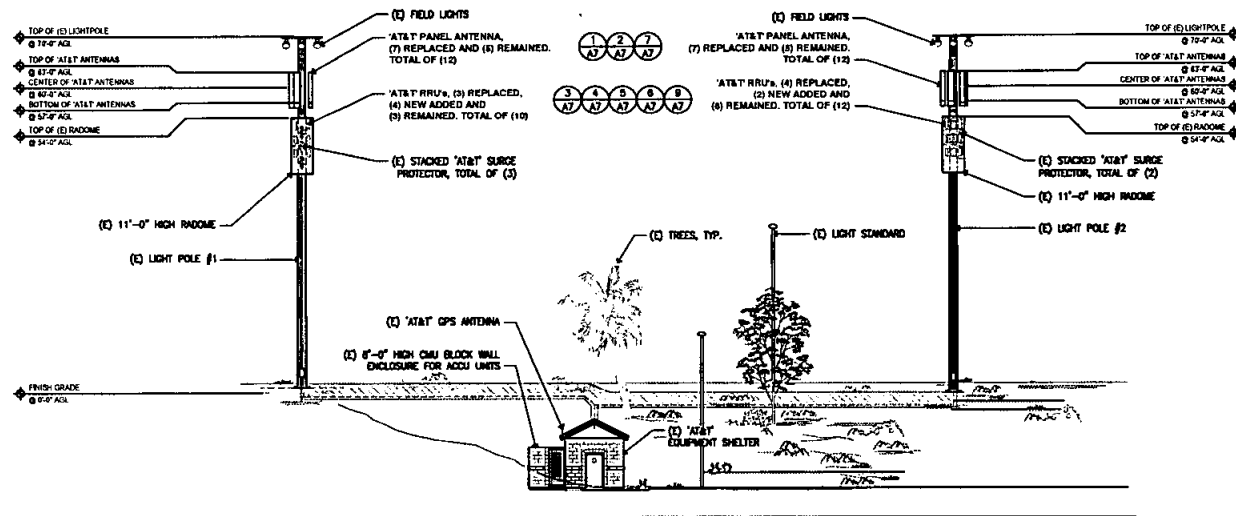

(N) WEST ELEVATION 3/32" = 1'-0" 2













3	10/10/10	24-12-10
7	10/10/10	24-12-10
1	10/10/10	24-12-10
4	10/10/10	24-12-10
5	10/10/10	24-12-10
6	10/10/10	24-12-10
8	10/10/10	24-12-10
9	10/10/10	24-12-10






SS0075
DOYLE COMMUNITY PARK
875 REGENTS RD B
SAN DIEGO, CA 92122
LTE 20A/WS650 RETROFIT /
FIRSTNET / SPLIT SECTOR C





Project Number:
Drawn by: **END/TP**
Checked by: **END**
Sheet No.: **A6**

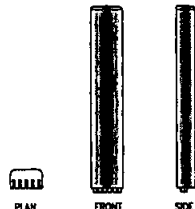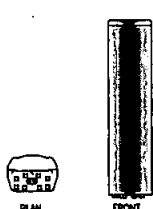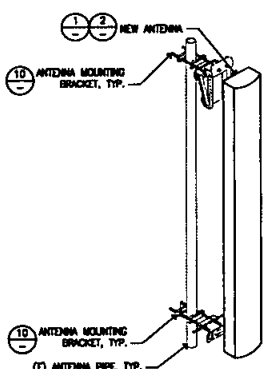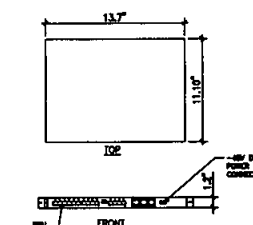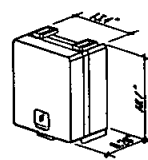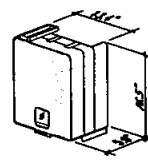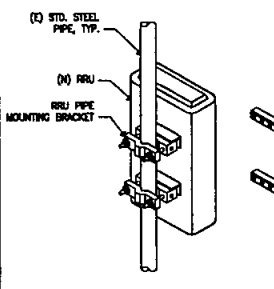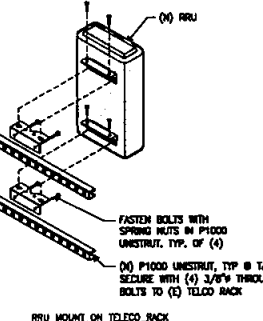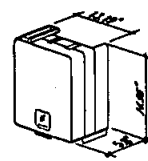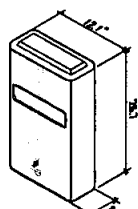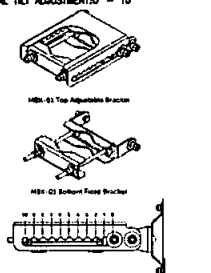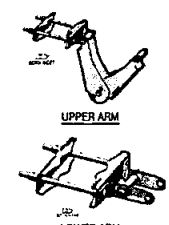CCI HBSA33R-KU8A DIMENSIONS, WxDxH: 78"x13.4"x8.5" SURVIVAL WIND SPEED: >150 mph (> 241 kph) WEIGHT: 22.9 lbs (10.3 kg) NET SYSTEM WT: 5.9 lbs (2.3 kg) CONNECTOR: 10 x 4.3-10 FEMALE 	QUINTEL QS6658-3e DIMENSIONS, WxDxH: 304 x 228 x 1828 mm (12" x 9" x 72") WEIGHT: 35 lbs (17 lbs) NO. OF CONNECTORS: 8 (2 Pairs OPERATING BAND) CONNECTOR TYPE: 7/16 DIN FEMALE LONG NECK MAX WIND SPEED: 67 m/s (150 mph) WIND LOAD @ 100 mph: FRONT 567 N (127 lbs.) SIDE 302 N (68 lbs.) WIND LOAD @ MAX WIND SPEED: FRONT 1320 N (297 lbs.) SIDE 660 N (146 lbs.) 		ERICSSON BBU 5216 DIMENSIONS, WxDxH: 350x250x30mm (13.7"x11.1"x1.2") NORMAL OPERATING VOLTAGE: 48 VDC TOTAL WEIGHT: ± 4.62 lbs 	
(N) ANTENNA SPECIFICATIONS	(N) ANTENNA SPECIFICATIONS	ANTENNA MOUNTING	(N) BBU5216 SPECS	NOT USED
NTS	NTS	NTS	NTS	NTS
1	2	7	8	11
ERICSSON 4478 B14 AND B5 DIMENSIONS, WxDxH: 13.4"x8.9"x18.1" WEIGHT: 58.4 lbs (27 Kg) MAX WIND LOAD: @ 50M/SEC = 280N BREAKER SIZE: 25A 	ERICSSON 4415 B25 DIMENSIONS, WxDxH: 13.4"x8.9"x18.5" WEIGHT: 49 lbs (21 Kg) MAX WIND LOAD: @ 50M/SEC = 280N BREAKER SIZE: 25A 			
(N) RRU SPECIFICATIONS	(N) RRU SPECIFICATIONS	RRU MOUNTING	RRU MOUNTING	NOT USED
NTS	NTS	NTS	NTS	NTS
3	4	9	9	12
ERICSSON 4426 B66 DIMENSIONS, WxDxH: 13.18"x8.9"x14.98" WEIGHT: 48.4 lbs (22 Kg) MAX WIND LOAD: @ 50M/SEC = 280N BREAKER SIZE: 25A 	ERICSSON RRU-32 DIMENSIONS, WxDxH: 12.1"x8.7"x29.7" WEIGHT: 24 Kg/53 lbs (W/O MOUNTING HARDWARE): PORTS: CPE 2 PORTS x 10 Cops FREQUENCY: 82 BREAKER: 30A OUTPUT POWER (WATTS): 410 	CCI ANTENNA (MBK-01) WEIGHT: 12.8 lbs (5.7 kg) WIND PITCH: 47.25 in (1200 mm) MOUNTING POLE DIMENSION: 2 TO 5 m (5 TO 12 cm) FASTENER SIZE: M12 INSTALLATION TORQUE: 40 ft-lb (54 Nm) MECHANICAL TILT ADJUSTMENT: - 10° 	QUINTEL MOUNTING KIT MOUNTING HARDWARE MECHANICAL SPECIFICATIONS 1. WEIGHT OF KIT, KG (15.8 LBS) a. 4.8 KG (10.1 LBS) AS-001102 UPPER MOUNTING BRACKET b. 2.0 KG (4.4 LBS) AS-001104 LOWER MOUNTING BRACKET c. 0.4 KG (0.8 LBS) AS-001034 LIGHTNING PINN. 2. MOUNTING KIT MATERIAL: ALUMINUM & GALVANIZED STEEL 	
(N) RRU SPECIFICATIONS	(N) RRU SPECIFICATIONS	ANTENNA MOUNTING KIT	ANTENNA MOUNTING KIT	NOT USED
NTS	NTS	NTS	NTS	NTS
5	6	10	10	13

1	1896 CO	06-10-14
2	1896 CO	06-10-14
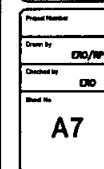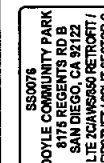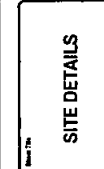

A7

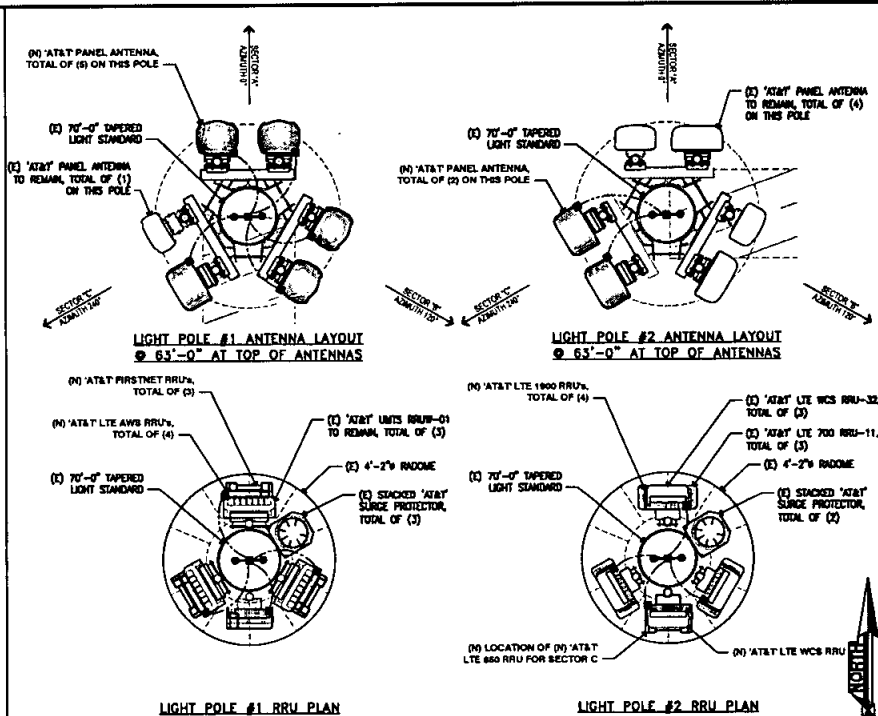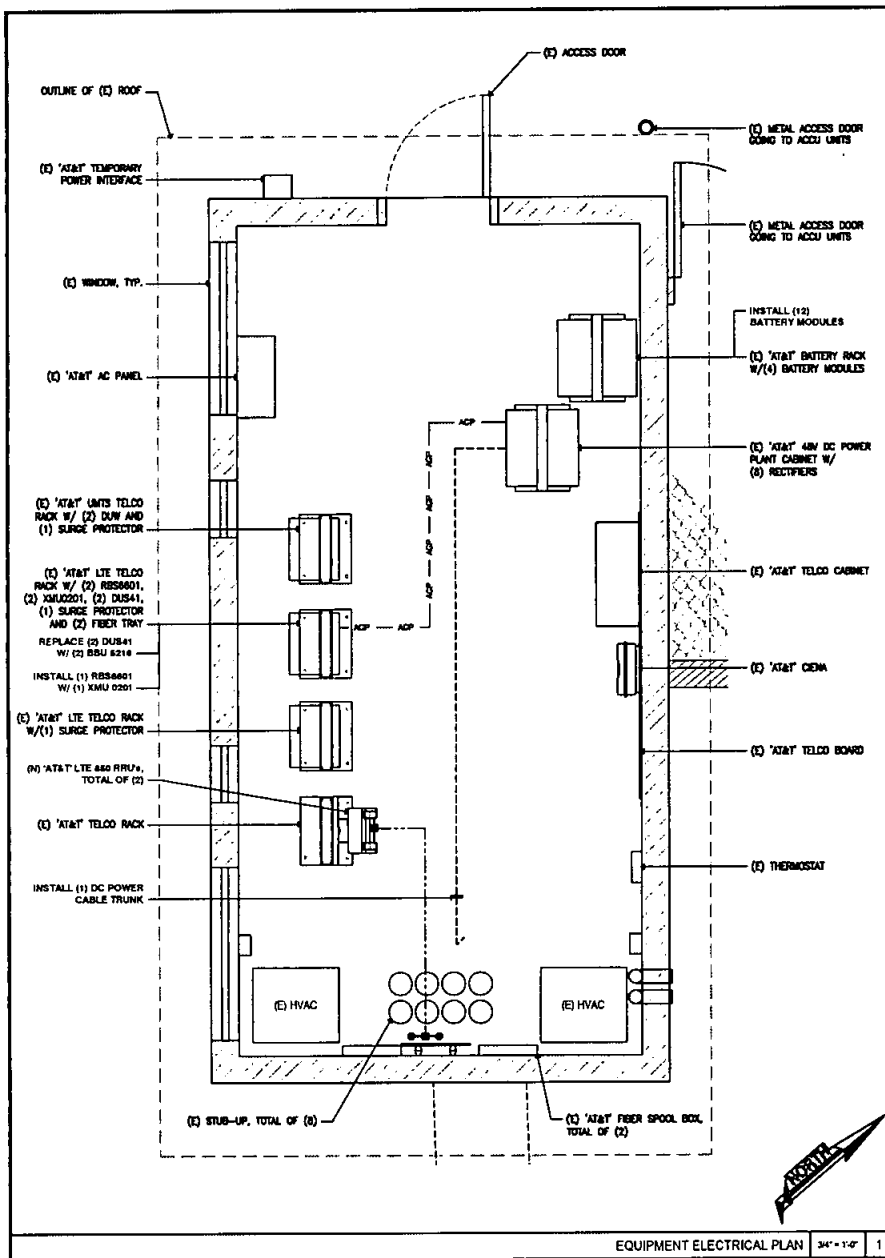

NOTES:

1. GROUNDING IS SHOWN DIAGNOMATICALLY ONLY.
2. THE SUBCONTRACTOR SHALL SUPPLY "AT&T" WITH THE RESULTS FROM PRE-CONSTRUCTION AND POST- CONSTRUCTION OHM TESTING (GROUNDING) RESULTS ON ALL MODIFIED CELL SITES AND AS REQUIRED BY "AT&T" STANDARD TP-70416.
3. THE SUBCONTRACTOR SHALL BE RESPONSIBLE TO PROVIDE A "FORM OF POTENTIAL" TEST ON THE PROPOSED SUPPLEMENTAL GROUNDING FIELD PRIOR TO FINAL CONNECTION OF THE GROUNDING SYSTEM TO EQUIPMENT, THE TEST SHALL BE PERFORMED BY A QUALIFIED AND CERTIFIED TESTING AGENT, PROVIDE INDEPENDENT TEST RESULTS TO THE PROJECT MANAGER FOR REVIEW. THE GROUNDING SYSTEM RESISTANCE TO EARTH GROUNDING SHALL NOT EXCEED THE (5) OHMS, IF THE GROUNDING TEST EXCEEDS THE MAXIMUM OF (5) OHMS, THE SUBCONTRACTOR SHALL BE RESPONSIBLE TO PROVIDE ADDITIONAL GROUNDING RODS AND CONNECTIONS AS REQUIRED TO MEET THE (5) OHMS MAXIMUM.
4. THE INSPECTOR HAVING JURISDICTION SHALL INSPECT ALL GROUNDING CONNECTIONS FOR TIGHTNESS, EXOTHERMIC WELDED CONNECTIONS SHALL BE APPROVED BEFORE BEING PERMANENTLY CONCEALED.
5. SUBCONTRACTOR SHALL GROUND ALL EQUIPMENT, INCLUDING ANTENNAS, RET MOTORS, DVA'S, COAX CABLES, AND RET CONTROL CABLES AS A COMPLETE SYSTEM GROUNDING SHALL BE CREDITED BY QUALIFIED WIREMAN IN CONFORMANCE WITH MANUFACTURER'S SPECIFICATIONS AND RECOMMENDATIONS.

LEGEND:

GROUNDING CONDUCTOR	-----	UNDERGROUND POWER	--- UGP --- UGP --- UGP --- UGP ---
GROUNDING BAR	●	UNDERGROUND TELCO	--- UGT --- UGT --- UGT --- UGT ---
TEST GROUND ROD WITH INSPECTION SLEEVE	⊕	UNDERGROUND TELCO/POWER	--- UGT/P --- UGT/P --- UGT/P --- UGT/P ---
EXOTHERMIC WITH INSPECTION SLEEVE	⊕	UNDERGROUND DUCT	--- UGD --- UGD --- UGD --- UGD ---
CHEMICAL ELECTROLYTIC GROUNDING SYSTEM	⊕	ABOVE GROUND POWER	--- AGP --- AGP --- AGP --- AGP ---
EXOTHERMIC	●	ABOVE GROUND TELCO	--- AGT --- AGT --- AGT --- AGT ---
COMPRESSION TYPE CONNECTIONS	■	ABOVE GROUND TELCO/POWER	--- AGT/P --- AGT/P --- AGT/P --- AGT/P ---

3	100% CD	06-13-18
2	100% CD CHANGE P/D	06-12-16
1	100% CD	11-22-17
0	90% CD	11-10-17
Rev.	Completion	Date



ELECTRICAL PLAN


330076
DOYLE COMMUNITY PARK
8176 REGENTS RD B
SAN DIEGO, CA 92122
LTE 2C/AWS/850 RETROFIT/
FIRSTNET / SPLIT SECTOR C



Project Number
Drawn by
Checked by
Scale

E1

LOCATED ON TOWER,
TYP. PER SECTOR
X2 LTE 1900, AWS AND WCS
FOR SECTOR C

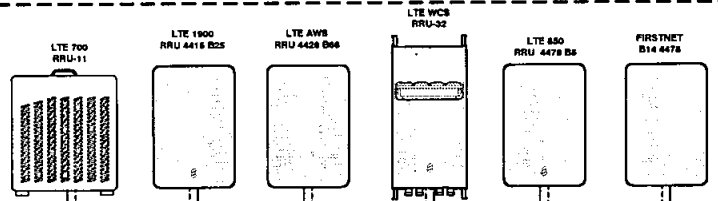


DC WIRING GENERAL NOTES

1. DC POWER WIRING SHALL BE COLOR CODED AT EACH END FOR IDENTIFYING +24V (RED) AND -48V (BLUE) MARKINGS ON CONDUCTORS.
2. LTE TECHNOLOGY DC POWER WIRING SHALL BE IN ACCORDANCE WITH AUT-002-280-531
3. NON-LTE TECHNOLOGY DC POWER WIRING SIZE 14 AWG TO 10 AWG SHALL BE TELECOMPLEX III. DC POWER WIRING 8 AWG AND LARGER SHALL BE TELECOMPLEX IV.
4. ADDITIONAL DC LOAD HAS BEEN INCLUDED IN THE AC LOAD CALCULATIONS.

(E) ALPHA POWER CABINET

(E) LTE TELCO RACK

(E) LTE TELCO RACK

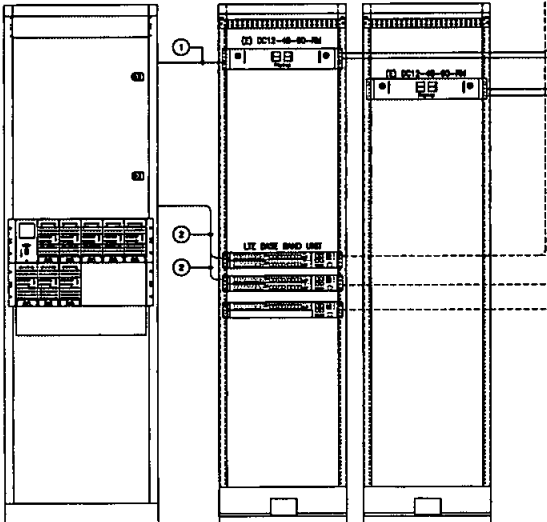

DC CIRCUIT SCHEDULE				
	BREAKER	FROM	TO	CONFIGURATION
1	RRU BREAKER SIZE PER MANUFACTURER	-48V DC DISTRIBUTION PANEL	RAYCAP SURGE PROTECTION DC12-48-90-18-5F	(8) #10 TELCO FLEX III DC POWER CABLE
2	15A / 1P	-48V DC DISTRIBUTION PANEL	LTE BASE BAND UNIT	(1) 3-#10 THRU/THRU/PIN-1 TYPE TE-ER DC CABLE
3	N/A	RAYCAP SURGE PROTECTION DC12-48-90-18-5F	RAYCAP SURGE PROTECTION DC12-48-90-18-5F	(2) 4-#8 THRU/THRU/PIN-1 TYPE TE-ER DC CABLE
4	N/A	RAYCAP SURGE PROTECTION DC12-48-90-18-5F	RRU REMOTE BAND HEAD	(1) 3-#10 THRU/THRU/PIN-1 TYPE TE-ER DC CABLE
5	N/A	RAYCAP SURGE PROTECTION DC12-48-90-18-5F	RRU REMOTE BAND HEAD	(1) 3-#10 THRU/THRU/PIN-1 TYPE TE-ER DC CABLE

LOCATED WITHIN
EQUIPMENT SHELTER,
TOTAL OF (2)

EXISTING BATTERY INFORMATION									
MANUFACTURER	SERIES	MODEL NO.	TYPE	QTY	ELECTROLYTES (GAL)		WEIGHT (LBS.)		
					EACH	TOTAL	EACH	TOTAL	
EXIDE / GNB	MARATHON	M12V155FT	VRLA	4	2.17	8.68	119	476	
TOTAL ELECTROLYTES IN GALLONS					8.68				

PROPOSED BATTERY INFORMATION									
MANUFACTURER	SERIES	MODEL NO.	TYPE	QTY	ELECTROLYTES (GAL)		WEIGHT (LBS.)		
					EACH	TOTAL	EACH	TOTAL	
EXIDE / GNB	MARATHON	M12V155FT	VRLA	12	2.17	26.04	119	1428	
TOTAL ELECTROLYTES IN GALLONS					26.04				
TOTAL ELECTROLYTES AT THE SITE (GALLONS)					34.72				

BATTERY SPECIFICATIONS



From the World Leader in VRLA Battery Technology

Designed for durability in Telecommunications and Electric Utility applications, the GULF FRONT Terminal MARATHON™ series provides high performance and reliability in long duration discharge applications. The location of the terminals on the front (vs. the top) of the battery greatly facilitates the installation and maintenance of the product when placed in a cabinet enclosure or on a standard rack stack. The MARATHON™ Front Terminal battery series highlights another example of GULF's extensive experience and world wide leadership in VRLA technology.

"Designed in" Quality Manufacturing

Quality manufacturing processes for the MARATHON™ series batteries incorporate the industry's most advanced technologies including: an automated bottom leak detection system, a computer controlled "3D by weight" acid fill, and a temperature controlled water bath formation process. Each and every unit is capacity tested.

High Performance MARATHON™ Series Features


- Flame-retardant reinforced container and cover compliant with UL 94 V-0, 26% I.T.R.
- Integrated fresh air venter ultrasonically welded into cover.
- Patented "Diamond Side-Wall" design to maintain structural integrity in higher operating temperatures.
- Heat sealed cover-injection bond to ensure a leak proof seal.
- High-Compression Absorbent Glass Mat (AGM) technology for greater than 99% recombination efficiency.
- High-tensile, carbon, silver, lead positive plate design for maximum service life (10 year design life @ 25°C (77°F)).
- Front Accessible Copper Alloy Terminals.
- "Easy On/Easy Off" Fast Fracture.
- Suitable one-way, self-sealing safety vents.
- Integrated Carry Handles.
- Multistep design for faster installation and reduced maintenance.

Applications

MARATHON™ series batteries incorporate GULF's advanced VRLA technology, designed for long life and high performance in:



- Telecommunications
- Distributed Power
- PLCs
- Cellular
- Broadband

- Electric Utility
- Switchgear Control Power
- Communications

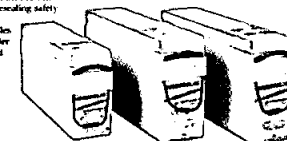


UL Recognized Component

1	REV	24-11-18
2	REV	24-11-18
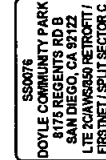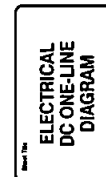

Project Number	
Drawn by	END/MP
Checked by	END
Drawn by	
E2	


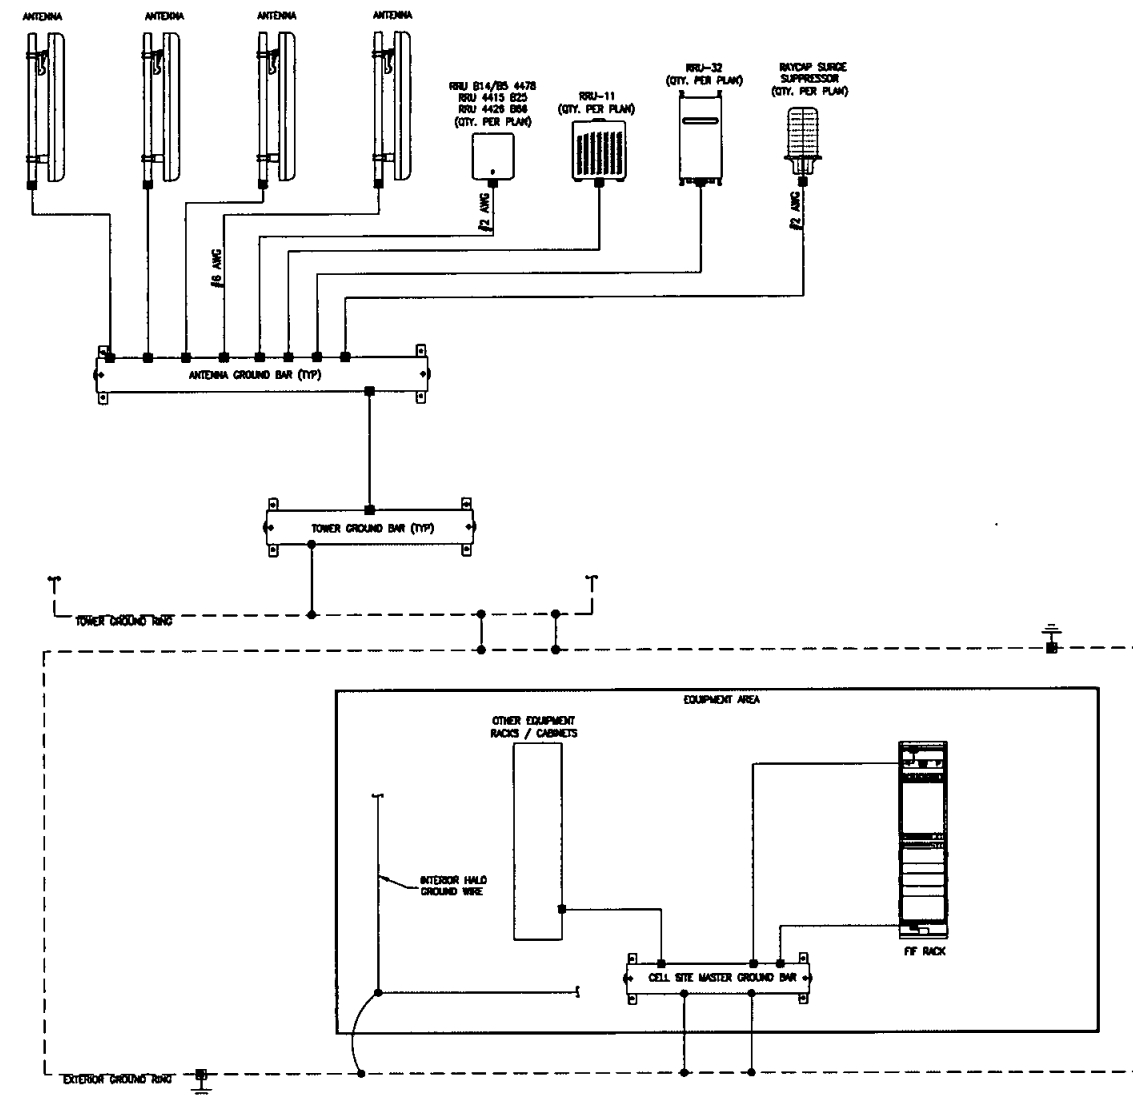


NOTES:


- GROUNDING IS SHOWN DIAGRAMMATICALLY ONLY.
- CONTRACTOR SHALL GROUND ALL EQUIPMENT AS A COMPLETE SYSTEM. GROUNDING SHALL BE IN COMPLIANCE WITH NEC SECTION 250 AND AT&T GROUNDING AND BONDING REQUIREMENTS (ATT-TP-76416) AND MANUFACTURER'S SPECIFICATIONS.
- ALL GROUND CONDUCTORS SHALL BE COPPER; NO ALUMINUM CONDUCTORS SHALL BE USED.

LEGEND

- EXOTHERMIC CONNECTION
- MECHANICAL CONNECTION
- GROUND ROD
- TEST GROUND ROD WITH INSPECTION SLEEVE

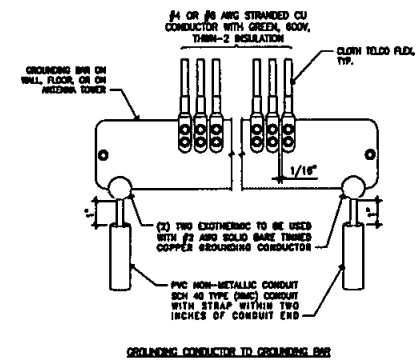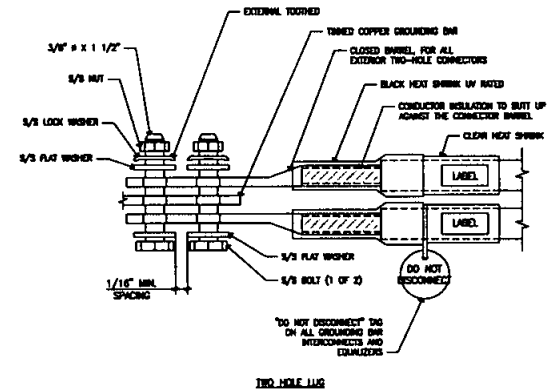

Rev	Description	Date
1	100% CD	06-13-10
2	100% CD	06-13-10
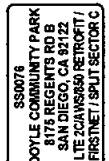

Project Number	
Drawn by	ENG/MP
Checked by	ENG
Revised by	
E3	

Charles, Enza

From: Winter, Jim
Sent: Tuesday, May 01, 2018 10:14 AM
To: Stern, Marilyn; Garcia, Berenice; Charles, Enza
Subject: RE: AT&T - City Consent for MOD at Doyle Park

Hi Enza and Marilyn,

Marilyn, please have Kathy sign the form and send it back to Enza.

Enza, we will be requesting a preconstruction site visit to look at the existing walkways and other park improvements again so we can note their condition before they start. If you remember, it took to get them a long time to fix broken concrete after the initial installation. Their last upgrade was probably 2 years ago or less. Getting a little annoyed with this site.

Thanks.

Jim

Jim Winter
City of San Diego
Park and Recreation Department
202 C Street, MS 35
San Diego, CA 92101-3860
619-235-5257
jwinter@sandiego.gov

From: Stern, Marilyn
Sent: Monday, April 30, 2018 2:45 PM
To: Garcia, Berenice <BereniceG@sandiego.gov>; Charles, Enza <ECharles@sandiego.gov>
Cc: Winter, Jim <JWinter@sandiego.gov>; Daniels, Charles <CDaniels@sandiego.gov>; Chou, Johnny <JChou@sandiego.gov>
Subject: FW: AT&T - City Consent for MOD at Doyle Park

Hi Enza,
Berenice is the Area Manager in the UC Area now. Johnny transferred last November to another Division.
Thank you,
Marilyn

Marilyn Stern
District Manager
Community Parks I Division
Parks and Recreation Department
City of San Diego
202 C Street
San Diego, CA 92101
(619) 235-1132

The City of
SAN DIEGO
Parks and Recreation Department

Charles, Enza

From: Charles, Enza
Sent: Thursday, May 03, 2018 2:34 PM
To: 'Lynn Sivertsen'
Cc: Winter, Jim; Stern, Marilyn
Subject: RE: AT&T Site SS0076 Doyle Community Park
Attachments: sharpcopier@sandiego.gov_20180503_142204.pdf

Importance: High

Hi Lynn

Please find the signed City Consent applications for AT&T's modifications to their telecom facility at Doyle Park, you may now submit your application for required permits as needed.

Park & Rec. is requesting a preconstruction site visit to look at the existing walkways and other park improvements to note their condition before construction commences.

Thanks,

Enza Charles

Supervising Property Agent
City of San Diego
Real Estate Assets – Telecommunication Division
1200 Third Avenue
Suite 1700
San Diego, CA 92101

T (619) 236-6052
F (619) 236-6706

CONFIDENTIAL COMMUNICATION

This electronic mail message and any attachments are intended only for the use of the addressee(s) named above and may contain information that is privileged, confidential and exempt from disclosure under applicable law. If you are not an intended recipient, or the employee or agent responsible for delivering this e-mail to the intended recipient, you are hereby notified that any dissemination, distribution or copying of this communication is strictly prohibited. If you received this e-mail message in error, please immediately notify the sender by replying to this message or by telephone. Thank you.

From: Lynn Sivertsen [mailto:lynn.sivertsen@mmtelecominc.com]
Sent: Thursday, April 26, 2018 2:08 PM
To: Charles, Enza <ECharles@sandiego.gov>
Subject: RE: AT&T Site SS0076 Doyle Community Park

I will get the photo sims to you as soon as I have them. Thanks Enza!

Lynn Sivertsen
Site Acquisition Specialist



"A Certified Woman Owned Business"

Cell: (858) 663-3593
Fax: (866) 208-7916
Email - lynn.sivertsen@mmtelecominc.com

From: Charles, Enza <ECharles@sandiego.gov>
Sent: Thursday, April 26, 2018 2:05 PM
To: Lynn Sivertsen <lynn.sivertsen@mmtelecominc.com>
Subject: RE: AT&T Site SS0076 Doyle Community Park

Lynn,

Park & Rec.'s concern is how will the modifications effect the overall appearance and size of the equipment.

Thanks,

Enza Charles

Supervising Property Agent
City of San Diego
Real Estate Assets – Telecommunication Division
1200 Third Avenue
Suite 1700
San Diego, CA 92101

T (619) 236-6052

F (619) 236-6706

CONFIDENTIAL COMMUNICATION

This electronic mail message and any attachments are intended only for the use of the addressee(s) named above and may contain information that is privileged, confidential and exempt from disclosure under applicable law. If you are not an intended recipient, or the employee or agent responsible for delivering this e-mail to the intended recipient, you are hereby notified that any dissemination, distribution or copying of this communication is strictly prohibited. If you received this e-mail message in error, please immediately notify the sender by replying to this message or by telephone. Thank you.

From: Lynn Sivertsen [<mailto:lynn.sivertsen@mmtelecominc.com>]
Sent: Thursday, April 26, 2018 11:26 AM
To: Charles, Enza <ECharles@sandiego.gov>
Subject: RE: AT&T Site SS0076 Doyle Community Park

Hi Enza,

Thanks for getting back to me so quickly. Attached are the plans, but I will follow up with my planner on the photo sims as I am not sure if any have been produced yet.

Thanks,
Lynn

Lynn Sivertsen
Site Acquisition Specialist



"A Certified Woman Owned Business"