

COPY

CITY OF SAN DIEGO

Flat Rate Lease

Three C Growers

Approximately 40 Acres
San Pasqual Valley

DOCUMENT NO. PR. 279658
MAR 30 1992

FILED _____
OFFICE OF THE CITY CLERK
SAN DIEGO, CALIFORNIA

DUPLICATE ORIGINAL

LEASE OUTLINE

SECTION 1:	USES.	1
1.1	<u>Premises</u>	1
1.2	<u>Uses</u>	1
1.3	<u>Related Council Actions</u>	1
1.4	<u>Quiet Possession</u>	1
1.5	<u>Easements and Reservations</u>	2
SECTION 2:	TERM.	2
2.1	<u>Commencement</u>	2
2.2	<u>Holdover</u>	2
2.3	<u>Quitclaim and Surrender of LESSEE'S Interest</u>	2
2.4	<u>Surrender of Premises</u>	3
SECTION 3:	RENT.	3
3.1	<u>Time and Place of Payment</u>	3
3.2	<u>Rent</u>	3
3.3	<u>Delinquent Rent</u>	6
3.4	<u>Inspection of Records</u>	6
SECTION 4:	ASSIGNMENT.	6
4.1	<u>Time is of Essence; Provisions Binding on Successors</u>	6
4.2	<u>Assignment and Subletting</u>	6
4.3	<u>Encumbrance</u>	7
4.4	<u>Defaults and Remedies</u>	8
4.5	<u>Eminent Domain</u>	10
SECTION 5:	INSURANCE RISKS/SECURITY.	11
5.1	<u>Indemnity</u>	11
5.2	<u>Insurance</u>	11
5.3	<u>Waste, Damage, or Destruction</u>	13
SECTION 6:	IMPROVEMENTS/ALTERATIONS/REPAIRS.	13
6.1	<u>Acceptance of Premises</u>	13
6.2	<u>Entry and Inspection</u>	14
6.3	<u>Maintenance</u>	14
6.4	<u>Improvements/Alterations</u>	14
6.5	<u>Utilities</u>	14
6.6	<u>Liens</u>	15
6.7	<u>Taxes</u>	15
6.8	<u>Signs</u>	15
6.9	<u>Ownership of Improvements and Personal Property</u>	15
SECTION 7:	GENERAL PROVISIONS.	16
7.1	<u>Notices</u>	16
7.2	<u>Compliance with Law</u>	17
7.3	<u>CITY Approval</u>	17
7.4	<u>Nondiscrimination</u>	17
7.5	<u>Equal Opportunity</u>	17
7.6	<u>Partial Invalidity</u>	17
7.7	<u>Legal Fees</u>	17
7.8	<u>Number and Gender</u>	17
7.9	<u>Captions</u>	17
7.10	<u>Entire Understanding</u>	18

SECTION 8:	AGRICULTURAL PROVISIONS	18
8.3	<u>Control of Livestock.</u>	18
8.4	<u>Cutting of Trees.</u>	18
8.5	<u>Hold Harmless, Flood Damage and Other Acts of God</u>	18
8.6	<u>Water Rights.</u>	19
8.7	<u>Housing of Permanent Employees.</u>	21
SECTION 9:	SPECIAL PROVISIONS.	22
9.1	<u>Potential Construction of Public Hiking, Biking and Riding Trails.</u>	22
9.2	<u>LESSEE Responsibility for Preserving Environmental, Historical and Cultural Resources.</u>	22
9.3	<u>Public Access to Trails and/or Environmental, Historical, and Cultural Resource Sites</u>	22
9.4	<u>City's Right to Buy Back Leasehold Interest</u>	23
9.5	<u>Equity Sharing.</u>	24
9.6	<u>Hazardous/Toxic Waste</u>	25
9.7	<u>Deletion of Portion of the Leased Premises.</u>	26
SECTION 10:	SIGNATURES	27
10.1	<u>Signature Page.</u>	27
SECTION 11:	EXHIBITS	28
11.1	<u>Parcel Map(s)</u>	28
11.2	<u>Description and Listing of LESSEE-owned Improvements.</u>	29

CITY OF SAN DIEGO
FLAT RATE LEASE

THIS LEASE AGREEMENT is executed between THE CITY OF SAN DIEGO, a municipal corporation, hereinafter called "CITY," and Three C Growers, hereinafter called "LESSEE."

SECTION 1: USES

- 1.1 Premises. CITY hereby leases to LESSEE and LESSEE leases from CITY all of that certain real property situated in the City of San Diego, County of San Diego, State of California, described in Exhibit "A" attached hereto and by this reference made part of this agreement. Said real property is hereinafter called the "premises" or "leased premises."
- 1.2 Uses. It is expressly agreed that the premises consisting of approximately 40 acres, as shown on Exhibit A, is leased to LESSEE solely and exclusively for the purpose of operating a wholesale nursery, and for such other related or incidental purposes as may be first approved in writing by the City Manager.

LESSEE covenants and agrees to use the premises for the above-specified purposes and to diligently pursue said purposes throughout the term hereof. Failure to continuously use the premises for said purposes, or the use thereof for purposes not expressly authorized herein, shall be grounds for termination by CITY. Provided, however, CITY agrees that approximately six acres of the leased premises consisting of gullies, ravines, water courses and rock out croppings, which are unsuitable for agricultural purposes, may be maintained by LESSEE as open space.

- 1.3 Related Council Actions. By the granting of this lease, neither CITY nor the Council of CITY is obligating itself to any other governmental agent, board, commission, or agency with regard to any other discretionary action relating to development or operation of the premises. Discretionary action includes, but is not limited to rezonings, variances, environmental clearances or any other governmental agency approvals which may be required for the development and operation of the leased premises.
- 1.4 Quiet Possession. LESSEE, paying the rent and performing the covenants and agreements herein, shall at all times during the term peaceably and quietly have, hold and enjoy the premises. If CITY for any reason cannot deliver possession of the premises to LESSEE at the commencement of the term, or if during the lease term LESSEE is temporarily dispossessed through action or claim of a title superior to CITY'S, then and in either of such events, this lease shall not be voidable nor shall CITY be liable to LESSEE for any loss or damage resulting therefrom, but there shall be determined and stated in writing by the City Manager of CITY a proportionate reduction of the minimum or flat rate rent for the

DUPLICATE ORIGINAL

period or periods during which LESSEE is prevented from having the quiet possession of all or a portion of the premises.

1.5 Easements and Reservations.

- a. CITY hereby reserves all rights, title and interest in any and all subsurface natural gas, oil, minerals and water on or within the premises.
- b. CITY reserves the right to grant and use easements or to establish and use rights-of-way over, under, along and across the leased premises for utilities, thoroughfares, or access as it deems advisable for the public good.
- c. CITY has the right to enter the premises for the purpose of making repairs to or developing municipal resources and services.

However, CITY shall not unreasonably or substantially interfere with LESSEE'S use of the premises and will reimburse LESSEE for physical damages, if any, to the permanent improvements located on the leased premises resulting from CITY exercising the rights reserved in this section. Such reimbursement may include a reduction in the rent proportionate to the amount of physical damage as determined by CITY. CITY will pay the costs of maintenance and repair of all CITY installations made pursuant to these reserved rights.

SECTION 2: TERM

- 2.1 Commencement. The term of this agreement shall be fifteen (15) years commencing on the first day of the calendar month following execution by the City Manager. "Lease year" as used in this lease shall mean the 12-month period commencing on the first day of the calendar month following the execution of this lease by the City Manager.
- 2.2 Holdover. Any holding over by LESSEE after expiration or termination shall not be considered as a renewal or extension of this lease. The occupancy of the premises after the expiration or termination of this agreement constitutes a month-to-month tenancy, and all other terms and conditions of this agreement shall continue in full force and effect; provided, however, CITY shall have the right to apply a reasonable increase in rent to bring the rent to fair market value and to terminate the holdover tenancy at will.
- 2.3 Quitclaim and Surrender of LESSEE'S Interest. On execution of this lease, LESSEE shall deliver to CITY a quitclaim deed in recordable form quitclaiming all its rights in and to the premises. CITY may record such deed only on the expiration or earlier termination of this lease. In the event that CITY requires any subsequent quitclaim deed, LESSEE or its successor in

interest shall deliver the same within five (5) days after receiving written demand therefor.

At the expiration or earlier termination of this lease, LESSEE shall surrender the premises to CITY free and clear of all liens and encumbrances, except those liens and encumbrances which existed on the date of execution hereof, and in a decent, safe and sanitary condition. In the case of termination of this lease by CITY prior to the end of the specified lease term, any liens and encumbrances must be approved in writing by the City Manager.

- 2.4 Surrender of Premises. At termination of this lease for any reason, LESSEE shall execute, acknowledge and deliver to CITY, within five (5) days after written CITY demand, a valid and recordable quitclaim deed covering all of the premises. The premises shall be delivered free and clear of all liens and encumbrances, and in a decent, safe and sanitary condition.

If LESSEE fails or refuses to deliver the required deed, the CITY may prepare and record a notice reciting LESSEE'S failure to execute this lease provision and the notice will be conclusive evidence of the termination of this lease and all LESSEE'S rights to the premises.

SECTION 3: RENT

- 3.1 Time and Place of Payment. Rent is due quarterly in advance on or before the first day of each calendar month beginning each new quarter. Checks should be made payable to the City Treasurer and mailed to the Office of the City Treasurer, City of San Diego, P.O. Box 2289, San Diego, California 92112-4165, or delivered to the Office of the City Treasurer, City Operations Building, 1222 First Avenue, Third Floor, San Diego, California.

The place and time of payment may be changed at any time by CITY upon thirty (30) days' written notice to LESSEE. Mailed rental payments shall be deemed paid upon the date such payment is postmarked by the postal authorities. If postmarks are illegible, the payment shall be deemed paid upon actual receipt by the City Treasurer. LESSEE assumes all risk of loss and responsibility for late payment charges if payments are made by mail.

3.2 Rent.

- a. Rent Amount. For the first two years of the term of this agreement the City shall be paid an annual rent of Eleven Thousand Five Hundred Dollars (\$11,500), payable quarterly in advance at the rate of Two Thousand Eight Hundred Seventy-five Dollars (\$2,875) per quarter.

At the beginning of the third year, the annual rent shall be adjusted to Fourteen Thousand Five Hundred Dollars (\$14,500), payable quarterly in advance at the rate of Three Thousand Six Hundred Twenty-five Dollars (\$3,625) per quarter.

At the beginning of the fifth year of the term of this agreement, said rent shall be adjusted to Seventeen Thousand Dollars (\$17,000) payable quarterly in advance at the rate of Four Thousand Two Hundred Fifty Dollars (\$4,250) per quarter.

Thereafter, the annual rent is subject to adjustments based on increases, if any, in the Consumer Price Index (CPI) as hereinafter provided.

- b. (1) CPI Index Adjustments. At the end of the sixth year following the effective date of the lease agreement and at the end of every two (2) years thereafter during the lease term, the rent shall be adjusted to reflect increases in the Consumer Price Index (CPI); provided, however, any increase shall not exceed six percent (6%) per year.

The index used will be the CPI for "All Urban Consumers" for Los Angeles/Long Beach/Anaheim, California. If this index is no longer published, the index for adjustment will be the U.S. Department of Labor's "Comprehensive Official Index" most comparable to the aforesaid index. If a rental adjustment is calculated using an index from a different base year than 1967, which equaled a base figure of 100 for the CPI, the base figure used will first be converted under a formula supplied by the Bureau of Labor Statistics or its successor.

If the Department of Labor indices are no longer published, another index generally recognized as authoritative will be substituted by agreement of CITY and LESSEE. If the parties cannot agree within sixty (60) days after demand by either party, a substitute index will be selected by the Chief Officer of the Regional Office of the Bureau of Labor Statistics or its successor, notwithstanding continued reference herein to "CPI" in any event.

Regardless of the index publication dates, the effective date of the rent adjustment is as specified in this Subsection b.(1) CPI Index Adjustments. Until the rent adjustment can be reasonably determined by the index method, LESSEE shall continue to make payments at the existing rental rate. When the adjustment is determined, the balance of rents due at the adjusted rate will be paid to CITY within thirty (30) days. In no event shall the adjusted rent as established by the Consumer Price Index be less than the rent in existence immediately prior to the adjustment date.

- (2) Index Adjustment Computation. The rent for each rental period following the adjustment, until the next adjustment or other rental determination as provided herein, shall be determined prior to the date of adjustment by multiplying the rent which is effective immediately prior to said adjustment by the "adjustment figure" established as follows:

The "adjustment figure" shall be established by dividing the "current index" by the "base figure", both as defined herein:

The "base figure" for the first such adjustment shall be a three-month average of index figures published by said CPI using the fourth, fifth and sixth full months preceding the effective date of this agreement.

To illustrate, if the lease began in May, the CPI figures for November (sixth month), December (fifth month) and January (fourth month) preceding May would be averaged to establish the base figure (Example 1).

The "current index" shall be a three-month average of index figures published by said CPI. The three months to be used to establish said average shall be the fourth, fifth and sixth full months preceding the adjustment date.

The "base figure" for each successive adjustment shall be the "current index" figure used in the last preceding adjustment period (Example 2).

Example 1

Current Index 121
Base Figure 110 = 1.10 (Adjustment Figure)

Effective Rent x 1.10 = Adjusted Rent

Example 2

Current Index 138
Base Figure 121 = 1.14 (Adjustment Figure)

Effective Rent x 1.14 = Adjusted Rent

The adjustment figure is then multiplied by the monthly rent from the preceding adjustment period to determine the new rent. Using the foregoing examples, if the rent is now \$1,000 per month, after the first adjustment it will be \$1,100 per month (\$1,000 x 1.10). In the second adjustment it will be \$1,254 per month (\$1,100 x 1.14).

- 3.3 Delinquent Rent. If LESSEE fails to pay the rent when due, LESSEE will pay in addition to the unpaid rents, five percent (5%) of the delinquent rent. If the rent is still unpaid at the end of fifteen (15) days, LESSEE shall pay an additional 5 percent (5%) [being a total of 10 percent (10%)] which is hereby mutually agreed by the parties to be appropriate to compensate CITY for loss resulting from rental delinquency, including lost interest, opportunities, legal costs, and the cost of servicing the delinquent account.
- 3.4 Inspection of Records. LESSEE agrees to make any and all records and accounts available to CITY for inspection at all reasonable times, so that CITY can determine LESSEE'S compliance with this lease. These records and accounts will be made available by LESSEE at the leased premises and will be complete and accurate showing all income and receipts from use of the premises. LESSEE'S failure to keep and maintain such records and make them available for inspection by CITY is a breach of this lease and cause for termination. LESSEE shall maintain all such records and accounts for a minimum period of five (5) years.

SECTION 4: ASSIGNMENT

- 4.1 Time is of Essence; Provisions Binding on Successors. Time is of the essence of all of the terms, covenants and conditions of this lease and, except as otherwise provided herein, all of the terms, covenants and conditions of this lease shall apply to, benefit and bind the successors and assigns of the respective parties, jointly and individually.
- 4.2 Assignment and Subletting. LESSEE shall not assign this lease, or any interest therein, and shall not sublet the premises or any part thereof, or any right or privilege appurtenant thereto, or suffer any other person, except employees, agents and guests of LESSEE, to use or occupy the premises or any part thereof, without the prior written consent of the City Manager in each instance. A consent to assignment, subletting, occupation or use by any other person shall not be deemed to be a consent to any subsequent assignment, subletting, occupation or use by another person. Any such assignment or subletting without such consent shall be void, and shall, at the option of CITY, terminate this lease. This lease shall not, nor shall any interest therein, be assignable, as to the interest of LESSEE, by operation of law, without the written consent of the City Manager.

"Assignment," for the purposes of this clause shall include any transfer of any ownership interest in this lease by LESSEE or by any partners, principals, or stockholders, as the case may be, from the original LESSEE, its general partners or principals.

Approval of any assignment or sublease shall be conditioned upon the assignee or sublessee agreeing in writing that it will assume the rights and obligations thereby assigned or subleased and that it will keep and perform all covenants, conditions and provisions

of this agreement which are applicable to the rights acquired. The City Manager may require, as a condition to approval of any sublease or assignment, that the proposed sublessee or assignee pay additional rent to CITY to equal the full fair market rent justifiable at the date of such proposed sublease or assignment and that this lease or the requested sublease otherwise be revised to comply with standard CITY lease requirements that are then current.

- 4.3 Encumbrance. Subject to prior consent by CITY, which shall not be unreasonably withheld, LESSEE may encumber this lease, its leasehold estate and its improvements thereon by deed of trust, mortgage, chattel mortgage or other security instrument to assure the payment of a promissory note or notes of LESSEE, upon the express condition that the net proceeds of such loan or loans be devoted exclusively to the purpose of developing the leased premises. However, a reasonable portion of the loan proceeds may be disbursed for payment of incidental costs of construction, including but not limited to the following: off-site improvements for service of the premises; on-site improvements; escrow charges; premiums for hazard insurance, or other insurance or bonds required by CITY; title insurance premiums; reasonable loan costs such as discounts, interest and commissions; and architectural, engineering and attorney's fees and such other normal expenses incidental to such construction.

Any subsequent encumbrances on the premises or on any permanent improvements thereon, must first have the approval in writing of City Manager. Such subsequent encumbrances shall also be for the exclusive purpose of development of the premises. Provided, however, after the premises are fully developed, proceeds from refinancing or from such subsequent encumbrances may be used to reduce LESSEE'S equity so long as there is also substantial benefit to the CITY therefrom. LESSEE understands and specifically agrees that the City Manager shall have the sole and absolute discretion to approve or disapprove any such proposed subsequent encumbrance including, but not limited to, amending the lease to provide then current rents and provisions.

In the event any such approved deed of trust or mortgage or other security-type instrument should at any time be in default and be foreclosed, or transferred in lieu of foreclosure, the CITY will accept the approved mortgagee or beneficiary thereof as its new tenant under this lease with all the rights, privileges and duties granted and imposed in this lease.

Any default, foreclosure or sale pursuant to said deed of trust, mortgage or other security instrument, shall be invalid with respect to this lease without prior notice thereof to and approved by CITY. Upon prior written approval by CITY, said mortgagee or beneficiary may assign this lease to its nominee, if nominee is a reputable, qualified and financially responsible person in the opinion of CITY. Any deed of trust, mortgage or other security instrument shall be subject to all of the terms, covenants and

conditions of this lease and shall not be deemed to amend or alter any of the terms, covenants or condition hereof.

4.4 Defaults and Remedies.

a. Default. In the event that:

- (1) LESSEE shall default in the performance of any covenant or condition required by this lease to be performed by LESSEE and shall fail to cure said default within thirty (30) days following written notice thereof from CITY; or if any such default is not curable within thirty (30) days, shall fail to commence to cure the default(s) within said thirty-day period and diligently pursue such cure to completion; or
- (2) LESSEE shall voluntarily file or have involuntarily filed against it any petition under any bankruptcy or insolvency act or law; or
- (3) LESSEE shall be adjudicated a bankrupt; or
- (4) LESSEE shall make a general assignment for the benefit of creditors;

then CITY may, at its option, without further notice or demand upon LESSEE or upon any person claiming rights through LESSEE, immediately terminate this lease and all rights of LESSEE and of all persons claiming rights through LESSEE to the premises or to possession thereof; and CITY may enter and take possession of the premises. Provided, however, in the event that any default described in Section 4.4a.(1), Default and Remedies, hereof, is not curable within thirty (30) days after notice to LESSEE, CITY shall not terminate this lease pursuant to the default if LESSEE immediately commences to cure the default and diligently pursues such cure to completion.

In the event that there is a deed of trust or mortgage on the leasehold interest, CITY shall give the mortgagee or beneficiary written notice of the default(s) complained of, and the same mortgagee or beneficiary shall have thirty (30) days from such notice to cure the default(s) or, if any such default is not curable within thirty (30) days, to commence to cure the default(s) and diligently pursue such cure to completion. The thirty-day period may be extended during such time as mortgagee or beneficiary pursues said cure with reasonable diligence.

- b. Remedies. If the mortgagee or beneficiary shall be required to exercise its right to cure said default(s) through litigation or through foreclosure, then CITY shall have the option of the following courses of action in order that the default(s) may be expeditiously corrected:

- (1) CITY may correct said default(s) and charge the costs thereof to the account of LESSEE, which charge shall be due and payable on the date that the rent is next due after presentation by CITY to LESSEE and mortgagee or beneficiary of a statement of said costs.
- (2) CITY may correct said default(s) and may pay the costs thereof from the proceeds of any insurance fund held by CITY, CITY and LESSEE or by CITY and mortgagee or beneficiary, or CITY may use the funds of any faithful performance or cash bond on deposit with CITY, or CITY may call on the bonding agent to correct the default(s) or to pay the costs of correction performed by or at the direction of CITY.
- (3) CITY may terminate this lease as to the rights of LESSEE by assuming or causing the assumption of liability for any trust deed or mortgage. LESSEE agrees to assume and pay any and all penalties or bonuses required by the beneficiaries, trustees or mortgagees as a condition for early payoff of the related obligations by CITY. CITY may, as an alternative, substitute for the terminated LESSEE a new LESSEE reasonably satisfactory to the mortgagee or beneficiary. Any reasonable costs incurred by CITY in releasing to a new tenant shall be the responsibility of the terminated LESSEE, and LESSEE hereby agrees to reimburse CITY for any such costs.

Should the default(s) be noncurable by LESSEE, then any lender holding a beneficial interest in the leasehold, whose qualifications as an assignee have been approved by CITY, shall have the absolute right to substitute itself to the estate of LESSEE hereunder and to commence performance of this lease. If such mortgagee or beneficiary shall give notice in writing of its election to so substitute itself within the thirty-day period after receiving written notice by CITY of the default, and the default, if curable, is cured by such mortgagee or beneficiary, then this lease shall not terminate pursuant to the default. In that event, CITY expressly consents to the substitution and authorizes the mortgagee or beneficiary to perform under this lease with all the rights, privileges, and obligations of LESSEE, subject to cure of the default, if possible, by mortgagee or beneficiary. LESSEE expressly agrees to assign all its interest in and to its leasehold estate to mortgagee or beneficiary in that event.

- c. Abandonment by LESSEE. Even though LESSEE has breached the lease and abandoned the property, this lease shall continue in effect for so long as CITY does not terminate this lease, and CITY may enforce all its rights and remedies hereunder, including but not limited to the right to recover the rent as it becomes due, plus damages.

- d. Waiver. Any CITY waiver of a default is not a waiver of any other default. Any waiver of a default must be in writing and be executed by the City Manager in order to constitute a valid and binding waiver. CITY delay or failure to exercise a remedy or right is not a waiver of that or any other remedy or right under this lease. The use of one remedy or right for any default does not waive the use of another remedy or right for the same default or for another or later default. CITY'S acceptance of any rents is not a waiver of any default preceding the rent payment. CITY and LESSEE specifically agree that the property constituting the premises is CITY-owned and held in trust for the benefit of the citizens of the City of San Diego and that any failure by the City Manager or CITY staff to discover a default or take prompt action to require the cure of any default shall not result in an equitable estoppel, but CITY shall at all times, subject to applicable statute of limitations, have the legal right to require the cure of any default when and as such defaults are discovered or when and as the City Council directs the City Manager to take action or require the cure of any default after such default is brought to the attention of the City Council by the City Manager or by any concerned citizen.

- 4.5 Eminent Domain. If all or part of the premises are taken through condemnation proceedings or under threat of condemnation by any public authority with the power of eminent domain, the interests of CITY and LESSEE (or beneficiary or mortgagee) will be as follows:
- a. In the event the entire premises are taken, this lease shall terminate on the date of the transfer of title or possession to the condemning authority, whichever first occurs.
 - b. In the event of a partial taking, if, in the opinion of CITY, the remaining part of the premises is unsuitable for the lease operation, this lease shall terminate on the date of the transfer of title or possession to the condemning authority, whichever first occurs.
 - c. In the event of a partial taking, if, in the opinion of CITY, the remainder of the premises is suitable for continued lease operation, this lease shall terminate in regard to the portion taken on the date of the transfer of title or possession to the condemning authority, whichever first occurs, but shall continue for the portion not taken. The minimum rent shall be equitably reduced to reflect the portion of the premises taken.
 - d. Award. All monies awarded in any such taking shall belong to CITY, whether such taking results in diminution in value of the leasehold or the fee or both; provided, however, LESSEE shall be entitled to any award attributable to the taking of or damages to LESSEE'S then remaining leasehold interest in installations or improvements of LESSEE. CITY shall have no

liability to LESSEE for any award not provided by the condemning authority.

- e. Transfer. CITY has the right to transfer CITY'S interests in the premises in lieu of condemnation to any authority entitled to exercise the power of eminent domain. If a transfer occurs, LESSEE shall retain whatever interest it may have in the fair market value of any improvements placed by it on the premises in accordance with this lease.
- f. No Inverse Condemnation. The exercise of any CITY right under this lease shall not be interpreted as an exercise of the power of eminent domain and shall not impose any liability upon CITY for inverse condemnation.

SECTION 5: INSURANCE RISKS/SECURITY

5.1 Indemnity. LESSEE shall at all times assume the defense of, relieve, indemnify, protect, and save CITY and any and all of its boards, officers, agents, and employees harmless from any and all claims and demands, actions, proceedings, losses, liens, costs, judgments, civil fines, and penalties of any nature whatsoever in regard to or resulting from the use of the premises, including but not limited to expenses incurred in legal actions, death, injury, or damage that may be caused directly or indirectly by:

- a. any unsafe or defective condition in or on the premises of any nature whatsoever which may exist by reason of any act, omission, neglect, or any use or occupation of the premises;
- b. any operation, use, or occupation conducted on the premises;
- c. any act, omission, or negligence on the part of LESSEE, its employees, agents, sublessees, invitees, licensees; or
- d. any failure by LESSEE to comply or secure compliance with any of the lease terms or conditions.

5.2 Insurance.

- a. LESSEE shall take out and maintain at all times during the term of this lease the following insurance at its sole expense:
 - (1) Public liability and property damage insurance in the amount of not less than ONE MILLION DOLLARS (\$1,000,000) Combined Single Limit Liability with an occurrence claims form. This policy shall cover all injury or damage, including death, suffered by any party or parties from acts or failures to act by CITY or LESSEE or by authorized representatives of CITY or LESSEE on or in connection with the use or operation of the premises.

(2) Fire, extended coverage, and vandalism insurance policy on all insurable property on the premises in an amount to cover 100 percent of the replacement cost. Any proceeds from a loss shall be payable jointly to CITY and LESSEE. The proceeds shall be placed in a trust fund to be reinvested in rebuilding or repairing the damaged property. If there is a mortgage or trust deed on the leasehold in accordance with Section 4.3, Encumbrance, hereof, the proceeds may be paid to the approved mortgagee or beneficiary so long as adequate provision reasonably satisfactory to CITY has been made in each case for the use of all proceeds for repair and restoration of damaged or destroyed improvements on the premises.

b. LESSEE'S responsibility to maintain said insurance also includes the following:

(1) Additional Insured. All insurance policies will name CITY as an additional insured, protect CITY against any legal costs in defending claims, and will not terminate without sixty (60) days' prior written notice to CITY. All insurance companies must be satisfactory to CITY and licensed to do business in California. All policies will be in effect on or before the first day of the lease, except "course of construction fire insurance" shall be in force on commencement of all authorized construction on the premises, and full applicable fire insurance coverage shall be effective upon completion of each insurable improvement. A copy of the insurance policy will remain on file with CITY during the entire term of the lease. At least thirty (30) days prior to the expiration of each policy, LESSEE shall furnish a certificate(s) showing that a new or extended policy has been obtained which meets the terms of this lease.

(2) Modification. CITY, at its discretion, may require the revision of amounts and coverages at any time during the term by giving LESSEE sixty (60) days' prior written notice. CITY'S requirements shall be designed to assure protection from and against the kind and extent of risk existing on the premises. LESSEE also agrees to obtain any additional insurance required by CITY for new improvements, in order to meet the requirements of this lease.

(3) Accident Reports. LESSEE shall report to CITY any accident causing more than TEN THOUSAND DOLLARS (\$10,000) worth of property damage or any serious injury to persons on the premises. This report shall contain the names and addresses of the parties involved, a statement of the circumstances, the date and hour, the names and addresses of any witnesses and other pertinent information.

(4) Failure to Comply. If LESSEE fails or refuses to take out and maintain the required insurance, or fails to provide

the proof of coverage, CITY has the right to obtain the insurance. LESSEE shall reimburse CITY for the premiums paid with interest at the maximum allowable legal rate then in effect in California. CITY shall give notice of the payment of premiums within thirty (30) days of payment stating the amount paid, names of the insurer(s) and rate of interest. Said reimbursement and interest shall be paid by LESSEE on the first (1st) day of the month following the notice of payment by CITY.

Notwithstanding the preceding provisions of this Subsection (4), if LESSEE fails or refuses to take out or maintain insurance as required in this lease, or fails to provide the proof of insurance, CITY has the right to declare this lease in default without further notice to LESSEE and CITY shall be entitled to exercise all legal remedies in the event of such default.

- 5.3 Waste, Damage, or Destruction. LESSEE agrees to give notice to CITY of any fire or other damage that may occur on the leased premises within ten (10) days of such fire or damage. LESSEE agrees not to commit or suffer to be committed any waste or injury or any public or private nuisance, to keep the premises clean and clear of refuse and obstructions, and to dispose of all garbage, trash, and rubbish in a manner satisfactory to CITY. If the leased premises shall be damaged by any cause which puts the premises into a condition which is not decent, safe, healthy and sanitary, LESSEE agrees to make or cause to be made full repair of said damage and to restore the premises to the condition which existed prior to said damage; or, at CITY'S option, LESSEE agrees to clear and remove from the leased premises all debris resulting from said damage and rebuild the premises in accordance with plans and specifications previously submitted to CITY and approved in writing in order to replace in kind and scope the operation which existed prior to such damage, using for either purpose the insurance proceeds as set forth in Section 5.2, Insurance, hereof.

LESSEE agrees that preliminary steps toward performing repairs, restoration, or replacement of the premises shall be commenced by LESSEE within thirty (30) days, and the required repairs, restoration, or replacement shall be completed within a reasonable time thereafter. CITY may determine an equitable deduction in the minimum annual rent requirement for such period or periods that said premises are untenable by reason of such damage.

SECTION 6: IMPROVEMENTS/ALTERATIONS/REPAIRS

- 6.1 Acceptance of Premises. By signing this lease, LESSEE represents and warrants that it has independently inspected the premises and made all tests, investigations, and observations necessary to satisfy itself of the condition of the premises. LESSEE agrees it is relying solely on such independent inspection, tests, investigations, and observations in making this lease. LESSEE further acknowledges that the premises are in the condition called

for by this lease, that CITY has performed all work with respect to the premises, and that LESSEE does not hold CITY responsible for any defects in the premises.

- 6.2 Entry and Inspection. CITY reserves and shall always have the right to enter said premises for the purpose of viewing and ascertaining the condition of the same, or to protect its interests in the premises, or to inspect the operations conducted thereon. In the event that such entry or inspection by CITY discloses that said premises are not in a decent, safe, healthy, and sanitary condition, CITY shall have the right, after ten (10) days written notice to LESSEE, to have any necessary maintenance work done at the expense of LESSEE, and LESSEE hereby agrees to pay promptly any and all costs incurred by CITY in having such necessary maintenance work done, in order to keep said premises in a decent, safe, healthy, and sanitary condition. Further, if at any time CITY determines that said premises are not in a decent, safe, healthy, and sanitary condition, CITY may at its sole option, without additional notice, require LESSEE to file with CITY a faithful performance bond to assure prompt correction of any condition which is not decent, safe, healthy, and sanitary. Said bond shall be in an amount adequate in the opinion of CITY to correct the said unsatisfactory condition. LESSEE shall pay the cost of said bond. The rights reserved in this section shall not create any obligations on CITY or increase obligations elsewhere in this lease imposed on CITY.
- 6.3 Maintenance. LESSEE agrees to assume full responsibility and cost for the operation and maintenance of the premises throughout the term. LESSEE will make all repairs and replacements necessary to maintain and preserve the premises in a decent, safe, healthy, and sanitary condition satisfactory to CITY and with all applicable laws.
- 6.4 Improvements/Alterations. No improvements, structures, or installations shall be constructed on the premises, and the premises may not be altered by LESSEE without prior written approval by the City Manager. Further, LESSEE agrees that major structural or architectural design alterations to approved improvements, structures, or installations may not be made on the premises without prior written approval by the City Manager and that such approval shall not be unreasonably withheld. This provision shall not relieve LESSEE of any obligation under this lease to maintain the premises in a decent, safe, healthy, and sanitary condition, including structural repair and restoration of damaged or worn improvements. CITY shall not be obligated by this lease to make or assume any expense for any improvements or alterations.
- 6.5 Utilities. LESSEE agrees to order, obtain, and pay for all utilities and service and installation charges in connection with the development and operation of the leased premises. All utilities will be installed underground.

- 6.6 Liens. LESSEE shall at all times save CITY free and harmless and indemnify CITY against all claims for labor or materials in connection with operations, improvements, alterations, or repairs on or to the premises and the costs of defending against such claims, including reasonable attorney's fees.

If improvements, alterations, or repairs are made to the premises by LESSEE or by any party other than CITY, and a lien or notice of lien is filed, LESSEE shall within five (5) days of such filing either:

- a. take all actions necessary to record a valid release of lien, or
- b. file with CITY a bond, cash, or other security acceptable to CITY sufficient to pay in full all claims of all persons seeking relief under the lien.

- 6.7 Taxes. LESSEE agrees to pay, before delinquency, all taxes, assessments, and fees assessed or levied upon LESSEE or the premises, including the land, any buildings, structures, machines, equipment, appliances, or other improvements or property of any nature whatsoever erected, installed, or maintained by LESSEE or levied by reason of the business or other LESSEE activities related to the leased premises, including any licenses or permits. LESSEE recognizes and agrees that this lease may create a possessory interest subject to property taxation, and that LESSEE may be subject to the payment of taxes levied on such interest, and that LESSEE shall pay all such possessory interest taxes. LESSEE further agrees that payment for such taxes, fees and assessments will not reduce any rent due CITY.

- 6.8 Signs. LESSEE agrees not to erect or display any banners, pennants, flags, posters, signs, decorations, marquees, awnings, or similar devices or advertising without the prior written consent of CITY. If any such unauthorized item is found on the premises, LESSEE agrees to remove the item at its expense within 24 hours notice thereof by CITY, or CITY may thereupon remove the item at LESSEE'S cost.

- 6.9 Ownership of Improvements and Personal Property.

- a. Any and all improvements, trade fixtures, structures, and installations or additions to the premises now existing or constructed on the premises by LESSEE shall at lease expiration or termination be deemed to be part of the premises and shall become, at CITY'S option, CITY'S property, free of all liens and claims except as otherwise provided in this lease.
- b. If CITY elects not to assume ownership of all or any improvements, trade fixtures, structures and installations, CITY shall so notify LESSEE thirty (30) days prior to termination or One-Hundred-Eighty (180) days prior to expiration, and LESSEE shall remove all such improvements,

structures and installations as directed by CITY at LESSEE'S sole cost on or before lease expiration or termination. If LESSEE fails to remove any improvements, structures, and installations as directed, LESSEE agrees to pay CITY the full cost of any removal.

- c. LESSEE-owned machines, appliances, equipment (other than trade fixtures), and other items of personal property shall be removed by LESSEE by the date of the expiration or termination of this lease. Any said items which LESSEE fails to remove will be considered abandoned and become CITY'S property free of all claims and liens, or CITY may, at its option, remove said items at LESSEE'S expense.
- d. If any removal of such personal property by LESSEE results in damage to the remaining improvements on the premises, LESSEE agrees to repair all such damage.
- e. Any necessary removal by either CITY or LESSEE which takes place beyond said expiration or termination hereof shall require LESSEE to pay rent to CITY at the rate in effect immediately prior to said expiration or termination.
- f. Notwithstanding any of the foregoing, in the event LESSEE desires to dispose of any of its personal property used in the operation of said premises upon expiration or termination of this lease, then CITY shall have the first right to acquire or purchase said personal property.

SECTION 7: GENERAL PROVISIONS

7.1 Notices

- a. Any notice required or permitted to be given hereunder shall be in writing and may be served personally or by United States mail, postage prepaid, addressed to LESSEE at the leased premises or at such other address designated in writing by LESSEE; and to CITY as follows:

City Manager
Attention Property Director
City Administration Building 202 "C" Street, M.S. 9B
San Diego, CA 92101-4155

or to any mortgagee, trustee, or beneficiary as applicable, at such appropriate address designated in writing by the respective party.

- b. Any party entitled or required to receive notice under this lease may by like notice designate a different address to which notices shall be sent.

- 7.2 Compliance with Law. LESSEE shall at all times in the construction, maintenance, occupancy, and operation of the premises comply with all applicable laws, statutes, ordinances, and regulations of CITY, County, State, and Federal Governments, at LESSEE'S sole cost and expense. In addition, LESSEE shall comply with any and all notices issued by the City Manager or his authorized representative under the authority of any such law, statute, ordinance, or regulation.
- 7.3 CITY Approval. The approval or consent of CITY, wherever required in this lease, shall mean the written approval or consent of the City Manager unless otherwise specified, without need for further resolution by the City Council.
- 7.4 Nondiscrimination. LESSEE agrees not to discriminate in any manner against any person or persons on account of race, marital status, sex, religious creed, color, ancestry, national origin, age, or physical handicap in LESSEE'S use of the premises, including, but not limited to the providing of goods, services, facilities, privileges, advantages, and accommodations, and the obtaining and holding of employment.
- 7.5 Equal Opportunity. LESSEE agrees to abide by CITY'S Equal Opportunity Program for LESSEES as it exists or is amended to the extent that the program is applicable to this lease when LESSEE employs 15 or more persons on the premises. A copy of the program effective as of the date of this lease is on file in the City Clerk's Office and by this reference is part hereof. The program's goal is the attainment of employment for minorities and women in all areas of employment, in a total percentage as established by CITY for its Equal Opportunity Program each year. LESSEE agrees to respond to CITY'S requests for information concerning said Equal Opportunity Program within thirty (30) days from the date of each such request.
- 7.6 Partial Invalidity. If any term, covenant, condition, or provision of this lease is found invalid, void, or unenforceable by a court of competent jurisdiction, the remaining provisions will remain in full force and effect.
- 7.7 Legal Fees. In the event of any litigation regarding this lease, the prevailing party shall be entitled to an award of reasonable legal costs, including court and attorney's fees.
- 7.8 Number and Gender. Words of any gender used in this lease shall include any other gender, and words in the singular number shall include the plural, when the tense requires.
- 7.9 Captions. The Lease Outline, section headings, and captions for various articles and paragraphs shall not be held to define, limit, augment, or describe the scope, content, or intent of any or all parts of this lease. The numbers of the paragraphs and pages of this lease may not be consecutive. Such lack of consecutive numbers is intentional and shall have no effect on the enforceability of this lease.

- 7.10 Entire Understanding. This lease contains the entire understanding of the parties. LESSEE, by signing this agreement, agrees that there is no other written or oral understanding between the parties with respect to the leased premises. Each party has relied on its own examination of the premises, advice from its own attorneys, and the warranties, representations, and covenants of the lease itself. Each of the parties in this lease agrees that no other party, agent, or attorney of any other party has made any promise, representation, or warranty whatsoever which is not contained in this lease.

The failure or refusal of any party to read the lease or other documents, inspect the premises, and obtain legal or other advice relevant to this transaction constitutes a waiver of any objection, contention, or claim that might have been based on these actions. No modification, amendment, or alteration of this lease will be valid unless it is in writing and signed by all parties.

SECTION 8: AGRICULTURAL PROVISIONS

- 8.1 Noxious Weeds, Pests, and Erosion. LESSEE shall take proper corrective action, to the satisfaction of CITY, to prevent the infestation of noxious weeds, pests, and erosion throughout the entire leased premises.
- 8.2 Warranty. CITY does not warrant that said premises are suitable for the purposes for which they are leased as stated herein.
- 8.3 Control of Livestock. The premises shall be adequately fenced to control livestock without cost to CITY and in a manner satisfactory to CITY.
- 8.4 Cutting of Trees. No growing or mature trees are to be destroyed or removed without prior written consent of the City Manager; provided, however, trees that are encroaching into drainage channels or onto productive farmland shall be removed (subject to and in accordance with all applicable laws) in a timely manner by LESSEE. Trees growing along roadways may be trimmed back as required by LESSEE.
- 8.5 Hold Harmless, Flood Damage and Other Acts of God. LESSEE understands and agrees that the leasehold area is subject to flood damage and that other damage may result to the leasehold from other circumstances including unusual weather conditions and such causes as fire and earthquakes. LESSEE agrees that any damages resulting from flooding or such other causes shall not result in any liability on the part of the CITY and LESSEE specifically agrees to assume the defense of, indemnify, and hold the CITY harmless for any such damage. LESSEE further specifically agrees that CITY shall have no obligation whatsoever to construct or maintain channels or to construct, maintain or operate reservoirs or release water from reservoirs in such a way as to control,

alleviate or minimize potential damages to the leasehold area. LESSEE specifically assumes the risk of all damages resulting from flooding or extreme weather conditions or other natural causes.

8.6 Water Rights. There is hereby reserved to CITY, and LESSEE herein expressly agrees that in addition to the reservations made in Section 1.5, Easements and Reservations, hereof, CITY shall have the right throughout said term to divert, impound, store and transport by means of dams, reservoirs, or by pumping any and all water, both surface and underground, which flows over, under or across the leased premises, together with the right to divert by percolating through any of the leased premises.

- a. LESSEE shall have the right, at LESSEE'S sole cost, to develop and use on the leased premises all natural water necessary to carry out the purpose of this lease, but it is expressly agreed that said water shall be used only on the leased premises. LESSEE shall install, at LESSEE'S sole cost, a metering device on all well(s) (including open wells) satisfactory to and approved by the Water Utilities Department to measure the quantity of water pumped from the well(s). CITY shall have the right to reasonable access to such metering device(s) as required for periodic meter reading and to determine that said meter(s) are functioning properly.

LESSEE agrees to compensate CITY for the use of all underground water necessary to carry out the purpose of this lease effective immediately upon the City Manager's determination that the underground basin has been developed and is operating as an emergency and seasonal storage reservoir for the City of San Diego. The charge to LESSEE shall be based on the amount then being charged by the San Diego County Water Authority (CWA) for untreated water less pumping and facilities costs and credit for irrigation water returned to the underground basin. The formula for computing the amount due CITY for water pumped from the well(s) is as follows:

(1) CWA Rate for Untreated Water *minus* (2) Pumping Costs *minus* (3) Facility Costs *minus* (4) Credit for Returned Water = cost per acre foot to LESSEE.

(1) CWA Rate for Untreated Water - Adjusted annually on July 1 (currently \$277 per acre foot).

(2) Pumping Costs - Energy costs associated with the extraction of water from a 300-foot well adjusted annually in accordance with the Consumer Price Index (currently estimated to be \$90 per acre foot).

(3) Facilities Costs - Costs actually incurred by the City for the annual operations and maintenance of the injection and extraction facilities for the underground basin. The first year operating and maintenance cost shall be estimated by the City

Manager. The actual costs incurred shall be determined after the first year of operation and shall be adjusted annually in accordance with the Consumer Price Index.

- (4) Credit for Returned Water - A 33 percent cost credit for irrigation water which percolates back into the groundwater basin (currently \$92 per acre foot).

EXAMPLE 1

Assumption:

If the charge was effective currently (1991), the rate for untreated water would be \$277 per acre foot.

Applying the Formula:

Water rate = \$277 - \$90 (pumping costs) - \$0 (presently there are no injection/extraction facilities) - \$92 (credit for water returned to the basin) = \$95 per acre foot, which would be the cost of water for the year beginning July 1, 1991. However, no water charge would be assessed since the injection/extraction facilities have not been developed.

EXAMPLE 2

Assumption:

- ° Five years later - 1996
- ° Water rate = \$600
- ° Annual facilities costs - \$100 per acre foot
- ° Average CPI = 5%

Applying the Formula:

Water rate = \$600 - \$114.86 - \$100 - \$200 = \$185 per acre foot, which would be the cost of water for the year beginning July 1, 1996.

CITY shall bill LESSEE at the beginning of each new quarter for all water used during the previous quarter. Payment for said water shall be due CITY on or before the last day of the month beginning each new quarter.

At the beginning of each successive lease year of the term of this agreement, the charge for water pumped from the groundwater basin, including open wells, shall be reviewed to determine if the amount charged by CWA for untreated water has changed. In this event, the charge for water shall be adjusted in accordance with the above formula and the cost per acre foot for the ensuing year determined accordingly. Provided, however, CITY and LESSEE agree that except for the

initial year any increase in the charge for water shall not exceed 15 percent over the previous year.

Following the City Manager's determination that "effective immediately" the City is to be compensated for all water pumped from the groundwater basin, LESSEE shall have the right to cancel this agreement upon 30-day written notice to CITY. Said written notice from LESSEE must be received by CITY within 30 days following LESSEE'S receipt of the City Manager's notification that the charge for water is to be imposed. In the event LESSEE elects to cancel this agreement, no compensation for permanent improvements of any kind installed or existing on the premises shall be due LESSEE by CITY. Any and all permanent improvements existing, installed or constructed on the premises shall be deemed to be part of the premises and shall become, at CITY'S option, CITY'S property.

- b. LESSEE agrees that upon termination of this agreement, it will leave any wells developed or used on the leased premises during the term of this lease in good order and condition and that the casing shall be left in place.
- c. CITY shall have the right to reasonable access for monitoring the level and quality of natural surface and groundwaters over and under the leased premises. Should the monitoring indicate surface and/or groundwater quality degradation, the CITY shall have the right to require reasonable alteration of any agricultural, irrigation or other practices by LESSEE which may cause such water quality degradation as determined by the City Manager.
- d. CITY shall have the right to construct over and under the leased premises its own wells, pipelines, and other facilities necessary to develop the maximum water yield potential of the leased premises. CITY shall further have the right to require LESSEE to connect, or to reconnect, to such CITY-constructed water facilities; provided, however, CITY shall furnish water to LESSEE subject to rules and regulations, including payment of customary charges and water rates, applicable to all other water customers receiving similar class and/or quality service from the City of San Diego.

8.7. Housing of Permanent Employees. To the extent legally feasible LESSEE shall provide adequate housing for permanent employees, i.e., those who work on the premises on a daily basis for a minimum of eleven (11) months during the calendar year. Housing provided by LESSEE shall be installed and maintained on the premises in accordance with applicable City of San Diego Building Department and Zoning requirements.

SECTION 9: SPECIAL PROVISIONS

- 9.1 Potential Construction of Public Hiking, Biking and Riding Trails. LESSEE has been advised and acknowledges that the leased premises are within the focused planning area of the proposed San Dieguito River Valley Park. LESSEE has further been advised and acknowledges that a system of public hiking, biking and riding trails has been proposed for inclusion through the San Dieguito River Valley Park. LESSEE agrees that, in the event such trails are to be constructed through the leased premises that the property needed for such trails may be deleted from the leasehold area subject to 90 days prior written notice from the CITY. The notice of intent to delete the trail area shall include a plat clearly designating the area to be deleted. In the event of such deletion of leasehold area, CITY agrees that the minimum or fixed rent shall be reduced accordingly. In addition, should any fruit trees, crops or leasehold improvements growing in the area taken for trails be damaged or destroyed, CITY agrees to reimburse LESSEE for the value of the trees and/or crops and/or the cost of replacing any improvements in a total amount as reasonably determined by the LESSEE and City Manager. CITY further agrees that, in the event a portion of the leasehold is taken for such trails as described above, the trails shall be fenced as necessary for the reasonable security and/or protection of the remainder of the leased premises. All costs related to the construction and maintenance of trails and security fencing installed on the leasehold shall be the sole responsibility of the City or another public agency or body charged with operating and/or maintaining the San Dieguito River Valley Park.
- 9.2 LESSEE Responsibility for Preserving Environmental, Historical and Cultural Resources. LESSEE understands and agrees that, in connection with the establishment of the San Dieguito River Valley Park, sensitive resource sites as well as environmental, historical, and cultural resources may be identified along the proposed trail system or elsewhere on the leased premises. LESSEE agrees that it shall be responsible for protecting such sites and resources to the extent reasonably feasible. Provided, however, if additional measures for protecting the site such as fencing are required, the installation and maintenance costs involved shall be the sole responsibility of the City or another public agency or body charged with operating and/or maintaining the San Dieguito River Valley Park.
- 9.3 Public Access to Trails and/or Environmental, Historical, and Cultural Resource Sites. LESSEE has been advised and acknowledges that public access may be required through the leased premises to access hiking, biking, and riding trails constructed on the property. Also, such public access may be necessary for viewing environmental, historical, and/or cultural resources sites located on the leasehold. In this event the property needed for public access may be deleted from the leasehold area upon 90-day prior written notice from the CITY. Said notice of intent to delete the public access area shall include a plat clearly designating the property to be deleted. In the event of such deletion of

leasehold area, CITY agrees that the minimum or fixed rent shall be reduced accordingly. In addition, should any fruit trees, crops or leasehold improvements in the area taken for public access be damaged or destroyed, CITY agrees to reimburse LESSEE for the value of the trees and/or crops and/or the cost of replacing any improvements in a total amount as reasonably determined by the LESSEE and City Manager. CITY further agrees that, in the event a portion of the leasehold is taken for such public access as described above, said public access shall be fenced as necessary for the reasonable security and/or protection of the remainder of the leased premises. All costs related to the construction and maintenance of the security fencing shall be the responsibility of the City or another public agency or body charged with operating and/or maintaining the San Dieguito River Valley Park.

- 9.4 City's Right to Buy Back Leasehold Interest. LESSEE agrees that CITY may, at its option, purchase LESSEE'S leasehold interest at any time following the first five (5) years following this lease agreement. The CITY'S option shall be exercised by giving LESSEE at least six (6) months prior written notice of intent to purchase the leasehold.

Upon LESSEE'S receipt of such notice, LESSEE agrees to cooperate with CITY in designating an appraiser satisfactory to both CITY and LESSEE to conduct an appraisal of LESSEE'S remaining leasehold interest. If no concurrence upon an individual appraiser is reached within 15 days following LESSEE'S receipt of notice of CITY'S intent to repurchase, CITY and LESSEE agree that each shall immediately appoint and pay for the services of an individual appraiser both of whom shall be charged with determining the fair market value of the LESSEE'S remaining leasehold interest. If the appraisals are within 15 percent of one another (the larger appraiser being not more than 15 percent higher than the lower appraisal), the fair market value shall be the average of the two appraisal amounts.

If the two appraisals differ by more than 15 percent and the City Manager and LESSEE cannot agree to a fair market value and an impasse is thus reached, then the two appraisers shall be asked to mutually agree upon a third independent appraiser. If the two appraisers do not mutually agree upon a third appraiser within a reasonable time after such request, the CITY and LESSEE agree that the Presiding Judge of the Superior Court in San Diego shall be requested to appoint the third appraiser. If the Presiding Judge for any reason declines to make such appointment, the parties agree that such appointment shall be made expeditiously and in accordance with the standard rules of the American Arbitration Association.

The third appraiser shall review the results of the two appraisals and render an opinion as to the fair market value. The third appraiser's determination shall be binding on the CITY and LESSEE. The CITY and LESSEE shall equally bear the cost of the third appraiser.

Upon a determination of the leasehold value, CITY shall have ninety (90) days in which to determine whether or not to allocate funds and authorize the expenditure of such funds for the acquisition of the leasehold. In the event CITY determines not to acquire the leasehold, CITY agrees to reimburse LESSEE for its actual costs for the appraisal and shall have no further obligations to LESSEE for any costs or damages incurred by LESSEE as a result of such determination not to proceed with acquisition.

In determining the fair market value of LESSEE'S leasehold interest, CITY and LESSEE agree that the appraiser or appraisers will be directed to establish the leasehold value based upon all the terms and conditions of the lease. LESSEE specifically agrees, however, that no "bonus" value shall be paid for LESSEE'S leasehold interest. The appraiser or appraisers shall be directed to assume that the lease requires the payment of full fair market rent on the leasehold property at all times during the remaining lease term. LESSEE further specifically agrees that any permanent capital improvements constructed by LESSEE on the leased premises shall be appraised by taking the initial construction cost of such improvements and depreciating such improvements on a straight-line basis over a twenty-five year (25) year period from the date of installation of such improvements, or over the remaining lease term, whichever time period is the lesser.

In the event there are City-approved loans or encumbrances against LESSEE'S leasehold interest, CITY agrees that the buy-out price shall in no event be less than the then remaining balance of any such loans or encumbrances.

Should the CITY effect the repurchase, LESSEE shall have up to one year in which to vacate the premises. During any such continued use by LESSEE, LESSEE shall continue to pay to CITY the rents provided for in the lease.

- 9.5 Equity Sharing. LESSEE agrees that as additional consideration for this lease and in addition to all rent otherwise payable to CITY, CITY shall be entitled to participate in any "equity" taken out by the LESSEE during the lease term. For purposes of this paragraph, "equity" shall mean any amount paid to LESSEE as consideration for an assignment or major sublease. "Major sublease" shall mean any sublease which individually or cumulatively involves 25 percent or more of the total leasehold area. Also, "equity" shall mean any proceeds of a loan for which the leasehold interest is pledged as security, proceeds of which are not totally expended for permanent leasehold improvements as described above. In the event of any action resulting in "equity" as described above, LESSEE agrees that CITY shall be entitled to twenty-five (25) percent of any such equity as additional consideration for CITY entering into this lease. The amount upon which the twenty-five (25) percent shall be based shall be the total consideration resulting from the transaction including total cash payments and the market value of non-cash consideration, including, but not limited to, stocks, bonds, deferred payments,

secured and unsecured notes and forbearances regarding claims and judgments. Prior to CITY'S consent to any assignment, major subletting or refinancing, LESSEE shall deliver to CITY a written statement of all sums due and owing to CITY from LESSEE pursuant to the provisions of the paragraph together with an acknowledgement from the proposed assignee, sublessee or refinancing agencies to the amount due CITY. The sum due CITY shall be payable in full to CITY concurrent with the completion of the transaction be it an assignment, a sublease or a refinancing. Any assignment, subletting or refinancing in violation of the terms and conditions of this paragraph shall be void. The provisions of this paragraph shall not apply to:

- a. An assignment or transfer of a beneficial interest in the leasehold resulting from devise, bequest, intestate succession or by operation of law for the benefit of the spouse or descendants (i) of LESSEE (if an individual) or (ii) of LESSEE'S principal owner or chief executive officer (if LESSEE is other than an individual);
- b. Such other assignment for which the City Manager determines that the legal and equitable ownership interests in the legal or fictitious name of the LESSEE without any other change in the equity in beneficial use of, or legal title to the leasehold as an asset, or the income produced thereby.

9.6 Hazardous/Toxic Waste. Other than approved agricultural chemicals, i.e., insecticides, pesticides, herbicides, and fungicides applied in accordance with all applicable regulations, LESSEE will not allow the installation or release of hazardous substances in, on, under or from the premises. For the purposes of this provision, a release shall include, but not be limited to, any spilling, leaking, pumping, pouring, emitting, emptying, discharging, injecting, escaping, leeching, dumping, or otherwise disposing of hazardous substance. "Hazardous substances" shall mean those hazardous substances listed by the Environmental Protection Agency in regularly released reports and any other substances incorporated into the State's list of hazardous substances. A copy of the presently effective EPA and the State lists is on file in the City Clerk's office as City Clerk Document 769704.

In the event of any release of a hazardous substance, LESSEE shall be responsible for all costs of remediation and removal of such substances in accordance with applicable rules and regulations of governmental authorities.

LESSEE agrees to assume the defense of, indemnify and hold the CITY harmless from any and claims, costs and expenses related to environmental liabilities resulting from LESSEE'S operations on the premises, including, but not limited to, costs of environmental assessments, cost of remediation and removal, any necessary response costs, damage for injury to natural resources or the public, and costs of any health assessment or health effect studies.

If LESSEE knows or has reasonable cause to believe that any hazardous substance has been released on or beneath the premises, LESSEE shall give written notice to the City Manager within ten (10) days of receipt of such knowledge or cause for belief. Provided, however, if LESSEE knows, or has reasonable cause to believe that such substance is an imminent and substantial danger to public health and safety, LESSEE shall notify the City Manager immediately upon receipt of this knowledge or belief and shall take all acts necessary to alleviate such danger. LESSEE will notify the City Manager immediately of any notice of violation received or initiation of environmental action or private suits relative to the premises. In addition, LESSEE and LESSEE'S sublessees shall not utilize or sell any hazardous substance on the property without the prior written consent of the CITY.

Notwithstanding the above, LESSEE shall not be responsible for any toxic waste or hazardous substance disposed of or discharged on the premises prior to the effective date of this lease agreement.

- 9.7 Deletion of Portion of the Leased Premises. In the event any portion of the leased premises is not used by LESSEE for its highest and best use, then CITY may, at CITY'S option, delete that portion of the leased premises not used by LESSEE from Section 1.1, Premises, hereof. Provided, however, Section 3, Rent, hereof shall be adjusted downward by the City Manager on an equitable basis.

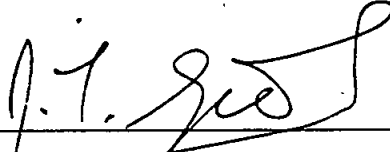
SECTION 10: SIGNATURES

10.1 Signature Page

IN WITNESS WHEREOF, this Lease Agreement is executed by CITY, acting by and through its City Manager, and by LESSEE, acting by and through its lawfully authorized officers.

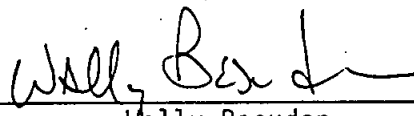
Date MAR 30 1992

THE CITY OF SAN DIEGO

By 
Property Director

LESSEE: Three C Growers

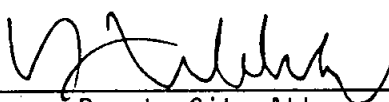
Date 1-17-92

By 
Wally Besuden

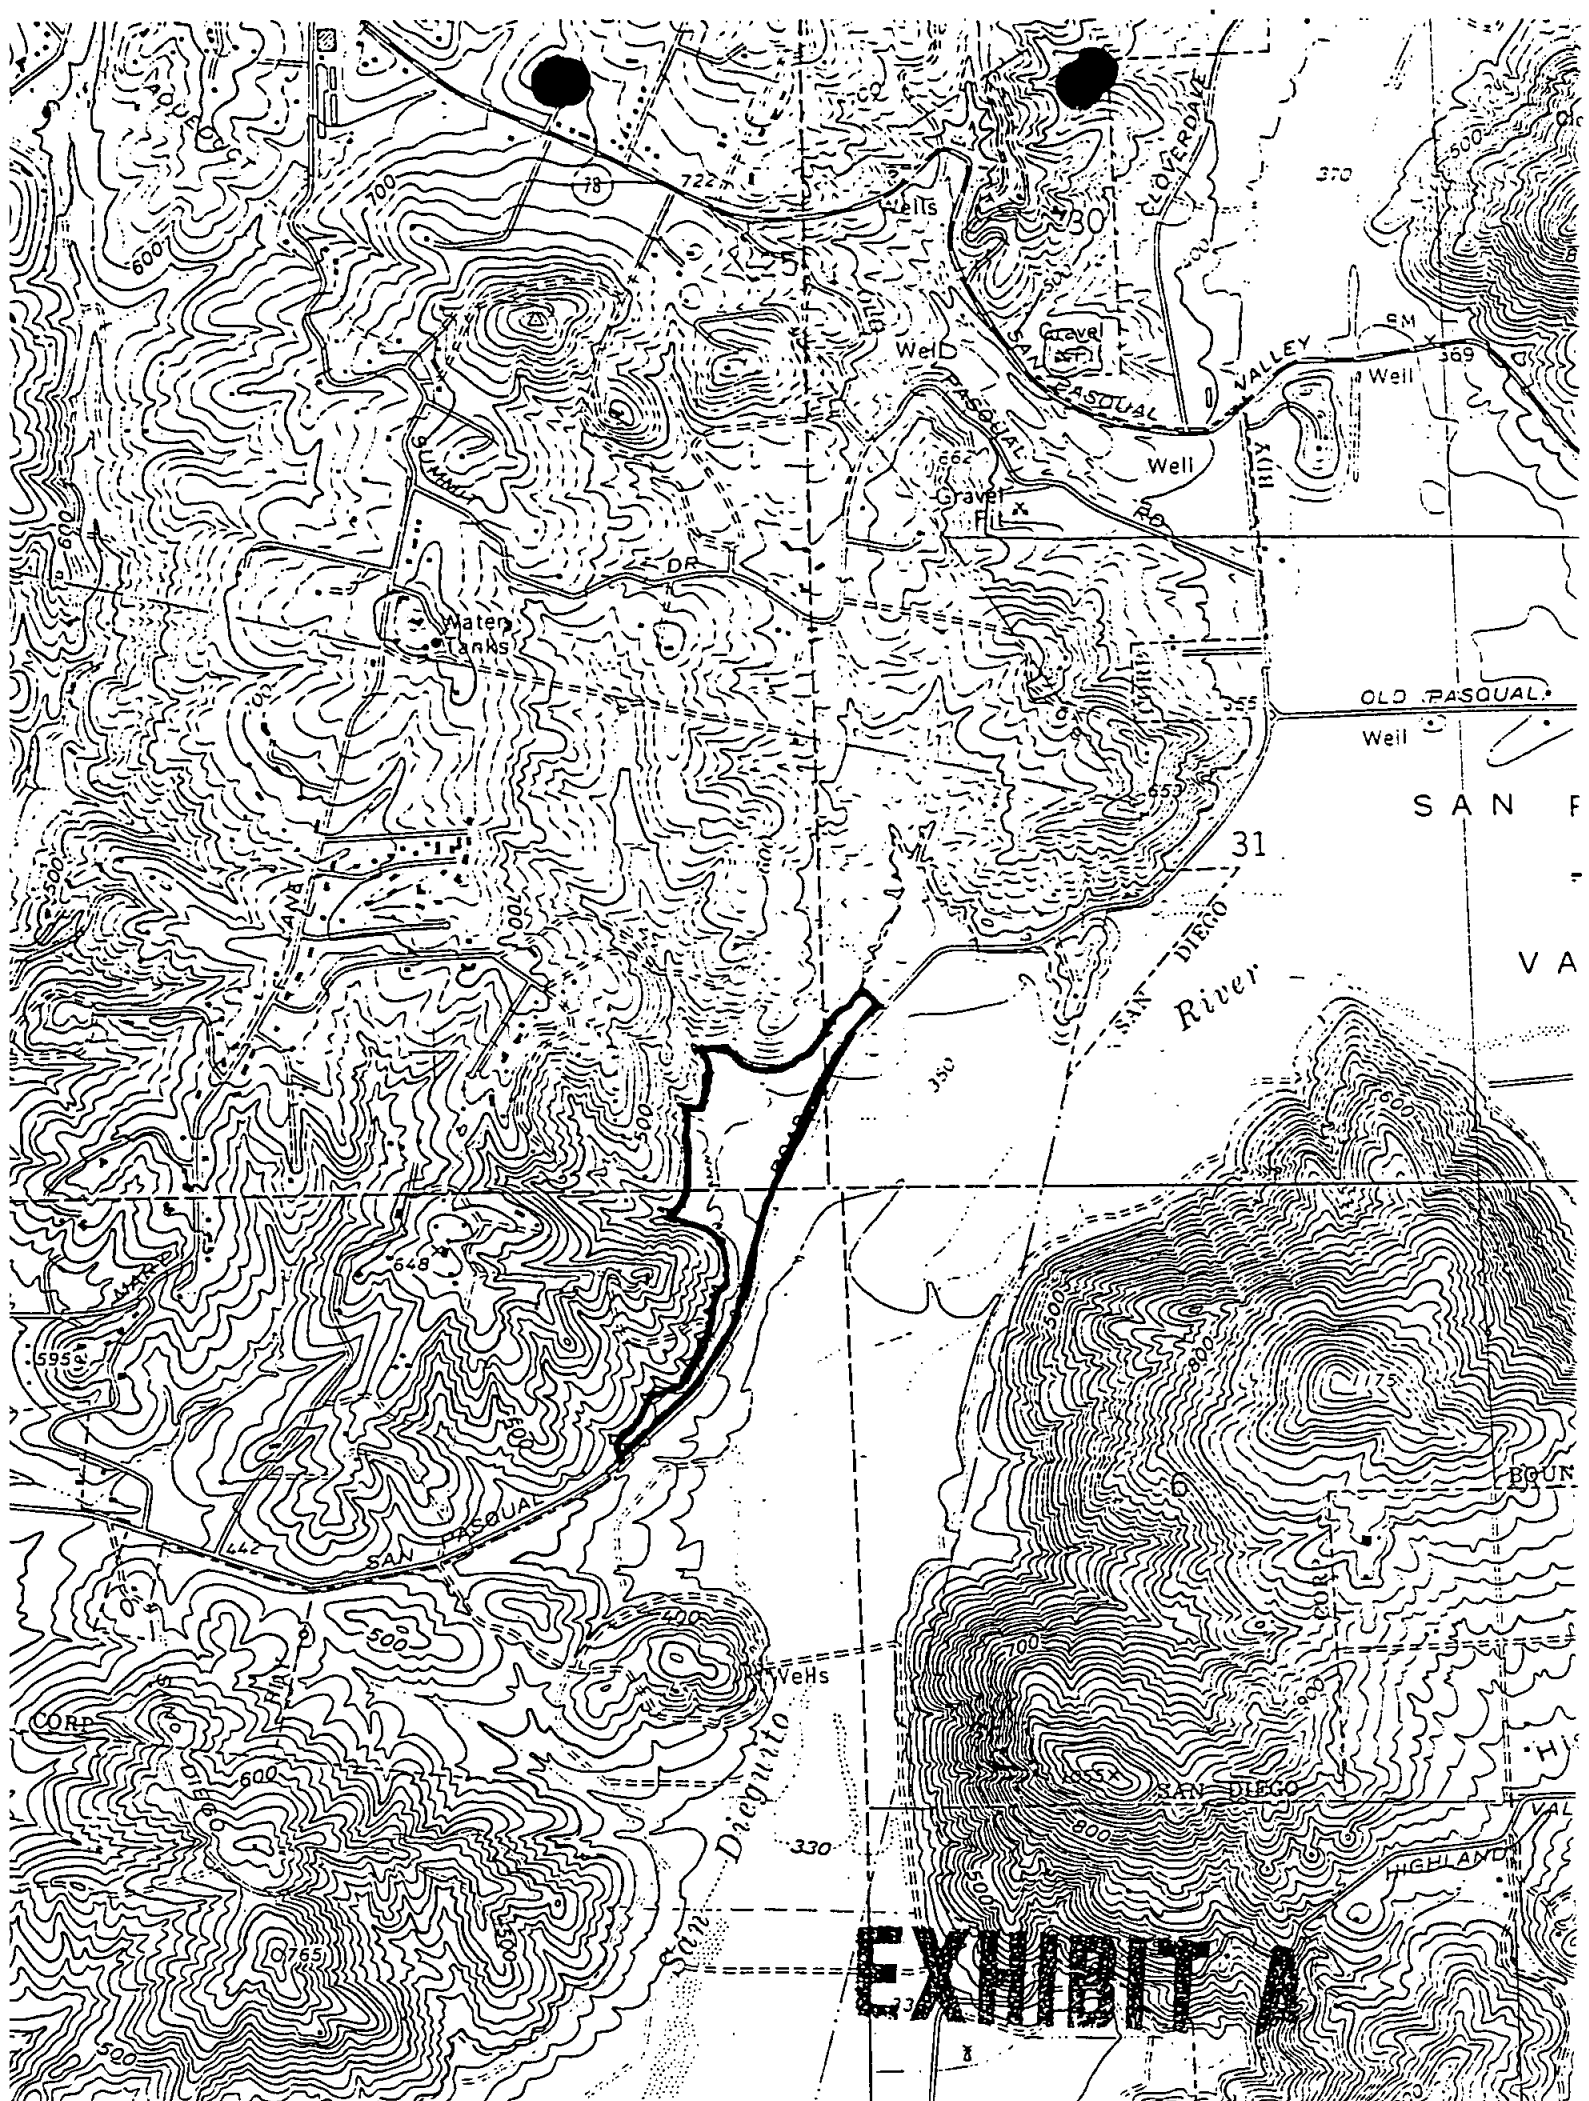
By _____

APPROVED as to form and legality this 9 day of April, 1992.

JOHN W. WITT, City Attorney

By 
Deputy City Attorney

WRK:jw(4)
11-26-91



11.2 Description and Listing of LESSEE-owned Improvements.

Well pump, tanks

Irrigation timers, sensors, electric valves

Fencing

Storage building

Shade / seed house structures

T

1

PEPPER TREES UP 24'
EDGE/O PAV
EDGE/O PAV

CITY OF
SAN DIEGO
44-1940 BK 1007 PG 303
LESSEE 6 THREE C GROWERS
A.P. 239-260-07

TIE LINE
S 55° 38' 18" E
74.18'

P-1
25' ANC

P-11539

NO SERVICE
LOCATION

310497
TO BE
ABANDONED

EDGE/O PAVEMENT

NO TAG
43.7' STUB (3' SW/O OLD)
25' ANC

239
26

S 75° 02' 22" V
22.5'

SAN PASQUAL RD (APPROX)

11596



THIS PLAT MAP WAS PREPARED BY ME OR
UNDER MY DIRECTION IN CONFORMANCE WITH
THE LAND SURVEYORS ACT ON Aug 26
1992.
Patricia A. Pike
PATRICIA A. PIKE LS. 5170

FILE: 92485
DISK: HAW 7A

SAN DIEGO GAS & ELECTRIC		ORIGINATOR: JEM	OK TO INSTALL	PROJECT NO:
SAN DIEGO, CALIFORNIA		SURVEYED BY: CPC	R/V DRG	203549-020
THREE C GROWERS		DRAWN BY: HAW	DATE:	CURST. NO:
13900 SAN PASQUAL RD		DATE: 8-21-92	THRS. BRIS: 2B-A2	2436521
ESCONDIDO		SCALE: 1"=100'		DRAWING NO:
NCL		SUPPLEMENTS		T-2157
		DATE:	BY:	APP'D:

B. Knowles S/A
(R-92-1266)

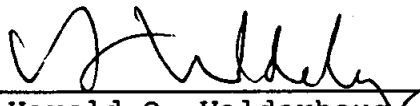
RESOLUTION NUMBER R- 279658

ADOPTED ON MAR 30 1992

BE IT RESOLVED, by the Council of The City of San Diego,
that the City Manager is hereby authorized to execute, for and on
behalf of The City of San Diego, a 15-year lease agreement with
THREE C GROWERS, for the use of approximately 40 acres of City-
owned land in San Pasqual Valley for the operation of a nursery,
at an initial annual rent of \$11,500, under the terms and
conditions set forth in that lease agreement on file in the
office of the City Clerk as Document No. RR- 279658.

APPROVED: JOHN W. WITT, City Attorney

By


Harold O. Valderhaug
Deputy City Attorney

HOV:ps
02/21/92
Or.Dept:Prop.
Job:490001
R-92-1266
Form=r-t