



U.S. GOVERNMENT LEASE FOR REAL PROPERTY



DATE OF LEASE: October 14, 2009

LEASE NO: 09WBN0016L

THIS LEASE under the authority of 40 U.S.C. 585, is made and entered into this date by and between

The City of San Diego

whose address is: 1200 Third Avenue, Suite 1700
San Diego, CA 92101

hereinafter called the LESSOR, and the UNITED STATES OF AMERICA, hereinafter called LESSEE:

WITNESSETH: The parties hereto for considerations hereinafter mentioned, covenant and agree as follows;

1. **Lease Of Premises.** Lessor leases to Lessee non-exclusive use of a certain portion of the Property located at Mount Woodson Road, San Diego, California 92065, longitude 33° 00' 32.1" N, latitude 116° 58' 22.1" W consisting of (a) a ground area space of approximately 10 square feet on the ground or in the equipment building and (b) space on the tower described on attached Exhibit "A" (the portions of the Property described in clause (a) and (b) above, collectively, the "Premises"). The Premises is a Co-Location site, therefore, Lessor may lease space to other Lessees within the equipment building.
2. **Term.** TO HAVE AND TO HOLD the said premises for a term of five (5) years beginning on March 1, 2008 through February 28, 2013, subject to termination and rights as may be hereinafter set forth.
3. **Rent.** Lessee shall pay the Lessor annual rent of \$9,240.00 at the rate of \$770.00 per month in arrears. If the term of the Lease does not commence on the first day of the month, rent for the first and last month's shall be prorated. Rent shall be made via Electronic Funds Transfer. No later than one week after award, the Lessor shall provide the Contracting Officer with the required account information necessary for electronic payment of rent. Beginning with the second year of this Lease and continuing each year thereafter, the rent will be increased by four (4) percent. In no event shall the adjusted rent be less than the rent in existence immediately prior to the adjustment date.
4. **Termination.** Lessee may terminate this lease at any time by giving at least ninety (90) days notice in writing to the Lessor. Lessor may terminate this lease at any time by giving at least 180 (one hundred eighty) days notice in writing to Lessee.
5. **Permitted Use.** (a) Lessee may use the Premises for the transmission and reception of weather broadcast communications and the installation, construction, maintenance, operation, repair, replacement and upgrade of its communications antenna and related equipment, cables, accessories and improvements collectively, the Antenna Facility. Lessee's Antenna Facility is shown on Exhibit "A". Lessor's execution of this Agreement will signify Lessor's approval of Exhibit "A". Lessee has the right to install and operate transmission cables from the transmitters to the antennas and electric lines from the main feed to the transmitters with prior approval from Lessor as described in sub-paragraph (b). Lessee may take appropriate means to secure the Premises subject to Section 8. Lessee has the right to modify, supplement, replace, or upgrade the Antenna Facility at any time during the term of this Agreement with prior approval from Lessor as described in sub-paragraph (b). Lessee shall have the right to perform routine maintenance, repairs, and replacement to the Antenna Facility within the Premises without the consent of Lessor. Lessee shall not make major structural or architectural design alterations to approved improvements, structures, or installations on the Premises without prior written approval of the Lessor, which approval shall not be unreasonably withheld. (b) Prior to installations and upgrades of Lessee's Communications Facility, Lessee will supply the Lessor with written plans and specifications ("Plans") to be reviewed and approved by the Lessor prior to installation. Lessor's approval will not be unreasonably withheld, conditioned, or delayed and in no event shall Lessor's approval or disapproval be delayed beyond thirty (30) business days from the date that Lessee submits the Plans. After approval, the Plans will be considered incorporated in this Agreement. If the Lessor disapproves the Plans, then Lessee will provide the Lessor with revised Plans, such revisions will be within Lessee's reasonable discretion. In the event the Lessor disapproves of the Plans upon a second (2nd) submission, Lessee may terminate this Agreement.
6. **Interference.** LESSEE warrants that all Communications Equipment installations, modifications, and maintenance shall not

result in degraded performance or radio frequency interference to any existing authorized uses of the Site by fulfilling the requirements of Exhibit D - Interference Protection Requirements, as may be updated from time to time at the sole discretion of the City Manager.

The radio frequency utilized by Lessee equipment governed by this lease is: 162.400 MHz

7. **Industry Standards** LESSEE warrants that all Communications Equipment installations, modifications, and maintenance shall be performed in adherence to industry standards set by the "Standards and Guidelines for Communications Sites" Motorola R56© Manual, or any succeeding regulations or standards.
 - a. LESSEE shall remove all trash and debris from the Premises at the end of each workday and upon completion of the project.
 - b. Tower and structure climbing shall be done in compliance with all CAL-OSHA requirements.
 - c. All transmitters shall have all necessary protection to eliminate any RF degradation of the receive signal to any other user on the site, such as cavity filtering and transmitter isolators.
 - d. LESSEE'S installation or modification of equipment at sites used by the CITY'S Information Technology & Communications Division ("IT&C") must follow the additional requirements described in Exhibit D - Interference Protection Requirements, as may be updated from time to time at the sole discretion of the City.
8. **Access.** At all times throughout the Term of this Agreement, and at no additional charge to Lessee, Lessee and its employees, its subcontractors, will have access to the Antenna Facility twenty-four (24) hour per day, seven (7) day per week. Lessor reserves and shall always have the right, but not the obligation, to enter the Premises for the purpose of viewing and ascertaining the condition of the Premises, or to protect its interests in the Premises, or to inspect the operations conducted on the Premises.
9. **Access Road.** CITY grants to LESSEE, its authorized agents, employees, contractors, sublessees and licensees, a non-exclusive right to use during the Term of this Lease, that portion of the access road ("Access Road") described in Exhibit "A" which serves Mount Woodson, subject to the following conditions:
 - a. LESSEE, its authorized agents, employees, contractors, sublessees and licensees shall exercise the right to use the Access Road only when it is necessary to access the Premises.
 - b. LESSEE, its authorized agents, employees, contractors, sublessees and licensees shall use the Access Road at their sole risk and avoid using it to the extent possible during weather conditions that may result in excessive damage to the road surface.
 - c. LESSEE shall provide locks for any gates crossing the Access Road. Gate locks shall be placed in a manner that will not disturb the locks of others.
10. **Co-Location.** Where a Site is a shared site, Lessee shall not access any other wireless communication facility or CITY-owned communications equipment, including any towers, without Lessor's prior consent.
11. **Removal of Equipment.** Lessor covenants and agrees that no part of the Antenna Facility constructed, erected or placed on the Premises by Lessee will become, or be considered as being affixed to or a part of, the Property, it being the specific intention of the Lessor that all improvements of every kind and nature constructed, erected or placed by Lessee on the Premises will be and remain the property of Lessee and may be removed by Lessee at any time during the Term or as soon as practicable after the termination of this Lease, but in no even longer than sixty (60) days after Lease Termination.
12. **Operations Maintenance & Utilities.** (a) Lessee will keep and maintain the Antenna Facility in good condition, reasonable wear and tear and damage from the elements excepted. Lessor will maintain and repair the Property and access thereto, in good condition, subject to reasonable wear and tear and damage from the elements. Lessee shall order, obtain, and pay for all utilities and service and installation charges in connection with the development and operation of the Premises. All utilities shall be installed underground.
13. **Taxes.** The Rental Consideration shall include all taxes and assessments applicable for the leased area. Lessee shall not be responsible for the payment of tax increases.
14. **Hazardous Materials.** The leased premises shall be free of hazardous materials according to applicable federal, state, and local environmental regulations.
15. **Title.** Lessor covenants that Lessor has good and clear record and marketable title to the Premises in fee simple absolute, subject to no leases, tenancies, agreements, restrictions, encumbrances, liens or defects in title other than Zoning laws and ordinances.
16. **Claims.** Lessee is self-insured. It agrees to promptly consider and adjudicate any and all claims which may arise out of

use of the Lessor's premises by Government or duly authorized representatives or contractors of Lessee and to pay for any damage or injury as may be required by Federal law. Such adjudication will be pursued under the Federal Tort Claims Act, 28 U.S.C. 2671 et seq. or other such legal authority as may be pertinent. Lessee also agrees to consider and adjudicate any claims for damage or injury sustained by Government personnel in the performance of their official duties while on Lessor's premises. Such adjudication will be made pursuant to the Federal Employees' Compensation Act, 5 U.S.C. 8101 et seq., or other such legal authority as may be pertinent.

17. **Notices.** Any notice required or permitted to be given under this Lease shall be in writing and may be served personally or sent by United States mail, postage prepaid, or reliable overnight courier, and effective upon actual receipt, addressed to the parties as follows:

If to LESSEE:

National Oceanic and Atmospheric Administration
Western Administration Support Center
ATTN: Real Property, WC41
7600 Sand Point Way N.E.
BIN C 15700
Seattle, WA 98115

to LESSOR:

City of San Diego
Real Estate Assets Department
Attention: Real Estate Assets Director
1200 Third Avenue, Suite 1700, MS 51A
San Diego, CA 92101-4155

to LESSOR'S Information, Technology and Communications Department:

City of San Diego
Information, Technology and Communications Department
Attention: Communications Division
Central Operations
1220 Caminito Centro
San Diego, CA 92102

18. **Exhibits and Attachments.** The following are attached and made a part hereof:

- A. Exhibit "A", Description of Premises (4 Pages)
- B. General Clauses, GSA Form 3517A & (2 Pages) and Form 3517C (21 Pages)
- C. Representations and Certifications, GSA Form 3518A (4 Pages)
- D. Government Equipment List (1 Page)
- E. Interference Protection Requirements (4 Pages)
- F. Installation Standards for Information, Technology and Communications Division Sites (2 Pages)

19. The following changes were made in this lease prior to its execution:

IN WITNESS WHEREOF, the parties hereto have hereunto subscribed their names as of the date first above written.

LESSOR:

Date: 11/10/09

THE CITY OF SAN DIEGO, a California municipal corporation

BY: [Signature]
Name: James F. Barwick, CCIM
Title: Director, Real Estate Assets

ENVIRONMENTAL ANALYSIS SECTION ENVIRONMENTAL CLEARANCE:

THIS ACTIVITY IS CATEGORACALLY EXEMPT FROM CEQA PURSUANT TO STATE CEQA GUIDELINES, SECTION 15301

Date: 11/5/09

BY: [Signature]
Name: Myra S. Herrmann
Title: Senior Planner

APPROVED AS TO FORM AND LEGALITY:

Date: 11/17/09

JAN I. GOLDSMITH, City Attorney

BY: [Signature]
Name: BROOK LADENBY
Title: DEPUTY CITY ATTORNEY

LESSEE: UNITED STATES OF AMERICA

Date: 15 OCT 09'

BY: Albert Ruiz
Name: [Signature]
Title: contracting officer

Date: _____

BY: _____
Name: _____

EXHIBIT A – Legal Description


MOUNT WOODSON TELECOMMUNICATIONS CENTER

All that portion of Section 27, T13S, Range 1 West, San Bernardino Base and Meridian, according to the U.S. Government Survey, in the County of San Diego, State of California described as follows:

COMMENCING at the south quarter of said Section 27 from which the United States Coast and Geodetic Station "Woodson 1953" having the Lambert Zone 6, NAD83 coordinates of North 1,947,522.38 and East 6,340,730.94, bears North 23E43'31" W.406.11 feet; Thence South 89E19'37" West 177.51 feet along the South line of said Section 27; Thence North 19E48'36" West 376.84 feet, to a point having the Lambert Zone 6 NAD84 coordinates of North 1,947,532.05 and East 6,340,588.61, said point being the TRUE POINT OF BEGINNING; Thence South 89E11'09" West 410.94 feet; Thence North 20E08'21" West 83.00 feet; Thence South 89E11'09" West 250.00 feet; Thence South 20E08'21" East 100.00 feet; Thence South 89E11'09" West 450 feet; Thence North 20E08'21" West 200.00 feet; Thence North 89E11'09" East 250.00 feet; Thence North 20E08'21" West 50.00 feet; Thence North 89E11'09" East 450.00 feet; Thence North 20E08'21" West 53.22 feet; Thence North 89E11'09" East 210.94 feet; Thence South 20E08'21" East 64.55 feet; Thence North 89E11'09" East 201.37 feet; Thence South 19E48'36" East 221.22 feet to the TRUE POINT OF BEGINNING.


Above described exception parcel contains 5.2503 Acres.

TOGETHER WITH the right of ingress and egress thereto over and along an existing road, or its future relocation, running easterly from the Mt. Woodson/Palomar Telecommunications facility, through portions of Section 26, 34 and 35 to the existing location of the old Ramona-Poway Road. Said existing access road described in City of San Diego Field Survey notes by Lorne de Pron, January 26, 2000, L.C. Index 302-1733, W.O. 110013, on file in the Field Engineering office of the City of San Diego Land Surveyor.

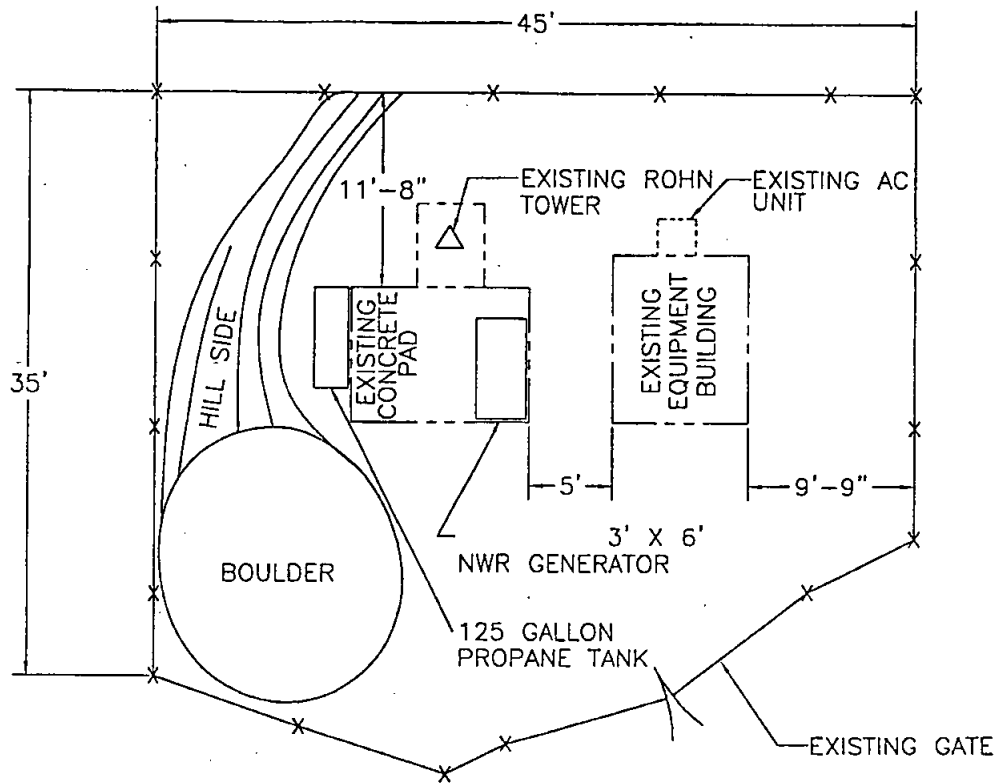

SAN DIEGO MT WOODSON NWR

SCALE: 1/8"=1'-0"

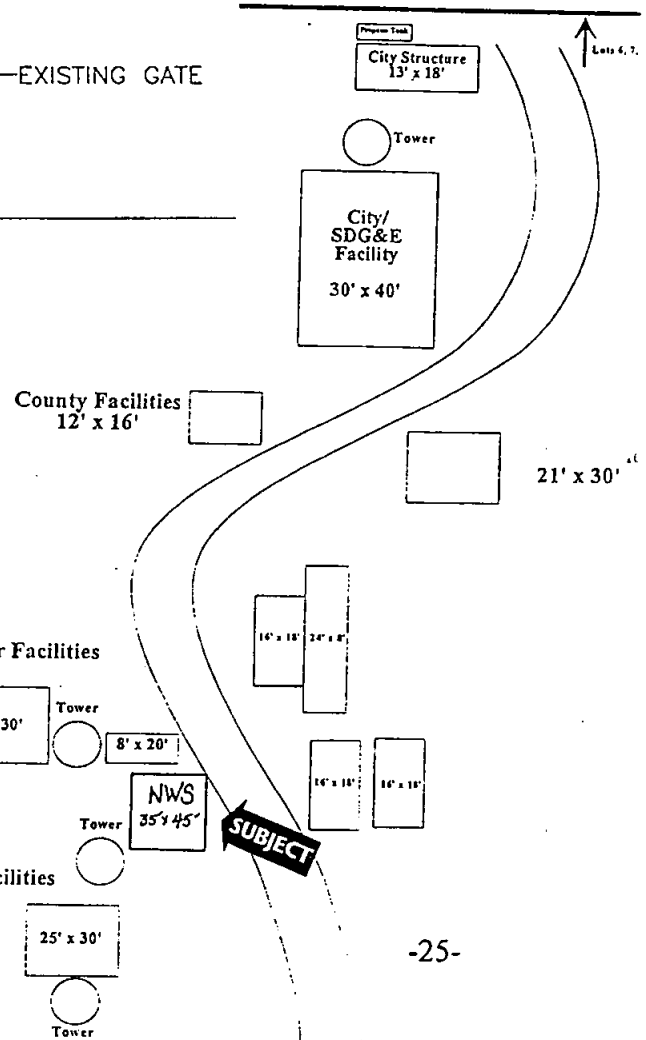

City/US Dept. of Commerce-NOAA @ Mt Woodson

-25-

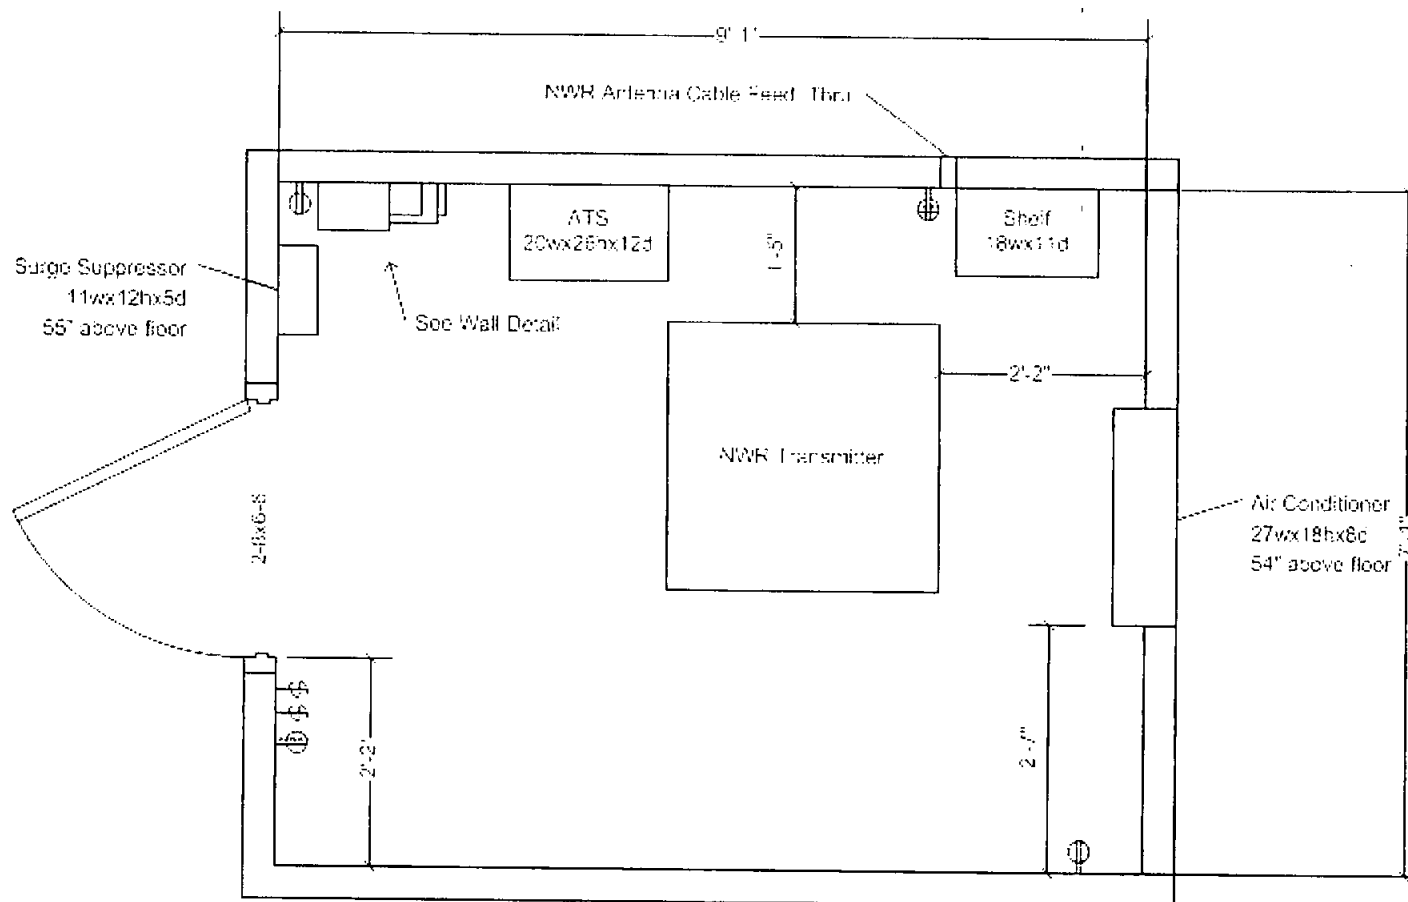


EXHIBIT A - Page 3 of 4

REVISED	DATE	02/16/2009	SITE NAME	San Diego, CA
	SCALE	1/2" = 1'-0"	CONCEPTUAL SKETCH OF	
	PAGE	2 of 5	NWR TRANSMITTER BUILDING FLOOR PLAN	
DATE REVISED	DRAWN BY		Roland Devoe	



Mt. Woodson

PRINT

FCC

Coordinates: 33.0089,-116.9728
33-00-32.1 N 116-58-22.1 W

Structure: TOWER

Elevation: 853m

Height: 49m

AGL: 49m

FCC #: 1200993


FAA #: 99-AWP-0577-OE

Date Constructed: 06-10-86

Proximity: Woodson Mountain, 4 mi SE Ramona, CA

Location: Poway, CA

County: San Diego

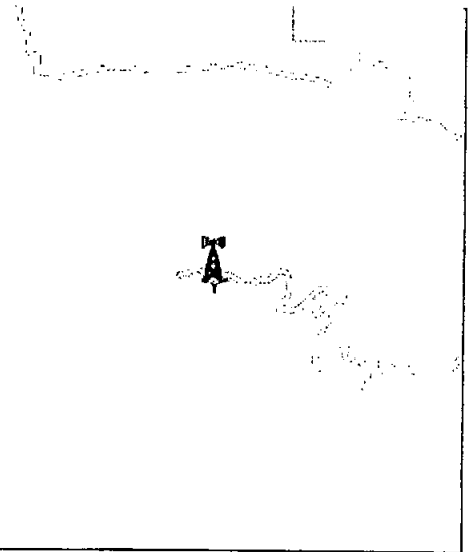

Role	Licensee ID	Address
Owner	L00136939	San Diego, City of, California Attn: Ken Norton 1220 Caminito Centro San Diego, CA 92102 Phone:6195258655 E-Mail:knorton@sandiego.gov Phone:6195258655
Representative		Ken Norton Phone:6195258655 E-Mail:knorton@sandiego.gov Phone:6195258655

EXHIBIT B

GENERAL CLAUSES
(Simplified Leases)
(Acquisition of Leasehold Interests in Real Property for Leases Up to \$100,000 Net Annual Rent)

1. The Government reserves the right, at any time after the lease is signed and during the term of the lease, to inspect the leased premises and all other areas of the building to which access is necessary to ensure a safe and healthy work environment for the Government tenants and the Lessor's performance under this lease.
2. If the building is partially or totally destroyed or damaged by fire or other casualty so that the leased space is untenable as determined by the Government, the Government may terminate the lease upon 15 calendar days written notice to the Lessor and no further rental will be due.
3. The Lessor shall maintain the demised premises, including the building, building systems, and all equipment, fixtures, and appurtenances furnished by the Lessor under this lease, in good repair and tenantable condition. Upon request of the Contracting Officer, the Lessor shall provide written documentation that building systems have been maintained, tested, and are operational.
4. In the event the Lessor fails to perform any service, to provide any item, or meet any requirement of this lease, the Government may perform the service, provide the item, or meet the requirement, either directly or through a contract. The Government may deduct any costs incurred for the service or item, including administrative costs, from rental payments.
5. 52.252-2 CLAUSES INCORPORATED BY REFERENCE (VARIATION) (DEC 2003)
This contract incorporates one or more clauses by reference, with the same force and effect as if they were given in full text. Upon request, the Contracting Officer will make the full text available, or the full text may be found as GSA Form 3517C at <http://www.gsa.gov/leasingform>.
6. The following clauses are incorporated by reference:

GSAR 552-203-5	COVENANT AGAINST CONTINGENT FEES (FEB 1990) (Applicable to leases over \$100,000.)
GSAR 552-203-70	PRICE ADJUSTMENT FOR ILLEGAL OR IMPROPER ACTIVITY (SEP 1999) (Applicable to leases over \$100,000.)
FAR 52.204-7	CENTRAL CONTRACTOR REGISTRATION (OCT 2003) (VARIATION)
FAR 52.209-6	PROTECTING THE GOVERNMENT'S INTEREST WHEN SUBCONTRACTING WITH CONTRACTORS DEBARRED, SUSPENDED, OR PROPOSED FOR DEBARMENT (JAN 2005) (Applicable to leases over \$25,000.)
FAR 52.219-9	SMALL BUSINESS SUBCONTRACTING PLAN (JUL 2005) (Applicable to leases over \$500,000.)
FAR 52.219-16	LIQUIDATED DAMAGES—SUBCONTRACTING PLAN (JAN 1999) (Applicable to leases over \$500,000.)
GSAR 552.219-72	PREPARATION, SUBMISSION, AND NEGOTIATION OF SUBCONTRACTING PLANS (JUN 2005) (Applicable to leases over \$500,000 if solicitation requires submission of the subcontracting plan with initial offers.)
GSAR 552.219-73	GOALS FOR SUBCONTRACTING PLAN (JUN 2005) (Applicable to leases over \$500,000 if solicitation does not require submission of the subcontracting plan with initial offers.)

INITIALS:

LESSOR

& GOVERNMENT

EXHIBIT B

FAR 52.222-26	EQUAL OPPORTUNITY (APR 2002) (Applicable to leases over \$10,000.)
FAR 52.222-21	PROHIBITION OF SEGREGATED FACILITIES (FEB 1999) (Applicable to leases over \$10,000.)
FAR 52.222-35	EQUAL OPPORTUNITY FOR SPECIAL DISABLED VETERANS, VETERANS OF THE VIETNAM ERA, AND OTHER ELIGIBLE VETERANS (DEC 2001) (Applicable to leases over \$25,000.)
FAR 52.222-36	AFFIRMATIVE ACTION FOR WORKERS WITH DISABILITIES (JUN 1998) (Applicable to leases over \$10,000.)
FAR 52.222-37	EMPLOYMENT REPORTS ON SPECIAL DISABLED VETERANS, VETERANS OF THE VIETNAM ERA, AND OTHER ELIGIBLE VETERANS (DEC 2001) (Applicable to leases over \$25,000.)
FAR 52.232-23	ASSIGNMENT OF CLAIMS (SEP 1999) (Applicable to leases over \$2,500.)
GSAR 552.232-75	PROMPT PAYMENT (SEP 1999)
GSAR 552.232-76	ELECTRONIC FUNDS TRANSFER PAYMENT (MAR 2000) (VARIATION)
FAR 52.233-1	DISPUTES (JUL 2002)
FAR 52.215-10	PRICE REDUCTION FOR DEFECTIVE COST OR PRICING DATA (OCT 1997) (Applicable when cost or pricing data are required for work or services over \$500,000.)
FAR 52.215-12	SUBCONTRACTOR COST OR PRICING DATA (OCT 1997) (Applicable when the clause at FAR 52.215-10 is applicable.)

The information collection requirements contained in this solicitation/contract, that are not required by regulation, have been approved by the Office of Management and Budget pursuant to the Paperwork Reduction Act and assigned the OMB Control No. 3090-0163.

INITIALS: MC & [Signature]
LESSOR GOVERNMENT

GENERAL CLAUSES
(Simplified Leases)
(Acquisition of Leasehold Interests in Real Property for Leases Up to \$100,000 Net Annual Rent)
FULL TEXT OF CLAUSES

1. The Government reserves the right, at any time after the lease is signed and during the term of the lease, to inspect the leased premises and all other areas of the building to which access is necessary to ensure a safe and health work environment for the Government tenants and the Lessor's performance under this lease.
2. If the building is partially or totally destroyed or damaged by fire or other casualty so that the leased space is untenable as determined by the Government, the Government may terminate the lease upon 15 calendar days written notice to the Lessor and no further rental will be due.
3. The Lessor shall maintain the demised premises, including the building, building systems, and all equipment, fixtures, and appurtenances furnished by the Lessor under this lease, in good repair and tenantable condition. Upon request of the Contracting Officer, the Lessor shall provide written documentation that building systems have been maintained, tested, and are operational.
4. In the event the Lessor fails to perform any service, to provide any item, or meet any requirement of this lease, the Government may perform the service, provide the item, or meet the requirement, either directly or through a contract. The Government may deduct any costs incurred for the service or item, including administrative costs, from rental payments.

5. 552.203-5 COVENANT AGAINST CONTINGENT FEES (FEB 1990)

(Applicable to leases over \$100,000.)

- (a) The Contractor warrants that no person or agency has been employed or retained to solicit or obtain this contract upon an agreement or understanding for a contingent fee, except a bona fide employee or agency. For breach or violation of this warranty, the Government shall have the right to annul this contract without liability or, in its discretion, to deduct from the contract price or consideration, or otherwise recover the full amount of the contingent fee.
- (b) "Bona fide agency," as used in this clause, means an established commercial or selling agency (including licensed real estate agents or brokers), maintained by a Contractor for the purpose of securing business, that neither exerts nor proposes to exert improper influence to solicit or obtain Government contracts nor holds itself out as being able to obtain any Government contract or contracts through improper influence.

"Bona fide employee," as used in this clause, means a person, employed by a Contractor and subject to the Contractor's supervision and control as to time, place, and manner of performance, who neither exerts nor proposes to exert improper influence to solicit or obtain Government contracts nor holds out as being able to obtain any Government contract or contracts through improper influence.

"Contingent fee," as used in this clause, means any commission, percentage, brokerage, or other fee that is contingent upon the success that a person or concern has in securing a Government contract.

"Improper influence," as used in this clause, means any influence that induces or tends to induce a Government employee or officer to give consideration or to act regarding a Government contract on any basis other than the merits of the matter.

INITIALS: MC & [Signature]
LESSOR GOVERNMENT

6. 552.203-70 PRICE ADJUSTMENT FOR ILLEGAL OR IMPROPER ACTIVITY (SEP 1999)

(Applicable to leases over \$100,000.)

- (a) If the head of the contracting activity (HCA) or his or her designee determines that there was a violation of subsection 27(a) of the Office of Federal Procurement Policy Act, as amended (41 U.S.C. 423), as implemented in the Federal Acquisition Regulation, the Government, at its election, may—
- (1) Reduce the monthly rental under this lease by 5 percent of the amount of the rental for each month of the remaining term of the lease, including any option periods, and recover 5 percent of the rental already paid;
 - (2) Reduce payments for alterations not included in monthly rental payments by 5 percent of the amount of the alterations agreement; or
 - (3) Reduce the payments for violations by a Lessor's subcontractor by an amount not to exceed the amount of profit or fee reflected in the subcontract at the time the subcontract was placed.
- (b) Prior to making a determination as set forth above, the HCA or designee shall provide to the Lessor a written notice of the action being considered and the basis therefor. The Lessor shall have a period determined by the agency head or designee, but not less than 30 calendar days after receipt of such notice, to submit in person, in writing, or through a representative, information and argument in opposition to the proposed reduction. The agency head or designee may, upon good cause shown, determine to deduct less than the above amounts from payments.
- (c) The rights and remedies of the Government specified herein are not exclusive, and are in addition to any other rights and remedies provided by law or under this lease.

7. 52.204-7 CENTRAL CONTRACTOR REGISTRATION (OCT 2003) (VARIATION)

- (a) Definitions. As used in this clause—

"Central Contractor Registration (CCR) database" means the primary Government repository for Contractor information required for the conduct of business with the Government.

"Data Universal Numbering System (DUNS) number" means the 9-digit number assigned by Dun and Bradstreet, Inc. (D&B) to identify unique business entities.

"Data Universal Numbering System +4 (DUNS+4) number" means the DUNS number assigned by D&B plus a 4-character suffix that may be assigned by a business concern. (D&B has no affiliation with this 4-character suffix.) This 4-character suffix may be assigned at the discretion of the business concern to establish additional CCR records for identifying alternative Electronic Funds Transfer (EFT) accounts for the same parent concern.

"Offeror" means the owner of the property offered, not an individual or agent representing the owner.

"Registered in the CCR database" means that—

- (1) The Contractor has entered all mandatory information, including the DUNS number or the DUNS+4 number, into the CCR database; and
 - (2) The Government has validated all mandatory data fields and has marked the record "Active."
- (b) (1) By submission of an offer, the Offeror acknowledges the requirement that a prospective awardee must be registered with D&B and in the CCR database prior to award, during performance, and through final payment of any contract resulting from this solicitation.
- (2) The Offeror shall enter in the appropriate block, on the GSA Form 3518, entitled *Representations and Certifications*, the legal entity's name and address, followed by the DUNS or DUNS +4 number that identifies the Offeror's name and address exactly as

INITIALS: Mc & [Signature]
LESSOR GOVERNMENT

stated in the offer. The DUNS number will be used by the Contracting Officer to verify that the Offeror is registered in the CCR database.

- (c) If the Offeror does not have a DUNS number, it should contact Dun and Bradstreet directly to obtain one.
- (1) An Offeror may obtain a DUNS number—
- (i) If located within the United States, by calling Dun and Bradstreet at 1-866-705-5711 or via the Internet at <http://www.dnb.com>; or
 - (ii) If located outside the United States, by contacting the local Dun and Bradstreet office.
- (2) The Offeror should be prepared to provide the following information:
- (i) Company legal business.
 - (ii) Tradestyle, doing business, or other name by which your entity is commonly recognized.
 - (iii) Company Physical Street Address, City, State, and ZIP Code.
 - (iv) Company Mailing Address, City, State and ZIP Code (if separate from physical).
 - (v) Company Telephone Number.
 - (vi) Date the company was started.
 - (vii) Number of employees at your location.
 - (viii) Chief executive officer/key manager.
 - (ix) Line of business (industry).
 - (x) Company Headquarters name and address (reporting relationship within your entity).
- (d) If the Offeror does not become registered in the CCR database in the time prescribed by the Contracting Officer, the Contracting Officer will proceed to award to the next otherwise successful registered Offeror.
- (e) Processing time, which normally takes 48 hours, should be taken into consideration when registering. Offerors who are not registered should consider applying for registration immediately upon receipt of this solicitation.
- (f) The Contractor is responsible for the accuracy and completeness of the data within the CCR database, and for any liability resulting from the Government's reliance on inaccurate or incomplete data. To remain registered in the CCR database after the initial registration, the Contractor is required to review and update on an annual basis from the date of initial registration or subsequent updates its information in the CCR database to ensure it is current, accurate and complete. Updating information in the CCR does not alter the terms and conditions of this contract and is not a substitute for a properly executed contractual document.
- (g) (1) (i) If a Contractor has legally changed its business name, "doing business as" name, or division name (whichever is shown on the contract), or has transferred the assets used in performing the contract, the Contractor shall comply with the requirements of Subpart 42.12 of the Federal Acquisition Regulations (FAR) and provide the responsible Contracting Officer a fully revised and initialed/signed GSA Form 3518 entitled *Representations and Certifications* along with written notification of its intention to (A) change the name in the CCR database; and (B) provide the Contracting Officer with sufficient documentation to verify and confirm the legally changed name or change in ownership.
- (ii) If the Contractor fails to comply with the requirements of paragraph (g)(1)(i) of this clause, or fails to perform the agreement at paragraph (g)(1)(i)(C) of this clause, and, in the absence of a properly executed novation or change-of-name agreement, the CCR information that shows the Contractor to be other than the Contractor indicated in the contract will be considered to be incorrect information within the meaning of the "Suspension of Payment" paragraph of the electronic funds transfer (EFT) clause of this contract.
- (2) The Contractor shall not change the name or address for EFT payments or manual payments, as appropriate, in the CCR record to reflect an assignee for the purpose of assignment of claims. Assignees shall be separately registered in the CCR database. Information provided to the Contractor's CCR record that indicates payments, including those made by EFT, to an ultimate recipient other than that Contractor will be considered to be incorrect information.

INITIALS: Mc & [Signature]
LESSOR GOVERNMENT

- (h) Offerors and Contractors may obtain information on registration and annual confirmation requirements via the internet at <http://www.ccr.gov> or by calling 1-888-227-2423, or 269-961-5757.

8. 52.209-6 PROTECTING THE GOVERNMENT'S INTEREST WHEN SUBCONTRACTING WITH CONTRACTORS DEBARRED, SUSPENDED, OR PROPOSED FOR DEBARMENT (JAN 2005)

(Applicable to leases over \$25,000.)

- (a) The Government suspends or debar Contractors to protect the Government's interests. The Contractor shall not enter into any subcontract in excess of \$25,000 with a Contractor that is debarred, suspended, or proposed for debarment unless there is a compelling reason to do so.
- (b) The Contractor shall require each proposed first-tier subcontractor, whose subcontract will exceed \$25,000, to disclose to the Contractor, in writing, whether as of the time of award of the subcontract, the subcontractor, or its principals, is or is not debarred, suspended, or proposed for debarment by the Federal Government.
- (c) A corporate officer or a designee of the Contractor shall notify the Contracting Officer, in writing, before entering into a subcontract with a party that is debarred, suspended, or proposed for debarment (see FAR 9.404 for information on the Excluded Parties List System). The notice must include the following:
- (1) The name of the subcontractor,
 - (2) The Contractor's knowledge of the reasons for the subcontractor being in the Excluded Parties List System.
 - (3) The compelling reason(s) for doing business with the subcontractor notwithstanding its inclusion in the Excluded Parties List System.
 - (4) The systems and procedures the Contractor has established to ensure that it is fully protecting the Government's interests when dealing with such subcontractor in view of the specific basis for the party's debarment, suspension, or proposed debarment.

9. 52.219-9 SMALL BUSINESS SUBCONTRACTING PLAN (JUL 2005)

(Applicable to leases over \$500,000.)

- (a) This clause does not apply to small business concerns.
- (b) *Definitions.* As used in this clause—

"Commercial item" means a product or service that satisfies the definition of commercial item in section 2.101 of the Federal Acquisition Regulation.

"Commercial plan" means a subcontracting plan (including goals) that covers the Offeror's fiscal year and that applies to the entire production of commercial items sold by either the entire company or a portion thereof (e.g., division, plant, or product line).

"Individual contract plan" means a subcontracting plan that covers the entire contract period (including option periods), applies to a specific contract, and has goals that are based on the Offeror's planned subcontracting in support of the specific contract, except that indirect costs incurred for common or joint purposes may be allocated on a prorated basis to the contract.

"Master plan" means a subcontracting plan that contains all the required elements of an individual contract plan, except goals, and may be incorporated into individual contract plans, provided the master plan has been approved.

"Subcontract" means any agreement (other than one involving an employer-employee relationship) entered into by a Federal Government prime Contractor or subcontractor calling for supplies or services required for performance of the contract or subcontract.

INITIALS: MC & 
LESSOR GOVERNMENT

- (c) The Offeror, upon request by the Contracting Officer, shall submit and negotiate a subcontracting plan, where applicable, that separately addresses subcontracting with small business, veteran-owned small business, service-disabled veteran-owned small business, HUBZone small business concerns, small disadvantaged business, and women-owned small business concerns. If the Offeror is submitting an individual contract plan, the plan must separately address subcontracting with small business, veteran-owned small business, service-disabled veteran-owned small business, HUBZone small business, small disadvantaged business, and women-owned small business concerns, with a separate part for the basic contract and separate parts for each option (if any). The plan shall be included in and made a part of the resultant contract. The subcontracting plan shall be negotiated within the time specified by the Contracting Officer. Failure to submit and negotiate the subcontracting plan shall make the Offeror ineligible for award of a contract.
- (d) The Offeror's subcontracting plan shall include the following:
- (1) Goals, expressed in terms of percentages of total planned subcontracting dollars, for the use of small business, veteran-owned small business, service-disabled veteran-owned small business, HUBZone small business, small disadvantaged business, and women-owned small business concerns as subcontractors. The Offeror shall include all subcontracts that contribute to contract performance, and may include a proportionate share of products and services that are normally allocated as indirect costs.
 - (2) A statement of—
 - (i) Total dollars planned to be subcontracted for an individual contract plan; or the Offeror's total projected sales, expressed in dollars, and the total value of projected subcontracts to support the sales for a commercial plan;
 - (ii) Total dollars planned to be subcontracted to small business concerns;
 - (iii) Total dollars planned to be subcontracted to veteran-owned small business concerns;
 - (iv) Total dollars planned to be subcontracted to service-disabled veteran-owned small business;
 - (v) Total dollars planned to be subcontracted to HUBZone small business concerns;
 - (vi) Total dollars planned to be subcontracted to small disadvantaged business concerns; and
 - (vii) Total dollars planned to be subcontracted to women-owned small business concerns.
 - (3) A description of the principal types of supplies and services to be subcontracted, and an identification of the types planned for subcontracting to—
 - (i) Small business concerns;
 - (ii) Veteran-owned small business concerns;
 - (iii) Service-disabled veteran-owned small business concerns;
 - (iv) HUBZone small business concerns;
 - (v) Small disadvantaged business concerns; and
 - (vi) Women-owned small business concerns.
 - (4) A description of the method used to develop the subcontracting goals in paragraph (d)(1) of this clause.
 - (5) A description of the method used to identify potential sources for solicitation purposes (e.g., existing company source lists, the Procurement Marketing and Access Network (PRO-Net) of the Small Business Administration (SBA), veterans service organizations, the National Minority Purchasing Council Vendor Information Service, the Research and Information Division of the Minority Business Development Agency in the Department of Commerce, or small, HUBZone, small disadvantaged, and women-owned small business trade associations). A firm may rely on the information contained in PRO-Net as an accurate representation of a concern's size and ownership characteristics for the purposes of maintaining a small, veteran-owned small, service-disabled veteran-owned small, HUBZone small, small disadvantaged, and women-owned small business source list. Use of PRO-Net as its source list does not relieve a firm of its responsibilities (e.g., outreach, assistance, counseling, or publicizing subcontracting opportunities) in this clause.
 - (6) A statement as to whether or not the Offeror included indirect costs in establishing subcontracting goals, and a description of the method used to determine the proportionate share of indirect costs to be incurred with—
 - (i) Small business concerns;

INITIALS: MC & [Signature]
LESSOR GOVERNMENT

- (ii) Veteran-owned small business concerns;
 - (iii) Service-disabled veteran-owned small business concerns;
 - (iv) HUBZone small business concerns;
 - (v) Small disadvantaged business concerns; and
 - (vi) Women-owned small business concerns.
- (7) The name of the individual employed by the Offeror who will administer the Offeror's subcontracting program, and a description of the duties of the individual.
- (8) A description of the efforts the Offeror will make to assure that small business, veteran-owned small business, service-disabled veteran-owned small business, HUBZone small business, small disadvantaged business, and women-owned small business concerns have an equitable opportunity to compete for subcontracts.
- (9) Assurances that the Offeror will include the clause of this contract entitled "Utilization of Small Business Concerns" in all subcontracts that offer further subcontracting opportunities, and that the Offeror will require all subcontractors (except small business concerns) that receive subcontracts in excess of \$500,000 (\$1,000,000 for construction of any public facility) to adopt a subcontracting plan that complies with the requirements of this clause.
- (10) Assurances that the Offeror will—
- (i) Cooperate in any studies or surveys as may be required;
 - (ii) Submit periodic reports so that the Government can determine the extent of compliance by the Offeror with the subcontracting plan;
 - (iii) Submit Standard Fbm (SF) 294, Subcontracting Report for Individual Contracts, and/or SF 295, Summary Subcontract Report, in accordance with paragraph (j) of this clause. The reports shall provide information on subcontract awards to small business concerns, veteran-owned small business concerns, service-disabled veteran-owned small business concerns, HUBZone small business concerns, small disadvantaged business concerns, women-owned small business concerns, and Historically Black Colleges and Universities and Minority Institutions. Reporting shall be in accordance with the instructions on the forms or as provided in agency regulations.
 - (iv) Ensure that its subcontractors agree to submit SF 294 and SF 295.
- (11) A description of the types of records that will be maintained concerning procedures that have been adopted to comply with the requirements and goals in the plan, including establishing source lists; and a description of the Offeror's efforts to locate small business, veteran-owned small business, service-disabled veteran-owned small business, HUBZone small business, small disadvantaged business, and women-owned small business concerns and award subcontracts to them. The records shall include at least the following (on a plant-wide or company-wide basis, unless otherwise indicated):
- (i) Source lists (e.g., PRO-Net), guides, and other data that identify small business, veteran-owned small business, service-disabled veteran-owned small business, HUBZone small business, small disadvantaged business, and women-owned small business concerns.
 - (ii) Organizations contacted in an attempt to locate sources that are small business, veteran-owned small business, service-disabled veteran-owned small business, HUBZone small business, small disadvantaged business, or women-owned small business concerns.
 - (iii) Records on each subcontract solicitation resulting in an award of more than \$100,000, indicating—
 - (A) Whether small business concerns were solicited and, if not, why not;
 - (B) Whether veteran-owned small business concerns were solicited and, if not, why not;
 - (C) Whether service-disabled veteran-owned small business concerns were solicited and, if not, why not;
 - (D) Whether HUBZone small business concerns were solicited and, if not, why not;
 - (E) Whether small disadvantaged business concerns were solicited and, if not, why not;
 - (F) Whether women-owned small business concerns were solicited and, if not, why not; and
 - (G) If applicable, the reason award was not made to a small business concern.
 - (iv) Records of any outreach efforts to contact—

INITIALS: mc & 
 LESSOR GOVERNMENT

- (A) Trade associations;
 - (B) Business development organizations;
 - (C) Conferences and trade fairs to locate small, HUBZone small, small disadvantaged, and women-owned small business sources; and
 - (D) Veterans service organizations.
 - (v) Records of internal guidance and encouragement provided to buyers through—
 - (A) Workshops, seminars, training, etc.; and
 - (B) Monitoring performance to evaluate compliance with the program's requirements.
 - (vi) On a contract-by-contract basis, records to support award data submitted by the Offeror to the Government, including the name, address, and business size of each subcontractor. Contractors having commercial plans need not comply with this requirement.
- (e) In order to effectively implement this plan to the extent consistent with efficient contract performance, the Contractor shall perform the following functions:
- (1) Assist small business, veteran-owned small business, service-disabled veteran-owned small business, HUBZone small business, small disadvantaged business, and women-owned small business concerns by arranging solicitations, time for the preparation of bids, quantities, specifications, and delivery schedules so as to facilitate the participation by such concerns. Where the Contractor's lists of potential small business, veteran-owned small business, service-disabled veteran-owned small business, HUBZone small business, small disadvantaged business, and women-owned small business subcontractors are excessively long, reasonable effort shall be made to give all such small business concerns an opportunity to compete over a period of time.
 - (2) Provide adequate and timely consideration of the potentialities of small business, veteran-owned small business, service-disabled veteran-owned small business, HUBZone small business, small disadvantaged business, and women-owned small business concerns in all "make-or-buy" decisions.
 - (3) Counsel and discuss subcontracting opportunities with representatives of small business, veteran-owned small business, service-disabled veteran-owned small business, HUBZone small business, small disadvantaged business, and women-owned small business firms.
 - (4) Confirm that a subcontractor representing itself as a HUBZone small business concern is identified as a certified HUBZone small business concern by accessing the Central Contractor Registration (CCR) database or by contacting SBA.
 - (5) Provide notice to subcontractors concerning penalties and remedies for misrepresentations of business status as small, veteran-owned small business, HUBZone small, small disadvantaged, or women-owned small business for the purpose of obtaining a subcontract that is to be included as part or all of a goal contained in the Contractor's subcontracting plan.
- (f) A master plan on a plant or division-wide basis that contains all the elements required by paragraph (d) of this clause, except goals, may be incorporated by reference as a part of the subcontracting plan required of the Offeror by this clause; provided—
- (1) The master plan has been approved;
 - (2) The Offeror ensures that the master plan is updated as necessary and provides copies of the approved master plan, including evidence of its approval, to the Contracting Officer; and
 - (3) Goals and any deviations from the master plan deemed necessary by the Contracting Officer to satisfy the requirements of this contract are set forth in the individual subcontracting plan.
- (g) A commercial plan is the preferred type of subcontracting plan for contractors furnishing commercial items. The commercial plan shall relate to the Offeror's planned subcontracting generally, for both commercial and Government business, rather than solely to the Government contract. Commercial plans are also preferred for subcontractors that provide commercial items under a prime contract, whether or not the prime contractor is supplying a commercial item.

INITIALS: MC & [Signature]
LESSOR GOVERNMENT

- (h) Prior compliance of the Offeror with other such subcontracting plans under previous contracts will be considered by the Contracting Officer in determining the responsibility of the Offeror for award of the contract.
- (i) The failure of the Contractor or subcontractor to comply in good faith with—
 - (1) The clause of this contract entitled "Utilization Of Small Business Concerns"; or
 - (2) An approved plan required by this clause, shall be a material breach of the contract.
- (j) The Contractor shall submit the following reports:
 - (1) *Standard Form 294, Subcontracting Report for Individual Contracts.* This report shall be submitted to the Contracting Officer semiannually and at contract completion. The report covers subcontract award data related to this contract. This report is not required for commercial plans.
 - (2) *Standard Form 295, Summary Subcontract Report.* This report encompasses all of the contracts with the awarding agency. It must be submitted semi-annually for contracts with the Department of Defense and annually for contracts with civilian agencies. If the reporting activity is covered by a commercial plan, the reporting activity must report annually all subcontract awards under that plan. All reports submitted at the close of each fiscal year (both individual and commercial plans) shall include a breakout, in the Contractor's format, of subcontract awards, in whole dollars, to small disadvantaged business concerns by North American Industry Classification System (NAICS) Industry Subsector. For a commercial plan, the Contractor may obtain from each of its subcontractors a predominant NAICS Industry Subsector and report all awards to that subcontractor under its predominant NAICS Industry Subsector.

10. 52.219-16 LIQUIDATED DAMAGES—SUBCONTRACTING PLAN (JAN 1999)

(Applicable to leases over \$500,000.)

- (a) "Failure to make a good faith effort to comply with the subcontracting plan," as used in this clause, means a willful or intentional failure to perform in accordance with the requirements of the subcontracting plan approved under the clause in this contract entitled "Small Business Subcontracting Plan," or willful or intentional action to frustrate the plan.
- (b) Performance shall be measured by applying the percentage goals to the total actual subcontracting dollars or, if a commercial plan is involved, to the pro rata share of actual subcontracting dollars attributable to Government contracts covered by the commercial plan. If, at contract completion or, in the case of a commercial plan, at the close of the fiscal year for which the plan is applicable, the Contractor has failed to meet its subcontracting goals and the Contracting Officer decides in accordance with paragraph (c) of this clause that the Contractor failed to make a good faith effort to comply with its subcontracting plan, established in accordance with the clause in this contract entitled "Small Business Subcontracting Plan," the Contractor shall pay the Government liquidated damages in an amount stated. The amount of probable damages attributable to the Contractor's failure to comply shall be an amount equal to the actual dollar amount by which the Contractor failed to achieve each subcontract goal.
- (c) Before the Contracting Officer makes a final decision that the Contractor has failed to make such good faith effort, the Contracting Officer shall give the Contractor written notice specifying the failure and permitting the Contractor to demonstrate what good faith efforts have been made and to discuss the matter. Failure to respond to the notice may be taken as an admission that no valid explanation exists. If, after consideration of all the pertinent data, the Contracting Officer finds that the Contractor failed to make a good faith effort to comply with the subcontracting plan, the Contracting Officer shall issue a final decision to that effect and require that the Contractor pay the Government liquidated damages as provided in paragraph (b) of this clause.
- (d) With respect to commercial plans, the Contracting Officer who approved the plan will perform the functions of the Contracting Officer under this clause on behalf of all agencies with contracts covered by the commercial plan.

INITIALS: MC & 
LESSOR GOVERNMENT

- (e) The Contractor shall have the right of appeal, under the clause in this contract entitled, Disputes, from any final decision of the Contracting Officer.
- (f) Liquidated damages shall be in addition to any other remedies that the Government may have.

11. 552.219-72 PREPARATION, SUBMISSION, AND NEGOTIATION OF SUBCONTRACTING PLANS (JUN 2005)

(Applicable to leases over \$500,000 if solicitation requires submission of the subcontracting plan with initial offers.)

- (a) An Offeror, other than a small business concern, submitting an offer that exceeds \$500,000 (\$1,000,000 for construction) shall submit a subcontracting plan with its initial offer. The subcontracting plan will be negotiated concurrently with price and any required technical and management proposals, unless the Offeror submits a previously-approved commercial plan.
- (b) Maximum practicable utilization of small, HUBZone small, small disadvantaged, and women-owned, veteran-owned, and service-disabled veteran owned small business concerns as subcontractors is a matter of national interest with both social and economic benefits. The General Services Administration (GSA) expects that an Offeror's subcontracting plan will reflect a commitment to assuring that small, HUBZone small, small disadvantaged, women-owned, veteran-owned, and service-disabled veteran owned small business concerns are provided the maximum practicable opportunity, consistent with efficient contract performance, to participate as subcontractors in the performance of the resulting contract. An Offeror submitting a commercial plan can reflect this commitment through subcontracting opportunities it provides that relate to the Offeror's production generally; i.e., for both its commercial and Government business.
- (c) GSA believes that this potential contract provides significant opportunities for the use of small, HUBZone small, small disadvantaged, women-owned, veteran-owned, and service-disabled veteran owned small business concerns as subcontractors. Consequently, in addressing the eleven elements described at FAR 52.219-9(d) of the clause in this contract entitled Small Business Subcontracting Plan, the Offeror shall:
 - (1) Demonstrate that its subcontracting plan represents a creative and innovative program for involving small, HUBZone small, small disadvantaged, women-owned, veteran-owned, and service-disabled veteran owned small business concerns in performing the contract.
 - (2) Include a description of the Offeror's subcontracting strategies used in any previous contracts, significant achievements, and how this plan will build upon those earlier achievements.
 - (3) Demonstrate through its plan that it understands the small business subcontracting program's objectives and GSA's expectations, and it is committed to taking those actions necessary to meet these goals or objectives.
- (d) In determining the acceptability of any subcontracting plan, the Contracting Officer will take each of the following actions:
 - (1) Review the plan to verify that the Offeror demonstrates an understanding of the small business subcontracting program's objectives and GSA's expectations with respect to the program and has included all the information, goals, and assurances required by FAR 52.219-9.
 - (2) Consider previous goals and achievements of contractors in the same industry.
 - (3) Consider information and potential sources obtained from agencies administering national and local preference programs and other advocacy groups in evaluating whether the goals stated in the plan adequately reflect the anticipated potential for subcontracting to small, HUBZone small, small disadvantaged, women-owned, veteran-owned, and service-disabled veteran owned small business concerns.
 - (4) Review the Offeror's description of its strategies, historical performance and significant achievements in placing subcontracts for the same or similar products or services with small, HUBZone small, small disadvantaged, women-owned, veteran-owned, and

INITIALS: MC & [Signature]
LESSOR GOVERNMENT

service-disabled veteran owned small business concerns. The Offeror's description can apply to commercial as well as previous Government contracts.

- (e) Failure to submit an acceptable subcontracting plan and/or correct deficiencies in a plan within the time specified by the Contracting Officer shall make the Offeror ineligible for award.

12. 552.219-73 GOALS FOR SUBCONTRACTING PLAN (JUN 2005)

(Applicable to leases over \$500,000 if solicitation does not require submission of the subcontracting plan with initial offers.)

- (a) Maximum practicable utilization of small, HUBZone small, small disadvantaged, women-owned, veteran-owned, and service-disabled veteran owned small business concerns as subcontractors is a matter of national interest with both social and economic benefits.
- (1) The General Services Administration's (GSA's) commitment to ensuring that maximum practicable opportunity is provided to small, HUBZone small, small disadvantaged, women-owned, veteran-owned, and service-disabled veteran owned small business concerns to participate as subcontractors in the performance of this contract, consistent with its efficient performance, must be reflected in the Offeror's subcontracting plan submitted pursuant to the clause of this contract at FAR 52.219-9, Small Business Subcontracting Plan.
 - (2) In addressing the eleven elements described at FAR 52.219-9(d), the Offeror shall demonstrate that its subcontracting plan represents a creative and innovative program for involving small, HUBZone small, small disadvantaged, women-owned, veteran-owned, and service-disabled veteran owned small business concerns in performing this contract. An Offeror submitting a commercial plan can demonstrate its commitment in providing maximum practicable opportunities through subcontracting opportunities it provides to small, HUBZone small, small disadvantaged, women-owned, veteran-owned, and service-disabled veteran owned small business concerns that relate to the Offeror's production generally; i.e., for both its commercial and Government business.
 - (3) The subcontracting plan shall include a description of the Offeror's subcontracting strategies used in previous contracts and significant achievements, with an explanation of how this plan will build upon those earlier achievements. Additionally, the Offeror shall demonstrate through its plan that it understands the small business subcontracting program's objectives, GSA's expectations, and is committed to taking those actions necessary to meet these goals or objectives.
- (b) GSA believes that this contract provides significant opportunities for the use of small, HUBZone small, small disadvantaged, women-owned, veteran-owned, and service-disabled veteran owned small business concerns as subcontractors. Accordingly, it is anticipated that an acceptable subcontracting plan will contain at least the following goals:

Small Business	<u> X </u>	percent
HUBZone Small Business	<u> X </u>	percent
Small Disadvantaged Business	<u> X </u>	percent
Women-Owned Small Business	<u> X </u>	percent
Veteran-Owned Small Business	<u> X </u>	percent
Service-Disabled Veteran-Owned Small Business	<u> X </u>	percent

NOTE: Target goals are expressed as a percentage of planned subcontracting dollars.

- (c) In determining the acceptability of any subcontracting plan, the Contracting Officer will—
- (1) Review the plan to verify that the Offeror has demonstrated an understanding of the small business subcontracting program's objectives and GSA's expectations with respect to the programs and has included all the information, goals, and assurances required by FAR 52.219-9;

INITIALS: me &
LESSOR GOVERNMENT

- (2) Consider previous goals and achievements of contractors in the same industry;
 - (3) Consider information and potential sources obtained from agencies administering national and local preference programs and other advocacy groups in evaluating whether the goals stated in the plan adequately reflect the anticipated potential for subcontracting to small, HUBZone small, small disadvantaged, women-owned, veteran-owned, and service-disabled veteran owned small business concerns; and
 - (4) Review the Offeror's description of its strategies, historical performance and significant achievements in placing subcontracts for the same or similar products or services with small, HUBZone small, small disadvantaged, women-owned, veteran-owned, and service-disabled veteran owned small business concerns. The Offeror's description can apply to commercial as well as previous Government contracts.
- (d) Failure to submit an acceptable subcontracting plan and/or correct deficiencies in a plan within the time specified by the Contracting Officer shall make the Offeror ineligible for award.

13. 52.222-26 EQUAL OPPORTUNITY (APR 2002)

(Applicable to leases over \$10,000.)

- (a) *Definition.* "United States," as used in this clause, means the 50 States, the District of Columbia, Puerto Rico, the Northern Mariana Islands, American Samoa, Guam, the U.S. Virgin Islands, and Wake Island.
- (b) If, during any 12-month period (including the 12 months preceding the award of this contract), the Contractor has been or is awarded nonexempt Federal contracts and/or subcontracts that have an aggregate value in excess of \$10,000, the Contractor shall comply with paragraphs (b)(1) through (b)(11) of this clause, except for work performed outside the United States by employees who were not recruited within the United States. Upon request, the Contractor shall provide information necessary to determine the applicability of this clause.
 - (1) The Contractor shall not discriminate against any employee or applicant for employment because of race, color, religion, sex, or national origin. However, it shall not be a violation of this clause for the Contractor to extend a publicly announced preference in employment to Indians living on or near an Indian reservation, in connection with employment opportunities on or near an Indian reservation, as permitted by 41 CFR 60-1.5.
 - (2) The Contractor shall take affirmative action to ensure that applicants are employed, and that employees are treated during employment, without regard to their race, color, religion, sex, or national origin. This shall include, but not be limited to—
 - (i) Employment;
 - (ii) Upgrading;
 - (iii) Demotion;
 - (iv) Transfer;
 - (v) Recruitment or recruitment advertising;
 - (vi) Layoff or termination;
 - (vii) Rates of pay or other forms of compensation; and
 - (viii) Selection for training, including apprenticeship.
 - (3) The Contractor shall post in conspicuous places available to employees and applicants for employment the notices to be provided by the Contracting Officer that explain this clause.
 - (4) The Contractor shall, in all solicitations or advertisements for employees placed by or on behalf of the Contractor, state that all qualified applicants will receive consideration for employment without regard to race, color, religion, sex, or national origin.
 - (5) The Contractor shall send, to each labor union or representative of workers with which it has a collective bargaining agreement or other contract or understanding, the notice to be provided by the Contracting Officer advising the labor union or workers' representative of the Contractor's commitments under this clause, and post copies of the notice in conspicuous places available to employees and applicants for employment.

INITIALS: mc & [Signature]
LESSOR GOVERNMENT

- (6) The Contractor shall comply with Executive Order 11246, as amended, and the rules, regulations, and orders of the Secretary of Labor.
 - (7) The Contractor shall furnish to the contracting agency all information required by Executive Order 11246, as amended, and by the rules, regulations, and orders of the Secretary of Labor. The Contractor shall also file Standard Form 100 (EEO-1), or any successor form, as prescribed in 41 CFR part 60-1. Unless the Contractor has filed within the 12 months preceding the date of contract award, the Contractor shall, within 30 days after contract award, apply to either the regional Office of Federal Contract Compliance Programs (OFCCP) or the local office of the Equal Employment Opportunity Commission for the necessary forms.
 - (8) The Contractor shall permit access to its premises, during normal business hours, by the contracting agency or the OFCCP for the purpose of conducting on-site compliance evaluations and complaint investigations. The Contractor shall permit the Government to inspect and copy any books, accounts, records (including computerized records), and other material that may be relevant to the matter under investigation and pertinent to compliance with Executive Order 11246, as amended, and rules and regulations that implement the Executive Order.
 - (9) If the OFCCP determines that the Contractor is not in compliance with this clause or any rule, regulation, or order of the Secretary of Labor, this contract may be canceled, terminated, or suspended in whole or in part and the Contractor may be declared ineligible for further Government contracts, under the procedures authorized in Executive Order 11246, as amended. In addition, sanctions may be imposed and remedies invoked against the Contractor as provided in Executive Order 11246, as amended; in the rules, regulations, and orders of the Secretary of Labor; or as otherwise provided by law.
 - (10) The Contractor shall include the terms and conditions of paragraphs (b)(1) through (11) of this clause in every subcontract or purchase order that is not exempted by the rules, regulations, or orders of the Secretary of Labor issued under Executive Order 11246, as amended, so that these terms and conditions will be binding upon each subcontractor or vendor.
 - (11) The Contractor shall take such action with respect to any subcontract or purchase order as the Contracting Officer may direct as a means of enforcing these terms and conditions, including sanctions for noncompliance, provided, that if the Contractor becomes involved in, or is threatened with, litigation with a subcontractor or vendor as a result of any direction, the Contractor may request the United States to enter into the litigation to protect the interests of the United States.
- (c) Notwithstanding any other clause in this contract, disputes relative to this clause will be governed by the procedures in 41 CFR 60-1.1.

14. 52.222-21 PROHIBITION OF SEGREGATED FACILITIES (FEB 1999)

(Applicable to leases over \$10,000.)

- (a) "Segregated facilities," as used in this clause, means any waiting rooms, work areas, rest rooms and wash rooms, restaurants and other eating areas, time clocks, locker rooms and other storage or dressing areas, parking lots, drinking fountains, recreation or entertainment areas, transportation, and housing facilities provided for employees, that are segregated by explicit directive or are in fact segregated on the basis of race, color, religion, sex, or national origin because of written or oral policies or employee custom. The term does not include separate or single-user rest rooms or necessary dressing or sleeping areas provided to assure privacy between the sexes.
- (b) The Contractor agrees that it does not and will not maintain or provide for its employees any segregated facilities at any of its establishments, and that it does not and will not permit its employees to perform their services at any location under its control where segregated facilities are maintained. The Contractor agrees that a breach of this clause is a violation of the Equal Opportunity clause in this contract.
- (c) The Contractor shall include this clause in every subcontract and purchase order that is subject to the Equal Opportunity clause of this contract.

INITIALS: MC & 
LESSOR GOVERNMENT

15. 52.222-35 EQUAL OPPORTUNITY FOR SPECIAL DISABLED VETERANS, VETERANS OF THE VIETNAM ERA, AND OTHER ELIGIBLE VETERANS (DEC 2001)

(Applicable to leases over \$25,000.)

(a) *Definitions.* As used in this clause—

"All employment openings" means all positions except executive and top management, those positions that will be filled from within the Contractor's organization, and positions lasting 3 days or less. This term includes full-time employment, temporary employment of more than 3 days duration, and part-time employment.

"Executive and top management" means any employee—

- (1) Whose primary duty consists of the management of the enterprise in which the individual is employed or of a customarily recognized department or subdivision thereof;
- (2) Who customarily and regularly directs the work of two or more other employees;
- (3) Who has the authority to hire or fire other employees or whose suggestions and recommendations as to the hiring or firing and as to the advancement and promotion or any other change of status of other employees will be given particular weight;
- (4) Who customarily and regularly exercises discretionary powers; and
- (5) Who does not devote more than 20 percent or, in the case of an employee of a retail or service establishment, who does not devote more than 40 percent of total hours of work in the work week to activities that are not directly and closely related to the performance of the work described in paragraphs (1) through (4) of this definition. This paragraph (5) does not apply in the case of an employee who is in sole charge of an establishment or a physically separated branch establishment, or who owns at least a 20 percent interest in the enterprise in which the individual is employed.

"Other eligible veteran" means any other veteran who served on active duty during a war or in a campaign or expedition for which a campaign badge has been authorized.

"Positions that will be filled from within the Contractor's organization" means employment openings for which the Contractor will give no consideration to persons outside the Contractor's organization (including any affiliates, subsidiaries, and parent companies) and includes any openings the Contractor proposes to fill from regularly established "recall" lists. The exception does not apply to a particular opening once an employer decides to consider applicants outside of its organization.

"Qualified special disabled veteran" means a special disabled veteran who satisfies the requisite skill, experience, education, and other job-related requirements of the employment position such veteran holds or desires, and who, with or without reasonable accommodation, can perform the essential functions of such position.

"Special disabled veteran" means—

- (1) A veteran who is entitled to compensation (or who but for the receipt of military retired pay would be entitled to compensation) under laws administered by the Department of Veterans Affairs for a disability—
 - (i) Rated at 30 percent or more; or
 - (ii) Rated at 10 or 20 percent in the case of a veteran who has been determined under 38 U.S.C. 3106 to have a serious employment handicap (i.e., a significant impairment of the veteran's ability to prepare for, obtain, or retain employment consistent with the veteran's abilities, aptitudes, and interests); or
- (2) A person who was discharged or released from active duty because of a service-connected disability.

"Veteran of the Vietnam era" means a person who—

- (1) Served on active duty for a period of more than 180 days and was discharged or released from active duty with other than a dishonorable discharge, if any part of such active duty occurred—
 - (i) In the Republic of Vietnam between February 28, 1961, and May 7, 1975; or
 - (ii) Between August 5, 1964, and May 7, 1975, in all other cases; or

INITIALS: MAC & 
LESSOR GOVERNMENT

- (2) Was discharged or released from active duty for a service-connected disability if any part of the active duty was performed—
- (i) In the Republic of Vietnam between February 28, 1961, and May 7, 1975; or
 - (ii) Between August 5, 1964, and May 7, 1975, in all other cases.

(b) *General.*

- (1) The Contractor shall not discriminate against the individual because the individual is a special disabled veteran, a veteran of the Vietnam era, or other eligible veteran, regarding any position for which the employee or applicant for employment is qualified. The Contractor shall take affirmative action to employ, advance in employment, and otherwise treat qualified special disabled veterans, veterans of the Vietnam era, and other eligible veterans without discrimination based upon their disability or veterans' status in all employment practices such as—

- (i) Recruitment, advertising, and job application procedures;
- (ii) Hiring, upgrading, promotion, award of tenure, demotion, transfer, layoff, termination, right of return from layoff and rehiring;
- (iii) Rate of pay or any other form of compensation and changes in compensation;
- (iv) Job assignments, job classifications, organizational structures, position descriptions, lines of progression, and seniority lists;
- (v) Leaves of absence, sick leave, or any other leave;
- (vi) Fringe benefits available by virtue of employment, whether or not administered by the Contractor;
- (vii) Selection and financial support for training, including apprenticeship, and on-the-job training under 38 U.S.C. 3687, professional meetings, conferences, and other related activities, and selection for leaves of absence to pursue training;
- (viii) Activities sponsored by the Contractor including social or recreational programs; and
- (ix) Any other term, condition, or privilege of employment.

- (2) The Contractor shall comply with the rules, regulations, and relevant orders of the Secretary of Labor issued under the Vietnam Era Veterans' Readjustment Assistance Act of 1972 (the Act), as amended (38 U.S.C. 4211 and 4212).

(c) *Listing openings.*

- (1) The Contractor shall immediately list all employment openings that exist at the time of the execution of this contract and those which occur during the performance of this contract, including those not generated by this contract, and including those occurring at an establishment of the Contractor other than the one where the contract is being performed, but excluding those of independently operated corporate affiliates, at an appropriate local public employment service office of the State wherein the opening occurs. Listing employment openings with the U.S. Department of Labor's America's Job Bank shall satisfy the requirement to list jobs with the local employment service office.

- (2) The Contractor shall make the listing of employment openings with the local employment service office at least concurrently with using any other recruitment source or effort and shall involve the normal obligations of placing a bona fide job order, including accepting referrals of veterans and nonveterans. This listing of employment openings does not require hiring any particular job applicant or hiring from any particular group of job applicants and is not intended to relieve the Contractor from any requirements of Executive orders or regulations concerning nondiscrimination in employment.

- (3) Whenever the Contractor becomes contractually bound to the listing terms of this clause, it shall advise the State public employment agency in each State where it has establishments of the name and location of each hiring location in the State. As long as the Contractor is contractually bound to these terms and has so advised the State agency, it need not advise the State agency of subsequent contracts. The Contractor may advise the State agency when it is no longer bound by this contract clause.

- (d) *Applicability.* This clause does not apply to the listing of employment openings that occur and are filled outside the 50 States, the District of Columbia, the Commonwealth of Puerto Rico, the Commonwealth of the Northern Mariana Islands, American Samoa, Guam, the Virgin Islands of the United States, and Wake Island.

INITIALS: mc & 
LESSOR GOVERNMENT

(e) *Postings.*

- (1) The Contractor shall post employment notices in conspicuous places that are available to employees and applicants for employment.
 - (2) The employment notices shall—
 - (i) State the rights of applicants and employees as well as the Contractor's obligation under the law to take affirmative action to employ and advance in employment qualified employees and applicants who are special disabled veterans, veterans of the Vietnam era, and other eligible veterans; and
 - (ii) Be in a form prescribed by the Deputy Assistant Secretary for Federal Contract Compliance Programs, Department of Labor (Deputy Assistant Secretary of Labor), and provided by or through the Contracting Officer.
 - (3) The Contractor shall ensure that applicants or employees who are special disabled veterans are informed of the contents of the notice (e.g., the Contractor may have the notice read to a visually disabled veteran, or may lower the posted notice so that it can be read by a person in a wheelchair).
 - (4) The Contractor shall notify each labor union or representative of workers with which it has a collective bargaining agreement, or other contract understanding, that the Contractor is bound by the terms of the Act and is committed to take affirmative action to employ, and advance in employment, qualified special disabled veterans, veterans of the Vietnam era, and other eligible veterans.
- (f) *Noncompliance.* If the Contractor does not comply with the requirements of this clause, the Government may take appropriate actions under the rules, regulations, and relevant orders of the Secretary of Labor issued pursuant to the Act.
- (g) *Subcontracts.* The Contractor shall insert the terms of this clause in all subcontracts or purchase orders of \$25,000 or more unless exempted by rules, regulations, or orders of the Secretary of Labor. The Contractor shall act as specified by the Deputy Assistant Secretary of Labor to enforce the terms, including action for noncompliance.

16. 52.222-36 AFFIRMATIVE ACTION FOR WORKERS WITH DISABILITIES (JUN 1998)

(Applicable to leases over \$10,000.)

(a) *General.*

- (1) Regarding any position for which the employee or applicant for employment is qualified, the Contractor shall not discriminate against any employee or applicant because of physical or mental disability. The Contractor agrees to take affirmative action to employ, advance in employment and otherwise treat qualified individuals with disabilities without discrimination based upon their physical or mental disability in all employment practices such as—
 - (i) Recruitment, advertising, and job application procedures;
 - (ii) Hiring, upgrading, promotion, award of tenure, demotion, transfer, layoff, termination, right of return from layoff, and rehiring;
 - (iii) Rates of pay or any other form of compensation and changes in compensation;
 - (iv) Job assignments, job classifications, organizational structures, position descriptions, lines of progression, and seniority lists;
 - (v) Leaves of absence, sick leave, or any other leave;
 - (vi) Fringe benefits available by virtue of employment, whether or not administered by the Contractor;
 - (vii) Selection and financial support for training, including apprenticeships, professional meetings, conferences, and other related activities, and selection for leaves of absence to pursue training
 - (viii) Activities sponsored by the Contractor, including social or recreational programs; and
 - (ix) Any other term, condition, or privilege of employment.
- (2) The Contractor agrees to comply with the rules, regulations, and relevant orders of the Secretary of Labor (Secretary) issued under the Rehabilitation Act of 1973 (29 U.S.C. 793) (the Act), as amended.

INITIALS:

LESSOR

&

GOVERNMENT

(b) *Postings.*

- (1) The Contractor agrees to post employment notices stating—
 - (i) the Contractor's obligation under the law to take affirmative action to employ and advance in employment qualified individuals with disabilities and
 - (ii) the rights of applicants and employees.
 - (2) These notices shall be posted in conspicuous places that are available to employees and applicants for employment. The Contractor shall ensure that applicants and employees with disabilities are informed of the contents of the notice (e.g., the Contractor may have the notice read to a visually disabled individual, or may lower the posted notice so that it might be read by a person in a wheelchair). The notices shall be in a form prescribed by the Deputy Assistant Secretary for Federal Contract Compliance of the U.S. Department of Labor (Deputy Assistant Secretary) and shall be provided by or through the Contracting Officer.
 - (3) The Contractor shall notify each labor union or representative of workers with which it has a collective bargaining agreement or other contract understanding, that the Contractor is bound by the terms of Section 503 of the Act and is committed to take affirmative action to employ, and advance in employment, qualified individuals with physical or mental disabilities.
- (c) *Noncompliance.* If the Contractor does not comply with the requirements of this clause, appropriate actions may be taken under the rules, regulations, and relevant orders of the Secretary issued pursuant to the Act.
- (d) *Subcontracts.* The Contractor shall include the terms of this clause in every subcontract or purchase order in excess of \$10,000 unless exempted by rules, regulations, or orders of the Secretary. The Contractor shall act as specified by the Deputy Assistant Secretary to enforce the terms, including action for noncompliance.

17. **52.222-37 EMPLOYMENT REPORTS ON SPECIAL DISABLED VETERANS, VETERANS OF THE VIETNAM ERA, AND OTHER ELIGIBLE VETERANS (DEC 2001)**

(Applicable to leases over \$25,000.)

- (a) Unless the Contractor is a State or local government agency, the Contractor shall report at least annually, as required by the Secretary of Labor, on—
- (1) The number of special disabled veterans, the number of veterans of the Vietnam era, and other eligible veterans in the workforce of the Contractor by job category and hiring location; and
 - (2) The total number of new employees hired during the period covered by the report, and of the total, the number of special disabled veterans, the number of veterans of the Vietnam era, and the number of other eligible veterans; and
 - (3) The maximum number and the minimum number of employees of the Contractor during the period covered by the report.
- (b) The Contractor shall report the above items by completing the Form VETS-100, entitled "Federal Contractor Veterans' Employment Report (VETS-100 Report)."
- (c) The Contractor shall submit VETS-100 Reports no later than September 30 of each year beginning September 30, 1988.
- (d) The employment activity report required by paragraph (a)(2) of this clause shall reflect total hires during the most recent 12-month period as of the ending date selected for the employment profile report required by paragraph (a)(1) of this clause. Contractors may select an ending date—
- (1) As of the end of any pay period between July 1 and August 31 of the year the report is due; or

INITIALS: Mc & 
LESSOR GOVERNMENT

- (2) As of December 31, if the Contractor has prior written approval from the Equal Employment Opportunity Commission to do so for purposes of submitting the Employer Information Report EEO-1 (Standard Form 100).
- (e) The Contractor shall base the count of veterans reported according to paragraph (a) of this clause on voluntary disclosure. Each Contractor subject to the reporting requirements at 38 U.S.C. 4212 shall invite all special disabled veterans, veterans of the Vietnam era, and other eligible veterans who wish to benefit under the affirmative action program at 38 U.S.C. 4212 to identify themselves to the Contractor. The invitation shall state that—
- (1) The information is voluntarily provided;
 - (2) The information will be kept confidential;
 - (3) Disclosure or refusal to provide the information will not subject the applicant or employee to any adverse treatment; and
 - (4) The information will be used only in accordance with the regulations promulgated under 38 U.S.C. 4212.
- (f) The Contractor shall insert the terms of this clause in all subcontracts or purchase orders of \$25,000 or more unless exempted by rules, regulations, or orders of the Secretary of Labor.

18. 52.232-23 ASSIGNMENT OF CLAIMS (JAN 1986)

(Applicable to leases over \$2,500.)

- (a) The Contractor, under the Assignment of Claims Act, as amended, 31 U.S.C. 3727, 41 U.S.C. 15 (hereafter referred to as "the Act"), may assign its right to be paid amounts due or to become due as a result of the performance of this contract to a bank, trust company, or other financing institution, including any Federal lending agency. The assignee under such an assignment may thereafter further assign or reassign its right under the original assignment to any type of financing institution described in the preceding sentence.
- (b) Any assignment or reassignment authorized under the Act and this clause shall cover all unpaid amounts payable under this contract, and shall not be made to more than one party, except that an assignment or reassignment may be made to one party as agent or trustee for two or more parties participating in the financing of this contract.
- (c) The Contractor shall not furnish or disclose to any assignee under this contract any classified document (including this contract) or information related to work under this contract until the Contracting Officer authorizes such in writing.

19. 552.232-75 PROMPT PAYMENT (SEP 1999)

The Government will make payments under the terms and conditions specified in this clause. Payment shall be considered as being made on the day a check is dated or an electronic funds transfer is made. All days referred to in this clause are calendar days, unless otherwise specified.

- (a) *Payment due date.*
- (1) *Rental payments.* Rent shall be paid monthly in arrears and will be due on the first workday of each month, and only as provided for by the lease.
 - (i) When the date for commencement of rent falls on the 15th day of the month or earlier, the initial monthly rental payment under this contract shall become due on the first workday of the month following the month in which the commencement of the rent is effective.
 - (ii) When the date for commencement of rent falls after the 15th day of the month, the initial monthly rental payment under this contract shall become due on the first workday of the second month following the month in which the commencement of the rent is effective.
 - (2) *Other payments.* The due date for making payments other than rent shall be the later of the following two events:

INITIALS: mc & 
LESSOR GOVERNMENT

- (i) The 30th day after the designated billing office has received a proper invoice from the Contractor.
- (ii) The 30th day after Government acceptance of the work or service. However, if the designated billing office fails to annotate the invoice with the actual date of receipt, the invoice payment due date shall be deemed to be the 30th day after the Contractor's invoice is dated, provided a proper invoice is received and there is no disagreement over quantity, quality, or Contractor compliance with contract requirements.

(b) *Invoice and inspection requirements for payments other than rent.*

- (1) The Contractor shall prepare and submit an invoice to the designated billing office after completion of the work. A proper invoice shall include the following items:
 - (i) Name and address of the Contractor.
 - (ii) Invoice date.
 - (iii) Lease number.
 - (iv) Government's order number or other authorization.
 - (v) Description, price, and quantity of work or services delivered.
 - (vi) Name and address of Contractor official to whom payment is to be sent (must be the same as that in the remittance address in the lease or the order.)
 - (vii) Name (where practicable), title, phone number, and mailing address of person to be notified in the event of a defective invoice.
- (2) The Government will inspect and determine the acceptability of the work performed or services delivered within 7 days after the receipt of a proper invoice or notification of completion of the work or services unless a different period is specified at the time the order is placed. If actual acceptance occurs later, for the purpose of determining the payment due date and calculation of interest, acceptance will be deemed to occur on the last day of the 7-day inspection period. If the work or service is rejected for failure to conform to the technical requirements of the contract, the 7 days will be counted beginning with receipt of a new invoice or notification. In either case, the Contractor is not entitled to any payment or interest unless actual acceptance by the Government occurs.

(c) *Interest Penalty.*

- (1) An interest penalty shall be paid automatically by the Government, without request from the Contractor, if payment is not made by the due date.
- (2) The interest penalty shall be at the rate established by the Secretary of the Treasury under Section 12 of the Contract Disputes Act of 1978 (41 U.S.C. 611) that is in effect on the day after the due date. This rate is referred to as the "Renegotiation Board Interest Rate," and it is published in the *Federal Register* semiannually on or about January 1 and July 1. The interest penalty shall accrue daily on the payment amount approved by the Government and be compounded in 30-day increments inclusive from the first day after the due date through the payment date.
- (3) Interest penalties will not continue to accrue after the filing of a claim for such penalties under the clause at 52.233-1, Disputes, or for more than 1 year. Interest penalties of less than \$1.00 need not be paid.
- (4) Interest penalties are not required on payment delays due to disagreement between the Government and Contractor over the payment amount or other issues involving contract compliance or on amounts temporarily withheld or retained in accordance with the terms of the contract. Claims involving disputes, and any interest that may be payable, will be resolved in accordance with the clause at 52.233-1, Disputes.

20. 552.232-76 ELECTRONIC FUNDS TRANSFER PAYMENT (MAR 2000) (VARIATION)

- (a) The Government will make payments under this lease by electronic funds transfer (EFT). The Lessor must, no later than 30 days before the first payment:
 - (1) Designate a financial institution for receipt of EFT payments.
 - (2) Submit this designation to the Contracting Officer or other Government official, as directed.

INITIALS: MC & 
LESSOR GOVERNMENT

- (b) The Lessor must provide the following information:
- (1) The American Bankers Association 9-digit identifying number for Automated Clearing House (ACH) transfers of the financing institution receiving payment if the institution has access to the Federal Reserve Communications System.
 - (2) Number of account to which funds are to be deposited.
 - (3) Type of depositor account ("C" for checking, "S" for savings).
 - (4) If the Lessor is a new enrollee to the EFT system, the Lessor must complete and submit Form SF 3881, ACH Vendor/Miscellaneous Payment Enrollment Form, before payment can be processed.
- (c) If the Lessor, during the performance of this contract, elects to designate a different financial institution for the receipt of any payment, the appropriate Government official must receive notice of such change and the required information specified above no later than 30 days before the date such change is to become effective.
- (d) The documents furnishing the information required in this clause must be dated and contain the:
- (1) Signature, title, and telephone number of the Lessor or the Lessor's authorized representative.
 - (2) Lessor's name.
 - (3) Lease number.
- (e) Lessor's failure to properly designate a financial institution or to provide appropriate payee bank account information may delay payments of amounts otherwise properly due.

21. 52.233-1 DISPUTES (JUL 2002)

- (a) This contract is subject to the Contract Disputes Act of 1978, as amended (41 U.S.C. 601-613).
- (b) Except as provided in the Act, all disputes arising under or relating to this contract shall be resolved under this clause.
- (c) "Claim," as used in this clause, means a written demand or written assertion by one of the contracting parties seeking, as a matter of right, the payment of money in a sum certain, the adjustment or interpretation of contract terms, or other relief arising under or relating to this contract. However, a written demand or written assertion by the Contractor seeking the payment of money exceeding \$100,000 is not a claim under the Act until certified. A voucher, invoice, or other routine request for payment that is not in dispute when submitted is not a claim under the Act. The submission may be converted to a claim under the Act, by complying with the submission and certification requirements of this clause, if it is disputed either as to liability or amount or is not acted upon in a reasonable time.
- (d) (1) A claim by the Contractor shall be made in writing and, unless otherwise stated in this contract, submitted within 6 years after accrual of the claim to the Contracting Officer for a written decision. A claim by the Government against the Contractor shall be subject to a written decision by the Contracting Officer.
- (2) (i) The Contractor shall provide the certification specified in paragraph (d)(2)(iii) of this clause when submitting any claim exceeding \$100,000.
- (ii) The certification requirement does not apply to issues in controversy that have not been submitted as all or part of a claim.
- (iii) The certification shall state as follows: "I certify that the claim is made in good faith; that the supporting data are accurate and complete to the best of my knowledge and belief; that the amount requested accurately reflects the contract adjustment for which the Contractor believes the Government is liable; and that I am duly authorized to certify the claim on behalf of the Contractor."

INITIALS: MC & [Signature]
LESSOR GOVERNMENT

- (3) The certification may be executed by any person duly authorized to bind the Contractor with respect to the claim.
- (e) For Contractor claims of \$100,000 or less, the Contracting Officer must, if requested in writing by the Contractor, render a decision within 60 days of the request. For Contractor-certified claims over \$100,000, the Contracting Officer must, within 60 days, decide the claim or notify the Contractor of the date by which the decision will be made.
- (f) The Contracting Officer's decision shall be final unless the Contractor appeals or files a suit as provided in the Act.
- (g) If the claim by the Contractor is submitted to the Contracting Officer or a claim by the Government is presented to the Contractor, the parties, by mutual consent, may agree to use alternative dispute resolution (ADR). If the Contractor refuses an offer for ADR, the Contractor shall inform the Contracting Officer, in writing, of the Contractor's specific reasons for rejecting the offer.
- (h) The Government shall pay interest on the amount found due and unpaid from (1) the date that the Contracting Officer receives the claim (certified, if required); or (2) the date that payment otherwise would be due, if that date is later, until the date of payment. With regard to claims having defective certifications, as defined in FAR 33.201, interest shall be paid from the date that the Contracting Officer initially receives the claim. Simple interest on claims shall be paid at the rate, fixed by the Secretary of the Treasury as provided in the Act, which is applicable to the period during which the Contracting Officer receives the claim and then at the rate applicable for each 6-month period as fixed by the Treasury Secretary during the pendency of the claim.
- (i) The Contractor shall proceed diligently with performance of this contract, pending final resolution of any request for relief, claim, appeal, or action arising under the contract, and comply with any decision of the Contracting Officer.

22. 52.215-10 PRICE REDUCTION FOR DEFECTIVE COST OR PRICING DATA (OCT 1997)

(Applicable when cost or pricing data are required for work or services over \$500,000.)

- (a) If any price, including profit or fee, negotiated in connection with this contract, or any cost reimbursable under this contract, was increased by any significant amount because—
 - (1) The Contractor or a subcontractor furnished cost or pricing data that were not complete, accurate, and current as certified in its Certificate of Current Cost or Pricing Data;
 - (2) A subcontractor or prospective subcontractor furnished the Contractor cost or pricing data that were not complete, accurate, and current as certified in the Contractor's Certificate of Current Cost or Pricing Data; or
 - (3) Any of these parties furnished data of any description that were not accurate, the price or cost shall be reduced accordingly and the contract shall be modified to reflect the reduction.
- (b) Any reduction in the contract price under paragraph (a) of this clause due to defective data from a prospective subcontractor that was not subsequently awarded the subcontract shall be limited to the amount, plus applicable overhead and profit markup, by which—
 - (1) The actual subcontract; or
 - (2) The actual cost to the Contractor, if there was no subcontract, was less than the prospective subcontract cost estimate submitted by the Contractor; *provided*, that the actual subcontract price was not itself affected by defective cost or pricing data.
- (c) (1) If the Contracting Officer determines under paragraph (a) of this clause that a price or cost reduction should be made, the Contractor agrees not to raise the following matters as a defense:
 - (i) The Contractor or subcontractor was a sole source supplier or otherwise was in a superior bargaining position and thus the price of the contract would not have been modified even if accurate, complete, and current cost or pricing data had been submitted.
 - (ii) The Contracting Officer should have known that the cost or pricing data in issue were defective even though the Contractor or subcontractor took no affirmative action to bring the character of the data to the attention of the Contracting Officer.

INITIALS: Mc & [Signature]
LESSOR GOVERNMENT

- (iii) The contract was based on an agreement about the total cost of the contract and there was no agreement about the cost of each item procured under the contract.
 - (iv) The Contractor or subcontractor did not submit a Certificate of Current Cost or Pricing Data.
- (2) (i) Except as prohibited by subdivision (c)(2)(ii) of this clause, an offset in an amount determined appropriate by the Contracting Officer based upon the facts shall be allowed against the amount of a contract price reduction if—
- (A) The Contractor certifies to the Contracting Officer that, to the best of the Contractor's knowledge and belief, the Contractor is entitled to the offset in the amount requested; and
 - (B) The Contractor proves that the cost or pricing data were available before the "as of" date specified on its Certificate of Current Cost or Pricing Data, and that the data were not submitted before such date.
- (ii) An offset shall not be allowed if—
- (A) The understated data were known by the Contractor to be understated before the "as of" date specified on its Certificate of Current Cost or Pricing Data; or
 - (B) The Government proves that the facts demonstrate that the contract price would not have increased in the amount to be offset even if the available data had been submitted before the "as of" date specified on its Certificate of Current Cost or Pricing Data.
- (d) If any reduction in the contract price under this clause reduces the price of items for which payment was made prior to the date of the modification reflecting the price reduction, the Contractor shall be liable to and shall pay the United States at the time such overpayment is repaid—
- (1) Simple interest on the amount of such overpayment to be computed from the date(s) of overpayment to the Contractor to the date the Government is repaid by the Contractor at the applicable underpayment rate effective for each quarter prescribed by the Secretary of the Treasury under 26 U.S.C. 6621(a)(2); and
 - (2) A penalty equal to the amount of the overpayment, if the Contractor or subcontractor knowingly submitted cost or pricing data that were incomplete, inaccurate, or noncurrent.

23. 52.215-12 SUBCONTRACTOR COST OR PRICING DATA (OCT 1997)

(Applicable when the clause at FAR 52.215-10 is applicable.)

- (a) Before awarding any subcontract expected to exceed the threshold for submission of cost or pricing data at FAR 15.403-4, on the date of agreement on price or the date of award, whichever is later; or before pricing any subcontract modification involving a pricing adjustment expected to exceed the threshold for submission of cost or pricing data at FAR 15.403-4, the Contractor shall require the subcontractor to submit cost or pricing data (actually or by specific identification in writing), unless an exception under FAR 15.403-1 applies.
- (b) The Contractor shall require the subcontractor to certify in substantially the form prescribed in FAR 15.406-2 that, to the best of its knowledge and belief, the data submitted under paragraph (a) of this clause were accurate, complete, and current as of the date of agreement on the negotiated price of the subcontract or subcontract modification.
- (c) In each subcontract that exceeds the threshold for submission of cost or pricing data at FAR 15.403-4, when entered into, the Contractor shall insert either—
 - (1) The substance of this clause, including this paragraph (c), if paragraph (a) of this clause requires submission of cost or pricing data for the subcontract; or
 - (2) The substance of the clause at FAR 52.215-13, Subcontractor Cost or Pricing Data—Modifications.

INITIALS: MC & [Signature]
LESSOR GOVERNMENT

EXHIBIT C

REPRESENTATIONS AND CERTIFICATIONS (Short Form) (Simplified Acquisition of Leasehold Interests in Real Property for Leases Up to \$100,000 Annual Rent)	Solicitation Number 09WBN0016L	Dated
--	-----------------------------------	-------

Complete appropriate boxes, sign the form, and attach to offer.

The Offeror makes the following Representations and Certifications. NOTE: The "Offeror," as used on this form, is the owner of the property offered, not an individual or agent representing the owner.

1. SMALL BUSINESS REPRESENTATION (JAN 2007)

- (a) (1) The North American Industry Classification System (NAICS) code for this acquisition is 531190.
- (2) The small business size standard is \$19.0 Million in annual average gross revenue of the concern for the last 3 fiscal years.
- (3) The small business size standard for a concern which submits an offer in its own name, other than on a construction or service contract, but which proposes to furnish a product which it did not itself manufacture, is 500 employees.

(b) Representations.

- (1) The Offeror represents as part of its offer that it ☐ is, ☒ is not a small business concern.
- (2) [Complete only if the Offeror represented itself as a small business concern in paragraph (b)(1) of this provision.] The Offeror represents, for general statistical purposes, that it ☐ is, ☐ is not, a small disadvantaged business concern as defined in 13 CFR 124.1002.
- (3) [Complete only if the Offeror represented itself as a small business concern in paragraph (b)(1) of this provision.] The Offeror represents as part of its offer that it ☐ is, ☐ is not a women-owned small business concern.
- (4) [Complete only if the Offeror represented itself as a small business concern in paragraph (b)(1) of this provision.] The Offeror represents as part of its offer that it ☐ is, ☐ is not a veteran-owned small business concern.
- (5) [Complete only if the Offeror represented itself as a veteran-owned small business concern in paragraph (b)(4) of this provision.] The Offeror represents as part of its offer that it ☐ is, ☐ is not a service-disabled veteran-owned small business concern.
- (6) [Complete only if the Offeror represented itself as a small business concern in paragraph (b)(1) of this provision.] The Offeror represents, as part of its offer, that—
- (i) It ☐ is, ☐ is not a HUBZone small business concern listed, on the date of this representation, on the List of Qualified HUBZone Small Business Concerns maintained by the Small Business Administration, and no material change in ownership and control, principal office, or HUBZone employee percentage has occurred since it was certified by the Small Business Administration in accordance with 13 CFR part 126; and
- (ii) It ☐ is, ☐ is not a joint venture that complies with the requirements of 13 CFR part 126, and the representation in paragraph (b)(6)(i) of this provision is accurate for the HUBZone small business concern or concerns that are participating in the joint venture. [The Offeror shall enter the name or names of the HUBZone small business concern or concerns that are participating in the joint venture: _____.] Each HUBZone small business concern participating in the joint venture shall submit a separate signed copy of the HUBZone representation.

INITIALS:

mc
LESSOR

& [Signature]
GOVERNMENT

EXHIBIT C

2. 52.222-22 - PREVIOUS CONTRACTS AND COMPLIANCE REPORTS (FEB 1999)

(Applicable to leases over \$10,000.)

The Offeror represents that—

- (a) It ☐ has, ☐ has not participated in a previous contract or subcontract subject either to the Equal Opportunity clause of this solicitation;
- (b) It ☐ has, ☐ has not filed all required compliance reports; and
- (c) Representations indicating submission of required compliance reports, signed by proposed subcontractors, will be obtained before subcontract awards. (Approved by OMB under Control Number 1215-0072.)

3. 52.222-25 - AFFIRMATIVE ACTION COMPLIANCE (APR 1984)

(Applicable to leases over \$10,000 and which include the clause at FAR 52.222-26, Equal Opportunity.)

The Offeror represents that—

- (a) It ☐ has developed and has on file, ☐ has not developed and does not have on file, at each establishment affirmative action programs required by the rules and regulations of the Secretary of Labor (41 CFR 60-1 and 60-2), or
- (b) It ☐ has not previously had contracts subject to the written affirmative action programs requirement of the rules and regulations of the Secretary of Labor. (Approved by OMB under Control Number 1215-0072.)

4. 52.203-11 - CERTIFICATION AND DISCLOSURE REGARDING PAYMENTS TO INFLUENCE CERTAIN FEDERAL TRANSACTIONS (SEP 2005)

(Applicable to leases over \$100,000.)

- (a) The definitions and prohibitions contained in the clause, at FAR 52.203-12, Limitation on Payments to Influence Certain Federal Transactions, included in this solicitation, are hereby incorporated by reference in paragraph (b) of this certification.
- (b) The Offeror, by signing its offer, hereby certifies to the best of his or her knowledge and belief that on or after December 23, 1989, —
 - (1) No Federal appropriated funds have been paid or will be paid to any person for influencing or attempting to influence an officer or employee of any agency, a Member of Congress, an officer or employee of Congress, or an employee of a Member of Congress on his or her behalf in connection with the awarding of a contract;
 - (2) If any funds other than Federal appropriated funds (including profit or fee received under a covered Federal transaction) have been paid, or will be paid, to any person for influencing or attempting to influence an officer or employee of any agency, a Member of Congress, an officer or employee of Congress, or an employee of a Member of Congress on his or her behalf in connection with this solicitation, the Offeror shall complete and submit, with its offer, OMB standard form LLL, Disclosure of Lobbying Activities, to the Contracting Officer; and
 - (3) He or she will include the language of this certification in all subcontract awards at any tier and require that all recipients of subcontract awards in excess of \$100,000 shall certify and disclose accordingly.
- (c) Submission of this certification and disclosure is a prerequisite for making or entering into this contract imposed by section 1352, title 31, United States Code. Any person who makes an expenditure prohibited under this provision or who fails to file or amend the disclosure form to be filed or amended by this provision, shall be subject to a civil penalty of not less than \$10,000, and not more than \$100,000, for each such failure.

INITIALS:

LESSOR

&

GOVERNMENT

EXHIBIT C

5. 52.204-3 - TAXPAYER IDENTIFICATION (OCT 1998)(a) *Definitions.*

"Common parent," as used in this provision, means that corporate entity that owns or controls an affiliated group of corporations that files its Federal income tax returns on a consolidated basis, and of which the Offeror is a member.

"Taxpayer Identification Number (TIN)," as used in this provision, means the number required by the Internal Revenue Service (IRS) to be used by the Offeror in reporting income tax and other returns. The TIN may be either a Social Security Number or an Employer Identification Number.

- (b) All Offerors must submit the information required in paragraphs (d) through (f) of this provision to comply with debt collection requirements of 31 U.S.C. 7701(c) and 3325(d), reporting requirements of 26 U.S.C. 6041, 6041A, and 6050M, and implementing regulations issued by the IRS. If the resulting contract is subject to the payment reporting requirements described in Federal Acquisition Regulation (FAR) 4.904, the failure or refusal by the Offeror to furnish the information may result in a 31 percent reduction of payments otherwise due under the contract.

- (c) The TIN may be used by the Government to collect and report on any delinquent amounts arising out of the Offeror's relationship with the Government (31 U.S.C. 7701(c)(3)). If the resulting contract is subject to the payment reporting requirements described in FAR 4.904, the TIN provided hereunder may be matched with IRS records to verify the accuracy of the Offeror's TIN.

(d) *Taxpayer Identification Number (TIN).*

- ☒ TIN: 95-6000776
☐ TIN has been applied for.
☐ TIN is not required because:
☐ Offeror is a nonresident alien, foreign corporation, or foreign partnership that does not have income effectively connected with the conduct of a trade or business in the United States and does not have an office or place of business or a fiscal paying agent in the United States;
☐ Offeror is an agency or instrumentality of a foreign government;
☐ Offeror is an agency or instrumentality of the Federal government;

(e) *Type of organization.*

- ☐ Sole proprietorship; ☒ Government entity (Federal, State, or local);
☐ Partnership; ☐ Foreign government;
☐ Corporate entity (not tax-exempt); ☐ International organization per 26 CFR 1.6049-4;
☐ Corporate entity (tax-exempt); ☐ Other _____

(f) *Common Parent.*

- ☒ Offeror is not owned or controlled by a common parent as defined in paragraph (a) of this provision.
☐ Name and TIN of common parent:

Name _____

TIN _____

6. 52.204-6 - Data Universal Numbering System (DUNS) Number (OCT 2003)

- (a) The Offeror shall enter, in the block with its name and address on the cover page of its offer, the annotation "DUNS" or "DUNS+4" followed by the DUNS number or "DUNS+4" that identifies the Offeror's name and address exactly as stated in the offer. The DUNS number is a nine-digit number assigned by Dun and Bradstreet, Inc. The DUNS+4 is the DUNS number plus a 4-character suffix that may be assigned at the discretion of the Offeror to

INITIALS:

LESSOR

& GOVERNMENT

EXHIBIT C

establish additional CCR records for identifying alternative Electronic Funds Transfer (EFT) accounts (see Subpart 32.11) for the same parent concern.

- (b) If the Offeror does not have a DUNS number, it should contact Dun and Bradstreet directly to obtain one.
- (1) An Offeror may obtain a DUNS number—
- (i) If located within the United States, by calling Dun and Bradstreet at 1-866-705-5711 or via the Internet at <http://www.dnb.com>; or
 - (ii) If located outside the United States, by contacting the local Dun and Bradstreet office.
- (2) The Offeror should be prepared to provide the following information:
- (i) Company legal business name.
 - (ii) Tradestyle, doing business, or other name by which your entity is commonly recognized.
 - (iii) Company physical street address, city, state and zip code.
 - (iv) Company mailing address, city, state and zip code (if separate from physical).
 - (v) Company telephone number.
 - (vi) Date the company was started.
 - (vii) Number of employees at your location.
 - (viii) Chief executive officer/key manager.
 - (ix) Line of business (industry).
 - (x) Company Headquarters name and address (reporting relationship within your entity).

7. DUNS NUMBER (JUN 2004)

Notwithstanding the above instructions, in addition to inserting the DUNS Number on the offer cover page, the Offeror shall also provide its DUNS Number as part of this submission:

DUNS #

826399297

8. CENTRAL CONTRACTOR REGISTRATION (JAN 2007)

The Central Contractor Registration (CCR) System is a centrally located, searchable database which assists in the development, maintenance, and provision of sources for future procurements. The Offeror must be registered in the CCR prior to lease award. The Offeror shall register via the Internet at <http://www.ccr.gov>. To remain active, the Offeror/Lessor is required to update or renew its registration annually.

☐ Registration Active and Copy Attached

☐ Will Activate Registration and Submit Copy to the Government Prior to Award

OFFEROR OR AUTHORIZED REPRESENTATIVE	NAME, ADDRESS (INCLUDING ZIP CODE) NAME <u>Lacey Pickett</u> STREET <u>1200 Third Ave #1700</u> CITY, STATE, ZIP <u>San Diego CA</u> <u>92101</u>	TELEPHONE NUMBER <u>619-236-6062</u>
	Signature _____	Date _____

INITIALS:

LESSOR

&

GOVERNMENT

EXHIBIT D -- Equipment

One (1) rack of equipment located in an equipment shelter.

Two (2) antennas – One 18 foot Omni Whip and One 3 foot reflector located on Rohm tower.

mc

A handwritten signature, possibly reading "mc", followed by a stylized, looped flourish or mark.

EXHIBIT E - Interference Protection Requirements

- a. Interference. Prior to the Commencement Date or at any time during the Term of this Lease, LESSEE may be required to provide an intermodulation report ("Report") to CITY. This Report shall include the calculation parameters used to compile the Report, all intermodulation "hits," a brief description of the results of the intermodulation calculations; a list of possible interference situations that may result from the proposed Communications Equipment; transmission frequencies that are currently being operated at the Site, and similar or other relevant data from other permittees/lessees/users operating on-site. The information required to compile the Report, including intermodulation parameters and currently known transmission frequencies at the Site may be obtained from CITY'S Information Technology and Communications Division (IT&C). CITY is not responsible for any omitted data provided for the purpose of creating the Report. The Report shall be provided to IT&C, Senior Communications Engineer.
- b. City of San Diego Land Radio/Electronic Use "On The Air" Test Instructions and Procedures. For the purpose of confirming interference situations calculated by the Report and for the discovery of any other actual interference situations, on-premises, pre-installation or pre-use tests may be required. The tests will determine whether or not radio frequency interference or degraded performance will result to any existing authorized radio/electronic type uses at the Site.

Pre-installation or pre-use Testing

- (1) It will be the responsibility of the LESSEE to notify all permittees/lessees/users at the Site of the tests and details of the tests, at least fourteen (14) days in advance of the test. A listing of all permittees/lessees/users operating at the Site may be obtained from CITY and used to compile a notification list.
- (a) The notification shall be in the form of a letter to each listed permittee/lessee/user giving a technical data summary of the test and shall specify the date and hour the test will start. The letter of notification shall request the permittees/lessees/users to have a qualified representative present for the test to observe for possible interference problems and with authority to sign an interference or noninterference certification on behalf of the permittee/lessee/user. Technical Data Summary and Test Results Certification sheets are included below.
- (b) A copy of these instructions, "City of San Diego Radio/Electronic Land Use On-The-Air Test Instructions and Procedures" shall be attached to each notification and it shall be noted in the notification letter.
- (c) Notification to permittees/lessees/users shall be sent via U.S. Mail, pre-paid First-Class postage, certified return receipt requested or hand delivered.
- (d) The notification letter to the IT&C Senior Communications Engineer shall include a list of all permittees/lessees/users notified.
- (2) Following the completion of the tests, LESSEE shall provide a letter to the IT&C Senior Communications Engineer stating the test results obtained from each permittee/lessee/user participating in the test and a list of those permittees/lessees/users who did not respond.
- (3) If a notified permittee/lessee/user fails to send a qualified representative to observe and participate in the tests, it will be assumed by the CITY that the permittee/lessee/user has assured themselves that their operations will not be affected.
- (4) It shall be the responsibility of LESSEE to make complete arrangements and conduct all tests in accordance with applicable Federal/FCC Rules and Regulations.

c. On-The-Air Tests - Technical Details

Pre-installation or pre-use on-the-air tests shall be conducted by the LESSEE under the following technical conditions:

- (1) The LESSEE'S transmitting and/or receiving equipment shall be of the type planned for final use at the Site.
 - (a) The transmitted RF power shall be the maximum to be used and authorized at the Site.
 - (b) On-the-air transmitter tests shall include the use of full allowable modulation.
 - (c) Antenna height(s), location(s) and type(s) shall be the same or comparable to the final installation plan.
- (2) Tests shall include on-the-air operation of all participating transmitter(s) and receiver(s) in all possible combinations with the LESSEE'S electronic equipment.
- (3) All tests will include testing with all frequencies planned for use by the LESSEE at the Site.

d. Radio Frequency Interference to City Radio Equipment

The radio equipment use proposed by the applicant shall not directly or indirectly result in degraded technical performance of the CITY'S existing radio equipment installed at the Site or used in the general area. Resulting degraded technical performance in this instance will include, but is not limited to:

- (1) Detectable or measurable received intermodulation
- (2) Audio distortion or noise
- (3) Receiver desensitization in excess of 3.0 dB with respect to 12dB SINAD test

e. Modifications to Equipment

LESSEE shall notify CITY prior to modifications to transmitting equipment that will change effective radiated power, transmitter frequency, transmitter modulation, or transmitter spurious and harmonic emissions. These modifications may require retest using this "On The Air" testing procedure and the newly proposed equipment.

f. Resulting Interference

Should an interference problem occur at the Site or in the nearby surrounding area as a result of LESSEE'S newly installed, retuned, or modified Communications Equipment, LESSEE shall be responsible for initiating mutually agreeable actions among the affected parties to mitigate or resolve the interference problem. CITY may recognize the right of prior authorized permittees/lessees/users and withhold approval or disallow use of a new, retuned, or modified installation pending settlement of the interference problems between LESSEE and other authorized users. CITY shall not be obligated for any loss, financial or otherwise, which may be incurred by LESSEE as a result of CITY withholding approval and LESSEE waives any claim for expense or loss which LESSEE might incur as a result of CITY withholding approval.

TECHNICAL DATA SUMMARY

One form to be completed per transmitter and supplied to all permittees/lessees/users operating at the facility.

DATE _____

LOCATION _____ APPLICANT _____

CALL SIGN _____ CONTACT NAME _____ PHONE _____

TRANSMITTER

RECEIVER

Manufacturer _____ Manufacturer _____

Model _____ Model _____

Emission _____ Radiated ERP _____ Watts

Transmit Frequency

Receiver Frequency

CTCSS or DCS

1. _____

1. _____

1. _____

2. _____

2. _____

2. _____

3. _____

3. _____

3. _____

4. _____

4. _____

4. _____

ANTENNA

TRANSMIT CAVITY FILTER

ISOLATOR

Make _____

Make _____

Make _____

Model/Type _____

Gain _____ dBd

Azimuth _____

REMARKS:

 MC

TEST RESULTS CERTIFICATION

Top section is to be completed and supplied to all permittees/lessees/users operating at the Site.
Bottom section is to be completed by each existing Site permittee/lessee/user after testing is finished.

SUBJECT: On the air" interference testing

SITE LOCATION _____

FREQUENCY _____

DATE OF TEST _____

TIME OF TEST _____

PROPOSED TRANSMITTER OWNED BY _____

TEST PERFORMED BY _____

Permittee/Lessee/User:

"On-the-air" interference testing has been completed at the above stated Site location. A qualified representative was present for the test to observe for possible interference problems.

With regard to the above test, this is to certify that objectionable radio frequency interference did did not
result during this test.

Details of interference: (if applicable)

Proposed technical resolution: (if applicable)

(Tenant)

(Tenant's Representative)

(Date)

EXHIBIT F: Installation Standards for Information, Technology and Communications Division Sites

- a. All waveguide and coaxial cable runs shall be installed and supported on the tower, cable ladder, and ice bridges using equivalent hardware and methods to those currently used on site.
- b. All waveguide and coaxial cable shall be installed in a neat manner with sweeping bends and straight runs on the tower cable ladder and ice bridges.
- c. Three ground kits shall be installed as follows: Near the antenna, where the coax transitions to horizontal at the junction between the cable ladder and ice bridge, and where the cable enters the building. Grounds shall be installed to shunt any lightning directly to earth ground.
- d. All antenna mounts and hardware utilized on towers and structures shall be hot-dip galvanized or stainless steel and of standard manufacture.
- e. All drawings submitted for installation approval shall clearly show the following items:
 - (1) A plot plan of the site to include the building and tower location with the proposed equipment shown in its proposed location.
 - (2) A tower drawing clearly showing the location of the proposed antenna and the routing of the waveguide or coax cable specifying grounding locations.
 - (3) If equipment is to be located inside the building, a drawing shall be provided showing the rack location of the equipment, an elevation drawing of the rack, and a plot plan of the equipment installed in the rack.
 - (4) A list of all equipment to be installed shall be provided. This list shall include the type and manufacturer of equipment, RF frequency, RF power, modulation type, RF filtering, antenna type, antenna model, antenna gain and azimuth, waveguide and/or coax cable length and AC power requirement including any HVAC.
- f. All transmitters shall have necessary protection to eliminate any RF degradation of the receive signal to any other user on the site, such as filtering and isolators.
- g. To minimize the number of antennas and waveguide or coax cables to be mounted on the tower, transmitter combining will be required whenever possible.
- h. All cabinets and racks shall be grounded to the site grounding system.
- i. Should CITY determine that a tower loading analysis is required, the requesting user shall have the tower analysis done at its expense and provide CITY with information on how the additional load to the tower will affect tower structural integrity.
- j. Tower Climbing: All tower climbing shall be done in compliance with all CAL-OSHA requirements.
- k. RF Radiation: Hazardous RF radiation levels may be encountered when climbing on existing antenna structures. Refer to FCC OET Bulletin 65. When it is necessary to climb on the antenna structure for installation or maintenance, contact the CITY'S IT&C Fixed Maintenance Supervisor at (619) 525-8650 for shutdown scheduling and procedures. Any equipment installed on the Site may at times require shutdown to allow maintenance personnel to access the antenna structure.
- l. Lessees shall provide CITY with shutdown procedures and 24-hour contact names and telephone numbers. In addition, should changes be made to the contact names and telephone numbers, the CITY shall be notified at least ten (10) days before the change.
- m. Access: For access to the site, contact CITY'S IT&C Fixed Maintenance Supervisor at (619) 525-8650. Keys will be issued as required. **DO NOT DUPLICATE KEYS.**

Handwritten signature and initials, possibly "MC", in the bottom left corner.

- n. Security: All sites are alarmed with silent alarms and monitored 24 hours per day by the Public Service Dispatch Center. When entering or leaving a building, call (619) 527-7660 or use the order wire dial #13 and identify yourself. Police respond to all unanswered alarms.
- o. Cleanup: All trash and debris shall be removed from the site at the end of each work day and upon completion of the project.
- p. A detailed construction schedule shall be provided to IT&C prior to any installation work.