

CITY OF SAN DIEGO
RIGHT OF ENTRY PERMIT
(Construction Activity)

This CITY OF SAN DIEGO RIGHT OF ENTRY PERMIT ("Permit") is entered into by and between the **CITY OF SAN DIEGO**, a California municipal corporation ("CITY"), and HomeFed Village 8, LLC, a Delaware limited liability company, ("PERMITTEE"), to be effective when signed by the parties and approved by the San Diego City Attorney (the "Effective Date").

RECITALS

- A. CITY owns, operates, and maintains an existing water transmission pipeline within the City of Chula Vista, commonly known as the Otay 2nd Pipeline; and
- B. PERMITTEE is the developer of certain real property commonly known as Otay Ranch Village 8 West in the City of Chula Vista and will be relocating the Otay 2nd Pipeline into the City of Chula Vista's new and existing public rights-of-way ("Project") pursuant to the Participation Agreement for the Design and Construction of the Otay 2nd Pipeline Relocation and Related Facilities, executed on March 11, 2015 between CITY and Otay Land Company, LLC, PERMITTEE's predecessor-in-interest, and on file in the Office of the City Clerk as Ordinance No. O-20464 ("Participation Agreement"); and
- C. CITY owns 18.6 acres of real property, commonly known as South San Diego Reservoir, at Village 8 West, Chula Vista, CA (APN 644-070-13) ("CITY Property").
- D. PERMITTEE has applied for a permit ("Grading and Water Pipeline Construction Permit") through the City of Chula Vista's Development Services Department ("CVDSD") to construct certain improvements for the Project. As a condition of the Grading and Water Pipeline Construction Permit, PERMITTEE requires use of a portion of CITY Property to construct improvements as more specifically described in the Permit Use below.

FOR VALUABLE CONSIDERATION, the sufficiency of which is acknowledged, the parties agree as follows:

- 1. **Definitions.** As used in this Permit, the following terms shall be defined as follows:
 - a. **"PERMITTEE"** shall mean HomeFed Village 8, LLC and its officers, employees, agents, contractors, subcontractors, and volunteers. PERMITTEE shall be responsible for all of PERMITTEE's officers, employees, agents, contractors, subcontractors and volunteers and ensure that they adhere to all conditions as stated in this Permit.
 - b. **"Permit Area"** shall mean that certain portion of CITY Property, as more particularly described and depicted in **Exhibit A: Permit Area**, attached hereto.
 - c. **"Permit Use"** shall mean the non-exclusive use of the Permit Area by PERMITTEE, solely for grading within the Permit Area, as required by the Grading and Water

Pipeline Construction Permit. Notwithstanding the foregoing, CITY has the right to enter and use the Permit Area as CITY deems necessary.

- i. PERMITTEE may use the Permit Area solely for the Permit Use and for no other purpose whatsoever without CITY's prior written consent in each instance. PERMITTEE may continuously occupy and use the Permit Area throughout the Term.
 - ii. The use of the Permit Area by PERMITTEE shall be limited to grading the Permit Area in accordance with the Grading and Water Pipeline Construction Permit. Subject to the terms and conditions of this Permit, CITY hereby grants permission to PERMITTEE and its officers, employees, agents, contractors, subcontractors and volunteers to enter upon and occupy the Permit Area solely for the Permit Use.
 - iii. Grading activities will consist of using earthmoving equipment such as Caterpillar C-657 earthmovers and D-9 bulldozers to excavate dirt and form new slopes and benches as depicted on the grading exhibit, as more particularly described and depicted in **Exhibit B: Grading Exhibit**, attached hereto. The new slopes will be constructed within the Permit Area in order to build benches (flatter areas) for public roads which are located adjacent to the CITY Property. Trenches will then be excavated in the roads in order to construct the new CITY water transmission mains as well as other utilities. During the grading process, soil technicians and CITY inspectors will be present to ensure the grading is being completed in accordance with the approved plans. Any fill areas will require water to be added to the soil to meet the compaction requirements. All erosion control mechanisms will be installed in accordance with the approved Storm Water Pollution Prevention Plan.
- d. "Term" shall mean three (3) years, commencing on the Effective Date.
2. Governmental Approvals. By entering into this Permit, neither CITY nor CITY's City Council is obligating itself to PERMITTEE or to any governmental agent, board, commission or agency with regard to any other discretionary action relating to PERMITTEE's occupancy, use, development, maintenance or restoration of the Permit Area. "Discretionary action" includes without limitation re-zonings, variances, environmental clearances and all other required governmental approvals.
 3. CITY's Consent, Discretion. CITY's consent or approval under this Permit shall mean the written consent or approval of CITY's Mayor, or his or her designee ("Mayor"), unless otherwise expressly provided herein or required by law. CITY's discretionary acts hereunder shall be made in the Mayor's discretion, unless otherwise expressly provided for herein or required by law.
 4. Nuisance and Noise Disturbances: PERMITTEE shall not use the Permit Area in any manner which, in the opinion of CITY creates a nuisance or disturbs the quiet enjoyment of persons

in the surrounding area or that violates CITY's Noise Abatement and Control Ordinance (Chapter 5, Article 9.5 of the San Diego Municipal Code, as amended from time to time).

5. Revocable License. This Permit is not a lease. It is a license to use CITY property, and may be revoked at will by CITY, in its sole discretion: (a) immediately upon written notice delivered to PERMITTEE if PERMITTEE breaches or defaults any of PERMITTEE's obligations under this Permit or in case of an emergency; or (b) upon reasonable prior written notice, but not less than three (3) days, delivered to PERMITTEE if for CITY's convenience. CITY shall not be obligated for any burden or loss, financial or otherwise, which may be incurred by PERMITTEE as a result of such revocation or the termination of this Permit.
 - a. PERMITTEE's Waiver. PERMITTEE expressly waives any claim against CITY and its elected officials, officers, employees, representatives and agents for any burden, expense or loss which PERMITTEE incurs as a result of CITY's revocation or termination of this Permit.
6. No Holdover. If PERMITTEE continues to occupy or use the Permit Area after the expiration or earlier termination of this Permit, such occupancy or use shall neither constitute a renewal or extension of this Permit, nor give PERMITTEE any rights in or to the Permit Area.
7. Termination. PERMITTEE may terminate this Permit for any reason upon thirty (30) days prior written notice delivered to CITY.
8. Restoration of Permit Area. Except as otherwise provided in this Permit and the Grading and Water Pipeline Construction Permit, prior to the expiration or as soon as practicable after termination of this Permit, PERMITTEE shall restore unimproved areas of the Permit Area to its condition as of the Effective Date of this Permit, normal wear and tear excepted.
9. Superior Interests. This Permit is subject to all liens, encumbrances, covenants, conditions, restrictions, reservations, contracts, permits and licenses, easements and rights-of-way pertaining to the Permit Area, whether or not of record. PERMITTEE shall obtain all licenses, permits and agreements from such third parties as may be or become necessary or reasonably advisable to allow its use of the Permit Area, relative to any such superior interest. If PERMITTEE's use of the Permit Area is or becomes inconsistent or incompatible with a preexisting, superior interest, PERMITTEE shall take such actions and pay all costs and expenses necessary to remove such inconsistency or incompatibility to the satisfaction of the holder of the superior interest.
10. Permit Fee. Permit Fee shall mean a one-time, non-refundable permit processing fee in the amount of Nine Hundred Eighty Dollars (\$980.00) due upon the Effective Date.
11. Monthly Rent. Monthly Rent is hereby waived because access to the Permit Area is necessary to satisfy the terms of the Participation Agreement.

12. Maintenance of the Permit Area. As it relates to PERMITTEE's actual use and activities, PERMITTEE shall, at PERMITTEE's sole cost and expense and to CITY's satisfaction, maintain the Permit Area in good order and repair and in a safe, healthy and sanitary condition. CITY shall not be required to make any improvements or repairs to the Permit Area. PERMITTEE and its officers, employees, agents and contractors shall not deposit any rubbish, debris, litter or other item that is not necessary for the approved Permit Use, at any time on the Permit Area. PERMITTEE shall immediately notify CITY of any rubbish, debris, litter or any other condition that affects the safety, health or sanitation of the Permit Area.
13. Fencing. As appropriate, PERMITTEE shall fence and screen the Permit Area to CITY's reasonable satisfaction. If certain areas are not practical to fence, fencing may be waived by agreement of the parties.
14. Inspection. CITY may at all times enter and inspect the Permit Area.
15. Improvements/Alterations. Except as expressly authorized by the Permit Uses and the Grading and Water Pipeline Construction Permit, PERMITTEE shall not construct any improvements, structures or installations on the Permit Area, and shall not alter the Permit Area without the express written consent of CITY.
16. Performance Bond. CITY shall require PERMITTEE to deposit with CITY, five (5) business days prior to commencement of any construction at the Permit Area, a faithful performance bond in the amount of one hundred percent (100%) of the estimated design and construction costs of the work to be performed. The bond may be in cash or may be a corporate surety bond or other security satisfactory to City. The bond shall insure that the construction to be commenced by the PERMITTEE shall be completed in accordance with the plans approved by CITY or, at the option of CITY that the uncompleted construction shall be removed and the Permit Area restored to a condition satisfactory to CITY. The bond or cash shall be held in trust by CITY for the purpose specified above, or at CITY's option may be placed in an escrow approved by CITY.
17. Payment Bond. Five (5) days prior to the commencement of any work on the Permit Area, the PERMITTEE shall deliver to CITY a payment bond (materials and labor bond) in an amount not less than one hundred percent (100%) of the total amount payable under the contract(s) for construction on the Permit Area to satisfy claims of material suppliers and of mechanics and laborers employed on the contract(s) for construction on the Permit Area. The bond shall be provided in compliance with California Civil Code sections 9550-9566. The bond shall be executed by an admitted surety, consistent with California Code of Civil Procedure section 995.670, that is authorized by the State of California Department of Insurance to transact surety insurance in the State. PERMITTEE shall maintain the bond in full force and effect until all improvements for the construction on the Permit Area are accepted by CITY and until all claims for materials and labor are paid, and must otherwise comply with the Government Code. Should the bond become insufficient, PERMITTEE shall renew, or cause the renewal of, the bond within ten (10) calendar days after receiving notice from CITY.

18. PERMITTEE shall obtain and maintain throughout the term of this Permit, at its sole cost and expense, all insurance required by this Permit. PERMITTEE's liabilities under this Permit, including without limitation PERMITTEE's indemnity obligations, shall not be deemed limited in any way to the insurance coverage required herein. PERMITTEE's maintenance of the required insurance coverage is a material consideration for this Permit. Notwithstanding any provision of this Permit to the contrary, if PERMITTEE fails to maintain or renew the insurance coverage required herein, or fails to deliver evidence of same to CITY, PERMITTEE shall be in default of this Permit. PERMITTEE shall not modify any policy or endorsement thereto which increases CITY's exposure to loss. PERMITTEE shall obtain and deliver to CITY's Real Estate Assets Department a current certificate of insurance and relevant endorsements for (and subject to CITY's reasonable written approval of same):
- a. Commercial General Liability Insurance ("CGL") written on an ISO Occurrence form CG 00 01 07 98 or an equivalent form providing coverage at least as broad which shall cover liability arising from any and all personal injury, including death, and property damage with limits of at least One Million Dollars (\$1,000,000) per occurrence, subject to an annual aggregate of at least Two Million Dollars (\$2,000,000), with an excess liability policy of Ten Million Dollars (\$10,000,000). There shall be no endorsement or modification of the CGL limiting the scope of coverage for either insured vs. insured claims or contractual liability. All defense costs shall be outside the limits of the policy.
 - b. Commercial Automobile Liability Insurance, providing coverage for all bodily injury, including death, and property damage on an ISO form CA 00 01 12 90 or a later version of such form or an equivalent form providing coverage at least as broad for a combined single limit of at least One Million Dollars (\$1,000,000) per occurrence. Such insurance shall cover liability arising out of any vehicle (including owned, hired, and non-owned vehicles) operated in performing any and all work pursuant to this Permit.
 - c. Workers' Compensation Insurance, as required by applicable laws, for all of PERMITTEE's employees who are subject to this Permit, with employers' liability coverage with a limit of at least One Million Dollars (\$1,000,000), and an endorsement that the insurer waives the right of subrogation against The City of San Diego and its elected officials, officers, employees, representatives and agents.
 - d. Additional Insureds. To the fullest extent allowed by law, including without limitation California Insurance Code section 11580.04, each policy must be endorsed to include as an insured "The City of San Diego and its elected officials, officers, employees, representatives and agents" with respect to liability arising out of: (i) ongoing operations performed by PERMITTEE or on PERMITTEE's behalf; (ii) PERMITTEE's products; or (iii) PERMITTEE's work, including without limitation PERMITTEE's completed operations performed by PERMITTEE or on PERMITTEE's behalf.

- e. **Primary & Non-Contributory.** Each policy must be endorsed to provide that the insurance afforded by Commercial General Liability policies is primary to any insurance or self-insurance of The City of San Diego and its elected officials, officers, employees, representatives and agents as respects operations of the named insured. Any insurance maintained by The City of San Diego and its elected officials, officers, employees, representatives and agents shall be in excess of PERMITTEE's insurance and shall not contribute to it.
- f. **Severability of Interest.** Each policy must be endorsed to provide that PERMITTEE's insurance shall apply separately to each insured against whom claim is made or suit is brought, except with respect to the limits of the insurer's liability and shall provide cross-liability coverage.
- g. **Qualified Insurer(s).** Except for the State Compensation Insurance Fund, all insurance required by this Permit shall only be carried by insurance companies with a rating of at least "A-, VI" by A.M. Best Company that are authorized by the California Insurance Commissioner to do business in the State of California, and that have been approved by CITY. CITY may accept insurance provided by non-admitted, "surplus lines" carriers only if the carrier is authorized to do business in the State of California and is included on the List of Eligible Surplus Lines Insurers (i.e., the LESLI list). All policies of insurance carried by non-admitted carriers shall be subject to all of the requirements for policies of insurance provided by admitted carriers described herein. Each insurer shall be subject to CITY's approval in each instance.
- h. **Deductibles/Retentions.** All deductibles and self-insured retentions on any insurance policy are the sole responsibility of PERMITTEE and must be disclosed and acceptable to CITY at the time evidence of insurance is provided.
- i. **Continuity of Coverage.** All policies shall be in effect on or before the first day of the Term and full applicable fire insurance coverage shall be effective upon completion of each insurable improvement. The policies shall be kept in force for the duration of the Term. At least thirty (30) days prior to the expiration of each insurance policy, PERMITTEE shall furnish a certificate(s) showing that a new or extended policy has been obtained which meets the requirements of this Permit. PERMITTEE shall provide proof of continuing insurance at least annually during the Term and otherwise upon CITY's request. If insurance lapses or is discontinued for any reason, PERMITTEE shall immediately notify CITY and shall immediately obtain replacement insurance as soon as possible.
- j. **Modification.** To assure protection from and against the kind and extent of risk existing with the Permit Use, CITY, at its reasonable discretion, may require the revision of amounts and coverage at any time by giving PERMITTEE thirty (30) days prior written notice. PERMITTEE shall also obtain any additional insurance

required by CITY for new improvements, changed circumstances, or CITY's reasonable re-evaluation of risk levels related to the Permit Use.

- k. **Accident Reports.** PERMITTEE shall immediately report to CITY any accident causing property damage or injury to persons on the Permit Area or otherwise related to the Permit Use. Such report shall contain the names and addresses of the involved parties, a statement of the circumstances, the date and hour of the accident, the names and addresses of any witnesses, and other pertinent information.

l. **RESERVED.**

- 19. **Indemnification & Hold Harmless.** PERMITTEE's obligations for indemnifying, defending and holding CITY harmless shall be as set forth in the Participation Agreement, which obligations shall apply to PERMITTEE's use of the Permit Area and any and all activities performed thereon by PERMITTEE, PERMITTEE's agents, any subcontractor, anyone directly or indirectly employed by them, or anyone they control, pursuant this Permit.
- 20. **Compliance with Laws.** PERMITTEE shall at all times in its use, occupancy, and maintenance of the Permit Area comply with all applicable laws, rules and regulations and direction by competent governmental authorities, and all at PERMITTEE's sole cost and expense.
- 21. **California Public Records Act.** CITY shall determine, in its sole discretion, whether information provided to CITY by PERMITTEE pursuant to this Permit is or is not a public record subject to disclosure under the California Public Records Act (CPRA). PERMITTEE shall hold CITY and its elected officials, officers and employees harmless for CITY's disclosure of any such information in response to a request for information under the CPRA.
- 22. **No Discrimination.** This Lease is made and accepted upon and subject to the covenant and condition, which will run with the land, that PERMITTEE or any person claiming under or through PERMITTEE will not establish or allow any discrimination against or segregation of any person or group of persons on account of race, color, religion, gender, gender identity, gender expression, disability, sexual orientation, marital status, national origin, ancestry, familial status or source of income in the possession, use or occupancy of the Permit Area or in the selection, location, number, use or occupancy of tenants, subtenants or vendees in the Permit Area.
- 23. **Equal Opportunity.** PERMITTEE shall comply with Title VII of the Civil Rights Act of 1964, as amended; Executive Orders 11246, 11375 and 12086; the California Fair Employment Practices Act; and all other related and applicable federal and state laws and regulations. PERMITTEE shall not discriminate against any employee or applicant for employment based on race, religion, color, ancestry, age, gender, sexual orientation, disability, medical condition or place of birth. PERMITTEE shall cause the foregoing provisions to be inserted in all of PERMITTEE's contracts for work related to this Permit so that such provisions will be binding upon each of PERMITTEE's contractors. PERMITTEE shall fully cooperate with any investigation conducted by CITY pursuant to CITY'S Nondiscrimination in Contracting Ordinance (i.e., San Diego Municipal Code sections

22.3501-22.3517, as amended from time to time), and upon CITY's request PERMITTEE shall submit a current Workforce Report. PERMITTEE acknowledges that failure to comply with the requirements of this section and/or submitting false information in response to these requirements may result in termination of this Permit and debarment from participating in CITY contracts for a period of not less than one (1) year.

24. Accessibility Compliance. PERMITTEE will, as applicable to the Permit Area and PERMITTEE's possession, use and occupancy of the Permit Area, comply with California Government Code sections 11135-11139.5; the Federal Rehabilitation Act of 1973, Section 504, Title V; the Americans with Disabilities Act of 1990 (ADA); and all other applicable laws, rules and regulations of competent governmental authority protecting the rights of people with disabilities. PERMITTEE's compliance will include without limitation the following:

- a. PERMITTEE will not discriminate against qualified persons with disabilities in any aspects of employment, including recruitment, hiring, promotions, conditions and privileges of employment, training, compensation, benefits, discipline, layoffs and termination of employment.
- b. No qualified individual with a disability may be excluded on the basis of disability from participation in, or be denied the benefits of, services, programs or activities of PERMITTEE.
- c. PERMITTEE will include language in each sublease which indicates the PERMITTEE's agreement to abide by the provisions of this section 24. PERMITTEE and each of its sublessee's will be individually responsible for their own ADA employment programs.
- d. PERMITTEE will post a statement addressing the requirements of the ADA in a prominent place at the work site.
- e. Where required by law, all improvements, fixtures, structures or installations on the Permit Area will comply with municipal disabled-access requirements by bringing up to code and making accessible any areas of the Permit Area which deny access to disabled persons.
- f. All improvements and alterations will be at PERMITTEE's sole expense.
- g. PERMITTEE will post a statement addressing the requirements of the ADA in a prominent place at its work site.
- h. PERMITTEE's failure to comply with the requirements of this section 24 or submitting false information in response to these requirements, or both, will be a default of this Lease.

25. CITY Employee Participation Policy. CITY may unilaterally and immediately terminate this

Permit if PERMITTEE employs an individual who, within the twelve (12) months immediately preceding such employment did, in their capacity as a CITY officer or employee, participate in negotiations with or otherwise have an influence on a recommendation made to the San Diego City Council related to the selection of PERMITTEE for this Permit. It is not the intent of this policy that these provisions apply to members of the City Council.

26. PERMITTEE's Risk. PERMITTEE shall bear all risks and liability arising out of or in any manner directly or indirectly connected with PERMITTEE's use or occupancy of the Permit Area and any damages to the improvements on, under or in the vicinity of the Permit Area resulting directly or indirectly thereby.
27. No Nuisance. PERMITTEE shall not use the Permit Area in any manner which creates a nuisance or unreasonably disturbs the quiet enjoyment of persons in and to the surrounding area. Devices and activities which will be operated, conducted or constructed pursuant to this Permit and which are subject to the provisions of the San Diego Municipal Code, will be operated, conducted or constructed without causing a violation of said Code.
28. Prevailing Wages. California prevailing wage requirements apply to the Permit Use. PERMITTEE must comply with state prevailing wage laws, including, but not limited to, those requirements set forth in **Exhibit C: Prevailing Wage Requirements**, attached hereto and incorporated herein by this reference. If the Permit Use is federally funded, PERMITTEE shall comply with all applicable federal laws, including, but not limited to, minimum wage rates pursuant to the Davis-Bacon Act. Should there be any difference between the state or federal wage rates, including health and welfare funds for any given craft, mechanic, or similar classifications needed to execute the Permit Use, it shall be mandatory upon PERMITTEE, its contractors or subcontractors to pay the higher of the two rates.
29. Assignment and Sublicense. PERMITTEE shall not assign or sublicense any rights granted by this Permit or any interest in this Permit without CITY's written consent in each instance. Any assignment by operation of law shall automatically terminate this Permit.
30. Signs. PERMITTEE shall not erect or display any banners, pennants, flags, posters, signs, decorations, marquees, awnings or similar devices or advertising without CITY's prior written consent. If any such unauthorized item is found on the Permit Area, PERMITTEE shall remove the item at its expense within twenty-four (24) hours after notice by CITY, or CITY may thereafter summarily remove the item at PERMITTEE's cost.
31. Encumbrances. PERMITTEE shall keep the Permit Area free from all encumbrances and liens of any nature which arise out of or are in any manner directly or indirectly connected with PERMITTEE'S use or occupancy of the Permit Area. PERMITTEE shall protect, defend, indemnify and hold CITY harmless from and against any and all such encumbrances and/or liens, and from and against any claim, liability, cost or expense, including without limitation all attorney fees and costs, relating to or charged against the Permit Area, including without limitation PERMITTEE'S failure or the failure of any contractor or subcontractor

hired by PERMITTEE to pay any person or persons entitled to lien or encumber the Permit Area pursuant to the California Civil Code.

32. Taxes. PERMITTEE shall pay, before delinquency, all taxes, assessments and fees assessed or levied upon PERMITTEE, including the land and any buildings, structures, machinery, equipment, appliances or other improvements or property of any nature whatsoever erected, installed or maintained by PERMITTEE, or levied by reason of PERMITTEE's occupancy, use, development, maintenance or restoration of the Permit Area, including without limitation licensing and permitting costs and fees. PERMITTEE acknowledges that this Permit may create a possessory interest subject to property taxation, and that PERMITTEE may be subject to the payment of taxes levied on that interest. PERMITTEE shall pay all such possessory interest taxes. PERMITTEE's payment for such taxes, fees and assessments shall not reduce any payment due CITY.
33. Hazardous Substances. PERMITTEE shall not allow the illegal installation, storage, utilization, generation, sale or release of any Hazardous Substance or otherwise regulated substances in, on, under or from the Permit Area by any of PERMITTEE's officers, employees, agents, contractors, invitees and guests. PERMITTEE and PERMITTEE's officers, employees, agents, contractors, invitees and guests shall not install, store, utilize, generate or sell any Hazardous Substance on the Permit Area without CITY's prior written consent. PERMITTEE shall, prior to initiating any operations, obtain all required permits from applicable regulatory agencies, including without limitation the San Diego County Department of Environmental Health, local fire agencies, the San Diego County Department of Weights and Measures, the San Diego County Air Pollution Control District, and the San Diego Regional Water Quality Control Board. Installing, utilizing, storing, or any other presence of a Hazardous Substance includes boxes, bags, bottles, drums, cylinders, above or below ground tanks, equipment with tanks, or any other type of container, equipment or device which holds or incorporates a Hazardous Substance or hazardous waste.
- a. Release. For all purposes of this Permit, a "release" shall include without limitation any spilling, leaking, pumping, pouring, emitting, emptying, discharging, injecting, escaping, leaching, dumping or otherwise disposing of a hazardous substance.
- b. Hazardous Substance. For all purposes of this Permit, "Hazardous Substance" shall mean any substance listed by the Environmental Protection Agency or the State of California as a hazardous substance, and all types of petroleum-related substances and their chemical constituents.
- c. Remediation. If PERMITTEE's occupancy, use, development, maintenance or restoration of the Permit Area ("PERMITTEE's Operations") results in a release of a Hazardous Substance, PERMITTEE shall pay all costs of remediation and removal to the CITY's satisfaction for unrestricted reuse of the Permit Area, and in accordance with all applicable laws, rules and regulations of governmental authorities.
- d. Removal. If PERMITTEE or PERMITTEE's contractor or agent has received approval and permits to store, utilize, generate or install, or otherwise bring

Hazardous Substances to the Permit Area, PERMITTEE and/or PERMITTEE's contractor or agent shall remove all Hazardous Substances in any type of container, equipment or device from the Permit Area immediately upon or prior to the expiration or earlier termination of this Permit. CITY reserves the right to conduct inspections of the Permit Area and/or request documentation demonstrating the legal removal and/or disposal of the hazardous materials, wastes or other containers, equipment or devices from the Permit Area. PERMITTEE shall be responsible for any and all costs incurred by CITY to remove any container, equipment or device requiring disposal or removal as required by this provision.

- e. Indemnity. PERMITTEE shall protect, defend, indemnify and hold CITY harmless from any and all claims, costs and expenses related to environmental liabilities resulting from PERMITTEE's Operations, including without limitation: (i) costs of environmental assessments; (ii) costs of regulatory remediation oversight; (iii) costs of remediation and removal; (iv) any necessary CITY response costs; (v) all fines, penalties or fees assessed by any regulatory agency; (vi) damages for injury to natural resources, PERMITTEE's officers, employees, invitees, guests, agents or contractors, or the public; and (vii) all costs of any health assessments or health effect studies.
- f. Notice of Release. If PERMITTEE knows or has reasonable cause to believe that a Hazardous Substance has been released on, from or beneath the Permit Area, PERMITTEE shall immediately notify CITY and any appropriate regulatory or reporting agency pursuant to California Code of Regulations Title 19 and any other applicable laws or regulations. PERMITTEE shall deliver a written report thereof to CITY within three (3) days after receipt of the knowledge or cause for belief and submit any required written reports to regulatory or reporting agencies as required by regulation or law. If PERMITTEE knows or has reasonable cause to believe that such substance is an imminent release or is an imminent substantial danger to public health and safety, PERMITTEE shall take all actions necessary to alleviate the danger. PERMITTEE shall immediately notify CITY in writing of any violation, notice to comply, or notice of violation received or the initiation of environmental actions or private suits related to the Permit Area.
- g. Environmental Assessment. Upon reasonable cause to believe that PERMITTEE's Operations resulted in any Hazardous Substance being released on, from or beneath the Permit Area, CITY may cause an environmental assessment under regulatory oversight of the suspect area to be performed by a professional environmental consultant registered with the State of California as a Professional Engineer, Certified Engineering Geologist or Registered Civil Engineer. The environmental assessment shall be obtained at PERMITTEE's sole cost and expense, and shall establish what, if any, Hazardous Substances have more likely than not been caused by PERMITTEE's Operations on, in, from or under the Permit Area, and in what quantities. If any such Hazardous Substances exist in quantities greater than allowed by city, county, state or federal laws, statutes, ordinances or regulations, or require future restricted re-use of the Permit Area, then the environmental assessment shall

include a discussion of such substances with recommendations for remediation and removal necessary to effect unrestricted re-use and in compliance with those laws or statutes, and estimates of the cost of such remediation or removal. PERMITTEE shall cause, or if PERMITTEE fails to do so within a reasonable period of time, as determined by CITY in its sole discretion, then CITY may cause, the remediation and/or removal recommended in the environmental assessment such that unrestricted re-use of the Permit Area and compliance with environmental laws and regulations are achieved, and PERMITTEE shall pay all costs and expenses therefor.

34. Water Quality - Best Management Practices. The CITY and PERMITTEE are committed to the implementation of controls (best management practices, or BMPs) to manage activities on the Permit Area in a manner which aids in the protection of the City of San Diego's precious water resources. It is the PERMITTEE's responsibility to identify and implement an effective combination of BMPs so as not to cause pollutant discharges to the storm drain system in violation of San Diego Storm Water Management and Discharge Control Ordinance (San Diego Municipal Code Section 43.0301 to 43.0312).

Therefore, PERMITTEE shall, at a minimum, implement and comply, as applicable, with the Minimum Industrial and Commercial BMPs adopted under the San Diego Municipal Code Section 43.0307(a).

It is ultimately the PERMITTEE's responsibility to prevent pollutant discharges to the storm drain system. Therefore, the PERMITTEE will identify and implement any additional BMPs that may be required to avoid the discharge of pollutants to the storm drain system.

35. Waiver. The property constituting the Permit Area is publicly owned and held in trust for the benefit of CITY's citizens. CITY's failure to insist upon the strict performance of any of PERMITTEE's obligations under this Permit, in one or more instance, shall not be construed as a waiver of any such obligation, and the same shall remain in full force and effect. CITY's waiver of a default shall not be a waiver of any other default. Any waiver of a default must be in a writing executed by CITY to constitute a valid and binding waiver. CITY's delay or failure to exercise a right or seek a remedy shall not be deemed a waiver of that or any other right or remedy under this Permit, at law, or in equity. The exercise of any particular right or the use of any particular remedy for any default shall not waive the use of any other right or remedy for the same default or for another or later default. CITY's acceptance of any rents shall not be a waiver of any default preceding the rent payment. CITY's failure to discover a default or take prompt action to require the cure of any default shall not result in an equitable estoppel, but CITY may at any and all times require the cure of the default.
36. Cumulative Remedies. CITY's rights and remedies under this Permit are cumulative and shall not limit or otherwise waive or deny any of CITY's rights or remedies at law or in equity.
37. Survival. Any obligation which accrues under this Permit prior to its expiration or termination shall survive such expiration or termination.

38. Joint and Several Liability. If PERMITTEE is comprised of more than one person or legal entity, such persons and entities, and each of them, shall be jointly and severally liable for the performance of each and every obligation of PERMITTEE under this Permit.
39. No Affiliation. Nothing contained in this Permit shall be deemed or construed to create a partnership, joint venture or other affiliation between CITY and PERMITTEE or between CITY and any other entity or party, or cause CITY to be responsible in any way for the debts or obligations of PERMITTEE or any other party or entity.
40. Entire Agreement. This Permit constitutes the entire agreement between the parties and supersedes any and all prior understandings, representations, warranties and agreements between them pertaining to this Permit. Any modification, alteration or amendment of this Permit shall be in writing and signed by all the parties hereto.
41. Counterparts. This Permit may be executed in one or more counterparts, each of which shall be deemed to constitute an original, but all of which, when taken together, shall constitute one and the same instrument.
42. Notices. Any notice required or permitted to be given under this Permit shall be in writing and may be served personally or delivered by United States mail, postage prepaid, and addressed to PERMITTEE at PERMITTEE's Address for Notices, and to CITY as follows:

CITY:

THE CITY OF SAN DIEGO
Attention: Director, Real Estate Assets Department
1200 Third Avenue, Suite 1700 (MS 51A)
San Diego, California 92101
(619) 236-6020

PERMITTEE:

HomeFed Village 8, LLC
Attention: Jeff O'Connor
1903 Wright Place, Suite 220
Carlsbad, CA 92008
(760) 918-8200
joconnor@hfc-ca.com

43. Authority to Contract. Each individual executing this Permit on behalf of another person or legal entity represents and warrants that they are authorized to execute and deliver this Permit on behalf of such person or entity in accordance with duly adopted resolutions or other authorizing actions which are necessary and proper and under such legal entity's articles, charter, bylaws or other written rules of conduct or governing agreement, and that this Permit is binding upon such person or entity in accordance with its terms. Each person executing this Permit on behalf of another person or legal entity represents and warrants such entity is

a valid, qualified corporation, limited liability company, partnership or other unincorporated association in good standing in its home state and that such entity is qualified to do business in California.

44. Acceptance of Permit Area. By signing this Permit, PERMITTEE represents and warrants that it has independently inspected the Permit Area and made all tests, investigations and observations necessary to satisfy itself as to the condition of the Permit Area and its suitability for the Permit Use. PERMITTEE further represents and warrants that it is not relying on any representation by CITY as to the condition of the Permit Area or its suitability for the Permit Use, and that PERMITTEE is relying solely on its own and independent inspections, tests, investigations and observations of the Permit Area in entering into this Permit. PERMITTEE accepts the Permit Area in its current condition. PERMITTEE acknowledges and agrees that unless set forth in this Permit, CITY has no obligation to improve, modify, repair, replace, alter, secure, or otherwise develop the Permit Area at any time either prior to, on or after the Effective Date. PERMITTEE shall not hold CITY responsible for any defects in the Permit Area. PERMITTEE accepts and assumes all risk of harm to all persons and property, including without limitation PERMITTEE's employees, from any defects in the Permit Area, and shall be solely responsible therefor.

IN WITNESS WHEREOF, this Permit is executed to be effective as of the Effective Date.

HomeFed Village 8, LLC, a Delaware limited liability company

BY: _____

Name: _____

Title: _____

THE CITY OF SAN DIEGO, a California municipal corporation

BY: _____

Cybele L. Thompson, Director
Real Estate Assets Department

Approved as to form this 25th day of
July, 2019.

MARA W. ELLIOTT, City Attorney

BY: _____


Name: _____

Title: _____

PLANNING DEPARTMENT ENVIRONMENTAL CLEARANCE:

This activity is adequately addressed in EIR-10-03/SCH #2010062093 (November 2013) prepared for the Otay Ranch Village 8 West Sectional Planning Area Plan and Tentative Map by the City of Chula Vista (approved by Resolution No. 2013-269 on 12/17/13) and is part of a series of subsequent discretionary actions, and therefore not considered to be a separate project for purposes of CEQA review as defined in State CEQA Guidelines Section §15378(c). Pursuant to CEQA Section 21166, there is no change in circumstance, additional information, or project changes to warrant additional environmental review.

Date: 7/24/19

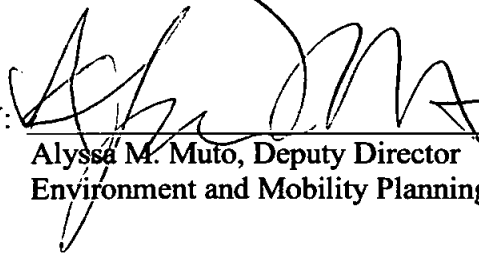BY: 

Alyssa M. Muto, Deputy Director
Environment and Mobility Planning

Exhibit A: Permit Area

[to follow on next pages]

CITY OF SAN DIEGO RESERVOIR

PROPOSED SITE CONDITION

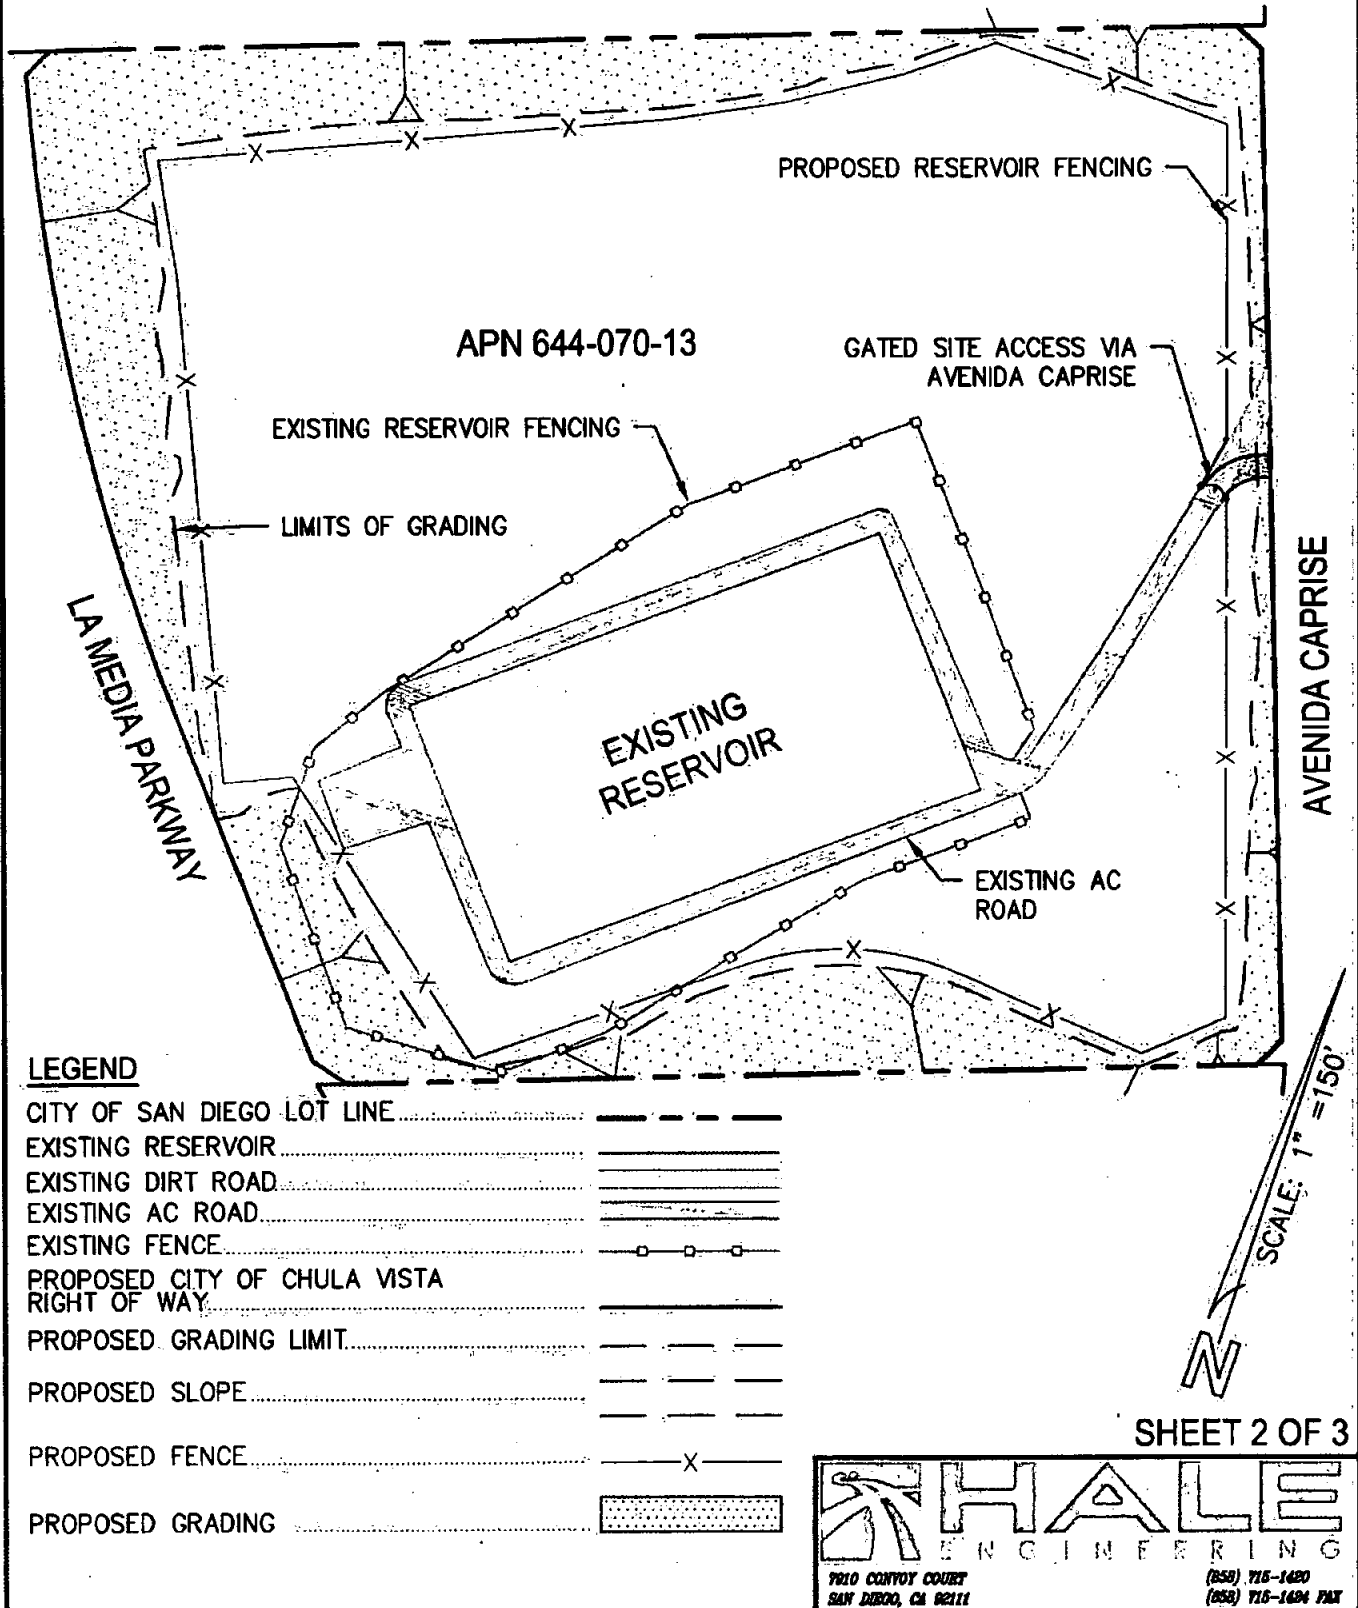



Exhibit B: Grading Exhibit

[to follow on next pages]

SEE SHEET 16


STORM DRAIN DATA (1500-D)				
BEARING/DELTA	RADIUS	LENGTH	DESCRIPTION	PROFILE SHIT.
L1 N77° 28' 23"E	---	203.90'	36" RCP	45
L2 S78° 37' 52"E	---	91.08'	24" RCP	44
L3 S12° 10' 39"W	---	38.40'	36" RCP	45

* WATER TIGHT JOINTS TO BE USED

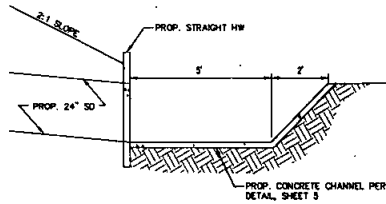

STRAIGHT HEADWALL AND CHANNEL DETAIL

NOT TO SCALE

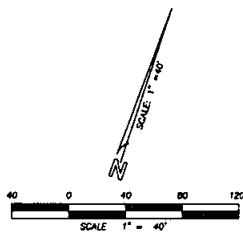

NOTE:

FINAL GRADING FOR MIXED-USE, MULTI-FAMILY AND PARK LOTS WILL BE PROVIDED AT THE FINAL SITE DESIGN/PRECISE GRADING PLAN LEVEL. FINAL DESIGN AND LOCATION OF PEDESTRIAN AND DRIVEWAY ACCESS IS SUBJECT TO REVIEW OF DISCRETIONARY PERMITS SUCH AS THE MASTER PRECISE PLAN IN THE TOWN CENTER, AND DESIGN REVIEW PERMITS.

STORM DRAIN NOTE:

THE RADIUS OF PIPES IN CURVES SHALL BE BASED ON STANDARD OR SINGLE BEVEL OR DOUBLE BEVEL PIPE WITHOUT BREAKING JOINTS AND SHALL COMPLY WITH CITY OF SAN DIEGO DRAINAGE DESIGN MANUAL, TABLE 1-1103.7A.

AS BUILT

SIGNATURE _____ DATE _____
 P.E. No. _____
 Printed Name _____
 My Registration Expires _____ Discipline _____

CONSTRUCTION RECORD
 INSPECTOR _____
 DATE COMPLETED _____

By _____ Date _____
 CITY OF CHULA VISTA BORON MARK NO. 5072
 ELEVATION 445.31' NAVD 83
 DESCRIPTION: 7' BASS DOME (3/4\"/>

SCALE
 HORIZONTAL
 1"=40'
 VERTICAL
 NO SCALE
 Designed By _____ Drawn By _____ Checked By _____
 Plans Prepared Under Supervision Of _____ Date _____
 JOHN A. MAYES R.C.E. No. 58003

Submitted By _____
 For the City Engineer

Approved _____
 By _____

CITY OF CHULA VISTA DEVELOPMENT SERVICES DEPARTMENT
 MASS GRADING PLANS FOR
 CHULA VISTA TRACT NO. 09-04 PHASE 2
 OTAY RANCH, VILLAGE 8 WEST

DRAWING NO.
 18016-14
 W.B. No. CR-4526

SEE GRADING PHASE 1

SEE GRADING PHASE 1

SEE SHEET 13



SEE SHEET 15

HALE
 ENGINEERING

10/25/2014 10:00 AM
 18016-14

SEE SHEET 17

SEE SHEET 15

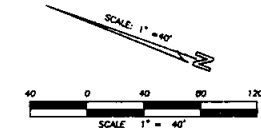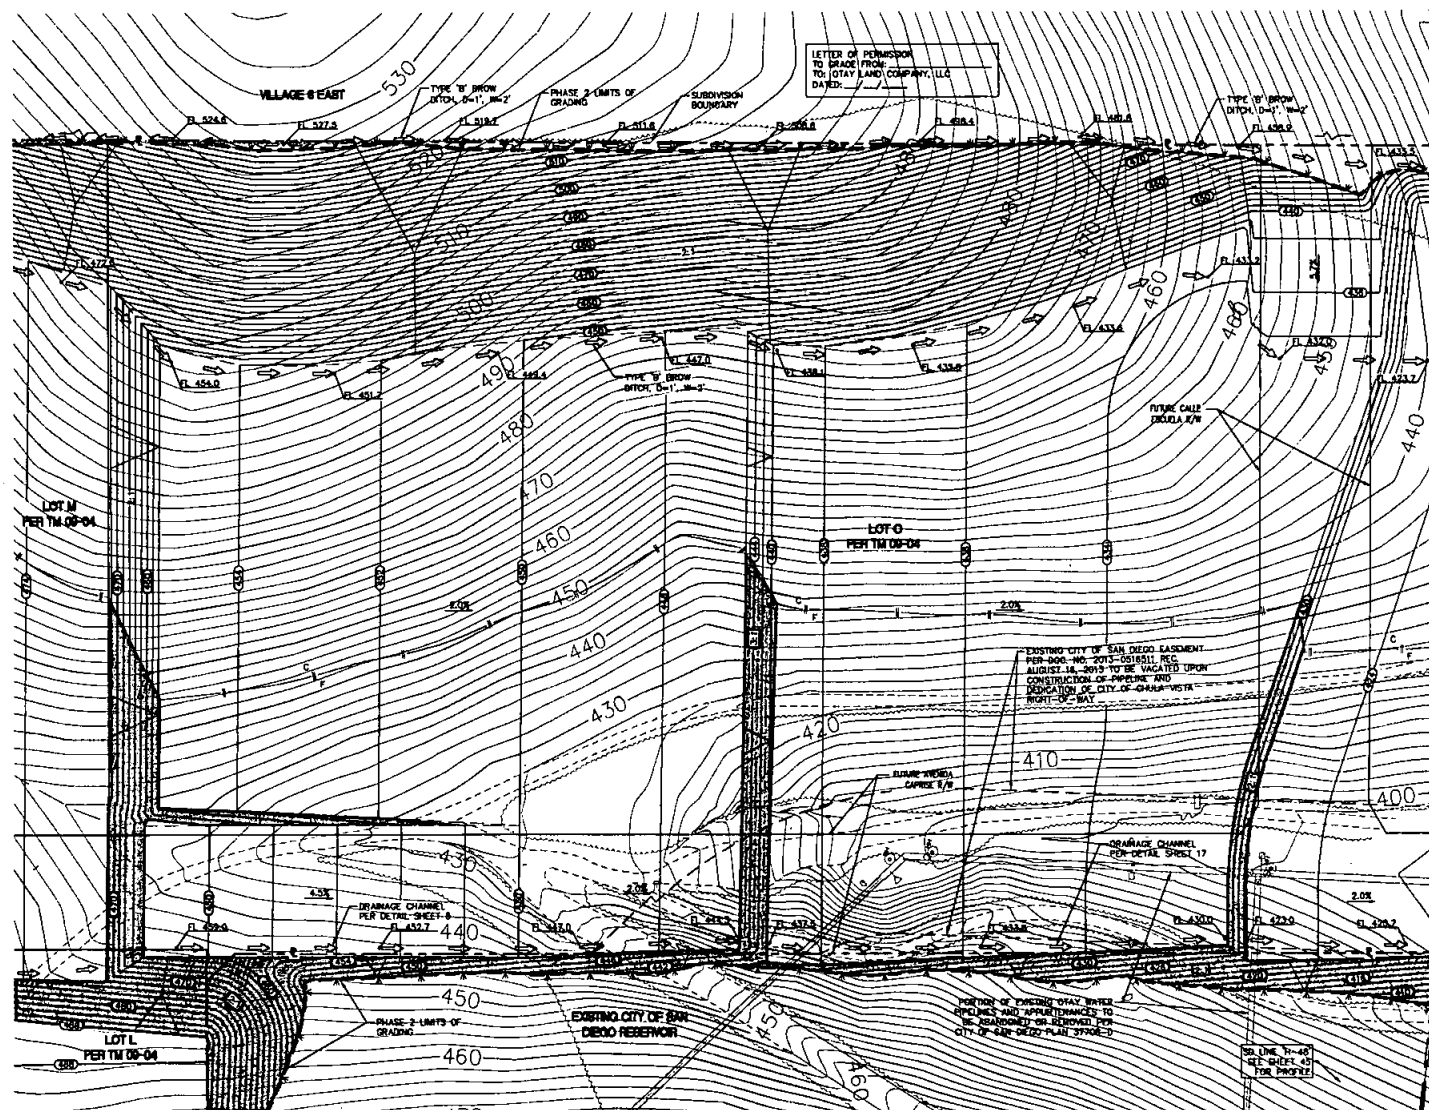

NOTE:
FINAL GRADING FOR MIXED-USE, MULTI-FAMILY AND PARK LOTS WILL BE PROVIDED AT THE FINAL SITE DESIGN/PRELIMINARY GRADING PLAN LEVEL. FINAL DESIGN AND LOCATION OF PEDESTRIAN AND DRIVEWAY ACCESS IS SUBJECT TO REVIEW OF DISCRETIONARY PERMITS SUCH AS THE MASTER PRELIMINARY PLAN IN THE TOWN CENTER, AND DESIGN REVIEW PERMITS.


STORM DRAIN NOTE:
THE RADII OF PIPES IN CURVES SHALL BE BASED ON STANDARD OR SINGLE BEVEL OR DOUBLE BEVEL PIPE WITHOUT BREAKING JOINTS AND SHALL COMPLY WITH CITY OF SAN DIEGO DRAINAGE DESIGN MANUAL, TABLE 1-1103.7A.

AS BUILT	
SIGNATURE	DATE
PRIORITIZED	P.E. No.
My Registration Expires	Discipline

CONTRACTOR	DATE	REVISIONS	DATE	APPROVED	DATE	SCALE	DESIGNED BY	DRAWN BY	CHECKED BY	DATE	APPROVED	DATE	FOR THE CITY ENGINEER	CITY OF CHULA VISTA DEVELOPMENT SERVICES DEPARTMENT	CHULA VISTA TRACT NO. 09-04 PHASE 2	OTAY RANCH, VILLAGE 8 WEST	DRAWING NO.	18016-16	REV. NO.	01-4320
CONTRACTOR																				
INSPECTOR																				
DATE COMPLETED																				



* WATER TIGHT JOINTS TO BE USED

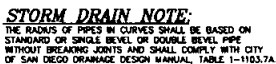

SIGNATURE _____ DATE _____
 Printed Name _____ P.E. No. _____
 City Registration Expires _____ Discipline _____

[illegible]

SEE SHEET 16



SEE SHEET 18



CITY OF CHULA VISTA DEVELOPMENT SERVICES DEPARTMENT	DRAWING NO.
MASS GRADING PLANS FOR	
CHULA VISTA TRACT NO. 09-04 PHASE 2	18016-17
OTAY RANCH, VILLAGE & WEST	S.D. No. 08-5376

STORM DRAIN DATA (1500-0)

BEARING/Delta	RADIUS	LENGTH	DESCRIPTION	PROFILE SHIT.
L1	N71° 18' 30"E	18.24'	36" RCP	45

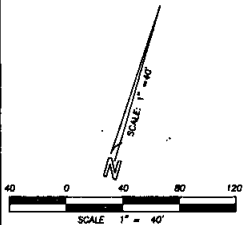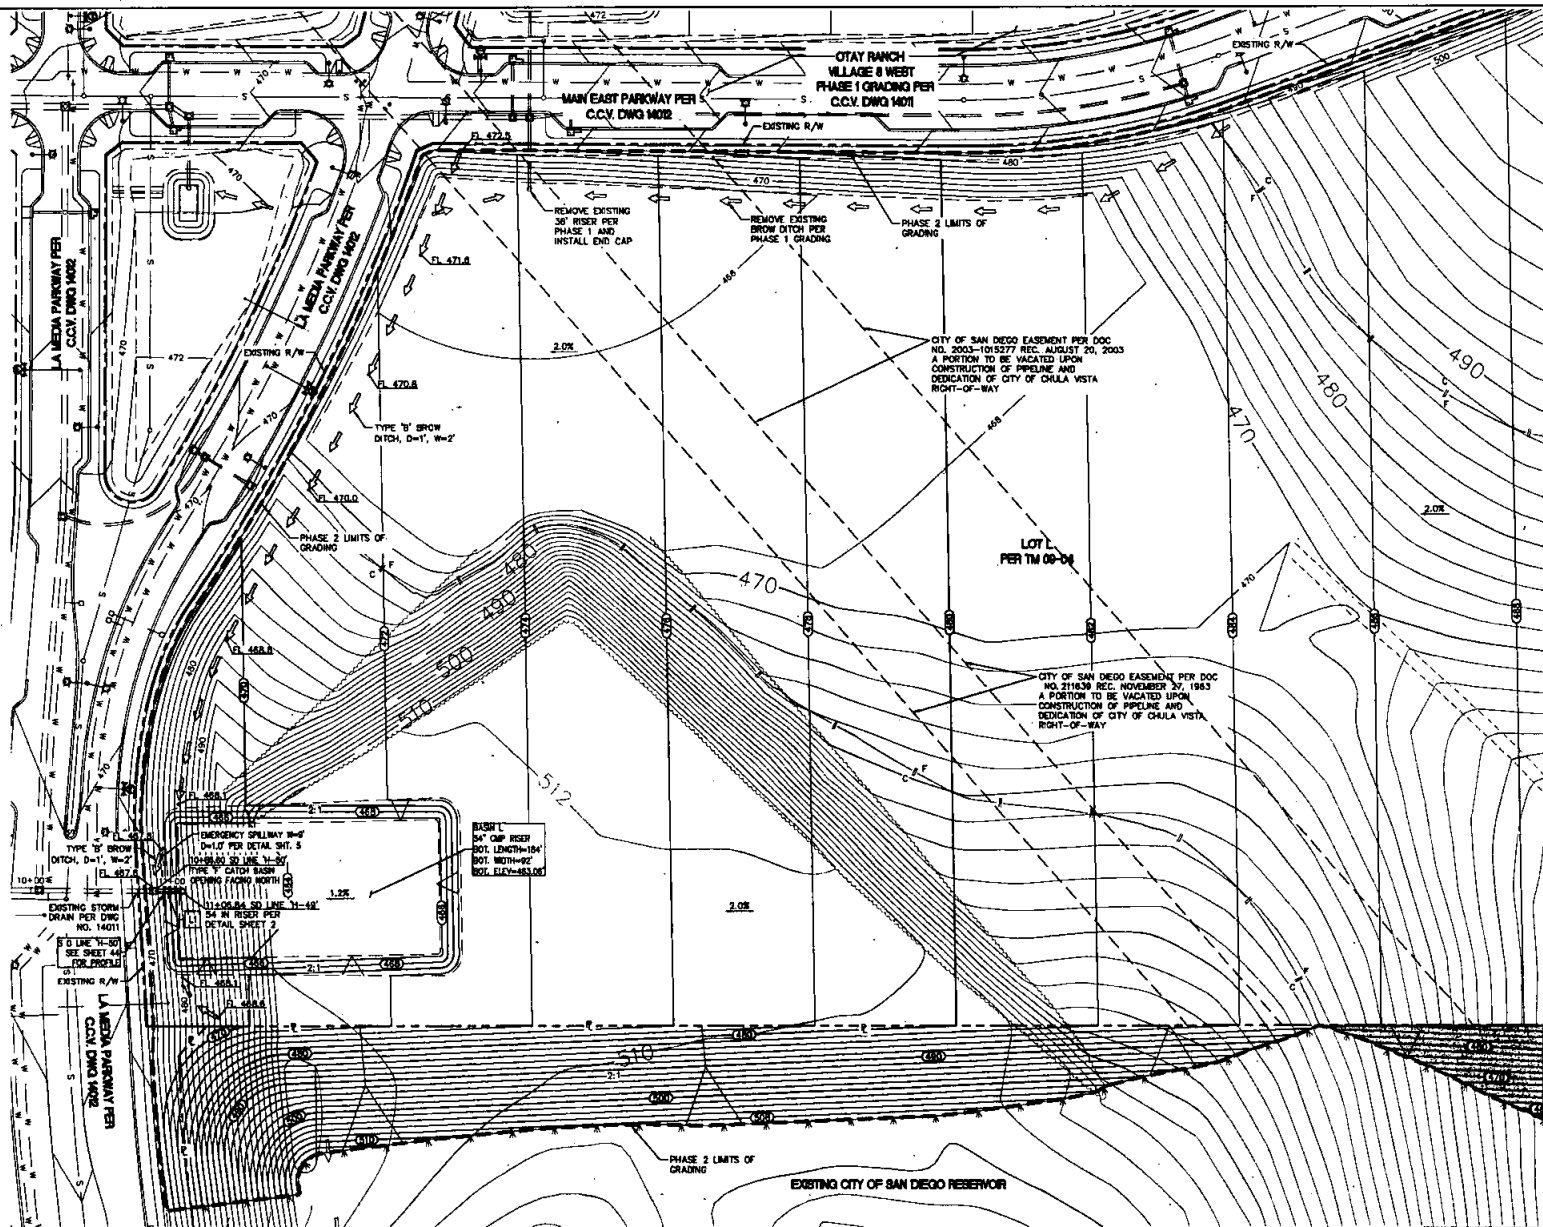


STORM DRAIN NOTE:

THE RADIUS OF PIPES IN CURVES SHALL BE BASED ON STANDARD OR SINGLE BEVEL OR DOUBLE BEVEL PIPE WITHOUT BREAKING JOINTS AND SHALL COMPLY WITH CITY OF SAN DIEGO DRAINAGE DESIGN MANUAL, TABLE 1-1103.7A.

AS BUILT	
SIGNATURE	DATE
Printed Name	P.E. No.
My Registration Expires	Discipline

CONTRACTOR	INSPECTOR	DATE COMPLETED	REVISIONS	By	Date	App'd	DESCRIPTION	SCALE	Designed By	Drawn By	Checked By	Submitted By	Approved	CITY OF CHULA VISTA DEVELOPMENT SERVICES DEPARTMENT	DRAWING NO.
							CITY OF CHULA VISTA BENCH MARK NO. 5072 ELEVATION 448.381 MAND 88 DESCRIPTION: 2" BRASS DISK (1.34234) WELL MON IN C. RT. 800220 IN OTAY LAKES PT. NO. 5072 PER BMS 1481	HORIZONTAL 1"=40' VERTICAL NO SCALE	JOHN A. HAYES	JOHN A. HAYES	JOHN A. HAYES	JOHN A. HAYES	For the City Engineer	CHULA VISTA TRACT NO. 09-04 PHASE 2 OTAY RANCH, VILLAGE 8 WEST	18016-18

SEE SHEET 17

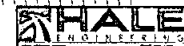

12/02/2018 2:00 PM JAH

EXHIBIT C: PREVAILING WAGE REQUIREMENTS

By signing this Permit, PERMITTEE certifies that he or she is aware of the wage provisions described herein and shall comply with such provisions before commencing any work.

Pursuant to San Diego Municipal Code section 22.3019, construction, alteration, demolition, repair and maintenance work performed under this Permit is subject to State prevailing wage laws. For construction work performed under this Permit cumulatively exceeding \$25,000 and for alteration, demolition, repair and maintenance work performed under this Permit cumulatively exceeding \$15,000, PERMITTEE, its contractors and subcontractors shall comply with State prevailing wage laws including, but not limited to, the requirements listed below.

1. Compliance with Prevailing Wage Requirements. Pursuant to sections 1720 through 1861 of the California Labor Code, PERMITTEE, its contractors and subcontractors shall ensure that all workers who perform work under this Permit are paid not less than the prevailing rate of per diem wages as determined by the Director of the California Department of Industrial Relations (DIR). This includes work performed during the design and preconstruction phases of construction including, but not limited to, inspection and land surveying work.

1.1. Copies of such prevailing rate of per diem wages are on file at the City of San Diego's Equal Opportunity Contracting Department and are available for inspection to any interested party on request. Copies of the prevailing rate of per diem wages also may be found at <http://www.dir.ca.gov/OPRL/DPreWageDetermination.htm>. PERMITTEE, its contractors and subcontractors shall post a copy of the prevailing rate of per diem wages determination at each job site and shall make them available to any interested party upon request.

1.2. The wage rates determined by the DIR refer to expiration dates. If the published wage rate does not refer to a predetermined wage rate to be paid after the expiration date, then the published rate of wage shall be in effect for the life of this Permit. If the published wage rate refers to a predetermined wage rate to become effective upon expiration of the published wage rate and the predetermined wage rate is on file with the DIR, such predetermined wage rate shall become effective on the date following the expiration date and shall apply to this Permit in the same manner as if it had been published in said publication. If the predetermined wage rate refers to one or more additional expiration dates with additional predetermined wage rates, which expiration dates occur during the life of this Permit, each successive predetermined wage rate shall apply to this Permit on the date following the expiration date of the previous wage rate. If the last of such predetermined wage rates expires during the life of this Permit, such wage rate shall apply to the balance of the Permit.

2. Penalties for Violations. PERMITTEE, its contractors and subcontractors shall comply with California Labor Code section 1775 in the event a worker is paid less than the prevailing wage rate for the work or craft in which the worker is employed. This shall be in addition to any other applicable penalties allowed under Labor Code sections 1720 – 1861.

3. Payroll Records. PERMITTEE, its contractors and subcontractors shall comply with California Labor Code section 1776, which generally requires keeping accurate payroll records, verifying and certifying payroll records, and making them available for inspection.

PERMITTEE shall require its contractors and subcontractors to also comply with section 1776. PERMITTEE, its contractors and subcontractors shall submit weekly certified payroll records online via the CITY's web-based Labor Compliance Program. PERMITTEE is responsible for ensuring its contractors and subcontractors submit certified payroll records to the CITY. PERMITTEE, its contractors and subcontractors shall also furnish the records specified in Labor Code section 1776 directly to the Labor Commissioner in the manner required in Labor Code section 1771.4.

4. Apprentices. PERMITTEE, its contractors and subcontractors shall comply with California Labor Code sections 1777.5, 1777.6 and 1777.7 concerning the employment and wages of apprentices. PERMITTEE shall be held responsible for their compliance as well as the compliance of their contractors and subcontractors with sections 1777.5, 1777.6 and 1777.7.

5. Working Hours. PERMITTEE, its contractors and subcontractors shall comply with California Labor Code sections 1810 through 1815, including but not limited to: (i) restrict working hours on public works contracts to eight hours a day and forty hours a week, unless all hours worked in excess of 8 hours per day are compensated at not less than 1½ times the basic rate of pay; and (ii) specify penalties to be imposed on design professionals and subcontractors of \$25 per worker per day for each day the worker works more than 8 hours per day and 40 hours per week in violation of California Labor Code sections 1810 through 1815.

6. Required Provisions for Contracts and Subcontracts. PERMITTEE shall include at a minimum a copy of the following provisions in any contract they enter into with a contractor or subcontractor: California Labor Code sections 1771, 1771.1, 1775, 1776, 1777.5, 1810, 1813, 1815, 1860 and 1861.

7. Labor Code Section 1861 Certification. PERMITTEE in accordance with California Labor Code section 3700 is required to secure the payment of compensation of its employees and by signing this Permit, PERMITTEE certifies that "I am aware of the provisions of Section 3700 of the California Labor Code which require every employer to be insured against liability for workers' compensation or to undertake self-insurance in accordance with the provisions of that code, and I will comply with such provisions before commencing the performance of the work of this Permit."

8. Labor Compliance Program. The CITY has its own Labor Compliance Program authorized in August 2011 by the DIR. PERMITTEE shall withhold contract payments pursuant to the contract between PERMITTEE and PERMITTEE's contractors or subcontractors when payroll records are delinquent or deemed inadequate by the CITY or other governmental entity, or it has been established after an investigation by the CITY or other governmental entity that underpayment(s) have occurred. For questions or assistance, please contact the City of San Diego's Equal Opportunity Contracting Department at 619-236-6000.

9. Contractor and Subcontractor Registration Requirements. This project is subject to compliance monitoring and enforcement by the DIR. A contractor or subcontractor shall not be qualified to bid on, be listed in a bid proposal, subject to the requirements of Section 4104 of the Public Contract Code, or enter into any contract for public work, as defined in this chapter of the Labor Code unless currently registered and qualified to perform the work pursuant to Section 1725.5. In accordance with Labor Code section 1771.1(a), "[i]t is not a violation of this section for an unregistered contractor to submit a bid that is authorized by Section 7029.1 of the Business and Professions Code or by Section 10164 or 20103.5 of the

Public Contract Code, provided the contractor is registered to perform public work pursuant to Section 1725.5 at the time the contract is awarded.”

9.1. A contractor’s inadvertent error in listing a subcontractor who is not registered pursuant to Labor Code section 1725.5 in a response to a solicitation shall not be grounds for filing a bid protest or grounds for considering the bid non-responsive provided that any of the following apply: (1) the subcontractor is registered prior to bid opening; (2) within twenty-four hours after the bid opening, the subcontractor is registered and has paid the penalty registration fee specified in Labor Code section 1725.5; or (3) the subcontractor is replaced by another registered contractor pursuant to Public Contract Code section 4107.

9.2. A contract entered into with any contractors or subcontractor in violation of Labor Code section 1771.1(a) shall be subject to cancellation, provided that a contract for public work shall not be unlawful, void, or voidable solely due to the failure of the awarding body, contractor, or any subcontractor to comply with the requirements of section 1725.5 of this section.

9.3. By signing this Permit, PERMITTEE certifies that he or she has verified that all contractors and subcontractors used on this public works project are registered with the DIR in compliance with Labor Code sections 1771.1 and 1725.5, and PERMITTEE shall provide proof of registration for themselves and all listed contractors and subcontractors to the CITY at the time of execution of this Permit or upon request.

10. Stop Order. For PERMITTEE or its contractor(s) or subcontractor(s) engaging in the performance of any public work contract without having been registered in violation of Labor Code sections 1725.5 or 1771.1, the Labor Commissioner shall issue and serve a stop order prohibiting the use of the unregistered contractor(s) or unregistered subcontractor(s) on ALL public works until the unregistered contractor(s) or unregistered subcontractor(s) is registered. Failure to observe a stop order is a misdemeanor.

11. List of all Subcontractors. The CITY may ask PERMITTEE for the most current list of contractors or subcontractors (regardless of tier), along with their DIR registration numbers, utilized on this Permit at any time during performance of this Permit, and PERMITTEE shall provide the list within ten (10) working days of the CITY’s request. PERMITTEE shall notify CITY of any contractors or subcontractors, including their DIR registration numbers, which have not previously performed work on this Permit prior to said contractors or subcontractors performing work on this Permit. Additionally, PERMITTEE shall provide the CITY with a complete list of all contractors or subcontractors utilized on this Permit (regardless of tier), within ten (10) working days of the completion of the work authorized by this Permit, along with their DIR registration numbers. PERMITTEE shall withhold final payment to contractor(s) until at least 30 days after this information is provided to the CITY.

12. Exemptions for Small Projects. There are limited exemptions for installation, alteration, demolition, or repair work done on projects of \$25,000 or less. PERMITTEE shall still comply with Labor Code sections 1720 et. seq. The only recognized exemptions are listed below:

12.1. Registration. PERMITTEE will not be required to register with the DIR for small projects. (Labor Code section 1771.1).

12.2. Certified Payroll Records. The records required in Labor Code section 1776 shall be required to be kept and submitted to the CITY, but will not be required to be submitted online with the DIR directly. PERMITTEE will need to keep those records for at least three years following the completion of the contract. (Labor Code section 1771.4).

12.3. List of all Subcontractors. PERMITTEE shall not be required to hire only registered subcontractors and is exempt from submitting the list of all subcontractors that is required in section 11 above. (Labor Code section 1773.3).