TREE TRIM INSTRUCTIONS
TOP TRIM ☐ SIDE TRIM ☐ REMOVE ☐ APPROVED BY________
ENGR LAND DATE________SPEC. NOTES________

EXISTING FACILITIES
CONSTR

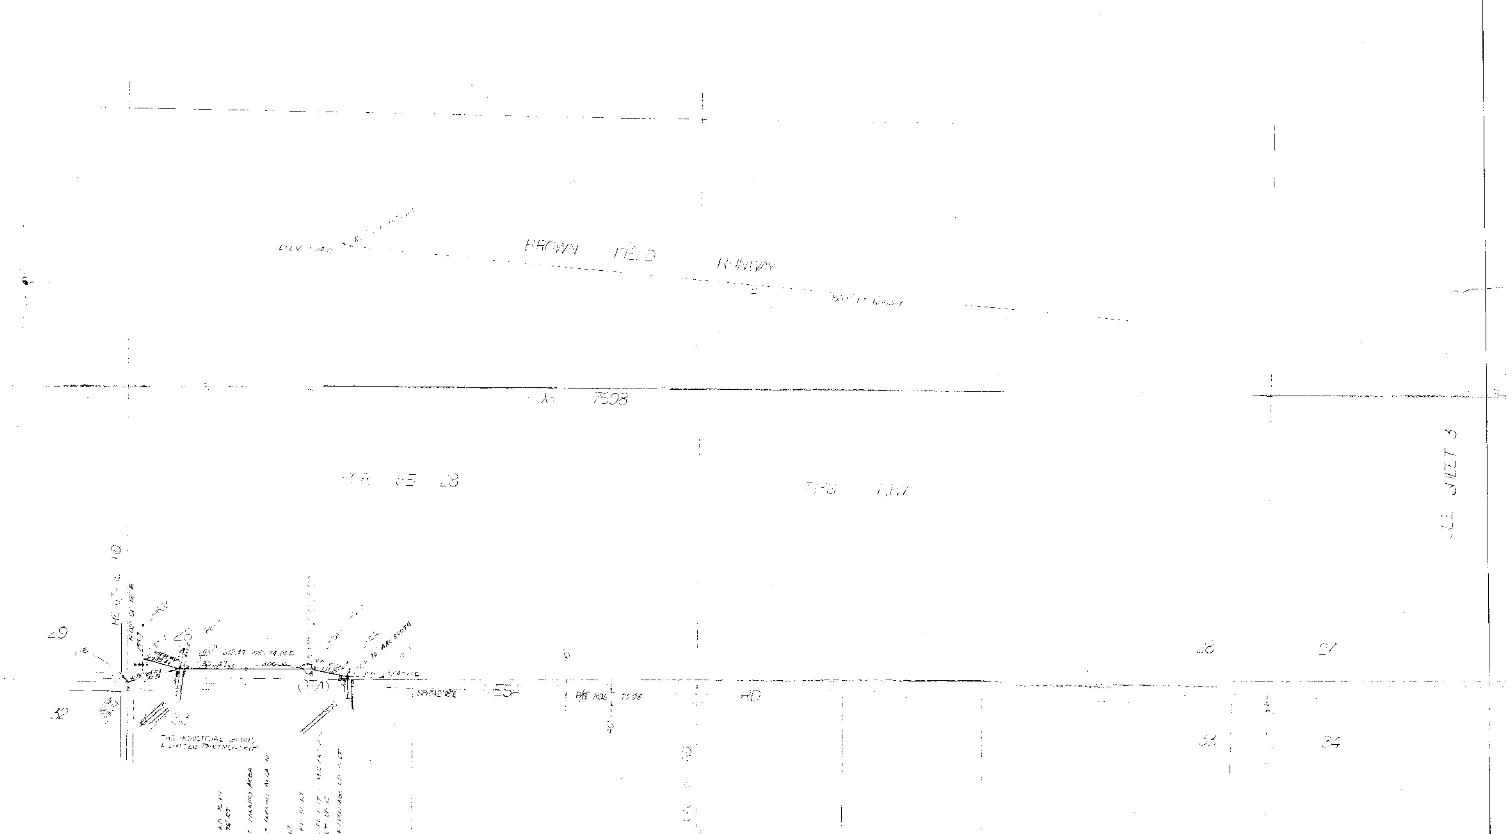

CONST NO. 5571-30
MOPAC 5410I-13
SHT 2 OF 4
ACTION.
THOS. BROS. 72-H5

SAN DIEGO GAS & ELECTRIC COMPANY SAN DIEGO, CALIFORNIA	DRAWN BY:	OK TO INSTALL:	DRAWING NO.:
CITY OF SAN DIEGO ~ OTAY MESA RD	DATE:	R/W OK: KEB	
	SCALE: 1"=2'0"	DATE 10-24-83	COORDINATES
	SURVEYED BY: SKG	APP'D BY	

NO.	SUPPLEMENTS	DATE	BY	APP'D
1	ELIMINATED STUB AT 28151 ADDED 10' ARC SOUTH – ELIMINATED STUB AT 281504	8-29-83	WLS	

EXHIBIT A