

City Consent Application

For Installation / modification of Telecommunication antenna facility on City owned property

March 6, 2017
Date

The City of San Diego
Real Estate Assets Department
1200 Third Avenue, Suite 1700
San Diego, California 92101

RE: Site Name: T-Mobile Presidio Park Project # _____
Site Address: 2833 Whitman Street San Diego, CA 92110, San Diego (the "Property")
Agreement: Agreement dated 10/22/2012 (the "agreement") between The City of San Diego ("City") and _____ ("Lessee" or "Permittee").

T-Mobile USA is seeking Consent from the City to perform the following to the above referenced site:

- ☒ Modify, upgrade or changes to existing equipment or Site as describe in the attached plans / photos.
☐ Install Telecommunication antenna facility on City owned property
☐ Apply for new Permits / New Agreement – NO modifications or changes to existing equipment or site.


Describe proposed project below:

T-Mobile is proposing to instal (3) new L1900 panel antennas with associated mounts including (3) new flush mount adapter kits on an existing 55' tall 20" diamete tapered light pole.


Pursuant to Improvements and Alterations, section of the above referenced agreement, "Lessee / Permittee shall not construct any improvements, structures or installations of the Premises or make any alterations to the Premises (with the exception of equipment replacement or repairs) without City's prior written approval."

In order to comply with such requirements, T-Mobile USA would like to request City's consent to submit to Development Services Department for review of the proposed items above.


Sincerely, Brandon Costa agent for T-Mobile USA

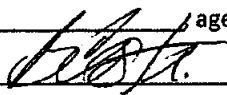Applicant Signature: 

City Parks & Recreation Department has provided its consent and approval to allow applicant to submit application for the proposed items listed herein, with the understanding that the Department will be allowed to review the improvement plans prior to a permit being issued and that a pre-construction meeting will be conducted with staff before any work begins, if required.

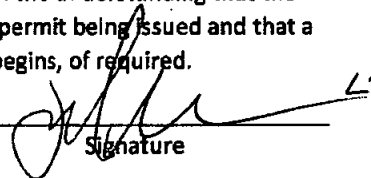
3/8/17 DAVID MONROE - Deputy Director 
Date Print Name & Title Signature

City of San Diego, acknowledgement and consent for _____

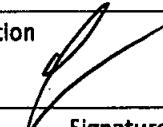3/8/17 CYBULA THOMPSON 
Date Print Name & Title Signature
OLIVERA
NEW CSMA ASSES

☐ Approved and Stamped plans received and attached
☐ Scan as Amendment to Agreement


THE INFORMATION CONTAINED IN THIS SET OF CONSTRUCTION DOCUMENTS IS PROPRIETARY TO THE ARCHITECT. ANY USE OR DISCLOSURE OTHER THAN THAT WHICH RELATES TO THE PROJECT SERVICES IS STRICTLY PROHIBITED.

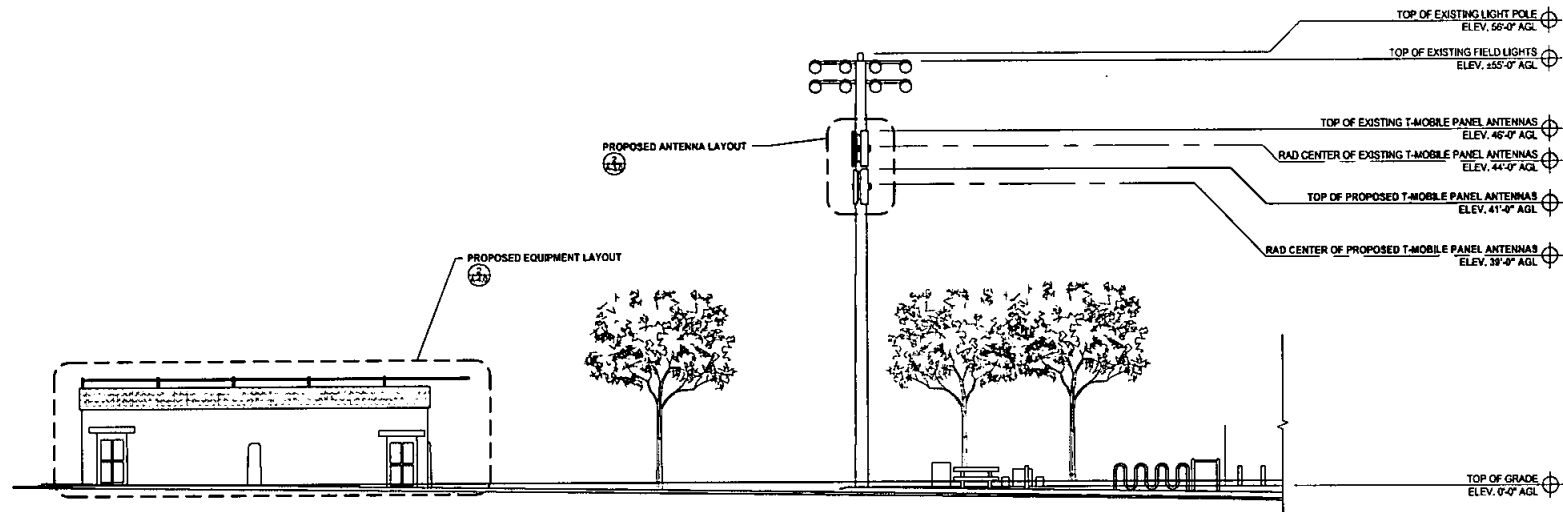

PROPOSED NORTHEAST ELEVATION

SCALE: 1/8"=1'-0" (22x34)
(OR) 1/16"=1'-0" (11x17)

2

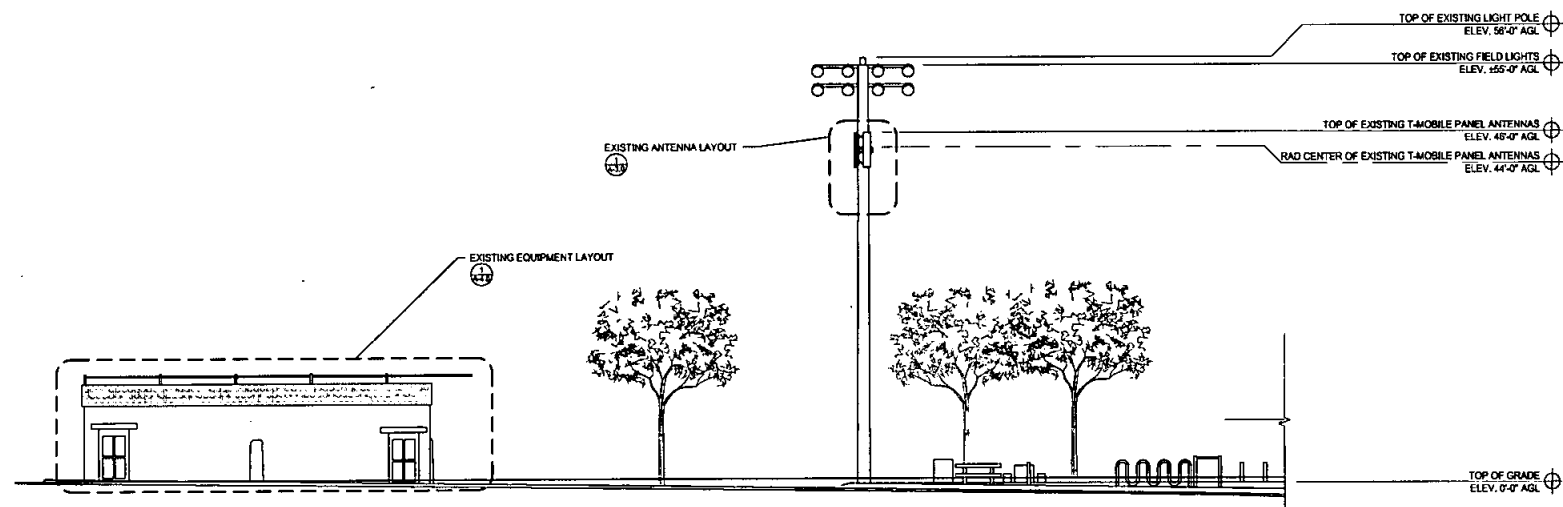

EXISTING NORTHEAST ELEVATION

SCALE: 1/8"=1'-0" (22x34)
(OR) 1/16"=1'-0" (11x17)

1

T-Mobile

10290 VISTA SERRANO DRIVE #200
SAN DIEGO, CA 92121
T-MOBILE.COM

SAC

WIRELESS
SAC & DESIGN GROUP, INC.
8015 SHOREMAN PLACE, SUITE 100
SAN DIEGO, CA 92122
WWW.SACDGI.COM

REVISIONS

REV.	DATE	DESCRIPTION	APPROVED
0	03/02/17	90% CD%	EC

DATE:

"I HEREBY CERTIFY THAT THESE PLANS WERE PREPARED BY ME, AND UNDER MY DIRECT SUPERVISION AND THAT I AM A duly REGISTERED ARCHITECT UNDER THE LAWS OF THE STATE OF CA"

L1000
PRESIDIO PARK
SD02867C
2884 WHITMAN STREET
SAN DIEGO, CA 92110


SHEET TITLE

EXISTING & PROPOSED
NORTHEAST ELEVATIONS

SHEET NUMBER


A-6.0

Aerial View of Site (1)

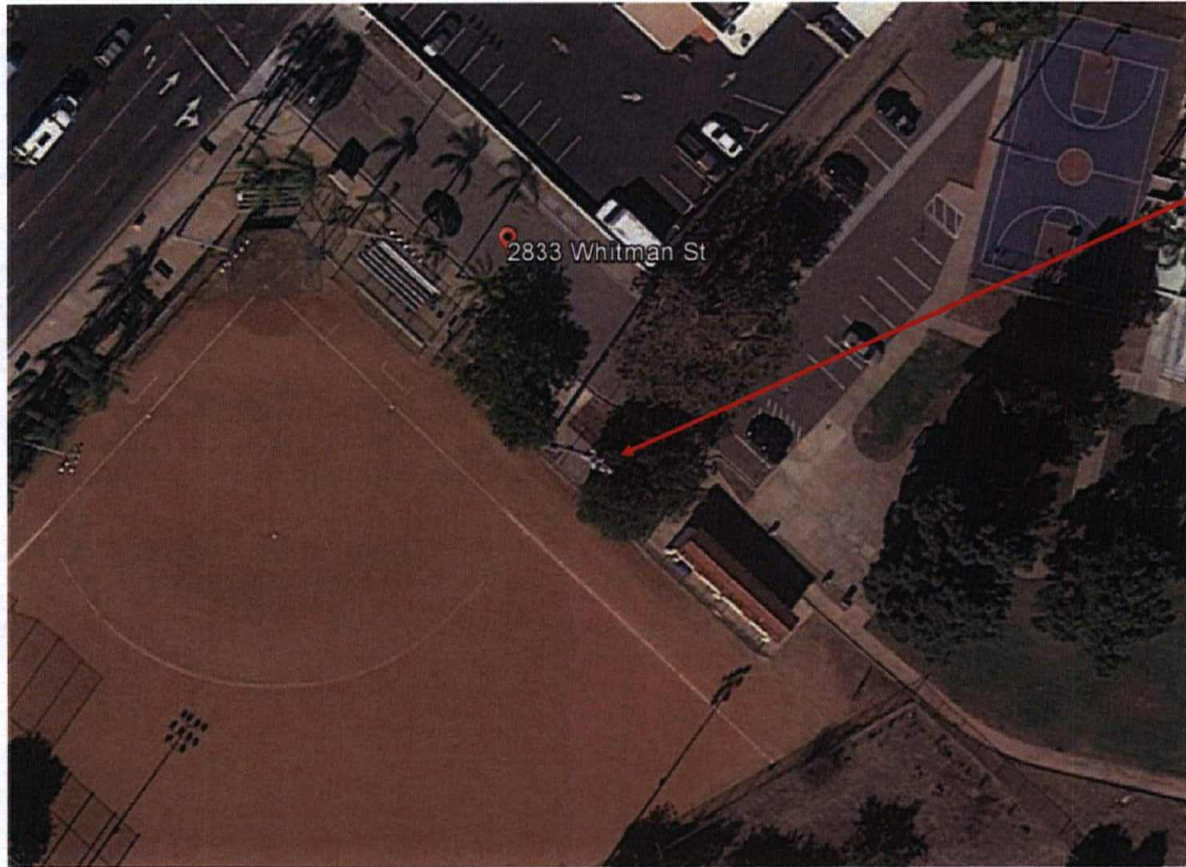

55' tall 20" diameter
light pole w/ (3)
existing antennas
per NUP 606478

Aerial View of Site (2)

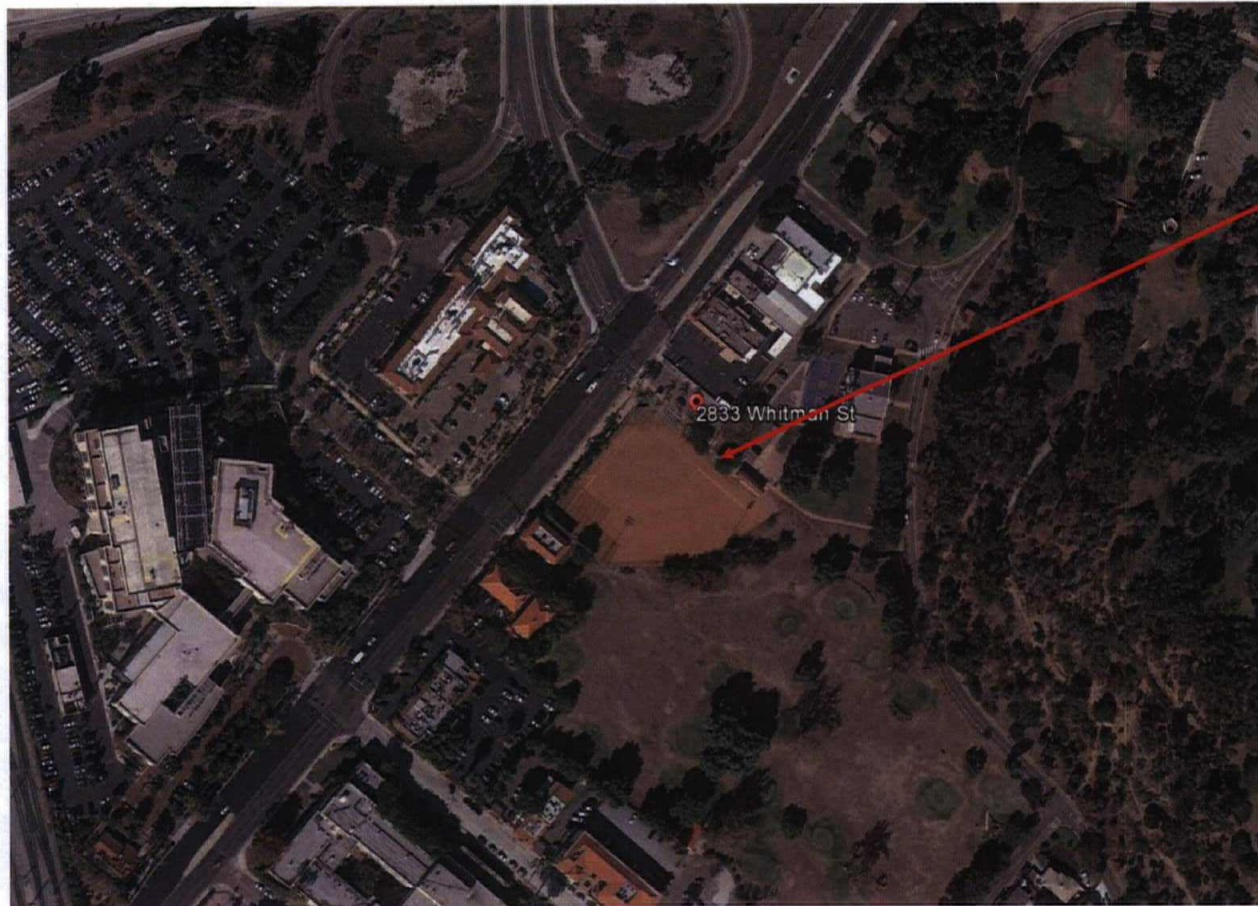

55' tall 20" diameter
light pole w/ (3)
existing antennas
per NUP 606478