



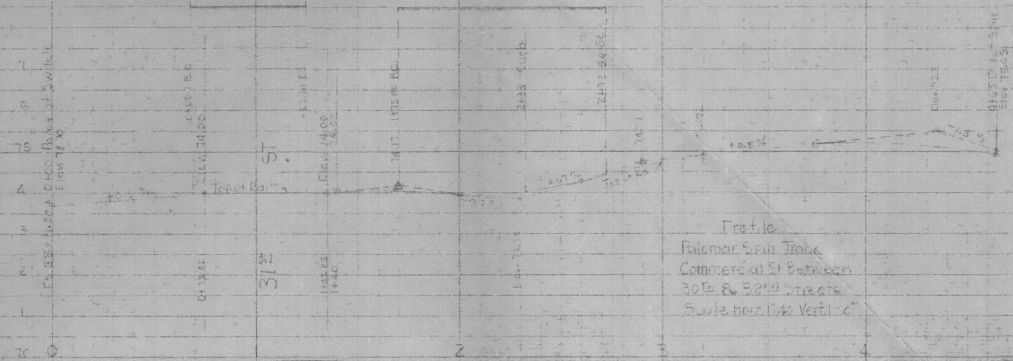

Profile
Palomar San Diego
Commercial St between
30th & 32nd Streets
Scale Horiz. 1" = 100'

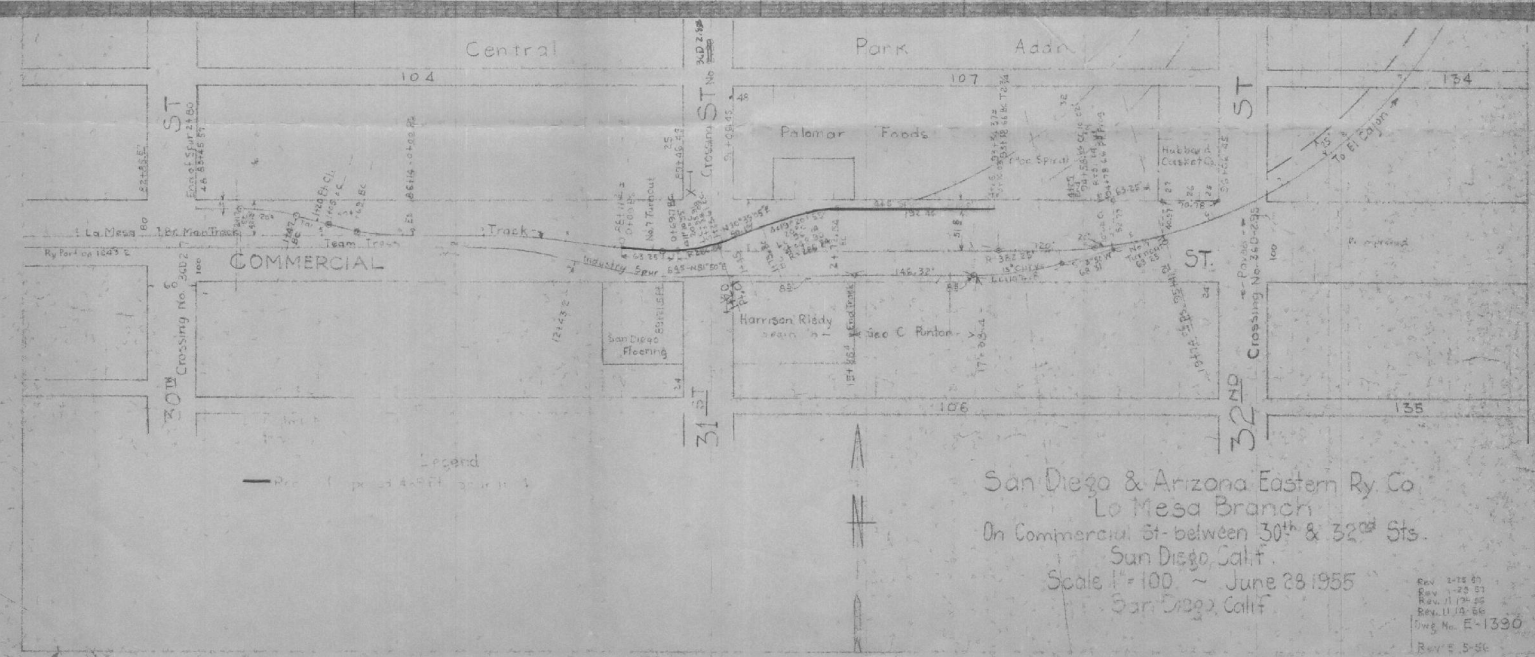

San Diego & Arizona Eastern Ry Co.
La Mesa Branch
On Commercial St. between 30th & 32nd Sts.
San Diego, Calif.
Scale 1" = 100' ~ June 28, 1955
San Diego, Calif.

Rev. 1-15-51
Rev. 1-20-51
Rev. 11-17-55
Drawing No. E-1390
Rev. 5-5-56