

City Consent Application

19-Jan-17

(Date)

Ms. Enza Charles
Real Estate Assets Department
The City of San Diego
1200 Third Avenue, Suite 1700
San Diego, California 92101

RE: Site Address: (ROW) Quivera Road, San Diego, California 92109

San Diego (the "Property")

Site Name: Sea World

Agreement: Lease Agreement, dated August 24, 2012 (the "Lease") between The City of
San Diego ("City") and Verizon Wireless (VAW) LLC, ("Lessee").

Dear Ms. Charles,

As part of the continuous effort to keep its network up to date, Verizon Wireless
would like to perform the following modifications (changes) as described in the **attached plans**, to the site referenced above:

Example:

Antennas: Sector "A": Relocate four (4) six foot antennas from the water tank to the screened enclosure located on top of the equipment shelter; Sector "B": Replace the four (4) existing four foot antennas located on the water tank with six foot antennas. In order to accommodate the larger antennas, the screen boxes will be increased from six feet in length to eight feet.

Equipment: Remove existing Propane Generator. Install one 30KW Diesel Generator in a 12' x 11'4" area. Said area to be enclosed with a ten (10) foot tall CMU block wall..... Said Units to be screened by a four (4) foot tall CMU block wall.

Antennas: Replace three (3) panel antennas on each Light Standard (six total).

Ancillary Equipment: Install H-Frame (enclosed in metal "mesh" cage) at the base of each Light Standard. Each H-Frame will support six (6) RRU Units and one (1) RayCap. Two (2) new underground conduits (approximately 5' in length) will connect the new H-Frame(s) to the adjacent Light Standard.



Real Estate
Assets

Pursuant to Improvements and Alterations, of the Lease Agreement, "Lessee shall not construct any improvements, structures, or installations on the Premises, or make any alterations to the Premises (with the exception of equipment replacements or repairs) without City's prior written approval." In order to comply with such requirement,

Verizon Wireless would like to request City's consent and approval to complete the items described above.

Sincerely, Rodney Philhower, agent for Verizon Wireless

Applicant's Signature: Rodney Philhower

City Transportation & Stormwater department has provided it's consent and approval to allow Verizon Wireless to perform the proposed modifications described herein.

2/1/17 [Signature]
Date Signature

**CITY OF SAN DIEGO, ACKNOWLEDGEMENT AND CONSENT
FOR MODIFICATION OF**

Sea World/ Quivira Rd ROW

(Site Location)

By: [Signature]

Name: Cybele L. Thompson

Title: Director of Real Estate Assets

Date: 2/1/17



Real Estate
Assets



Telecommunications Project Management



March 6, 2015

Ms. Enza Charles
Real Estate Assets Department
The City of San Diego
1200 Third Avenue, Suite 1700
San Diego, California 92101

RE: Site Address: 1717 Quivira Road San Diego, California 92109
 Site Name: Sea World/Quivira Road ROW
 Agreement: Lease Agreement dated August 24, 2012, ("the Agreement") between The City
 of San Diego, ("City") and Verizon Wireless (VAW) LLC, d/b/a Verizon
 Wireless ("Lessee").

Dear Ms. Charles,

As part of the continuous effort to keep its network up to date, Verizon Wireless would like to perform the following modifications to the site referenced above:

Antennas: Replace six (6) of the existing antennas with newer models. The antenna models are shown on the plans dated February 24, 2015 (which have been approved by Development Services).

Ancillary Equipment: Install two (2) new mesh cages adjacent to existing light standard to accommodate new ground equipment. Install twelve (12) Remote Radio Units (RRU's) with an A2 Unit inside the new mesh cages (six (6) in each cage). Install two (2) Raycaps also inside the metal mesh cages (one in each cage).

Pursuant to Section 10.2. Upgrading of the Lease Agreement, "If changes in technology occur during the Term that require Lessee to upgrade the Communications Equipment, Lessee may perform such upgrading, provided that: (1) Lessee obtains City's prior written consent..." In order to comply with such requirements, Verizon would like to request City's consent and approval to complete the items described above.

If all meets your approval, please either (i) have an authorized City representative sign below, or (ii) provide an alternative "consent" as the City deems appropriate. By signing this letter City is providing its consent and approval to allow Verizon to perform the proposed modifications described herein. Upon signature, please return to my attention at:

Plancom, Inc.
302 State Place, 2nd Floor
Escondido, California 92029


Please call me at 619-203-4140 should you have any questions or require additional information. Thank you for your consideration.

Sincerely,


Kristin King

Kristin King

ACKNOWLEDGEMENT AND CONSENT

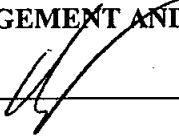By: 
Name: _____
Title: **Cybele Thompson**
Director, Real Estate Assets
Date: _____

- 1 (1) VZW EQUIPMENT ENCLOSURE WITH CORRUGATED STEEL ROOF.
- 2 (2) VZW TELESCOPE BOX.
- 3 (3) ACCESS DOOR.
- 4 (4) VZW R102 LTY. CABINET.
- 5 (5) VZW CABLE TRAY.
- 6 (6) VZW GPS ANTENNA.
- 7 (7) BATTERY/POWER PLANT.
- 8 (8) VZW CHDT. CABINET.
- 9 (9) VZW TELESCOPE BODY.
- 10 (10) VZW SURGE BOX.
- 11 (11) VZW CONCRETE PAD.
- 12 (12) VZW PANEL A.
- 13 (13) MANUAL TRANSFER SWITCH.
- 14 (14) VZW GENERATOR PLUG.
- 15 (15) VZW CHDL.
- 16 (16) VZW HULL.
- 17 (17) VZW DISCONNECT.
- 18 (18) VZW MOUNTING MOUNTED TO (16) UNISTRUT ON (1) WALL (X TOTAL); SEE DETAILS 3 & 4/3-4.
- 19 (19) CUMBER AND GUTTER.
- 20 (20) STREET.

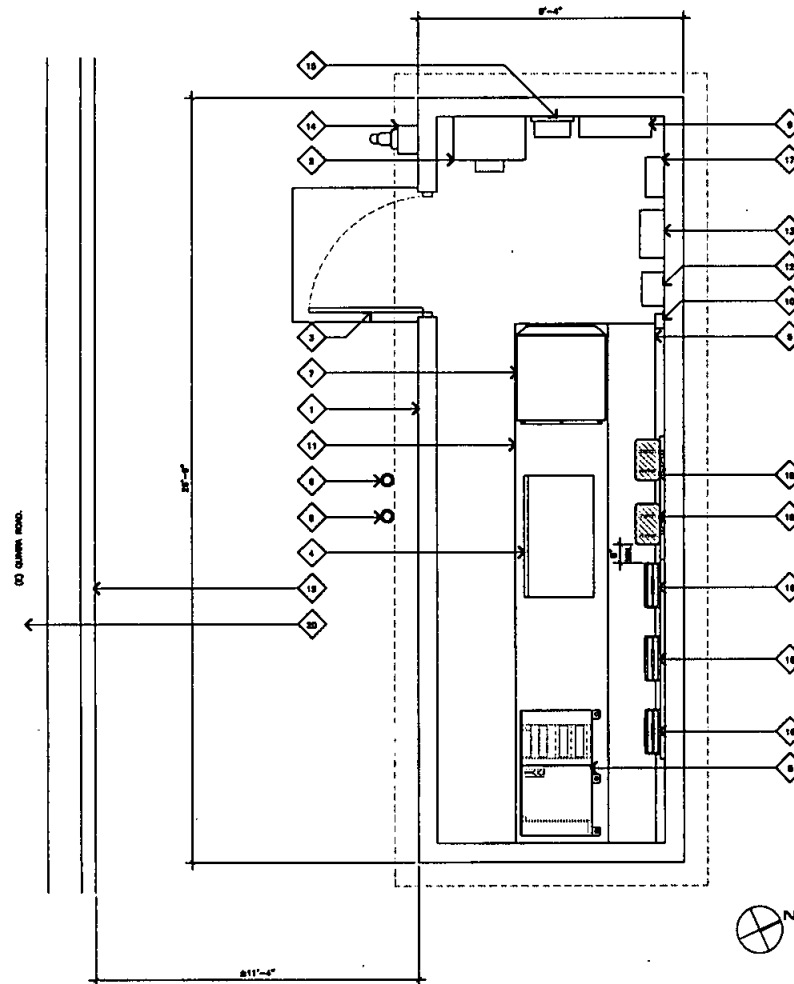

VERSIJN ZAKAAL	RIJKE NO. 07458	OP. 12-11-13	DATE
----------------	-----------------	--------------	------

SCALE:	
$1/2" = 1'-0"$	0 1' 2'

 **Jeffrey Rome**
ASSOCIATES


architecture | telecommunications
131 Innovation Drive, Suite 100
Irvine, California 92617
tel 949.760.1929 | fax 949.760.3931




PHASE 2: CONCLUSIONS

EQUIPMENT PLAN FOR:
VZW SEA WORLD (AWS/PCS)


CITY OF SAN DIEGO, CALIFORNIA Development Services Department SHEET 4 OF 12 SHEETS		IS NO. 00000000 PROJECT NO. 00000000
FOR CITY COUNCIL		VCM
DESCRIPTION	DATE	
ORIGINAL	01/15/02	
AD-DRAFT		
CONTRACTOR	DATE STARTED	
INSPECTOR	DATE COMPLETED	
		39075-4

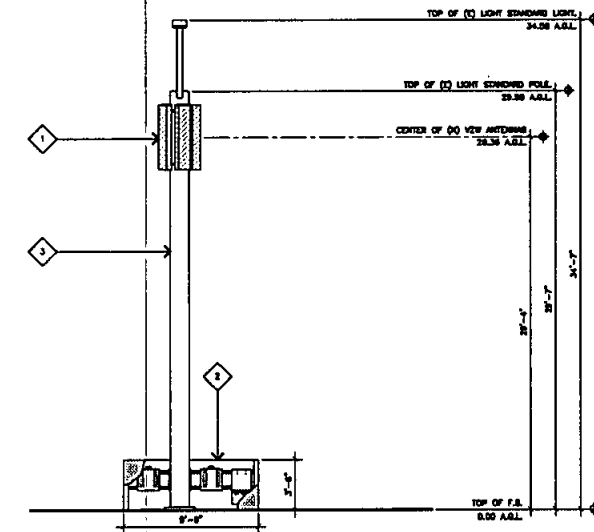


NORTHEAST ELEVATION (PVT)

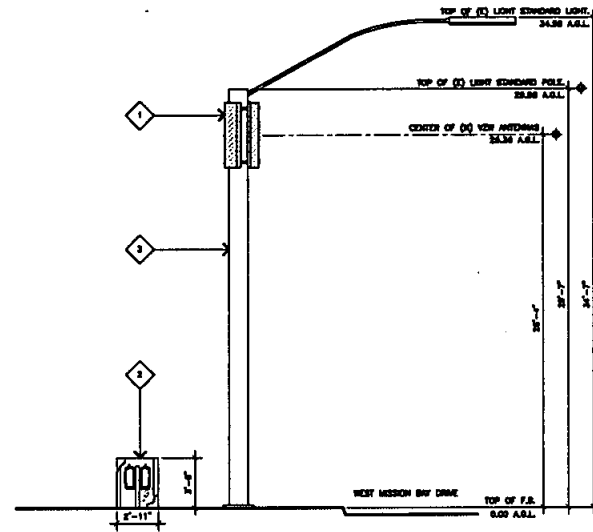

SOUTHEAST ELEVATION (PVT)

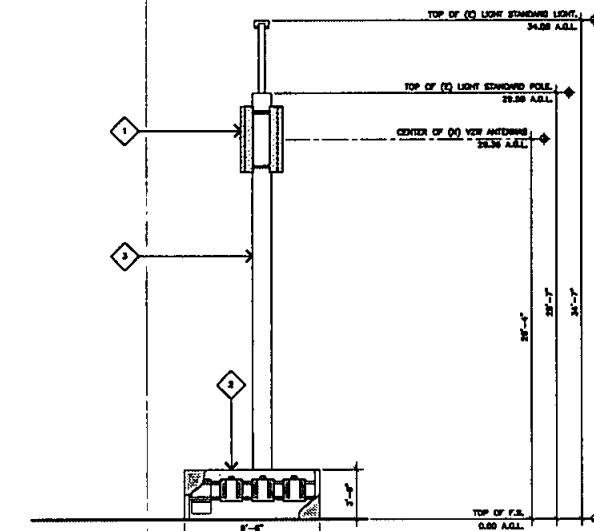

SOUTHWEST ELEVATION (PVT)

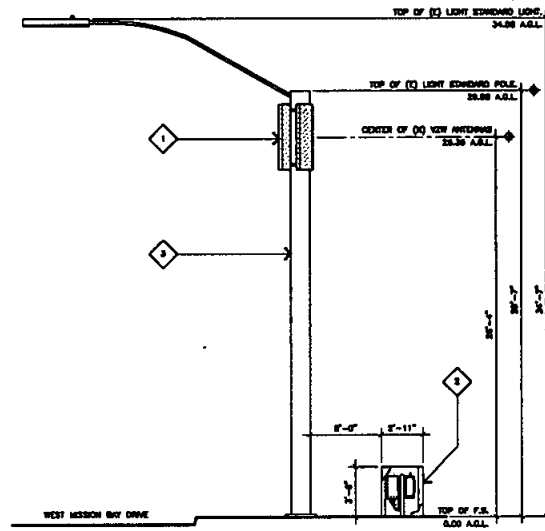

NORTHWEST ELEVATION (PVT)

LIGHT STANDARD ELEVATION KEYNOTES

1. (O) NEW ANTENNA TO REPLACE (O) ANTENNA
2. (O) NEW ANTENNA TO REPLACE (O) ANTENNA
3. (O) NEW ANTENNA TO REPLACE (O) ANTENNA

NOTES

1. (O) ANTENNA AND ANTENNA CABLES WILL BE PAINTED TO MATCH (O) LIGHT STANDARD. CABLES SHALL NOT BE COILED OR BUNDLED ON THE OUTSIDE OF POLE. CABLE BUNDLES SHALL BE INSTALLED TO CORRELATE THE CABLE. CABLE BUNDLES SHALL BE PAINTED TO MATCH THE LIGHT STANDARD.
2. HEIGHTS FOR ELEVATIONS OBTAINED FROM 1A ACCURACY CORRECTION NOTES 8/22/18 PERFORMED BY ANDREW A. HOLDEN.

Jeffrey Rome
ASSOCIATES
architecture | telecommunications
131 Innovation Drive, Suite 180
Irvine, California 92617
tel 949.750.5929 / fax 949.740.7931



PRIVATE CONTRACT
WEST LIGHT STANDARD ELEVATIONS FOR:
VZW SEA WORLD (AWS/PCS)

CITY OF SAN DIEGO, CALIFORNIA Development Services Department SHEET 8 OF 10 SHEETS				131 MI. AVENUE PROJECT RELEASE
DESIGNED BY	DATE	APPROVED BY	DATE	VZA
DRAWN BY	DATE	APPROVED BY	DATE	
CHECKED BY	DATE	APPROVED BY	DATE	
CONTRACT NO.	DATE	APPROVED BY	DATE	
PROJECT NO.	DATE	APPROVED BY	DATE	
CONTRACTOR	DATE	APPROVED BY	DATE	
INSPECTOR	DATE	APPROVED BY	DATE	

SCALE: 1/4"=1'-0"
0 2' 4'


1

39075-5-D

ANTENNA PLAN KEYNOTES

- 1 (1) VOR ANTENNA TO REPLACE (2) ANTENNA MOUNTED TO (3) LIGHT STANDARD (4) TOTAL. PAVT ANTENNAS TO MATCH (5) LIGHT STANDARD. SEE DETAILS 4/8-0, 1/8-0, AND SHEET 12-0.
- 2 (2) LIGHT STANDARD.

LEGEND
(1) REPLACE

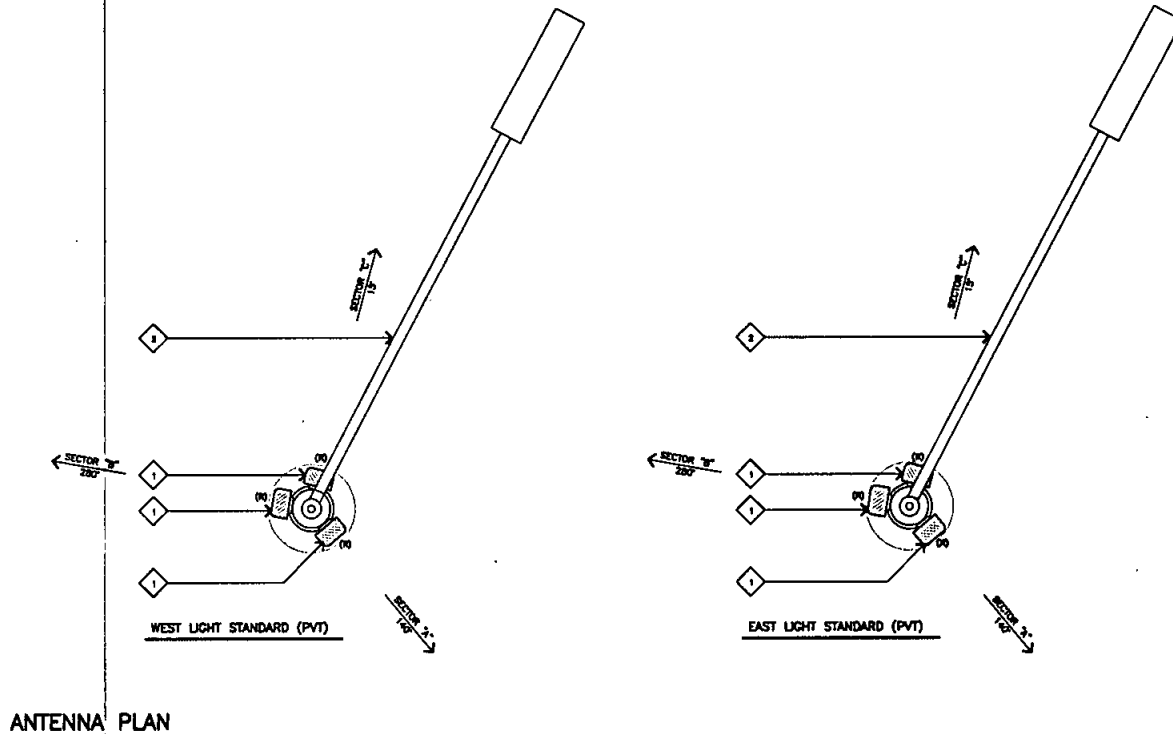

Jeffrey Rome Associates
architectural telecommunications
1331 Innovation Drive, Suite 100
Irvine, California 92617
tel 949.760.3929 | fax 949.760.3931



PREPARE CONTRACT

ANTENNA PLANS FOR:
VZW SEA WORLD (AWS/PCS)

CITY OF SAN DIEGO, CALIFORNIA Department of Public Works SHEET 7 OF 12 SHEETS				AS SHOWN	PROJECT NO. 000000
FOR CITY ENGINEER				DATE	DATE
DESIGNED BY	DATE	APPROVED BY	DATE	DATE	DATE
CHECKED BY	DATE	CHECKED BY	DATE	CHECKED BY	DATE
IN CHARGE	DATE	IN CHARGE	DATE	IN CHARGE	DATE
DATE FORWARDED	DATE FORWARDED	DATE FORWARDED	DATE FORWARDED	DATE FORWARDED	DATE FORWARDED
DATE COMPLETED	DATE COMPLETED	DATE COMPLETED	DATE COMPLETED	DATE COMPLETED	DATE COMPLETED


VZWM 000000 000 000000 000 000000 000 000000

SCALE:
3/4"=1'-0" 0 .5' 1' 2'

39075-7-D


VERSION 2.0.0	REF. NO. 07453	DATE 12-10-83	DATE
---------------	----------------	---------------	------

	COMMSCOPE SBHMH-1DB5A <table style="width: 100%;"> <tr> <td>ANTENNA MATERIAL:</td> <td>GRP</td> </tr> <tr> <td>ANTENNA COLOR:</td> <td>LIGHT GREY</td> </tr> <tr> <td>DIMENSIONS, HxWxD:</td> <td>(26\"/> </td> <td style="width: 33%; vertical-align: top; padding: 5px;"> </td> <td style="width: 34%;"></td> </tr> <tr> <td colspan="2"> (PVT) MOUNTING DETAIL (PVT) SCALE: NONE 6 ERICSSON RRUS12 COLOR: GRAY DIMENSIONS, HxWxD: 20.4\"/> </td> <td colspan="2"> (N) ANTENNA SPECIFICATIONS (PVT) SCALE: NONE 4 RAYCAP RCMD C 33150PF-48 COLOR: GRAY DIMENSIONS, HxWxD: 28.7\"/> </td> </tr> <tr> <td colspan="2" style="vertical-align: top; padding: 5px;"> </td> <td colspan="2" style="vertical-align: top; padding: 5px;"> </td> </tr> <tr> <td colspan="2" style="vertical-align: top; padding: 5px;"> RRU SPECIFICATIONS (PVT) SCALE: NONE 5 </td> <td colspan="2" style="vertical-align: top; padding: 5px;"> RAYCAP SPECIFICATIONS (PVT) SCALE: NONE 3 </td> </tr> <tr> <td colspan="2" style="vertical-align: top; padding: 5px;"> </td> <td colspan="2" style="vertical-align: top; padding: 5px;"> </td> </tr> <tr> <td colspan="2" style="vertical-align: top; padding: 5px;"> </td> <td colspan="2" style="vertical-align: top; padding: 5px;"> ANTENNA MOUNTING DETAIL (PVT) SCALE: NONE 1 </td> </tr> </table> Jeffrey Rome Associates Architecture Telecommunications 137 Innovation Drive, Suite 100 Irvine, California 92617 tel 949.750.3928 fax 949.750.3931 PREPARE CONTACT DETAILS FOR: VZW SEA WORLD (AWS/PCS) CITY OF SAN DIEGO, CALIFORNIA Department of Public Works SHEET 9 OF 12 SHEETS <table border="1" style="width: 100%; border-collapse: collapse;"> <tr> <td style="width: 25%;">FOR CITY ENGINEER</td> <td style="width: 25%;">DATE</td> <td style="width: 25%;">REVISION</td> <td style="width: 25%;">DATE / NAME</td> </tr> <tr> <td> </td> <td> </td> <td> </td> <td> </td> </tr> </table> CONTRACTOR _____ DATE STARTED _____ INSPECTOR _____ DATE COMPLETED _____ 39075-9-D VISION: KALALI RAZ: KALALI DATE: 12-31-13	ANTENNA MATERIAL:	GRP	ANTENNA COLOR:	LIGHT GREY	DIMENSIONS, HxWxD:	(26\"/>			(PVT) MOUNTING DETAIL (PVT) SCALE: NONE 6 ERICSSON RRUS12 COLOR: GRAY DIMENSIONS, HxWxD: 20.4\"/>		(N) ANTENNA SPECIFICATIONS (PVT) SCALE: NONE 4 RAYCAP RCMD C 33150PF-48 COLOR: GRAY DIMENSIONS, HxWxD: 28.7\"/>						RRU SPECIFICATIONS (PVT) SCALE: NONE 5		RAYCAP SPECIFICATIONS (PVT) SCALE: NONE 3								ANTENNA MOUNTING DETAIL (PVT) SCALE: NONE 1		FOR CITY ENGINEER	DATE	REVISION	DATE / NAME												
ANTENNA MATERIAL:	GRP	
ANTENNA COLOR:	LIGHT GREY	
DIMENSIONS, HxWxD:	(26\"/>	
(PVT) MOUNTING DETAIL (PVT) SCALE: NONE 6 ERICSSON RRUS12 COLOR: GRAY DIMENSIONS, HxWxD: 20.4\"/>		(N) ANTENNA SPECIFICATIONS (PVT) SCALE: NONE 4 RAYCAP RCMD C 33150PF-48 COLOR: GRAY DIMENSIONS, HxWxD: 28.7\"/>	
RRU SPECIFICATIONS (PVT) SCALE: NONE 5		RAYCAP SPECIFICATIONS (PVT) SCALE: NONE 3	
		ANTENNA MOUNTING DETAIL (PVT) SCALE: NONE 1	
FOR CITY ENGINEER	DATE	REVISION	DATE / NAME	

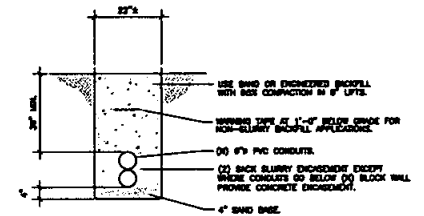

CONDUIT TRENCH DETAIL (PVT)

SCALE:
NONE 2

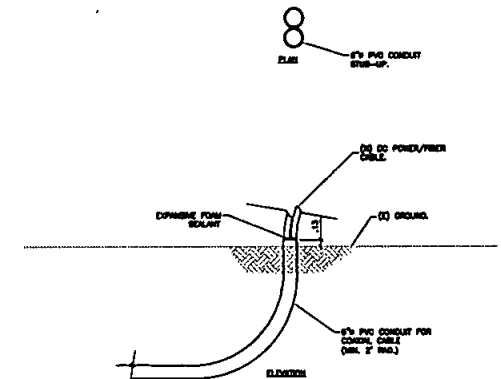


CONDUIT STUB-UP (PVT)

SCALE:
NONE 1

Jeffrey Rome Associates
architects | telecommunications
131 Innovation Drive, Suite 100
Irvine, California 92617
tel 949.760.3929 | fax 949.760.3931



PREPARED FOR: VZW SEA WORLD (AWS/PCS)			
CITY OF SAN DIEGO, CALIFORNIA Development Services Department SHEET 10 OF 11 SHEETS			
THE CITY ENGINEER		DATE	
RECEIVED	BY	APPROVED	DATE
ENGINEER	DATE	APPROVED	DATE
AD-001.75		DATE COMPLETED	
CONSTRUCTION		DATE COMPLETED	
INSPECTOR		DATE COMPLETED	
39075-10-D		39075-10-D	

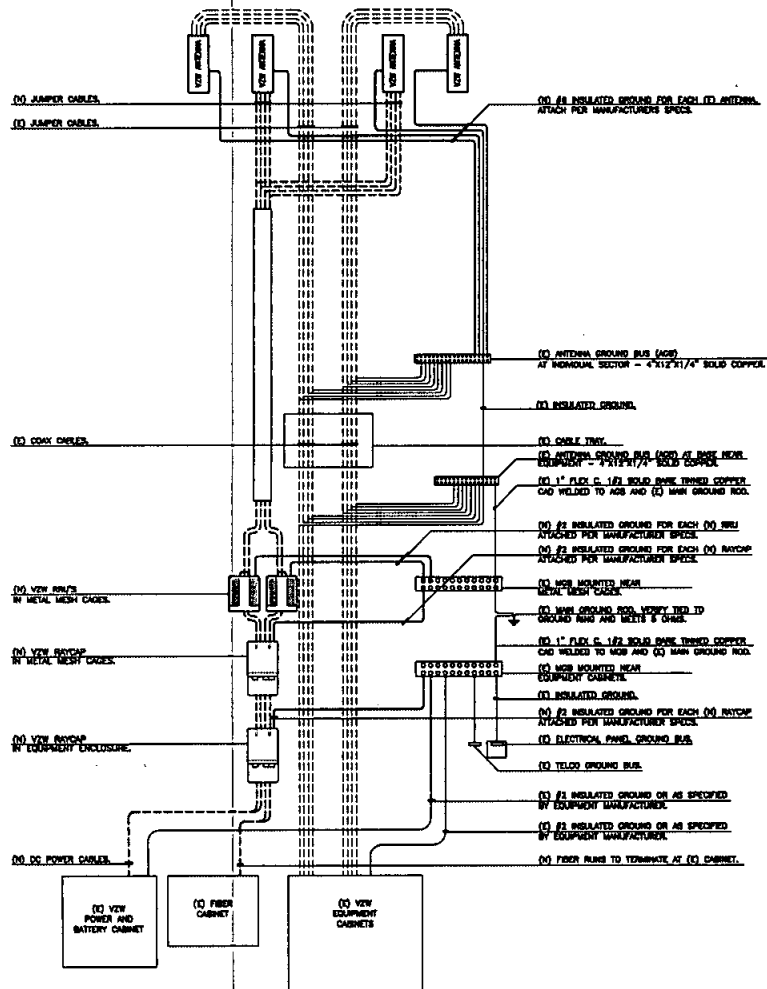


GENERAL NOTES:

1. SPICE GROUND CONNECTIONS.
2. FOLLOW COAXIAL CABLE MANUFACTURER'S RECOMMENDATIONS (TYPICAL).
3. ALL INSULATED GROUND WIRES TO BE STRIPPED, AND WIRE UNLESS NOTED OTHERWISE.
4. THIS IS TYPICAL FOR ONE SECTOR OF ANTENNAS. SEE PLANS FOR NUMBER OF SECTORS.
5. NUMBER OF COAX IS DIAGNOSTIC.


COAX & GROUNDING SYSTEM SCHEMATIC (PVT)

SCALE: NONE 4

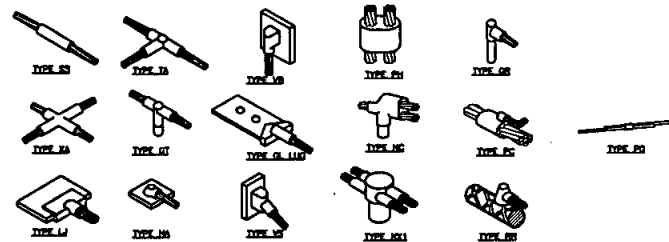


TYPICAL CADWELD TYPES (PVT)

SCALE: NONE 3

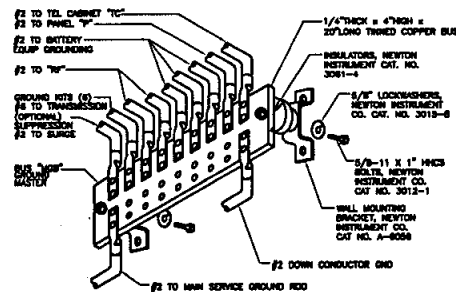

MASTER GROUND BUS (PVT)

SCALE: NONE 2

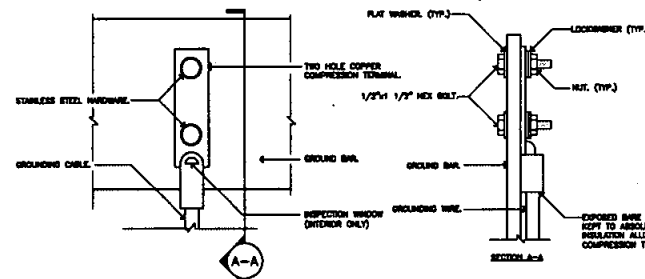

TYPICAL GROUND BAR CONNECTION (PVT)

SCALE: NONE 1

Jeffrey Rome | ASSOCIATES

Architecture | Telecommunications
131 Innovation Drive, Suite 100
Irvine, California 92617
Tel 949.768.3929 | Fax 949.768.3925



REVISED SHEET

COAX AND GROUNDING SYSTEM SCHEMATIC FOR:
VZW SEA WORLD (AWS/PCS)

CITY OF SAN DIEGO, CALIFORNIA
Department: Service Department
SHEET 11 OF 12 SHEETS

DATE	BY	CHKD	APP'D	DATE	BY	CHKD	APP'D
10/10/01	JR			10/10/01	JR		
10/10/01	JR			10/10/01	JR		
39075-11-D

LEGEND

DECKWORK	SYMBOL
CONC	•
BARRECADE	+
SOI	+
WORK AREA	▨
TRAFFIC DIRECTION	→

CONSTRUCTION SIGNS

END ROAD WORK	C25-1
NARROW LANE	C12 (CA)
ROAD WORK AHEAD	R20-1
KEEP RIGHT	R4-7A

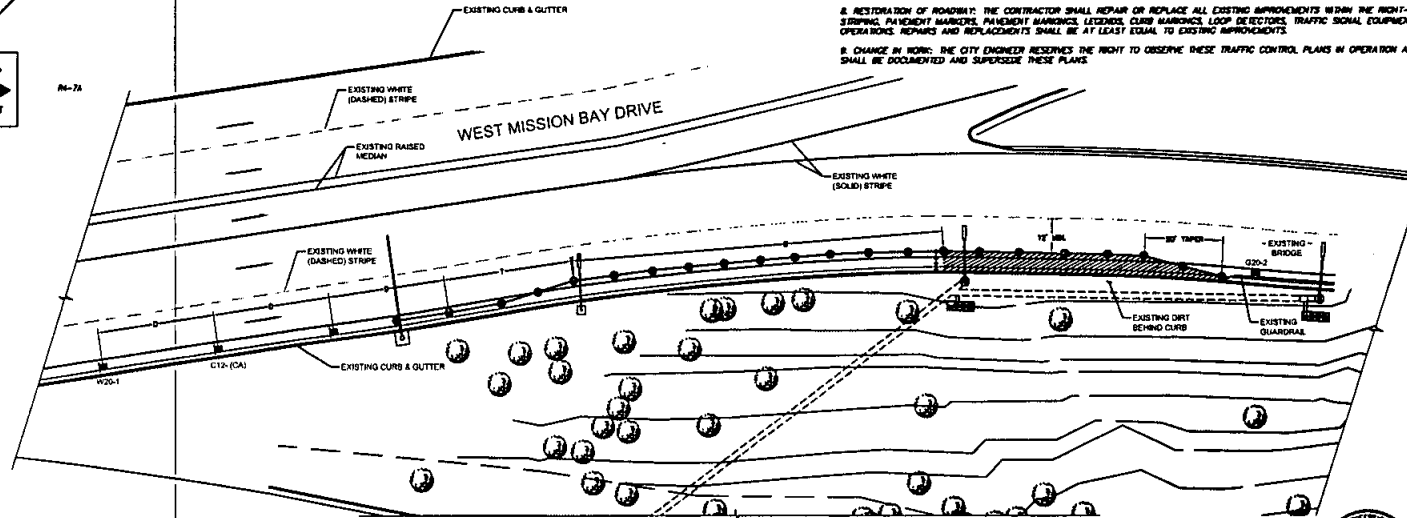

THE CONTRACTOR SHALL INSTALL TRAFFIC CONTROL DEVICES FOR TABLE BELOW FOR CITY OF SAN DIEGO LOW-TRAFFIC SAFETY, 85TH PERCENTILE OF W. MISSION BAY DRIVE DR. IS 33 MPH USE 33 MPH FOR SPEED

SPEED (MPH)	DISTANCE (FT)	TAPE (FT)	BUFFER (FT)	CONE SPACING (FT)	CONE SPACING TAPER (FT)
33	330'	1.330'	495'	110'	55'

PLAN ~ W. MISSION BAY DR.
SCALE: 1" = 20'

TRAFFIC CONTROL NOTES:

GENERAL NOTES:

1. VALIDATION: THE TRAFFIC CONTROL PLAN IS NOT VALID UNLESS WORK DATES AND WORK HOURS ARE APPROVED. THE CONTRACTOR SHALL SUBMIT TWO (2) COPIES OF TRAFFIC CONTROL PLANS (11/20/22) TO THE TRAFFIC CONTROL POINT CENTER, THIRD FLOOR DEVELOPMENT SERVICES CENTER, 1223 FIRST AVENUE, SAN DIEGO. THE CONTRACTOR SHALL OBTAIN A TRAFFIC CONTROL PERMIT A MINIMUM OF TWO (2) WORKING DAYS PRIOR TO STARTING WORK, AND A MINIMUM OF FIVE (5) DAYS IF WORK WILL AFFECT A BUS STOP OR AN EXISTING TRAFFIC SIGNAL, OR IF WORK WILL REQUIRE A ROAD OR ALLEY CLOSURE.

2. CONTRACTOR SHALL NOTIFY THE CITY TRAFFIC ENGINEER AT (619) 485-4741 A MINIMUM OF FIVE (5) WORKING DAYS PRIOR TO ANY CONSTRUCTION WORK AFFECTING TRAFFIC SIGNALS.

3. STANDARDS: THE TRAFFIC CONTROL PLAN SHALL CONFORM TO THE MOST RECENT ADOPTED EDITION OF THE FOLLOWING MANUALS:

DESCRIPTION	EDITION	DOCUMENT NO.
STANDARD SPECIFICATIONS FOR PUBLIC WORKS CONSTRUCTION (THE "GREENBOOK")	2012	PTS070112-10
CITY OF SAN DIEGO STANDARD DRAWINGS	2012	PTS070112-03
CALIFORNIA MANUAL ON UNIFORM TRAFFIC CONTROL DEVICES	2012	PTS 070112-08

4. NOTIFICATIONS: THE CONTRACTOR SHALL NOTIFY THE FOLLOWING AGENCIES A MINIMUM OF FIVE (5) WORKING DAYS PRIOR TO ANY EXCAVATION, CONSTRUCTION, OR TRAFFIC CONTROL, AFFECTING THE AGENCIES BELOW:

FIRE DEPARTMENT DISPATCH (STREET OR ALLEY CLOSURE)	(619) 573-1300
POLICE DEPARTMENT DISPATCH (STREET OR ALLEY CLOSURE)	(619) 531-5200
ENVIRONMENTAL SERVICES (REFUSE COLLECTION)	(619) 485-3000
STREET DIVISION (TRAFFIC SIGNALS)	(619) 537-7500
METROPOLITAN TRANSIT DISTRICT (BUS STOPS)	(619) 538-0100 / 55-431
METROPOLITAN TRANSIT DISTRICT (TRAM LINES)	(619) 535-3844
METROPOLITAN TRANSIT DISTRICT (TRAM LINES)	(619) 565-6630
UNDERGROUND SERVICE ALERT (ANY EXCAVATION)	(602) 422-4133

5. POST PARKING RESTRICTIONS: THE CONTRACTOR SHALL POST TOW-AWAY PARKING SIGNS TWENTY-FOUR (24) HOURS IN ADVANCE OF PARKING REMOVAL. SIGNS SHALL INDICATE SPECIFIC DATES, TIMES, AND TYPES OF RESTRICTIONS. PARKING SIGNS SHALL BE BAGGED WHERE APPLICABLE.

6. EXCAVATIONS: EXCEPT WHEN OTHERWISE SHOWN ON PLANS, ALL TRENCHES SHALL BE BACKFILLED OR TRENCH-PLATED AT THE END OF EACH WORKDAY. AN ASPHALT RAMP SHALL BE PLACED AROUND EACH TRENCH PLATE TO PREVENT THE PLATE FROM BEING DISLOADED. CONTRACTOR SHALL MONITOR DURING NON-WORKING HOURS TO ENSURE THAT THEY DO NOT BECOME DISLOADED. UPON COMPLETION OF EXCAVATION BACKFILL, THE CONTRACTOR SHALL PROVIDE A SATISFACTORY SURFACE FOR TRAFFIC. WHEN CONSTRUCTION OPERATIONS ARE NOT ACTUALLY IN PROGRESS, THE CONTRACTOR SHALL MAINTAIN ALL TRAVEL LANES, BIKE LANES, AND PEDESTRIAN WALKWAYS IN THE PUBLIC RIGHT-OF-WAY UNLESS OTHERWISE SHOWN ON PLANS.

7. COVERED PEDESTRIAN WALKWAY: THE CONTRACTOR SHALL CONTACT CITY RESIDENT ENGINEER (619) 627-3200 FOR INSPECTION OF ANY COVERED PEDESTRIAN WALKWAY DURING CONSTRUCTION.

8. RESTORATION OF ROADWAY: THE CONTRACTOR SHALL REPAIR OR REPLACE ALL EXISTING IMPROVEMENTS WITHIN THE RIGHT-OF-WAY NOT DESIGNATED FOR PERMANENT REMOVAL (TRAFFIC SIGNS, STRIPING, PAVEMENT MARKINGS, PAVEMENT MARKINGS, LEGS, CURB, HAWKERS, LOOP DETECTORS, TRAFFIC SIGNAL EQUIPMENT, ETC.) WHICH ARE DAMAGED OR REMOVED AS A RESULT OF OPERATIONS. REPAIRS AND REPLACEMENTS SHALL BE AT LEAST EQUAL TO EXISTING IMPROVEMENTS.

9. CHANGE IN WORK: THE CITY ENGINEER RESERVES THE RIGHT TO OBSERVE THESE TRAFFIC CONTROL PLANS IN OPERATION AND MAKE ANY CHANGES AS FIELD CONDITIONS WARRANT. ANY CHANGES SHALL BE DOCUMENTED AND SUPERSEDE THESE PLANS.

FORM CONTRACT

TRAFFIC CONTROL PLAN FOR:


VZW SEA WORLD (AWS/PCS)

CITY OF SAN DIEGO, CALIFORNIA Development Services Department SHEET 1 OF 2 SHEETS				USE NO. 00000001 PROJECT NO. 00000001
FOR CITY ENGINEER				DATE
DESIGNED BY	DATE	APPROVED BY	DATE	FILED
ORIGINAL	07/1			
AS-BUILT				
CONTRACTOR	DATE STARTED	DATE COMPLETED	39075-TOT-D	
INSPECTOR				




PACIFIC COAST ENGINEERING
3230 BAY DRIVE
SAN DIEGO, CA 92106
(619) 541-0023
pacificcoasteng.com


10/01/18
DATE
EIR 12-31-2017

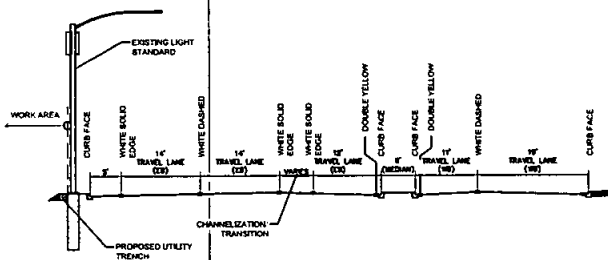


A SECTION ~ WEST MISSION BAY DR.
SCALE: 1"=10'

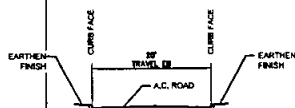


B SECTION ~ OFF-RAMP TO SEAWORLD DR.
SCALE 1"=10'

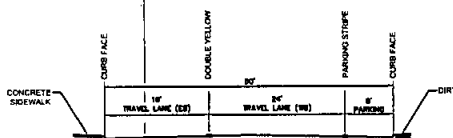

C SECTION ~ QUIVERA ROAD
SCALE 1"=10'

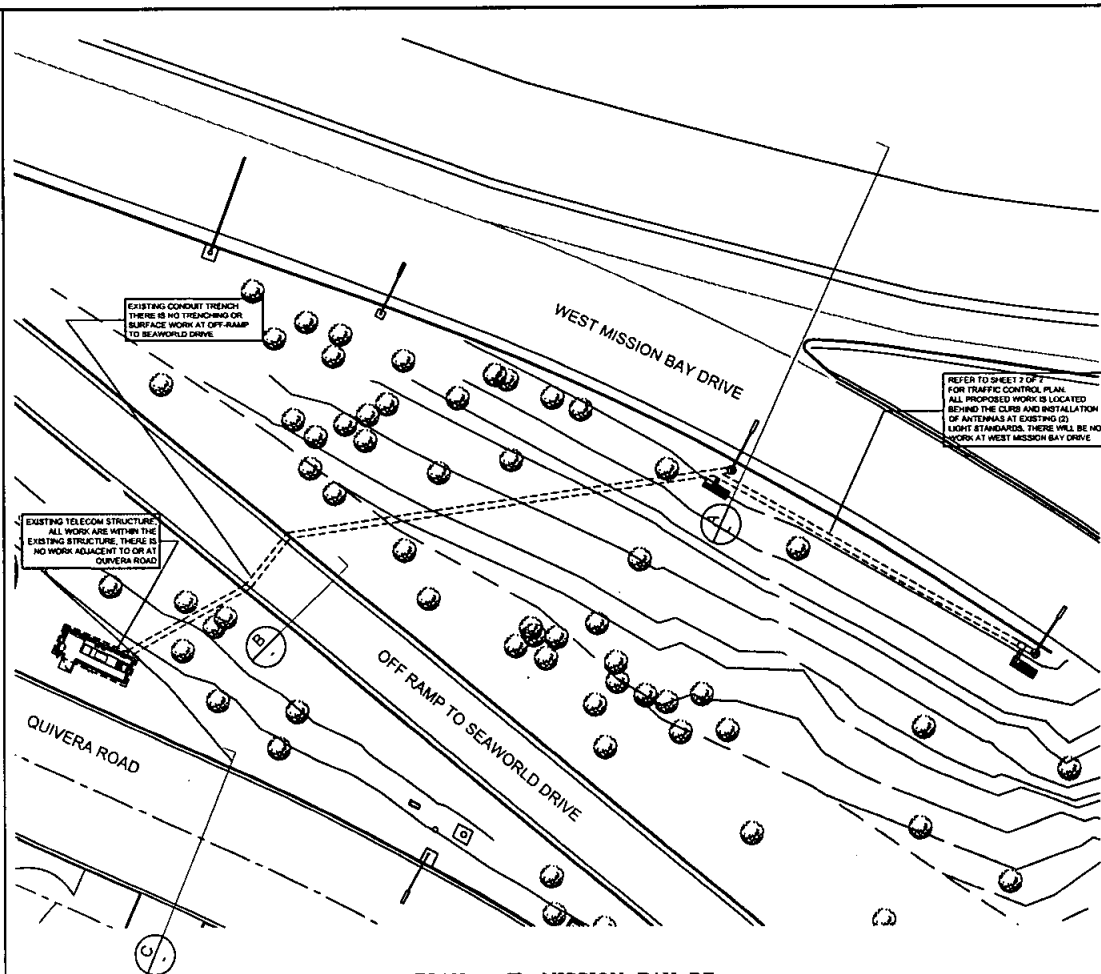

PLAN ~ W. MISSION BAY DR.
SCALE: 1"= 20'

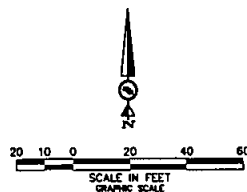

TRAFFIC CONTROL PLAN FOR:			
VZW SEA WORLD (AWS/PCS)			
CITY OF SAN DIEGO, CALIFORNIA Development Services Department		10. NO. 0000000000 PROJECT NO. 0000000000	
SHEET 3 OF 2 SHEETS		V.C.M.	
FOR CITY PROJECT	DATE	BY	DATE
DESIGNED BY	DATE	APPROVED BY	DATE
CHECKED BY	DATE	DATE	DATE
AS-BUILT	DATE	DATE	DATE
CONSTRUCTION	DATE	DATE	DATE
INSPECTION	DATE	DATE	DATE
			39075-T02-D

10/01/16

EXHIBIT 10.0000000000 10.0000000000 10.0000000000