



Real Estate Assets

City Consent Application

For installation / modification of Telecommunication antenna facility on City owned property

21-Mar-19

Date

The City of San Diego
Real Estate Assets Department
1200 Third Avenue, Suite 1700
San Diego, California 92101

RE: Site Name: Naval Hospital Project #
Site Address: 2145 Park Boulevard, San Diego (the "Property")
Agreement: Agreement dated October 22, 2013 (the "agreement") between The City of San
Diego ("City") and Verizon Wireless (VAW) LLC ("Lessee" or "Permittee").

Verizon Wireless is seeking Consent from the City to perform the following to the above

Applicants Name/Company
referenced site:

☒ Modify, upgrade or changes to existing equipment or Site as describe in the attached plans /
photos.

☐ Installation of a New Wireless Communication Facility on City owned property.

☐ Apply for new Permit/New Agreement on existing facility - **NO** modifications or changes to
Existing equipment or site.

Describe proposed project below:

Replace six (6) of the existing antennas. Relocate three (3) RRU's from the equipment room to locations adjacent to the antennas. Install three (3) new RRU's adjacent to the antennas. Install four (4) new RayCaps - two (2) in the equipment room and two (2) adjacent to the antennas. Install one (1) new Power/Fiber Hybrid Cable.

Remove one (1) existing LTE Radio Cabinet. Install one (1) new Radio in an existing Rack. Install one 3/4 HP exhaust fan adjacent to the antennas. Install two (2) louvered vents to serve the exhaust fan - one (1) 24" x 38" and one (1) 24" x 40".

Pursuant to Improvements and Alterations, section of the above referenced agreement, "Lessee / Permittee shall not construct any improvements, structures or installations of the Premises or make any alterations to the Premises (with the exception of equipment replacement or repairs) without City's prior written approval."

In order to comply with such requirements, Verizon Wireless would like to request City's consent to submit to Development Services Department for review of the proposed items above.

Sincerely, Rodney Philhower, agent for Verizon Wireless

Applicant Signature: _____

☐ A one-time, **non-refundable Processing Fee** (\$4,920 for long term agreements - \$980 for Short term or ROE Permits) payable to "City Treasure", MUST be paid within 1 week of feasibility walk. This fee applies even if the agreement is never executed.

City Parks and Recreation Department has provided its consent and approval to allow applicant to submit application for Required Permits needed for the proposed items listed herein, with the understanding that the Department will be allowed to review the improvement plans prior to any permits being issued and that a pre-construction meeting will be conducted with staff before any work begins, if required.

6/07/2019

Date

Casey Smith, Deputy Director


Print Name & Title



Signature

City of San Diego, acknowledgement and consent for 2145 Park Boulevard


Site Location

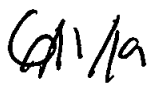

Date

Cybele L. Thompson, Director READ

Print Name & Title

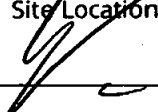

Signature

☐ Approved and Stamped plans received and attached
☒ Scan as Amendment to Agreement



Real Estate Assets

ABBREVIATIONS

ABN.	ABBREVIATION	EQ.	EQUAL	MECH.	MECHANICAL
AC	ACROSTIC(A)	EQUP.	EQUIPMENT	MET.	METAL
A/C	AIR CONDITIONING	EXIST.	EXISTING	MPL.	MISPLUM
ALT.	ALTERNATE	EXT.	EXTENSION	MISC.	MISCELLANEOUS
ALUM.	ALUMINUM	F.S.	FACE OF STUD	NAT.	NATURAL
A.B.	ANCHOR BOLT	FIN.	FINISH	N.	NORTH
APPROX.	APPROXIMATE	FX.	FIXTURE	N.I.C.	NOT IN CONTRACT
ARCH.	ARCHITECTURAL	FL.	FLOOR	N.T.S.	NOT TO SCALE
A.C.	ASPHALTIC CONCRETE	F.L.	FLOW LINE	O.C.	ON CENTER
BL.	BEAM	F.D.	FLOOR DRAIN	O.D.	OUTSIDE DIAMETER
BLK(G)	BLOCKING	FLOOR.	FLOURESCENT	OPNG.	OPENING
BL.	BOARD	FT./	FOOT PER	OPP.	OPPOSITE
BOT.	BOTTOM	FTG.	FOOTING	PL.	PLATE
BLDG.	BUILDING	FDNL.	FOUNDATION	PLYWD.	PLYWOOD
CHB.	CABINET	CHL.	CHILLER	REINF.	REINFORCING
C.I.	CISTERN	CHLX.	CHLORINATED	RM.	ROOM
C.B.	CATCH BASIN	CL.	CALUMINIZED IRON	SCHED.	SCHEDULE
C.D.	CEDING	G.	GAS	SEC.	SECTION
CEM.	CEMENT	GL.	GLASS	SHT.	SHEET
CEM.	CERAMIC	GA.	GALVE	SML.	SIMILAR
C.O.	CLEAN OUT	GL.	GLUED LAMINATE	S.	SOUTH
CUR.	CLEAR	GYP.	GYPSPUM	SPECS.	SPECIFICATIONS
COL.	COLLUM	HT.	HEIGHT	SQ.	SQUARE
CONC.	CONCRETE	H.M.	HOLLOW METAL	STD.	STANDARD
CONN.	CONNECTION	HORIZ.	HORIZONTAL	STL.	STEEL
CONT.	CONTINUOUS	H.B.	HOSE BIBB	STRUCT.	STRUCTURAL
DET.	DETAIL	INFO.	INFORMATION	SUSP.	SUSPENDED
DNAL.	DIAMETER	INSUL.	INSULATION	T & P	TELEPHONE & POWER
DNAL.	DIMENSION	INSUL.	INSIDE DIAMETER	THE.	THICK
DR.	DOOR	INSUL.	INSULATION	T & B	TOP & BOTTOM
DBL.	DOUBLE	INT.	INTERIOR	TYP.	TYPICAL
DN.	DOWN	JT.	JOINT	U.N.O.	UNLESS NOTED OTHERWISE
DS.	DOWN SPOUT	KT.	KITCHEN	VERT.	VENTILATION
DNL.	DRAWING	LAB.	LABORATORY	VERT.	VERTICAL
D.F.	DRAINING FOUNTAIN	L.T.	LIGHT	W.	WATER
EA.	EACH	LIN.	LINEN	WT.	WEIGHT
E.	EAST	MFR.	MANUFACTURER(S)	MUL.	MOLDED WIRE MESH
ELEC.	ELECTRIC(A)	M.O.	MISCHORY OPENING	N.	NORTH
EL.	ELEVATION	MAT.	MATERIAL	N/	NORTH
ENCL.	ENCLOSURE	MAL.	MISPLUM	N.O.	NOOD

PROJECT DESCRIPTION

- MODIFICATION OF AN EXISTING UNMANNED VERIZON WIRELESS COMMUNICATIONS SUBSTATION TO CONSIST OF THE FOLLOWING:
- REMOVAL & REPLACEMENT OF SIX (6) EXISTING PREVIOUSLY APPROVED PANEL ANTENNAS WITH NEW SIX (6) PANEL ANTENNAS TO DUAL MOUNT PANEL ANTENNAS TWO (2) PER SECTOR
 - REMOVAL OF THREE (3) EXISTING RISER FOR PCS FROM EQUIPMENT SHELTER GROUND SOLUTIONS
 - REMOVAL & RELOCATION OF THREE (3) EXISTING RISER B1 B1 B5 FOR 700-LTE, 850-LTE, PCS-LTE, FROM SHELTER TO ANTENNA LOCATIONS (TYP. ONE (1) PER SECTOR)
 - INSTALLATION OF THREE (3) NEW RISER B2 B6A FOR 700-LTE, 850-LTE, AWS-3, ONE (1) PER SECTOR
 - INSTALLATION OF TWO (2) NEW 3115 RAYCAP BOXES AT EXISTING ANTENNA LOCATION
 - INSTALLATION OF TWO (2) NEW 3115 RAYCAP BOXES WALL MOUNTED WITHIN EXISTING EQUIPMENT LOCATION
 - REMOVAL OF ONE (1) EXISTING LTE CABINET FROM EQUIPMENT LEASE AREA
 - INSTALLATION OF ONE (1) NEW RISER B2 B6A ONTO AN EXISTING RACK WITHIN EXISTING EQUIPMENT LEASE AREA
 - G.C. TO UTILIZE TWO (2) EXISTING 1 MHP HYBRID FLEX CABLES AND INSTALL ONE (1) NEW 1 MHP HYBRID FLEX CABLE FROM EXISTING EQUIPMENT LOCATION TO EXISTING ANTENNA LOCATION WITHIN EXISTING EQUIPMENT TOWER
 - INSTALLATION TWO (2) NEW LOUVER VENTS SHAK UP AIR LOUVER 28X34 AND EXHAUST LOUVER 24X30
 - INSTALLATION OF ONE (1) NEW 34 UP AIR LINE EXHAUST FAN
- THE SIZE OF THE EXISTING EQUIPMENT LEASE AREA AND FACILITY HEIGHT ARE TO REMAIN UNCHANGED
- TOTAL # OF ANTENNAS BEFORE INSTALLATION: 12
- TOTAL # OF ANTENNAS AFTER INSTALLATION: 12
- TOTAL # OF RISER BEFORE INSTALLATION: 0
- TOTAL # OF RISER AFTER INSTALLATION: 6
- TOTAL # OF RAYCAPS BEFORE INSTALLATION: 2
- TOTAL # OF RAYCAPS AFTER INSTALLATION: 6

CONSTRUCTION DATA:

JURISDICTION: CITY OF SAN DIEGO

ZONING: UNZONED

CONSTRUCTION TYPE: TYPE B-B

OCCUPANCY: U

RF DOCUMENT

THESE PLANS DESIGNED PER AWS-3 RFDS DOCUMENT DATED: 07/12/2018

Zoning: Medium

PROPRIETARY INFORMATION

NOT FOR USE OR DISCLOSURE OUTSIDE VERIZON WIRELESS EXCEPT UNDER WRITTEN AGREEMENT

verizon


SITE NAME: "NAVAL HOSPITAL" PCS-LTE, AWS-3, 850-LTE ADD

MTX: 40

2145 PARK BOULEVARD
SAN DIEGO, CA 92101

VICINITY MAP

THIS VICINITY MAP NOT TO SCALE

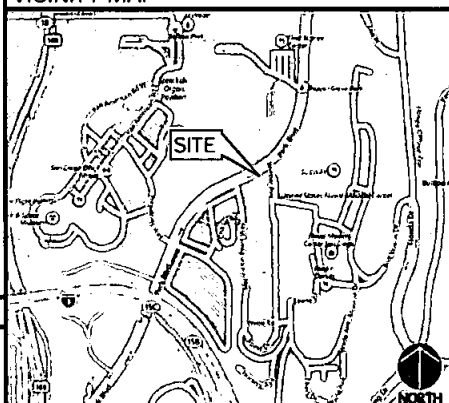

PROJECT TEAM

APPLICANT:
VERIZON WIRELESS
15505 SAND CANYON AVE.
BUILDING C, FIRST FLOOR
IRVINE, CA 92618

APPLICANT'S AGENT:
PLANCOM, INC.
302 STATE PLACE
ESCONDIDO, CALIFORNIA 92029
PH: (760) 420-4833
CONTACT: JILL CLEVELAND

ARCHITECT:
DERRA DESIGN, INC.
495 E. RINDON STREET, #204
CORONA, CA 92709
951-268-1650
CONTACT: JEFF ROEBUCK

OWNER:
CITY OF SAN DIEGO
1200 THIRD AVENUE, SUITE 1700
SAN DIEGO, CA 92101
CONTACT: ENZA CHARLES
PHONE: 619-238-6052

STRUCTURAL ENGINEER:
CHUCK YAGHI, P.E.
112 E. CHAPMAN AVE., SUITE D
ORANGE, CA 92666
714-997-9120
CONTACT: CHUCK YAGHI, P.E.

LEGAL DESCRIPTION

APN: 534-450-11

THAT PORTION OF THE PUEBLO LANDS OF SAN DIEGO, IN THE CITY OF SAN DIEGO, COUNTY OF SAN DIEGO, STATE OF CALIFORNIA, ACCORDING TO MISCELLANEOUS MAPS THEREOF NO. 36 BY JAMES PASCOE, FILED IN THE OFFICE OF THE COUNTY RECORDER OF SAID COUNTY, BEING A PORTION OF PUEBLO LOT 1136 AND PUEBLO LOT 1143 OF SAID PUEBLO LAND ACCORDING TO MISCELLANEOUS MAPS THEREOF NO. 35, BY CHARLES B. POOLE, FILED IN THE OFFICE OF THE COUNTY RECORDER OF SAID COUNTY.

SHEET INDEX

SHEET NUMBER	DESCRIPTION
T-1	TITLE SHEET
T-2	GENERAL NOTES & SYMBOLS
A-1	SITE PLAN
A-1.1	ENLARGED SITE PLAN
A-2	EXISTING & PROPOSED ANTENNA PLANS
A-3	EXISTING & PROPOSED EAST ELEVATIONS
A-4	EXISTING & PROPOSED NORTH ELEVATIONS
A-5	EXISTING & PROPOSED WEST ELEVATIONS
A-6	ARCHITECTURAL DETAILS
A-7	ARCHITECTURAL DETAILS
A-8	ARCHITECTURAL DETAILS
M-1	MECHANICAL GENERAL NOTES LEGEND AND SCHEDULE
M-2	PROPOSED MECHANICAL PLAN
E-1	ANTENNA AREA POWER AND GROUNDING PLAN

PROJECT INFORMATION

AS OF JANUARY 1, 2017 ALL WORK AND MATERIALS SHALL COMPLY WITH THE FOLLOWING:

2016 BUILDING STANDARDS ADMINISTRATIVE CODE
PART 1, TITLE 24, C.C.R.

2016 CALIFORNIA BUILDING CODE (C.B.C.)
PART 2, TITLE 24, C.C.R.

(BASED ON THE 2015 INTERNATIONAL BUILDING CODE WITH 2016 CALIFORNIA AMENDMENTS)

2016 CALIFORNIA ELECTRICAL CODE (C.E.C.)
PART 3, TITLE 24, C.C.R.

(BASED ON THE 2011 NATIONAL ELECTRICAL CODE)

2016 CALIFORNIA MECHANICAL CODE (C.M.C.)
PART 4, TITLE 24, C.C.R.

(BASED ON THE 2015 UNIFORM MECHANICAL CODE)

2016 CALIFORNIA PLUMBING CODE (C.P.C.)
PART 5, TITLE 24, C.C.R.

(BASED ON THE 2015 UNIFORM PLUMBING CODE)

2016 CALIFORNIA ENERGY CODE (PART 6, TITLE-24, CCR)

2016 CALIFORNIA FIRE CODE (C.F.C.)
PART 9, TITLE 24, C.C.R.

(BASED ON THE 2015 INTERNATIONAL FIRE CODE WITH 2016 CALIFORNIA AMENDMENTS)

2016 TITLE 19 C.C.R., PUBLIC SAFETY, STATE FIRE MARSHAL REGULATIONS

AND ALL APPLICABLE CODES, LOCAL, CURRENT OSHA UNITS, T-24 ENERGY CONSERVATION, LISTS OF STANDARDS, AND DISABLED ACCESS REGULATIONS WHERE REQUIRED.

APPROVALS

APPROVED BY	DATE	INITIALS	COMMENTS
RF ENGINEER			
SITE DEV.			
SITE AGO.			
PM			

COMMENTS:

NOTES

- THE MAXIMUM NUMBER OF PREVIOUSLY APPROVED DIRECTIONAL CELLULAR ANTENNAS IS TWELVE (12).
- THE MAXIMUM NUMBER OF PREVIOUSLY APPROVED DIRECTIONAL CELLULAR ANTENNAS TO BE REMOVED, REPLACED AND MOUNTED ON DUAL MOUNT BRACKET IS SIX (6).
- THE MAXIMUM NUMBER OF PREVIOUSLY APPROVED DIRECTIONAL CELLULAR ANTENNAS TO REMAIN UNCHANGED IS SIX (6).
- THE MAXIMUM NUMBER OF PREVIOUSLY APPROVED GPS ANTENNAS IS TWO (2).
- ALL ITEMS, WHETHER EXISTING OR NEW, WHICH ARE WITHIN THE VERIZON WIRELESS LEASE AREA ARE TO BE APPROVED

SPECIAL INSPECTIONS

SPECIAL INSPECTION IS REQUIRED FOR THE WORK NONE

Dept. Approved Date	
AAC	
RE	
RF	
INT	
EE	
CCO	
ECOT	

verizon

15505 Sand Canyon Ave
Building "C", First Floor
Irvine, CA 92618

**SITE NAME: "NAVAL HOSPITAL"
(PCS-LTE AWS-3 850-LTE ADD)
2145 PARK BOULEVARD
SAN DIEGO, CA 92101**

**TITLE SHEET
CONSTRUCTION DRAWINGS**

derra

DESIGN, ENGINEERING, ARCHITECTURE

DESIGNED BY	CHK'D BY	DATE
DRAWN BY	CHK'D BY	DATE
DATE	DATE	DATE
DATE	DATE	DATE
T-1

Job No. 0000

SPECIAL INSPECTION & STRUCTURAL OBSERVATION NOTES

1. THIS FORMING SPECIAL INSPECTION AND/OR STRUCTURAL OBSERVATION FOR THIS PROJECT SHALL INCLUDE:
 - A. NONE
2. A CERTIFICATE OF SATISFACTORY COMPLETION OF THE WORK, INCLUDING SPECIAL INSPECTION MUST BE COMPLETED AND SUBMITTED TO THE INSPECTION SERVICES DIVISION.
3. AN APPLICATION TO PERFORM OFF-SITE FABRICATION MUST BE SUBMITTED TO THE INSPECTION SERVICES DIVISION FOR APPROVAL PRIOR TO FABRICATION.
4. A CERTIFICATE OF COMPLIANCE FOR OFF-SITE FABRICATION MUST BE COMPLETED AND SUBMITTED TO THE INSPECTION SERVICES DIVISION PRIOR TO ERECTION OF FABRICATION COMPONENTS.
5. THE SPECIAL INSPECTIONS IDENTIFIED ARE IN ADDITION TO THOSE REQUIRED BY THE BUILDING CODE. AS NOTED, SPECIAL INSPECTION IS NOT A SUBSTITUTE FOR INSPECTION BY A CITY INSPECTOR.
6. ALL OBSERVED DEFECTS SHALL BE REPORTED IN WRITING TO THE OWNER'S REPRESENTATIVE, SPECIAL INSPECTOR, CONTRACTOR, & INSPECTION SERVICES DIVISION. STRUCTURAL DEFECTS SHALL BE REPORTED IN WRITING TO THE INSPECTION SERVICES DIVISION. A WRITTEN STATEMENT TO INSPECTION SERVICES THAT THE SITE VISITS HAVE BEEN MADE AND IDENTIFYING ANY REPORTED DEFECTS THAT HAVE NOT BEEN RESOLVED, THE STRUCTURE WILL NOT BE IN COMPLIANCE WITH THE INSPECTION SERVICES DIVISION'S INSPECTION SERVICES THAT ALL DEFECTS ARE RESOLVED.

SYMBOLS

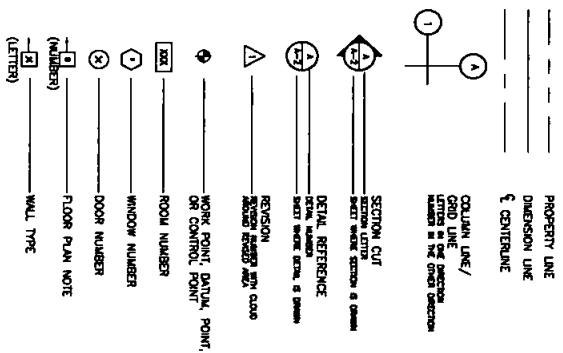

CONSTRUCTION NOTES

1. HOURS OF WORK: CONTRACTOR TO OBSERVE BUSINESS HOURS OR 8 A.M. TO 5 P.M. M - F, ANY OTHER SPECIAL OR EXTENDED HOURS TO BE APPROVED BY OWNER REPRESENTATIVE.

Dept.	Approved	Date
A&C		
RF		
INT		
EE		
OPS		
EE/OUT		

verizon
15505 Sand Canyon Ave.
Building "D", First Floor
Irvine, CA 92618
(949) 286-7000

SITE NAME: "NAVAL HOSPITAL"
(PCS-LTE AWS-3 850-LTE ADD)
2145 PARK BOULEVARD
SAN DIEGO, CA 92101
GENERAL NOTES & SYMBOLS
CONSTRUCTION DRAWINGS


derra

Revisions	


DATE	BY	FOR	400
CRANE SCALE			

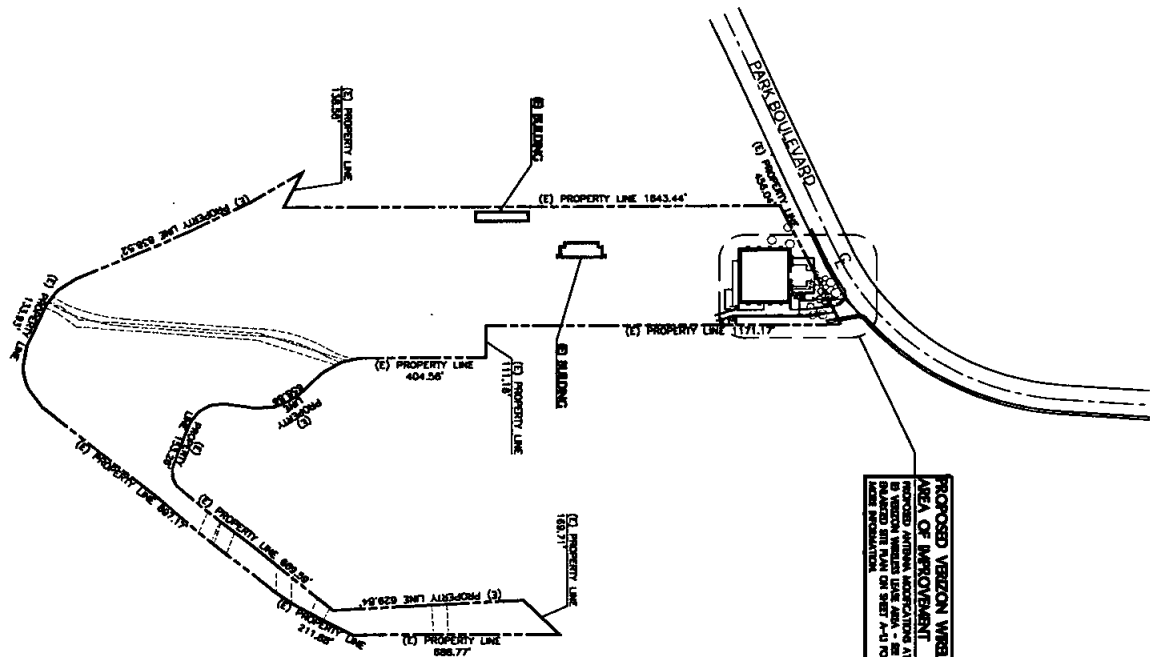

**PROPOSED VERIZON WIRELESS
AREA OF IMPROVEMENT**
PROPOSED ANTENNA MODIFICATIONS AT
15 VERIZON WIRELESS LEASE AREA - SEE
MORE INFORMATION.

Revisions	

1
derra

**SITE NAME: "NAVAL HOSPITAL"
(PCS-LTE AWS-3 850-LTE ADD)
2145 PARK BOULEVARD
SAN DIEGO, CA 92101**

**SITE PLAN
CONSTRUCTION DRAWINGS**

verizon[✓]
15505 Sand Canyon Ave.
Building 'D', First Floor
Irvine, CA. 92618 (949) 288-7000

Dept	Approved	Date
A&C		
RE		
RF		
INT		
EE		
OPS		
EE/OUT		





PROPOSED ANTENNA SCHEDULE						
TOTAL						


1
derra


**SITE NAME: "NAVAL HOSPITAL"
(PCS-LTE AWS-3 850-LTE ADD)
2145 PARK BOULEVARD
SAN DIEGO, CA 92101
EXISTING & PROPOSED
ANTENNA PLANS
CONSTRUCTION DRAWINGS**

verizon^v
15505 Sand Canyon Ave.
Building "D", First Floor
Irvine, CA. 92618
(949) 286-7000

Dept. Approved Date	
A&C	
RE	
RF	
INT	
EE	
OPS	
EE/OUT	

EXISTING EAST ELEVATION


GRAPHIC SCALE
1" = 10'-0"

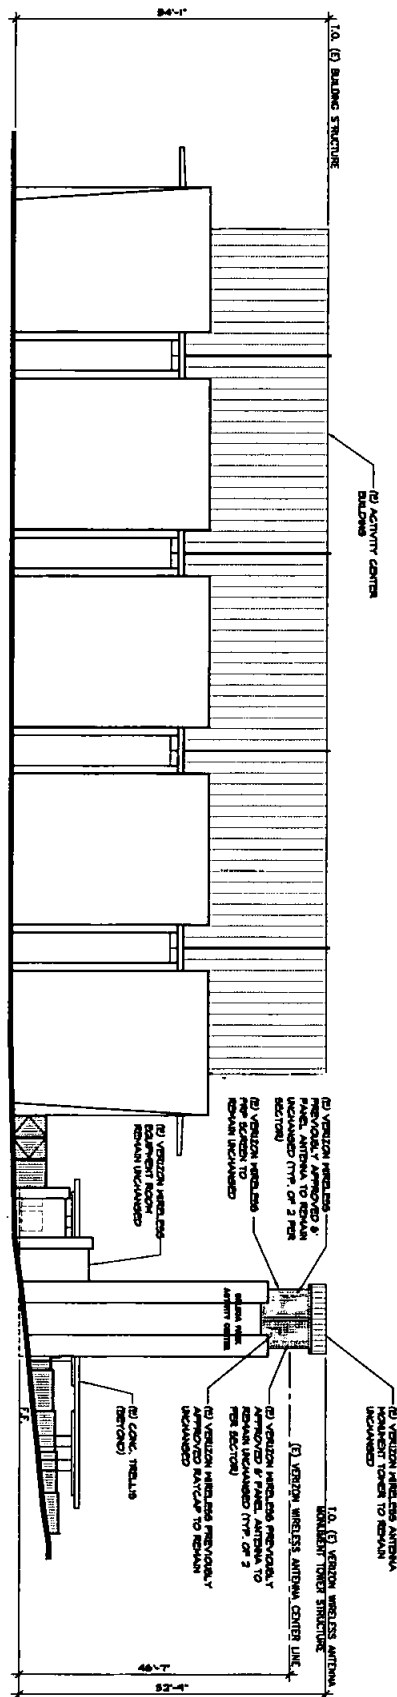

SCALE 1/8" = 1'-0"

PROPOSED EAST ELEVATION


GRAPHIC SCALE
1" = 10'-0"

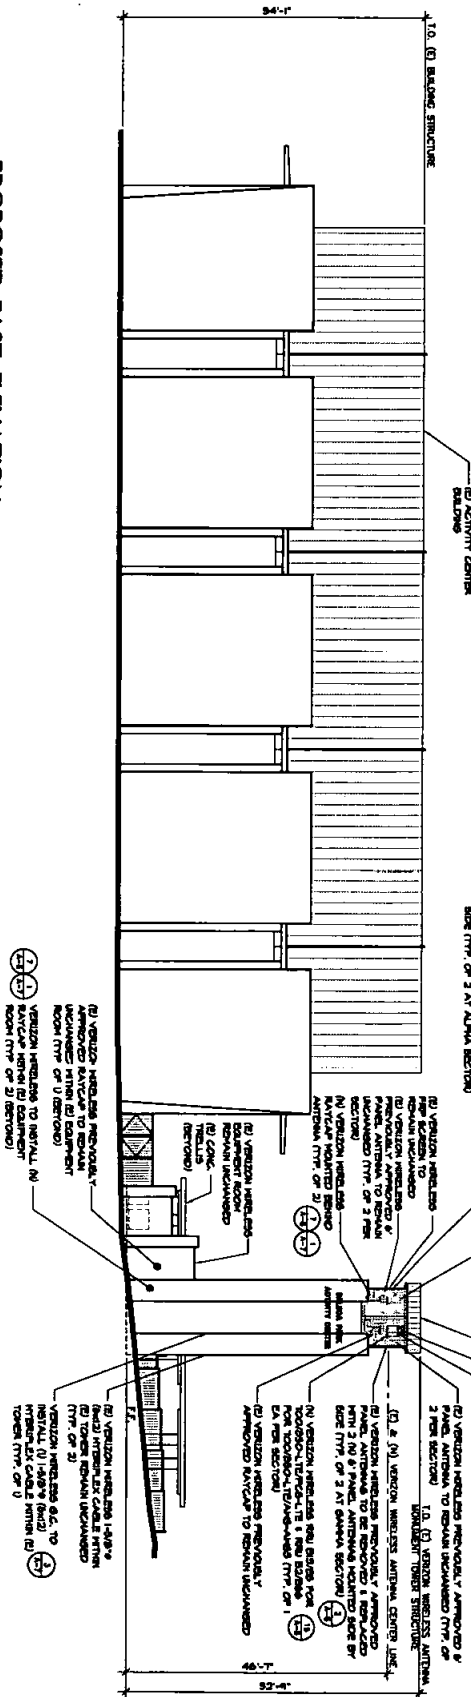

SCALE 1/8" = 1'-0"




		1	07/20/18	USE C2 REVIEW	
			25	UPDATES STDS	
		2	08/20/18	USE C2 REVIEW	
			26	DRM COMMENTS	
		3	01/21/19	USE C2 REVIEW	
			28	ADDEND MECHANICAL VIBRATION	
			4	01/24/19	USE C2 REVIEW
				29	
			5	03/16/19	USE C2 REVIEW, DRM COMMENTS

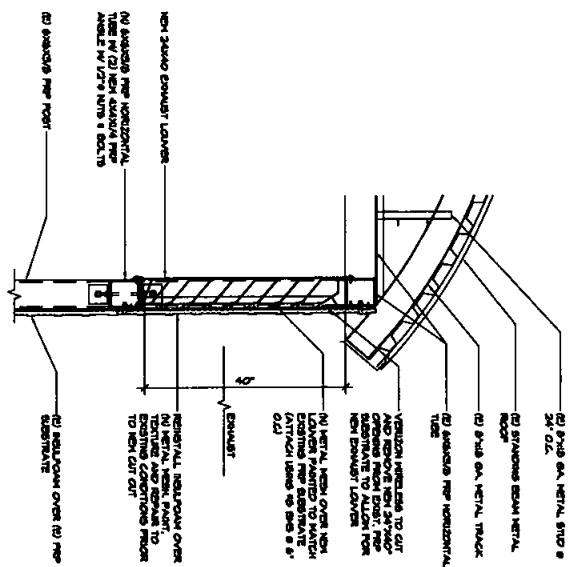

NEW EXHAUST LOWER DETAIL

SCALE
1" = 1'-0"

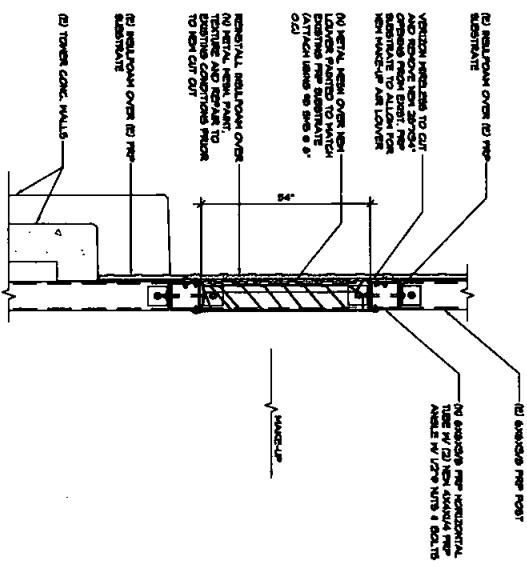

NEW MAKE-UP AIR LOWER DETAIL

SCALE
1/2" = 1'-0"

A-8

24 JUL 2007

derra
4000 N. Central Expressway, Suite 800
Orange, CA 92667
TEL: 949.266.0000 FAX: 949.266.0000

Revisions	
07/20/08	REVISED FOR NEW EXHAUST LOWER DETAIL
07/20/08	REVISED FOR NEW MAKE-UP AIR LOWER DETAIL

SITE NAME: 'NAVAL HOSPITAL'
(PCS-LTE AWS-3 850-LTE ADD)
2145 PARK BOULEVARD
SAN DIEGO, CA 92101

ARCHITECTURAL DETAILS
CONSTRUCTION DRAWINGS

15505 Sand Canyon Ave.
Building "D", First Floor
Irvine, CA 92618
(949) 286-7000

Dept.	Approved	Date
AAC		
RE		
RF		
INT		
EE		
OPS		
EE/OUT		





M-2

三、

derra



**SITE NAME: "NAVAL HOSPITAL"
(PCS-LTE AWS-3 850-LTE ADD)
2145 PARK BOULEVARD
SAN DIEGO, CA 92101
PROPOSED
MECHANICAL PLAN
CONSTRUCTION DRAWINGS**

verizon[✓]

15505 Sand Canyon Ave.
Building "D", First Floor
Irvine, CA. 92618 (949) 266-7000



[illegible]





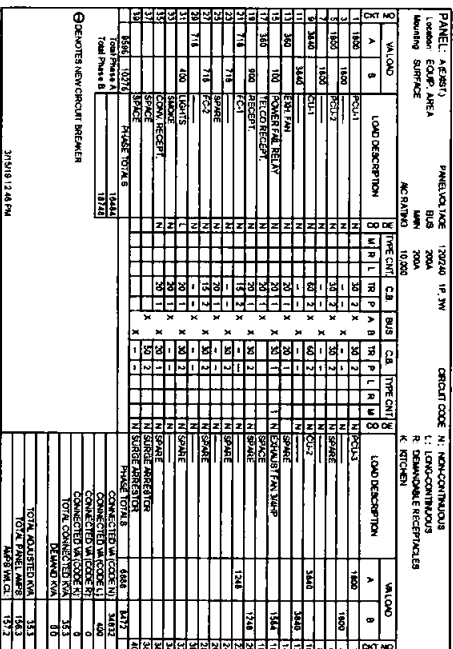

GRADE SCALE

