



City Consent Application

For installation / modification of Wireless Communication Facility on City owned property

1/30/2017

Date

The City of San Diego
Real Estate Assets Department
1200 Third Avenue, Suite 1700
San Diego, California 92101

RE: Site Name: SD0735 Balboa Park Golf Course Project # _____
Site Address: 2600 "B" Pershing Drive, San Diego (the "Property")
Agreement: Agreement dated 9/26/2011 (the "agreement") between The City of San Diego ("City") and New Cingular Wireless L.L.C., ("Lessee" or "Permittee").

New Cingular Wireless L.L.C. is seeking Consent from the City to perform the following to the above
(Applicant's name/Carrier)
referenced site:

- ☒ Modify, upgrade or changes to existing equipment or Site as describe in the attached plans photos.
- ☐ Installation of a New Wireless Communication Facility on City owned property
- ☐ Apply for new Permit / New Agreement on existing facility.– **NO** modifications or changes to existing equipment or site.

Describe proposed project below:

AT&T IS PROPOSING TO INSTALL (1) COMMScope WCS-IMFQ-AMT E15V87P71
DIMENSIONS:8.1"X5.7"X8.2" WEIGHT: 20.4LBS. FILTER TO BE PLACED BEHIND
ANTENNAS IN POSITION 4 ON SECTOR C.

Pursuant to Improvements and Alterations, section of the above referenced agreement, "Lessee / Permittee shall not construct any improvements, structures or installations of the Premises or make any alterations to the Premises (with the exception of equipment replacement or repairs) without City's prior written approval."

In order to comply with such requirements, New Cingular Wireless L.L.C. would like to request City's consent to submit to Development Services Department for review of the proposed items above.

Sincerely, Cristobal Villegas, agent for AT&T Mobility

Applicant Signature: villegasc@bv.com

Digitally signed by villegasc@bv.com
DN: cn=villegasc@bv.com
Date: 2017.01.30 13:00:10 -0800

City Parks & Rec/Golf Division Department has provided its consent and approval to allow applicant to submit application for Required Permits needed for the proposed items listed herein, with the understanding that the Department will be allowed to review the improvement plans prior to any permits being issued and that a pre-construction meeting will be conducted with staff before any work begins, if required.

2-17-17 MARK MARNEY

Date

Print Name & Title

DEPUTY DIRECTOR
GOLF DIVISION

[Signature]
Signature

City of San Diego, acknowledgement and consent for _____

2/17/17 CYBELE MONSIEUR

Date

Print Name & Title

CYBELE MONSIEUR
RECREATION ASSETS

Site Location

[Signature]
Signature

☐ Approved and Stamped plans received and attached

☐ Scan as Amendment to Agreement



Real Estate
Assets

EXISTING



SD0735
Balboa Park Golf Course
2600 Golf Course Drive
San Diego, CA 92101

Proposed antennas, RRUs and surge suppressors mounted to replacement golf course screening poles

CITY OF SAN DIEGO-DEVELOPMENT SERVICES DEPARTMENT
ENTITLEMENTS-WIRELESS COMMUNICATION FACILITIES

EXHIBIT "A"

Project Number:

270934

Approval Date:

5/2/14

Signed (1st Sheet):

These simulations are intended for graphical purposes only and not intended to be part of or to replace the information provided on the construction drawings

10/1/2013

PROPOSED

Photosimulation of proposed telecommunications site

EXISTING



CITY OF SAN DIEGO-DEVELOPMENT SERVICES DEPARTMENT
ENTITLEMENTS-WIRELESS COMMUNICATION FACILITIES

EXHIBIT "A"

Project Number:

270934

Approval Date:

5/2/14

Signed City Engineer:



SD0735
Balboa Park Golf Course
2600 Golf Course Drive
San Diego, CA 92101



These simulations are intended for graphical purposes only and not intended to be part of or to replace the information provided on the construction drawings

PROPOSED

10/1/2013

Photosimulation of proposed telecommunications site

EXISTING



CITY OF SAN DIEGO-DEVELOPMENT SERVICES DEPARTMENT
ENTITLEMENTS- WIRELESS COMMUNICATION FACILITIES

EXHIBIT "A"

Project Number:

270934

5/2/14



SD0735
Balboa Park Golf Course
2600 Golf Course Drive
San Diego, CA 92101

Proposed antennas, RRUs and surge
supressors mounted to replacement
golf course screening poles




These simulations are intended for graphical purposes only and not intended
to be part of or to replace the information provided on the construction drawings

PROPOSED

Photosimulation of proposed telecommunications site

10/1/2013

EXISTING

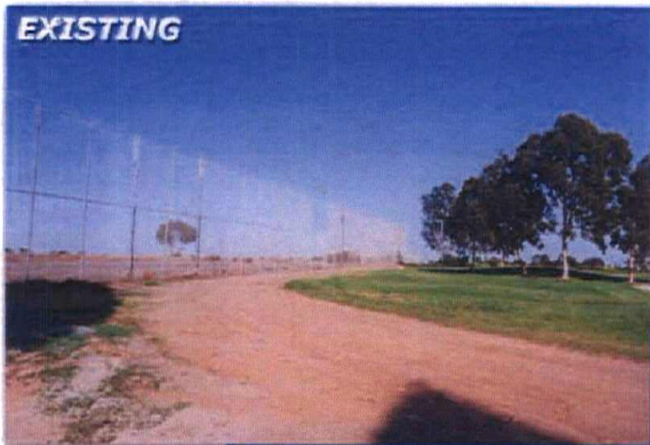

SD0735
Balboa Park Golf Course
2600 Golf Course Drive
San Diego, CA 92101

CITY OF SAN DIEGO-DEVELOPMENT SERVICES DEPARTMENT
ENTITLEMENTS-WIRELESS COMMUNICATION FACILITIES

EXHIBIT "A"

Project Number:

270934

Approval Date:

5/2/14

Signed (1st Sheet):

Proposed antennas, RRUs and surge
suppressors mounted to replacement
golf course screening poles



These simulations are intended for graphical purposes only and not intended
to be part of or to replace the information provided on the construction drawings.

PROPOSED

10/1/2013


Photosimulation of proposed telecommunications site



SD0735 BALBOA PARK GOLF COURSE
2600 "B" PERSHING DRIVE, SAN DIEGO, CA 92101
LTE 4C (WCS)

DIRECTIONS TO SITE FROM AT&T OFFICE

1. START OUT SOUTH WEST ON TRADE ST. TOWARD CAMINO SANTA FE.
2. TAKE THE 1ST LEFT ONTO CAMINO SANTA FE.
3. TURN RIGHT ONTO PERSHING DR.
4. CONTINUE ONTO LA JOLLA VILLAGE DR.
5. TURN LEFT TO GET ON LA JOLLA VILLAGE DR.
6. TURN RIGHT ONTO THE I-5 & RAMP.
7. FOLLOW I-5 TO PERSHING DR. TAKE PERSHING DR. EAST FROM I-5 SOUTH.
8. TURN RIGHT ONTO I-5 SOUTH.
9. EXIT ONTO PERSHING DR.
10. PERSHING DR. IS ON THE RIGHT.
11. 2600 PERSHING DR. IS ON THE RIGHT.

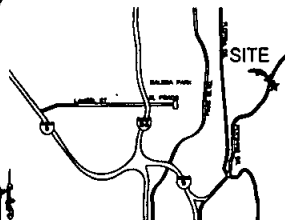

RF INITIALS

DATE

AE MANAGER INITIALS

DATE

SITE ACQUISITION INITIALS

DATE

ZONING/PLANNING INITIALS

DATE

CONSTRUCTION INITIALS

DATE

LANDLORD INITIALS

DATE

DIRECTIONS TO SITE

VICINITY MAP

CLIENT APPROVALS

APPLICABLE CODES

ALL WORK SHALL COMPLY WITH ALL APPLICABLE CODES.
INCLUDES BUT NOT LIMITED TO:

1. 201 CALIFORNIA BUILDING CODE (CBC) / 201 INTERNATIONAL BUILDING CODE (IBC)
2. 201 CALIFORNIA RESIDENTIAL CODE (CRC) / 201 INTERNATIONAL RESIDENTIAL CODE (IRC)
3. 201 CALIFORNIA ELECTRICAL CODE (CEC) / 201 NATIONAL ELECTRICAL CODE (NEC)
4. 201 CALIFORNIA MECHANICAL CODE (CMC) / 201 UNIFORM MECHANICAL CODE (UMC)
5. 201 CALIFORNIA PLUMBING CODE (CPC) / 201 UNIFORM PLUMBING CODE (UPC)
6. 201 CALIFORNIA FIRE CODE (CFC) / 201 NFPA (NFC)
7. 201 CALIFORNIA GREEN BUILDING STANDARDS CODE
8. 201 BUILDING ENERGY EFFICIENCY STANDARDS

SITE NAME
BALBOA PARK GOLF COURSE

SITE NUMBER
SD0735

SITE ADDRESS
2600 "B" PERSHING DRIVE,
SAN DIEGO, CA 92101

AT&T PROJECT MANAGER
7817 TRADE STREET
SAN DIEGO, CA 92121
(619) 594-8888

ASSIGNORS PARCEL NUMBER

ZONING DISTRICT
M-1-10

TYPE OF CONSTRUCTION
TYPE V-B

TYPE OF OCCUPANCY
B-1

PROJECT DESCRIPTION

AT&T PROPOSES TO INSTALL, OPERATE AND MAINTAIN AN
IMPROVED DIGITAL MOBILE RADIO COMMUNICATIONS FACILITY ON
THE SITE CONSISTING OF:

- EXISTING AT&T ANTENNA (TOTAL 2) (NO CHANGES)
- EXISTING BUILDING (TOTAL 1) (NO CHANGES)
- EXISTING AT&T EQUIPMENT CABINETS (NO CHANGES)
- NEW FILTER (NCS-FPS-ATT-03), (1) TOTAL

TELECOMMUNICATIONS CARRIERS
SPRINT IS CURRENTLY
LOCATED ON SITE

APPLICANT
AT&T WIRELESS SERVICES
7817 TRADE STREET
SAN DIEGO, CA 92121

ZONING JURISDICTION
CITY OF SAN DIEGO

LATITUDE (NAD 83)
32° 49' 44.12" N

LONGITUDE (NAD 83)
117° 09' 39.97" W

Sheet List Table

Sheet Number	Sheet Title
G-001	TITLE SHEET, PROJECT INFORMATION & VICINITY MAP
G-002	SPECIFICATIONS AND NOTES
G-003	GENERAL NOTES AND LEGEND
A-001	SITE PLAN & NOTES
A-002	EXTERIOR ELEVATION
A-003	EXISTING EQUIPMENT LAYOUT PLAN
A-004	ANTENNA LAYOUT PLANS
D-001	EQUIPMENT AND ANTENNA DETAILS
D-002	GROUNDING SINGLE LINE DIAGRAM









APPLICABLE CODES

PROJECT SUMMARY

CONSULTANT TEAM

SHEET INDEX

No.	Revisions/Draws	Date
1	ISSUED FOR PERMIT	11-28-10
2	ISSUED FOR PERMIT	01-15-11

AT&T
BALBOA PARK GOLF COURSE
2600 "B" PERSHING DRIVE
SAN DIEGO, CA 92101

AT&T
architecture

AT&T
BALBOA PARK GOLF COURSE
2600 "B" PERSHING DRIVE
SAN DIEGO, CA 92101



DATE
2017-01-03

DESIGNED BY
AJ

CHECKED BY
AB

NO SCALE

G-001

[illegible]













[illegible]

- [illegible]

[illegible]

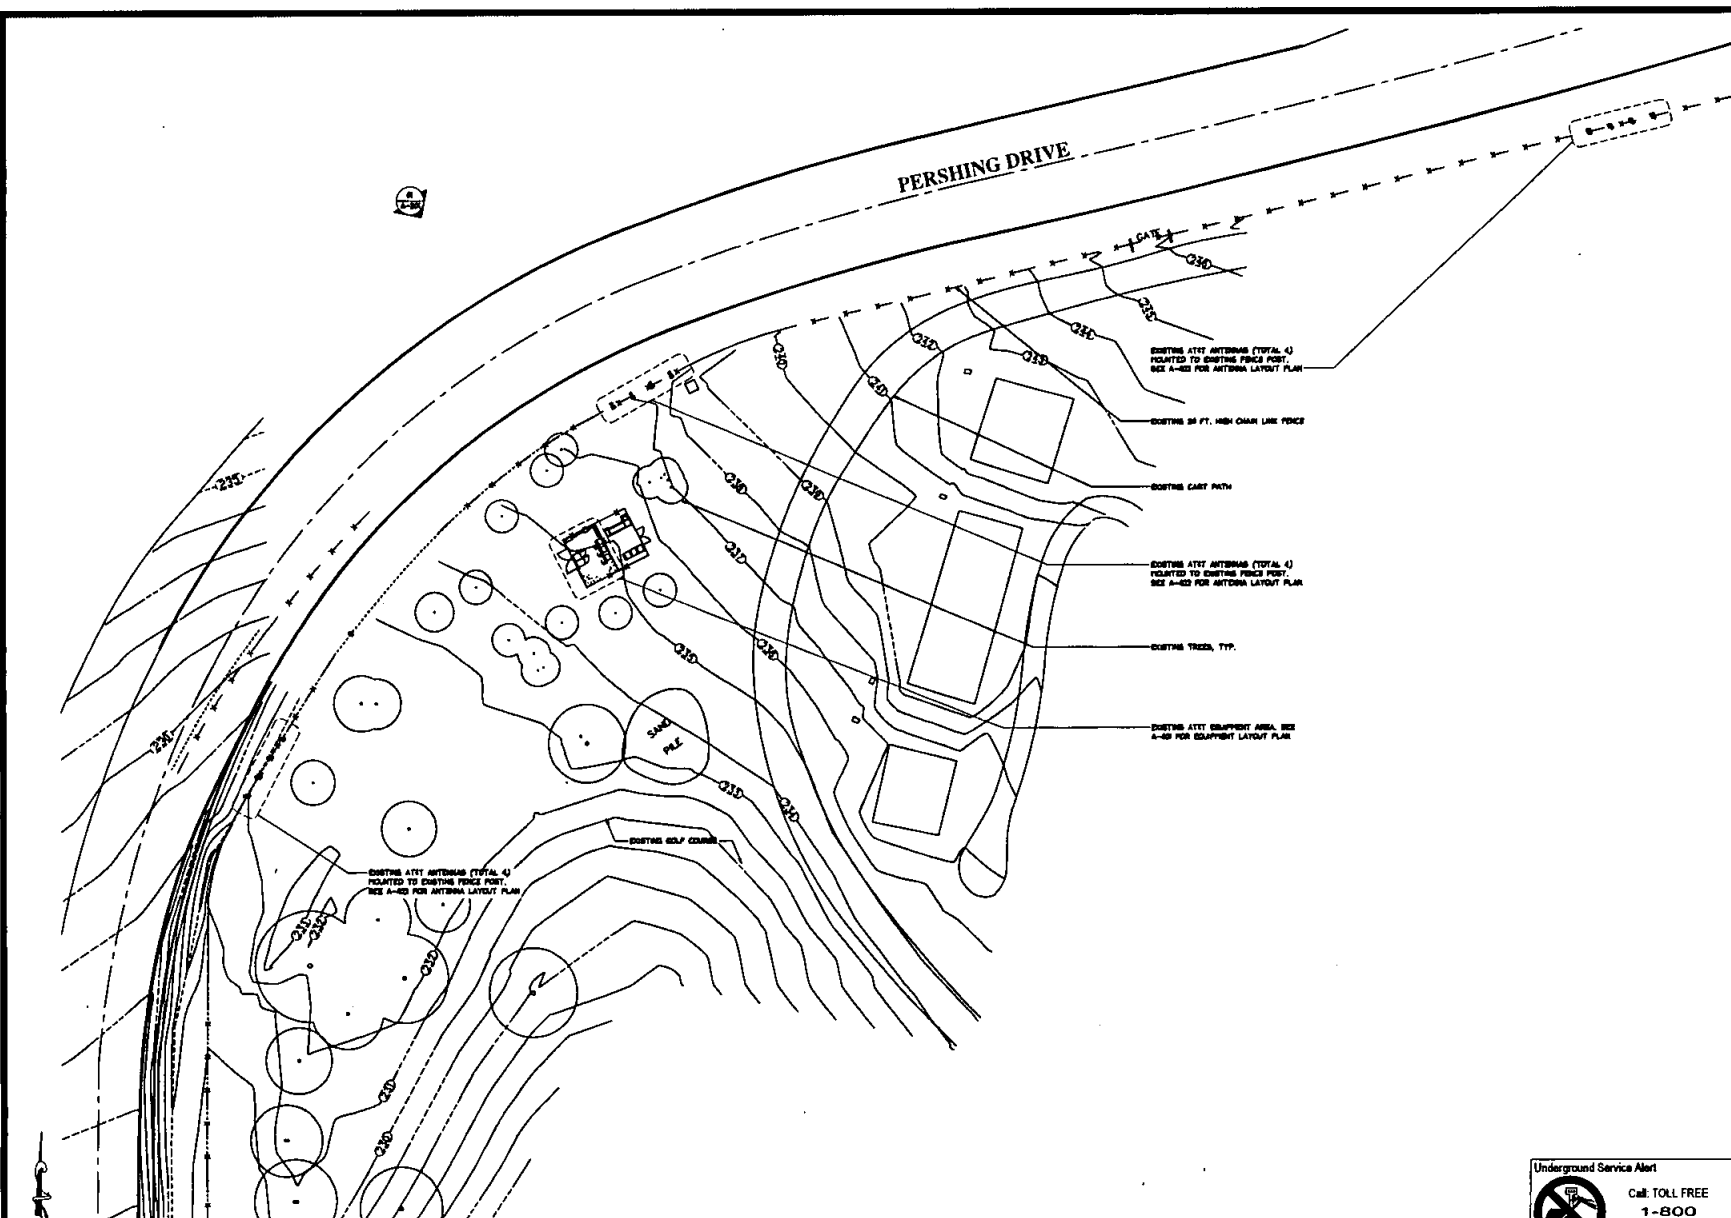

No.	Revision / Date	Drawn
A	2017-01-03	12-29-15
B	2017-01-03	01-10-17

SITE PLAN & NOTES

BALBOA PARK GOLF COURSE
2600 "B" PERSHING DR.,
SAN DIEGO, CA 92101

AT&T

architecture Mitchell J architecture




Date	2017-01-03
Drawn	AJ
Checked	AS
Scale	AS SHOWN

Underground Service Alert

Call TOLL FREE
1-800
422-4133

TWO WORKING DAYS BEFORE YOU DIG
NOTIFY 811 OR PRIVATE LOCALITY
COMPANY PRIOR TO ANY EXCAVATING OR TRENCHING


A-101

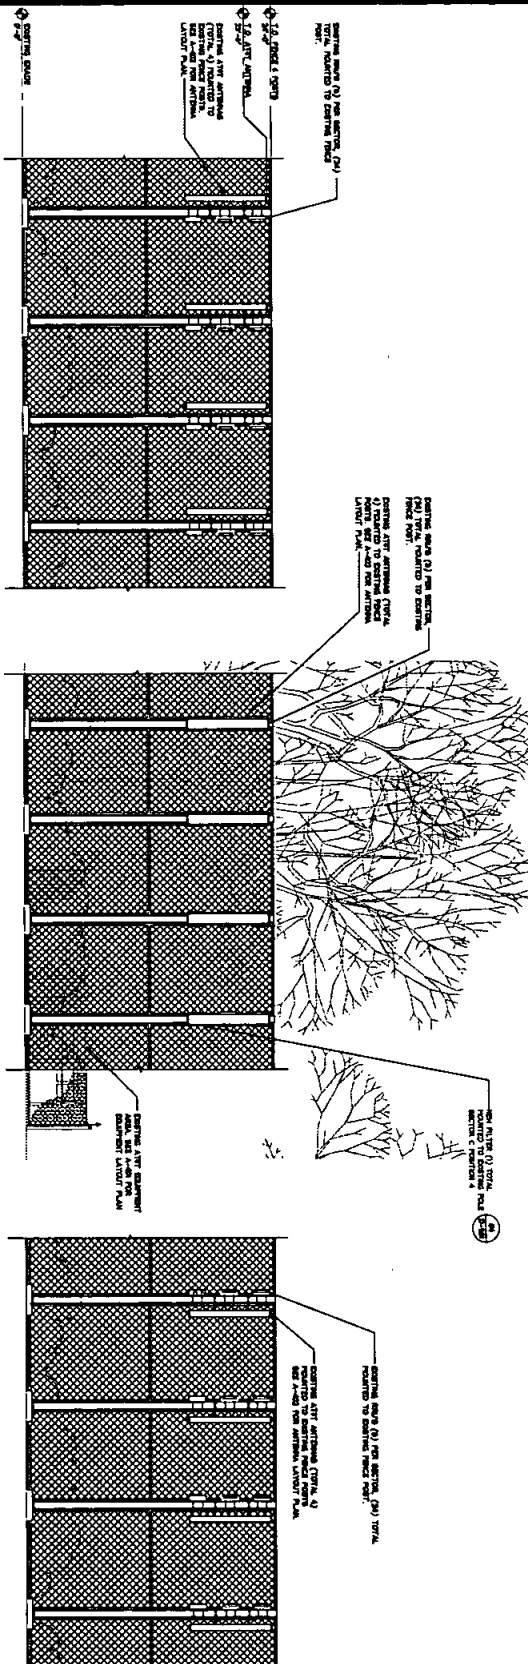

No	Permissions/Issue	Page
A	90% CD's	11, 76-11
B	100% CD's	01, 16-1

EXISTING ANTENNA LAYOUT PLAN KEY NOTES


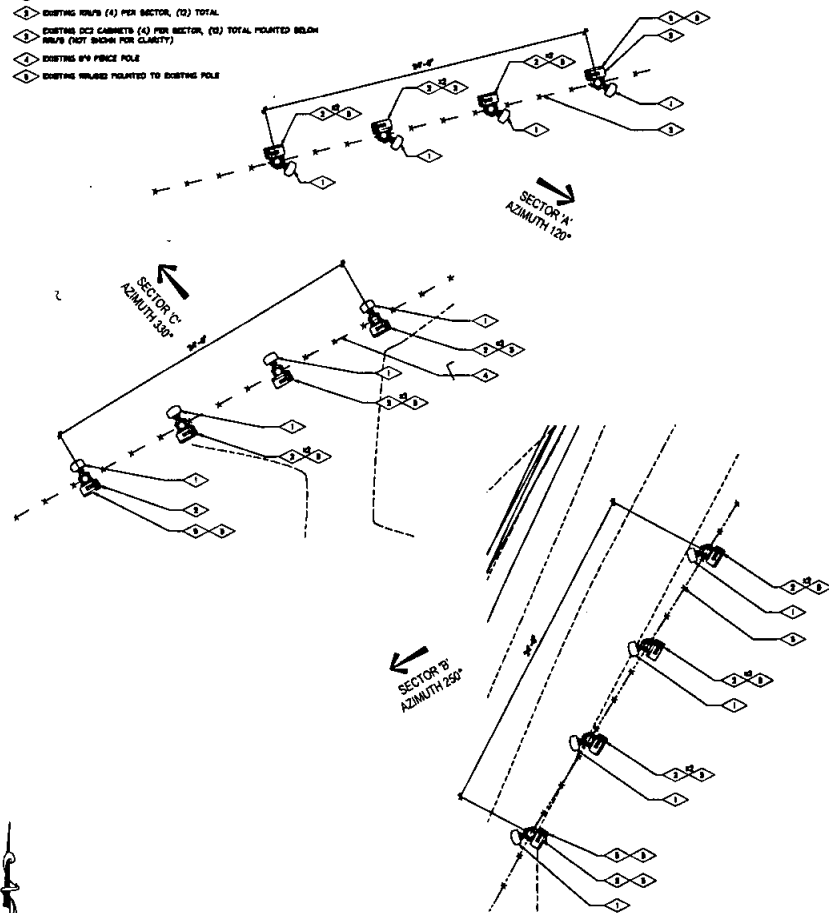


01 EXISTING ANTENNA LAYOUT PLAN

01 **EXIST**




NEW ANTENNA LAYOUT PLAN KEY NOTES


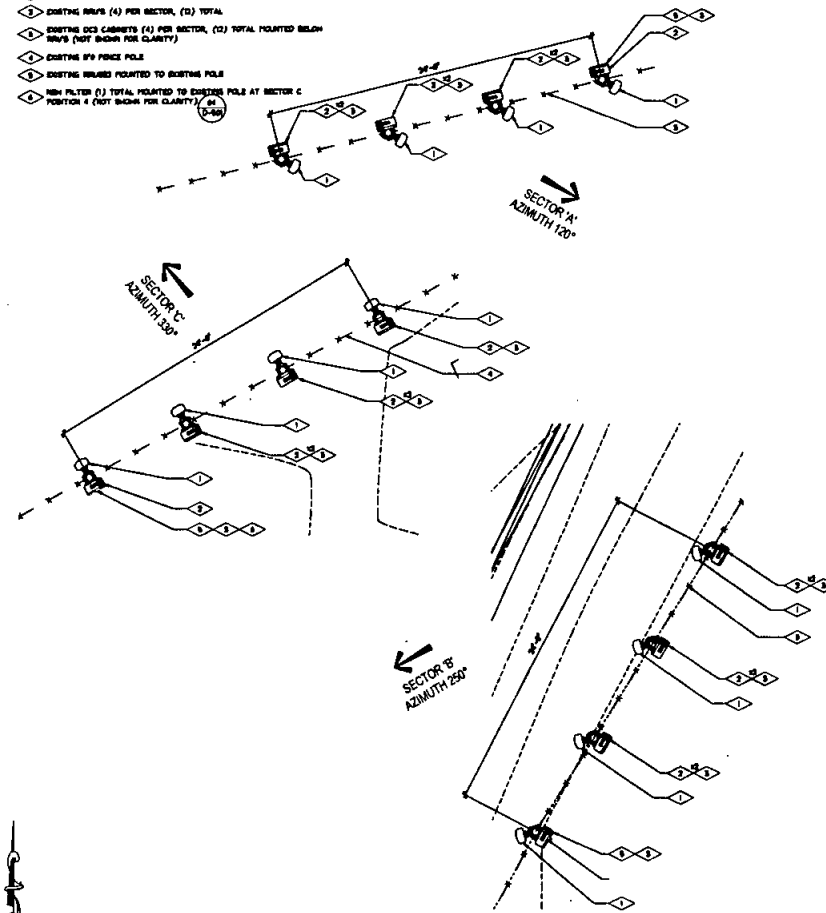

PROPOSED ANTENNA LAYOUT PLAN


02 PROF

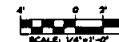

ANDREX 8800H-1050C


DIMENSIONS, Usual:
 HEIGHT, WITH PRE-MOUNTED BRACKETS:
 49.5 in.
 WIND LOAD, MAX.
 87.7 in. @ 88 mph
 128.4 in. @ 95 mph
 WIND SPEED, MAX.
 28 mph (100 mph)
 CONNECTOR:
 7/8 IN. PIPE

72 in. (4' x 3' F)
 49.5 in.
 87.7 in. @ 88 mph
 128.4 in. @ 95 mph
 28 mph (100 mph)
 7/8 IN. PIPE

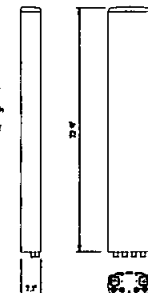

REAR PLATE SPECIFICATION

DIMENSIONS W/ SOLAR SHIELD
 4 HANDLE AND POST:
 6.5 IN. X 7.0 IN. X 30.4 IN.
 DIMENSIONS W/ SOLAR SHIELD
 4 HANDLE OR POST:
 6.5 IN. X 8.0 IN. X 30.4 IN.
 HEIGHT: 30.4 IN.

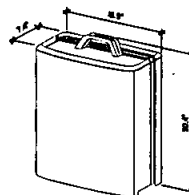

01 EXISTING ANTENNA SPEC.



SCALE: NTS

02 EXISTING RRU SPEC


SCALE: NTS

RRUS32 SPECIFICATION

DIMENSIONS (W/ SOL. SHIELD AND
 BACKSHIELD):
 - HEIGHT: 26.7"
 - WIDTH: 12.7"
 - DEPTH: 8.7"
 HEIGHT (EXCL. MOUNTING
 HARDWARE):
 - 49.5 IN.

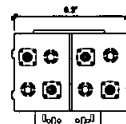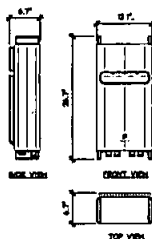

CONNECTOR: SMP-4750-47T-48
 SHIELD VERSION
 PART NUMBER: 4750-47T-48
 DIMENSION: 8.7" X 8.7" X 8.7"
 HEIGHT (W/ MOUNTING BRACKET): 30.4 IN.

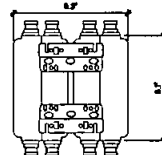

03 EXISTING RRUS32-SPECS

SCALE: NTS

04 (N) WCS FILTER

SCALE: NTS

06 NOT USED

SCALE: NTS

07 NOT USED


SCALE: NTS

08 NOT USED

SCALE: NTS

09 NOT USED

SCALE: NTS

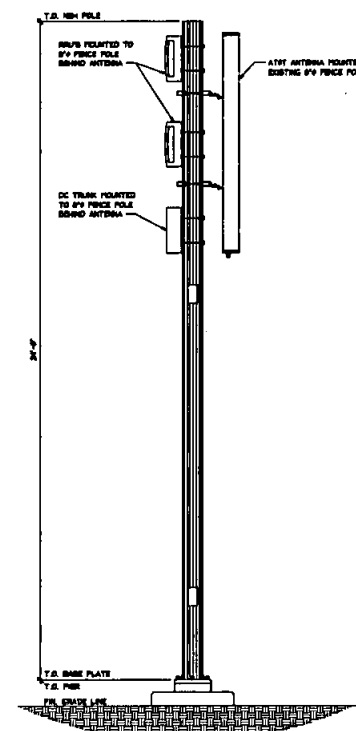

05 (E) ANTENNA ATTACHEMENT

SCALE: NTS

EQUIPMENT & ANTENNA DETAILS
 BALBOA PARK GOLF COURSE
 3400 B. PERSHING DR.
 SAN DIEGO, CA 92101
 architecture Mitchell J architecture
 AT&T
 PROJECT NUMBER: 2017-01-03
 DATE: 2017-01-03
 DRAWN BY: AJ
 CHECKED BY: AB
 SCALE: AS SHOWN
 D-501

01

- ### LEGEND

NOTES

- [illegible]